



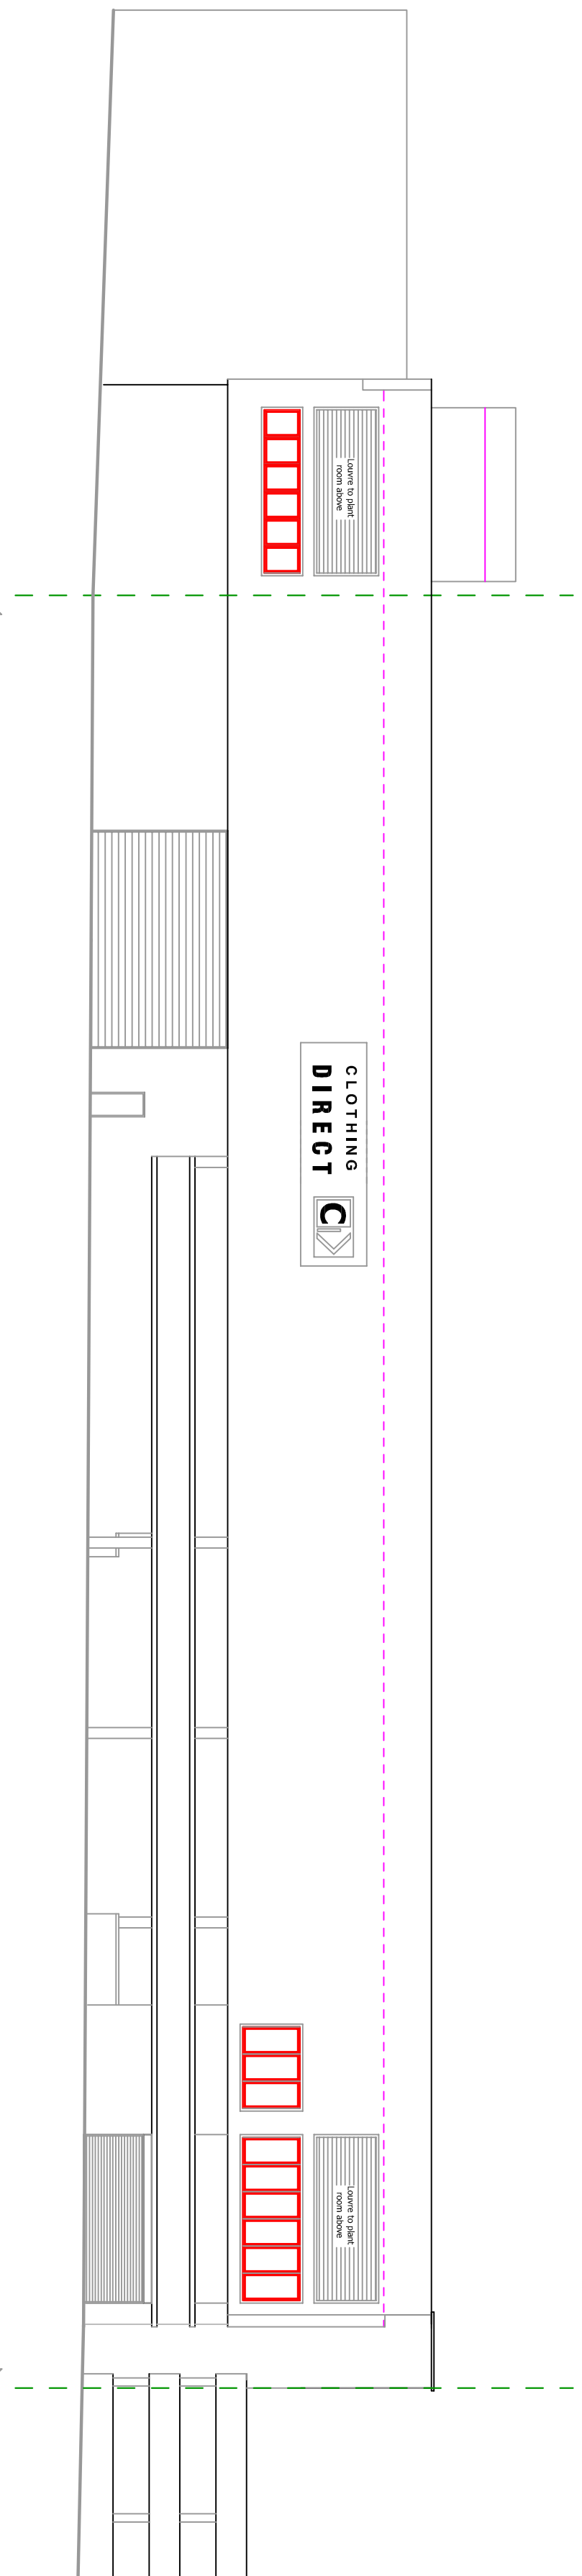


South Elevation

Extent of Ownership/ Application

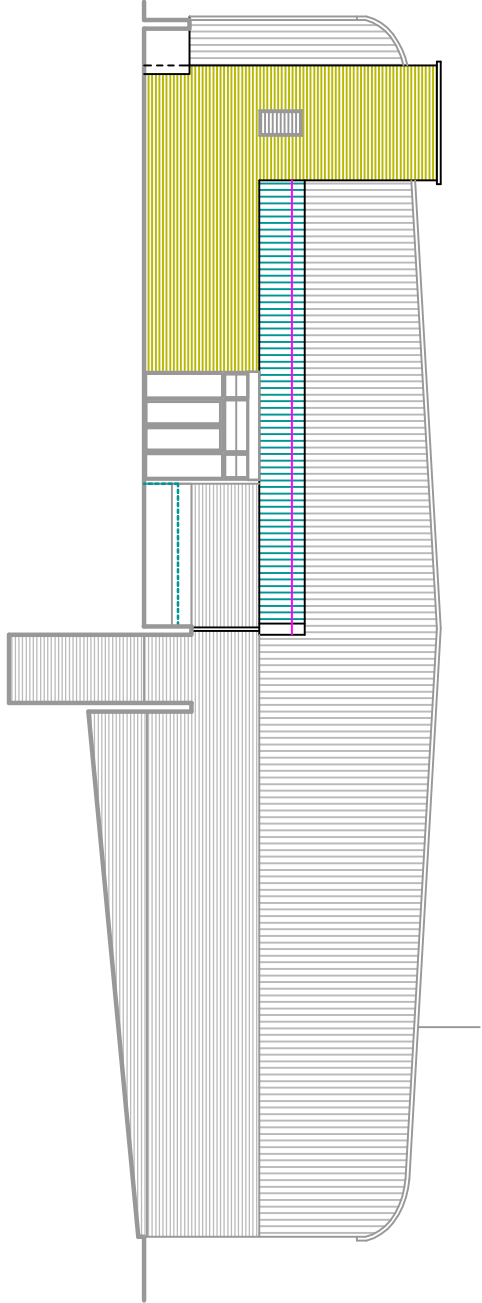


East Elevation

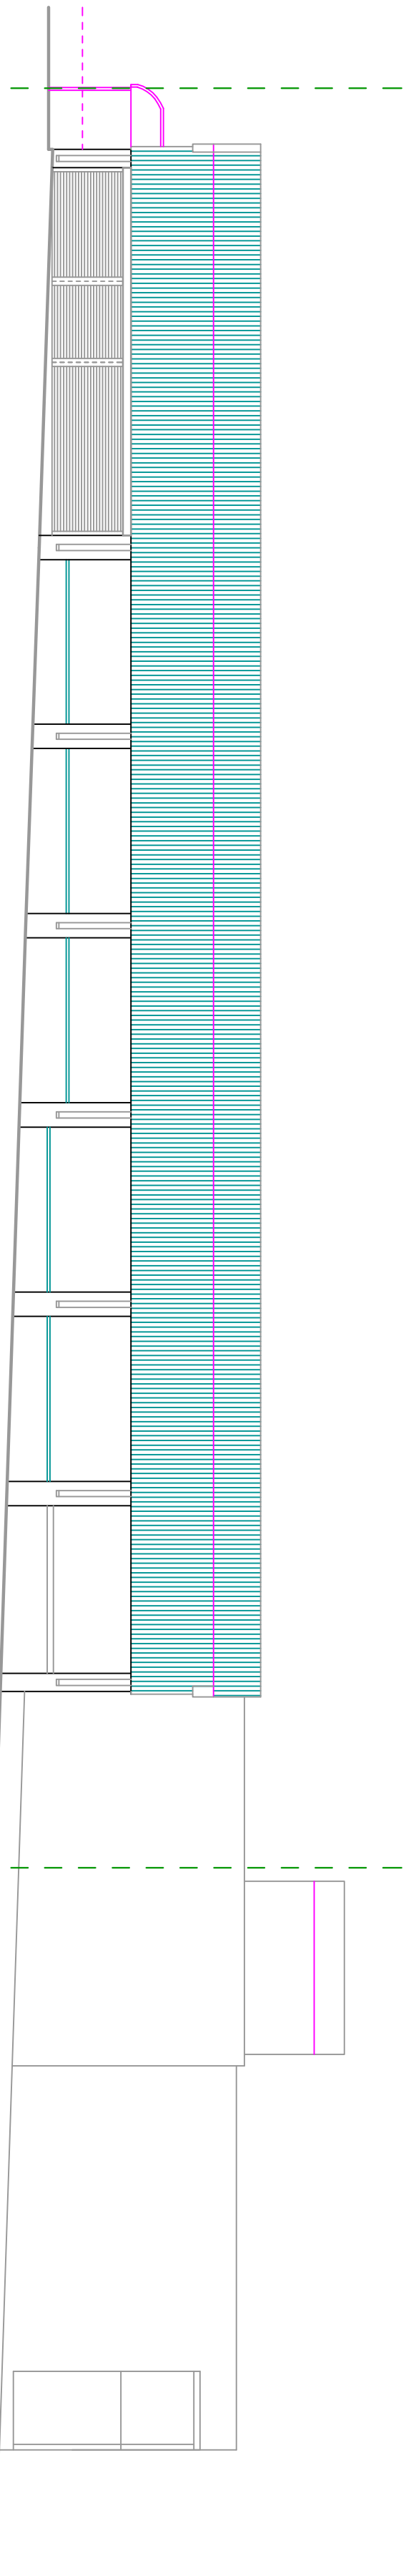


North Elevation

Extent of Ownership/ Application

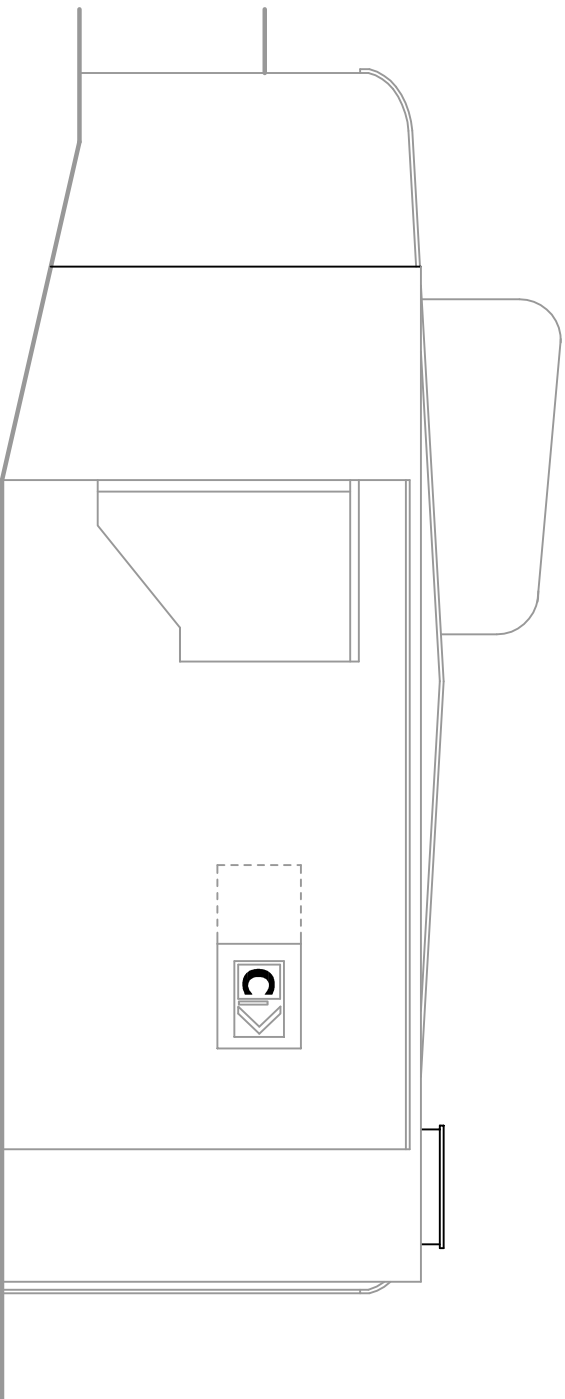

West Elevation

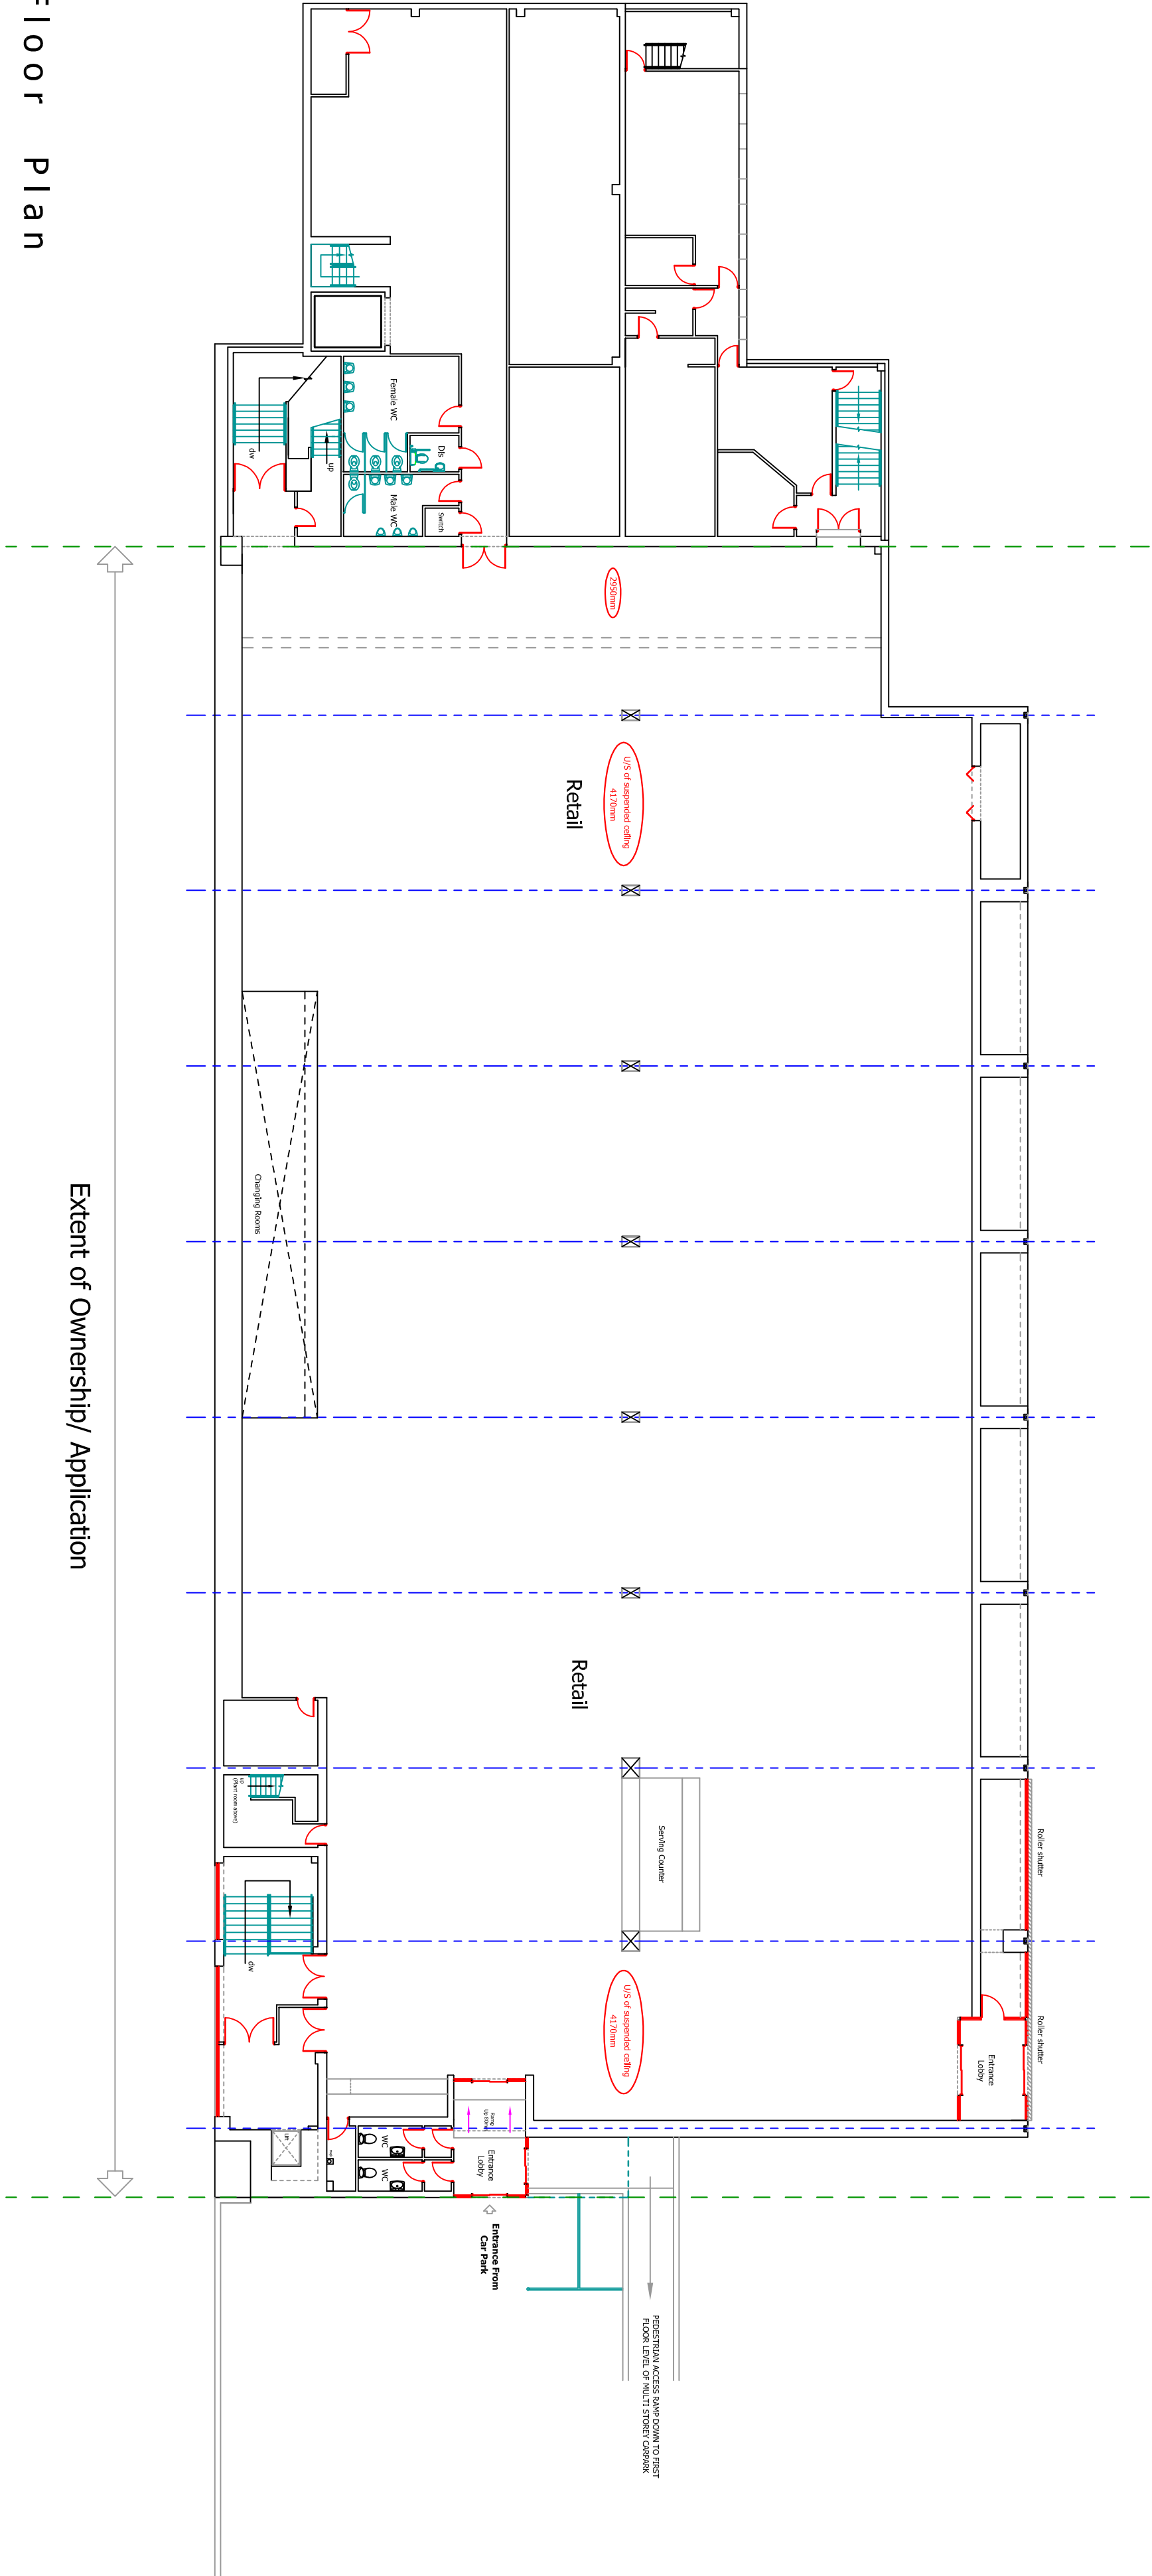

Floor Plan

EXISTING

John Taylor
Architects Ltd.
The Studio, 64 High West Road
Crook, Co. Durham, DL15 9NT
Tel/Fax: 01388 767124 / 01388 767010
E-mail: studio@j-t-architects.co.uk

client
COMPETITION LINE (UK) LTD

drg. EXISTING LAYOUTS
Feasibility Study
Peel Parade
Barnsley

scale 1 : 200 @ A1
drg. no. 11.33.01 A

REV. A: Revision following site visit 09.09.2011