





EXISTING REAR ELEVATION
scale 1:100





PROPOSED REAR ELEVATION
scale 1:100

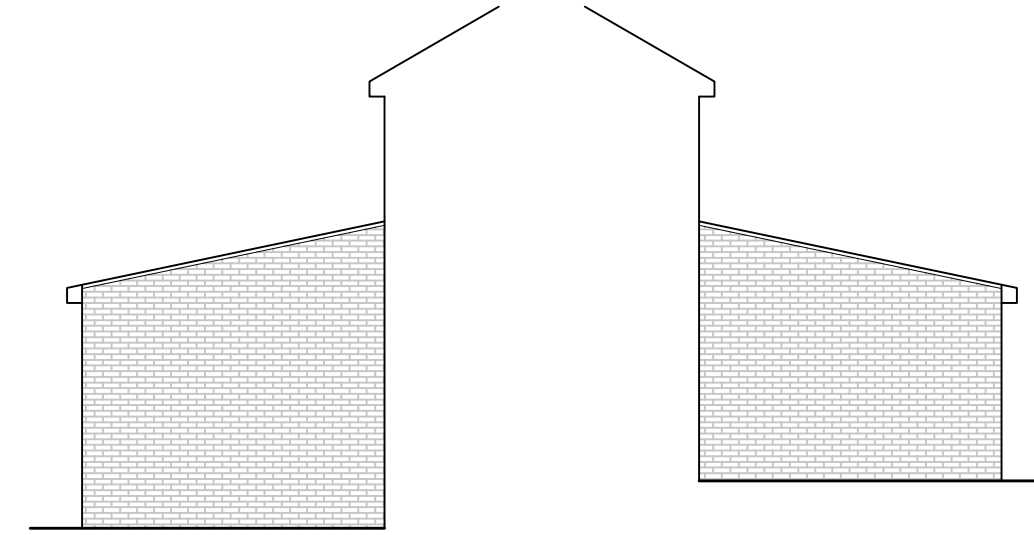


PROPOSED SIDE ELEVATIONS
scale 1:100

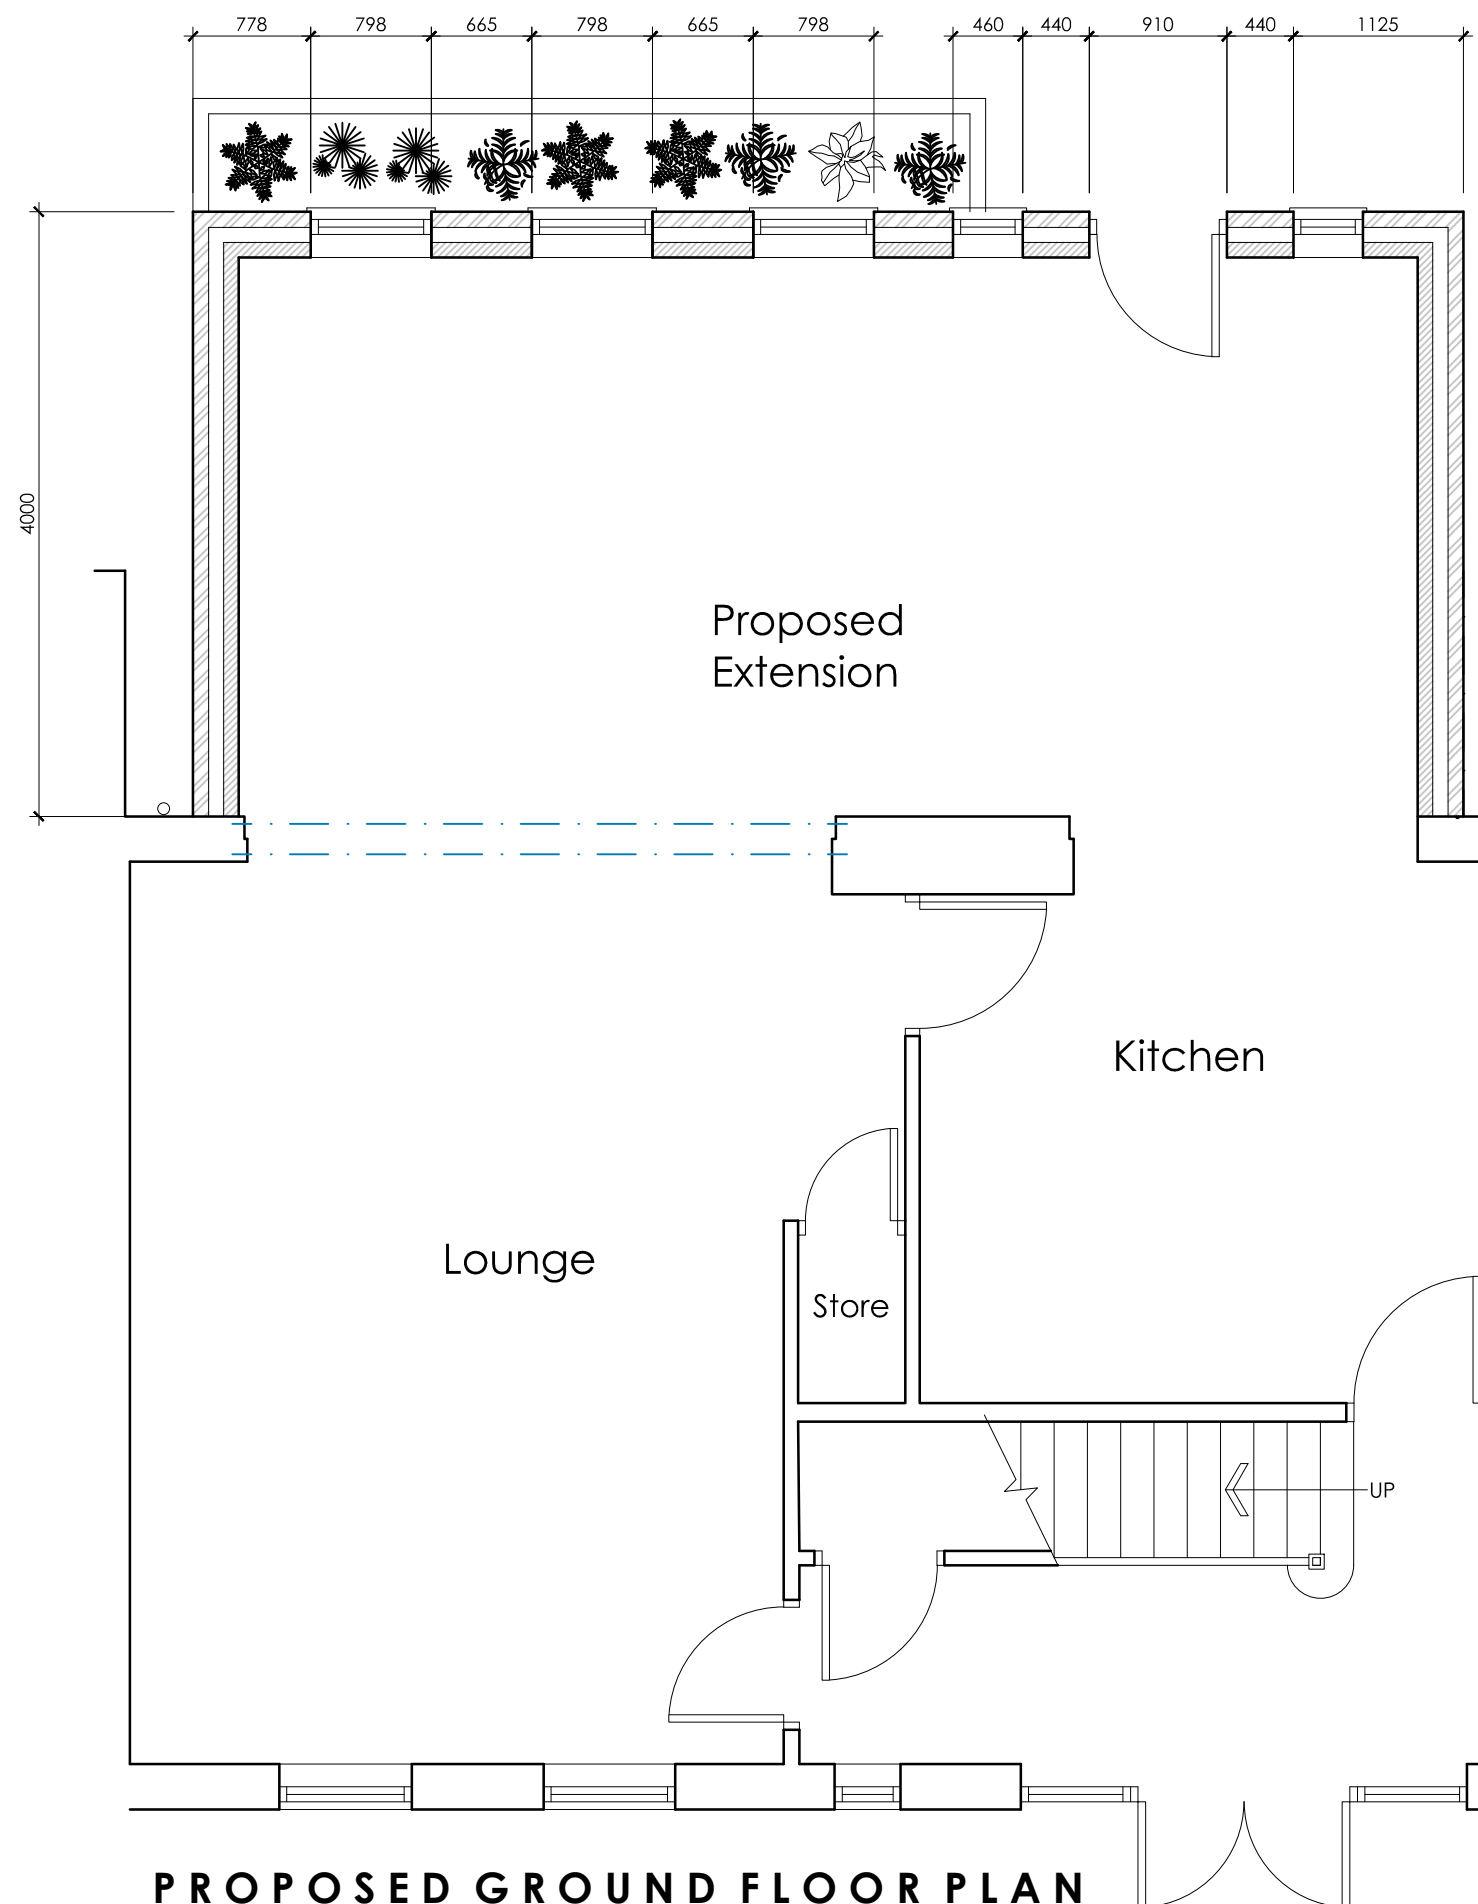

PROPOSED GROUND FLOOR PLAN
scale 1:50

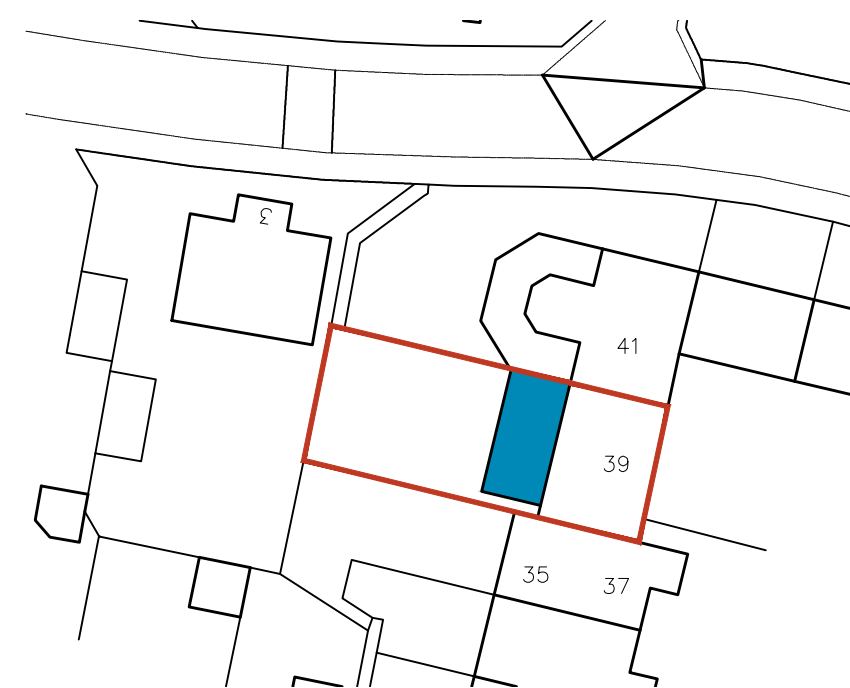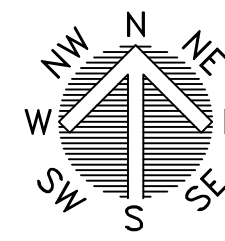

SITE PLAN
scale 1:500

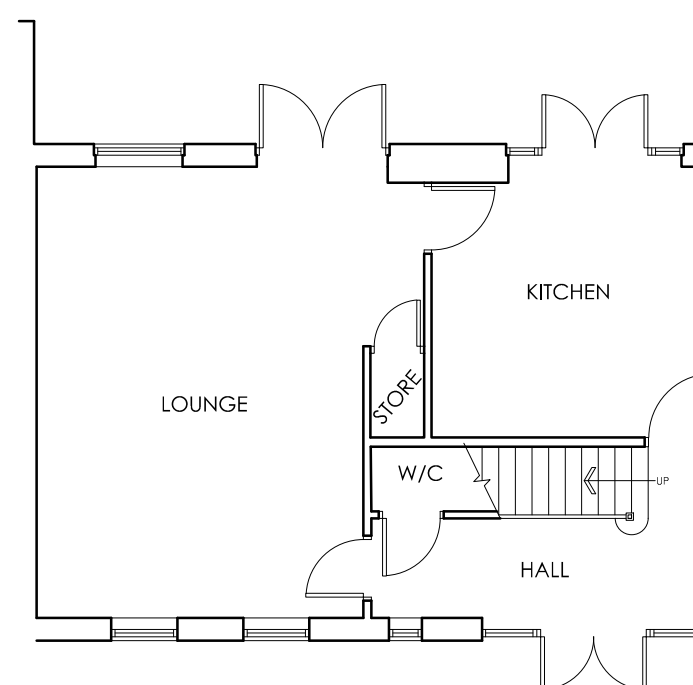

EXISTING GROUND FLOOR PLAN
scale 1:100



LOCATION PLAN
scale 1:1250

White Agus PARTNERSHIP ARCHITECTURAL SERVICES			OFFICE ONE 34 VICTORIA ROAD BARNSELY, S70 2BU Phone: 01226 208482 Email: info@whiteaguspартnership.co.uk Web: www.whiteaguspартnership.co.uk		
Project: PROPOSED ALERATIONS AT 39 LOSCOE GROVE GOLDTHORPE, S63 9GH			Client: MR N. FABRICIUS		
Drawing Title: PROPOSED FLOOR PLAN & SECTION			Date: JANUARY 2021	Scale: 1:50 @A2	
			Ref: 20-157	Dwg. No. 02	Rev. B
Date	Suffix	Description	Date	Suffix	Description
03/02/2021	A	REVISED TO CLIENTS REQUIREMENTS			
05/02/2021	B	REVISED TO CLIENTS REQUIREMENTS			