


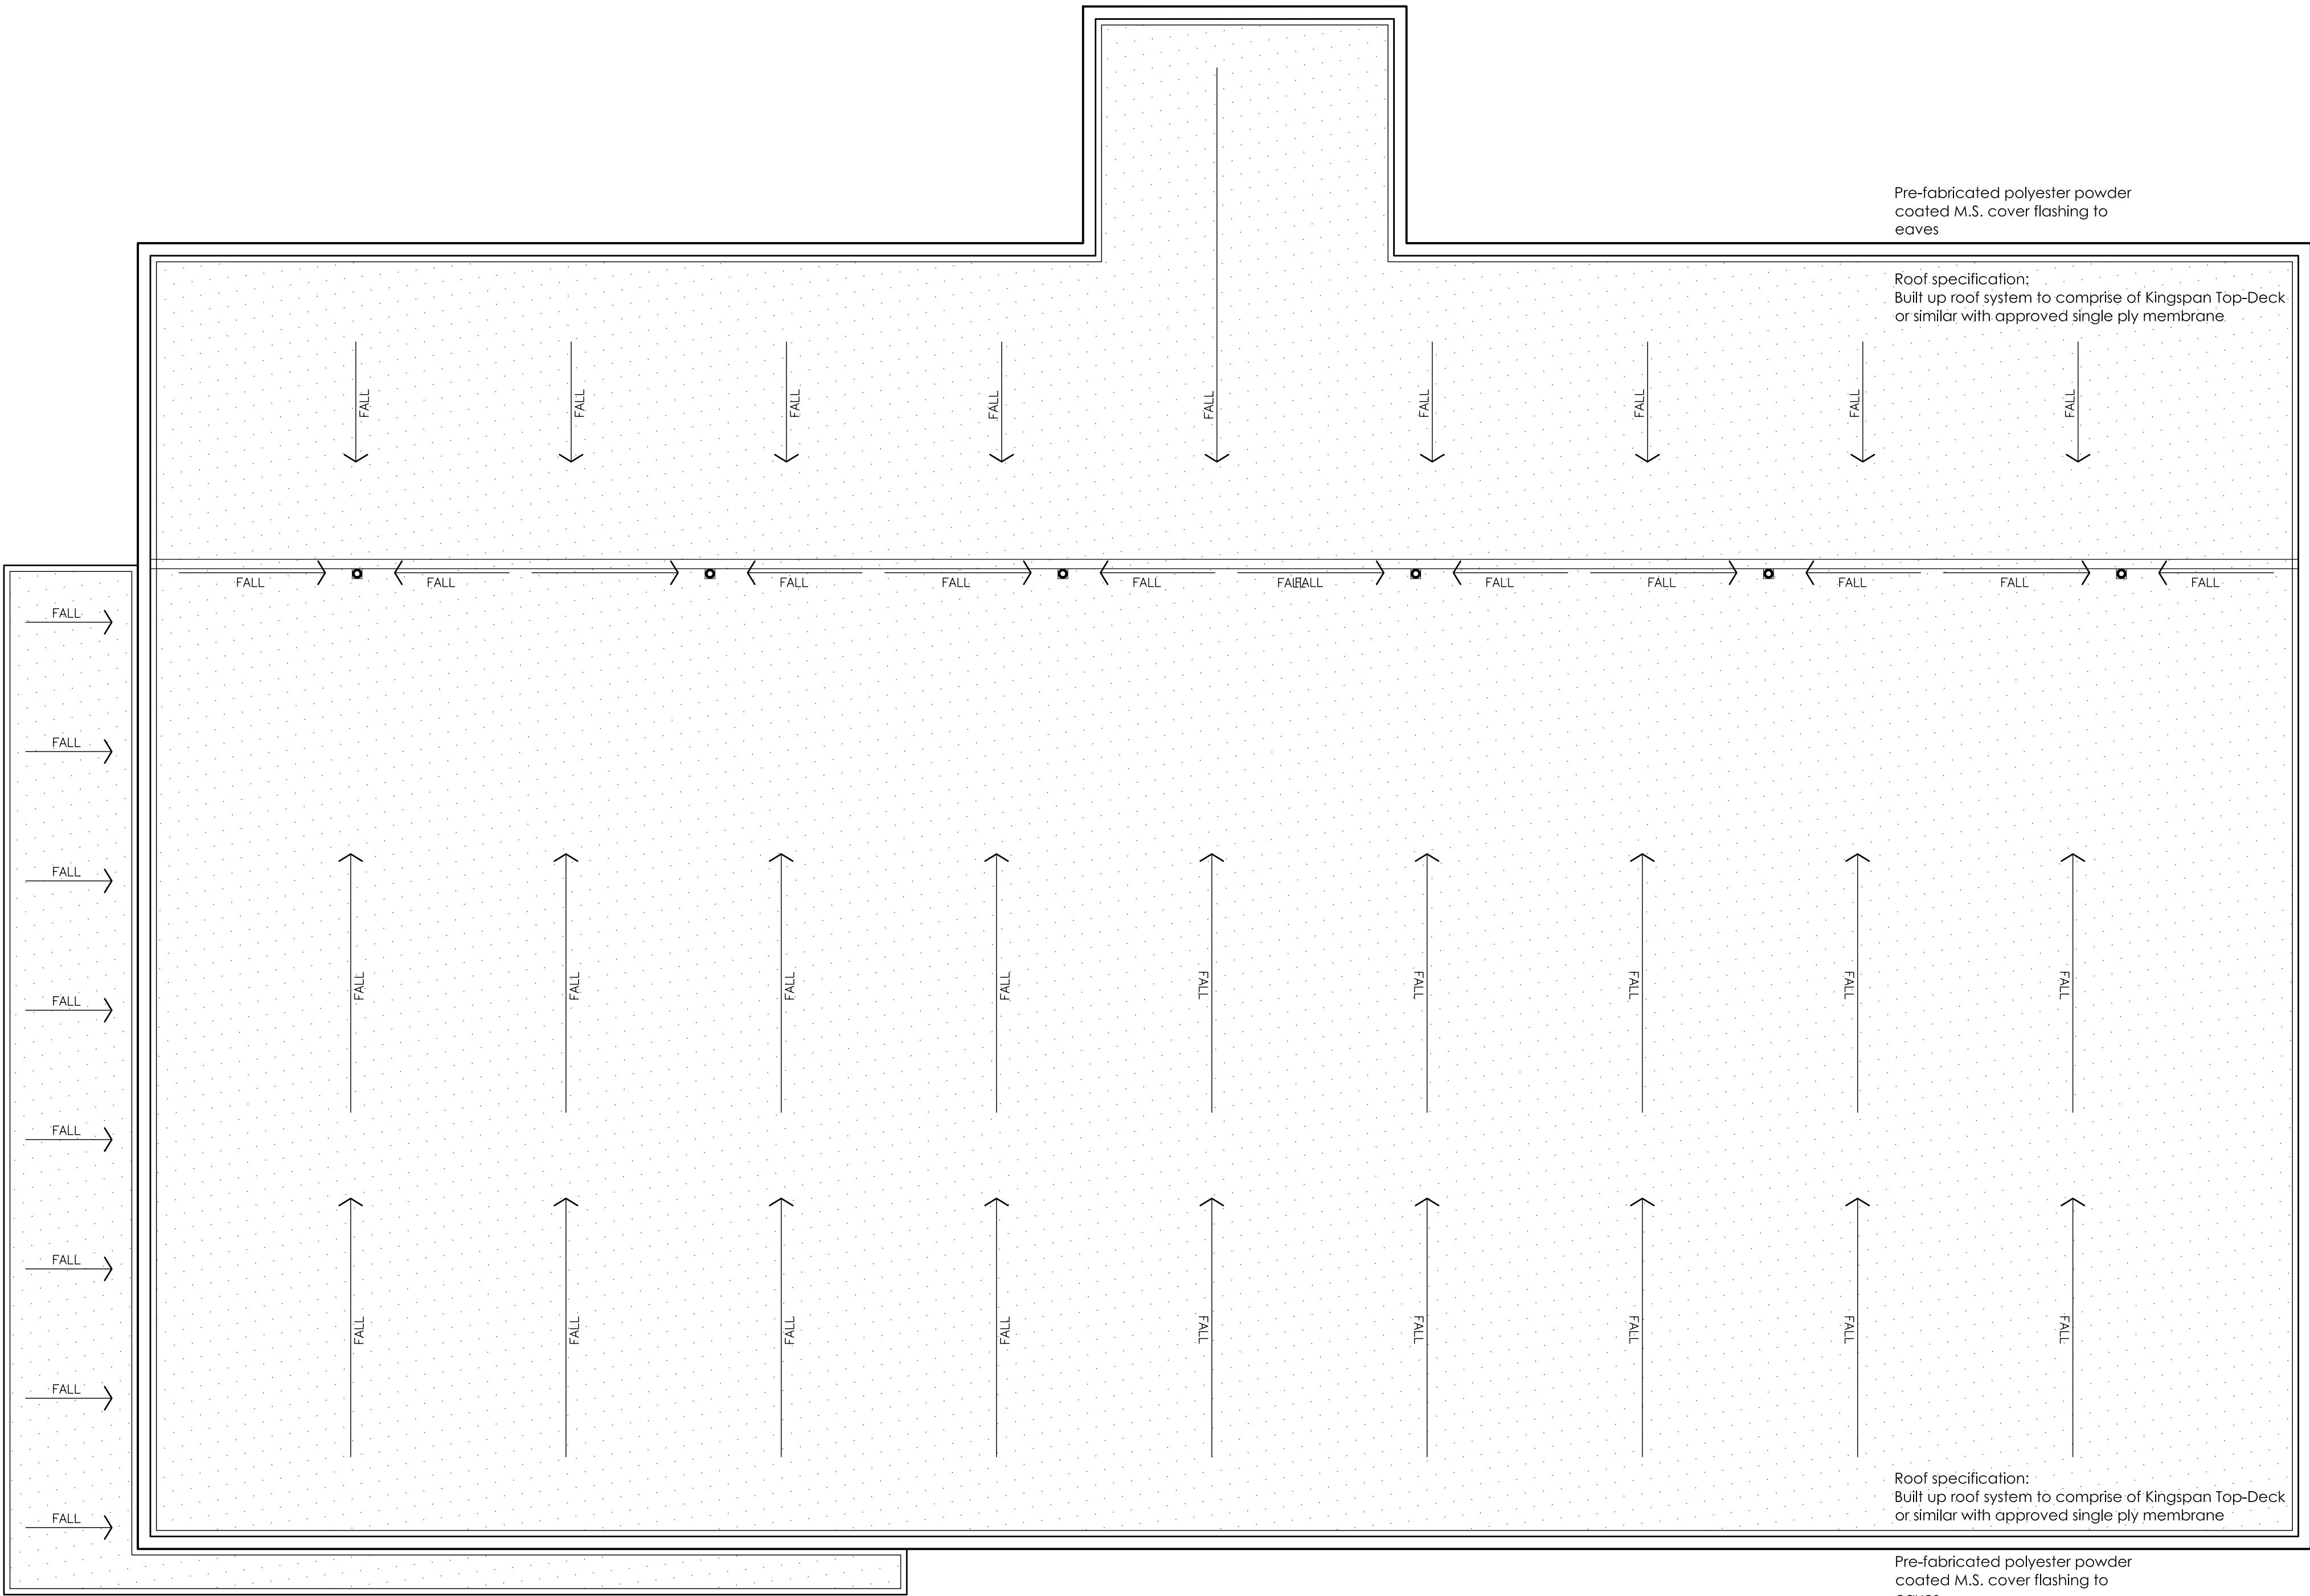

Canopy Roof Construction:
Grey trapezoidal profiled steel roof cladding BS 18825

Canopy Soffit:
150mm wide luxalon aluminium exterior or similar
approved. Recessed light fittings in accordance with
M&E consultant details. Colour RAL 9010 white

Canopy Fascia:
To be coated aluminium colour RAL 7016 Anthracite
grey

Project Title	Proposed Foodstore Development			Drawing Title	Proposed Roof Plan		
	Sheffield Road Birdwell			Job-Dwg No	0705-104		Rev -
Client	ALDI Stores Ltd			THE HARRIS PARTNERSHIP WAKEFIELD 2 St. Johns North, Wakefield, WF1 3QA t. 01924 291 800 f. 01924 290 072 THE HARRIS PARTNERSHIP MANCHESTER 2nd Floor, Convent Warehouse 77 Dale Street, Manchester, M1 2HG t. 0161 238 8555 f. 0161 244 9809 THE HARRIS PARTNERSHIP MILTON KEYNES The Old Rectory, 79 High Street Newport Pagnell, MK1 6 8AS t. 01908 211 577 f. 01908 211 722 THE HARRIS PARTNERSHIP READING 101 London Road, Reading, RG1 5BY t. 0118 950 7700 f. 0118 756 8442 THE HARRIS PARTNERSHIP ARCHITECTS www.harrispartnership.com			
Status	PLANNING						
Scale	1:100	Drawing Size	A1				
Drawn By	LH	Checked By	JDB	Date	06/13		