



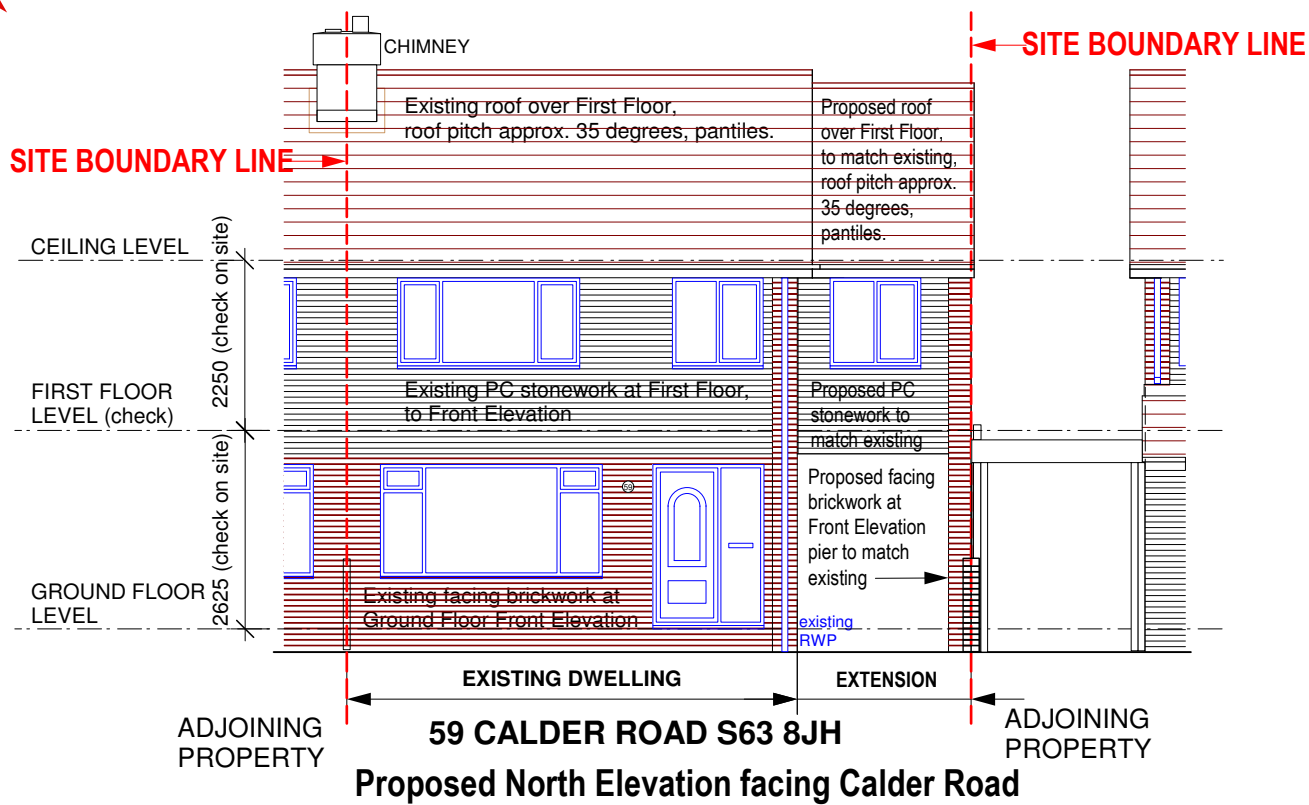

NOTES
SEE NOTES FOR BUILDING REGULATIONS AND CONSTRUCTION ON DRAWINGS NUMBER RG-C06 AND RG-C07

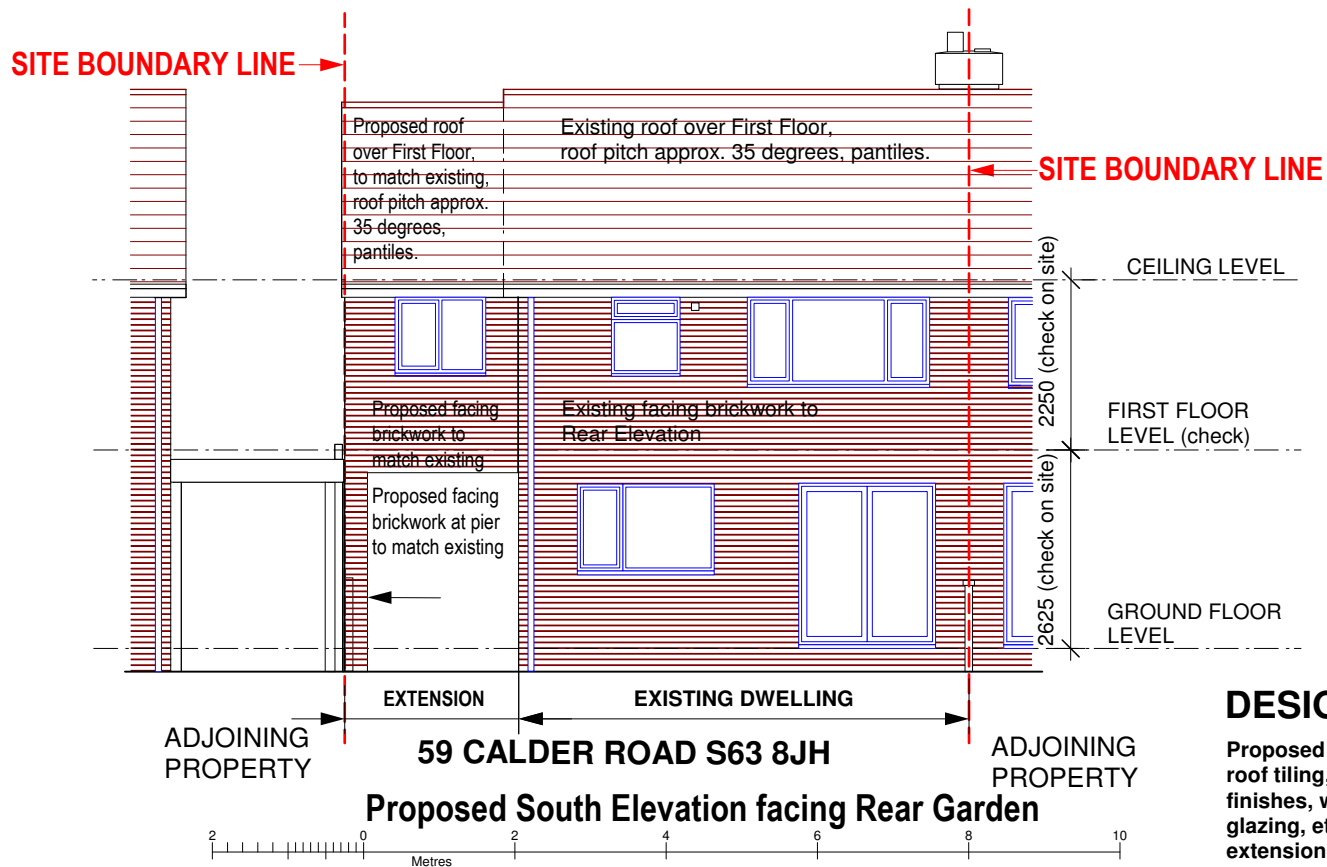

DESIGN NOTE.
Proposed facing brickwork, roof tiling, features, finishes, windows, gutters, glazing, etc., externally to extension are to match existing construction.

Proposed two storey side extension to existing residence for Mr R Garrett,
59 Calder Road, Bolton-upon-Dearne, South Yorkshire S63 8JH
Proposed Front and Rear Elevations Scale 1:100 Date May 2012

DRAWING NO. RG-C14.