




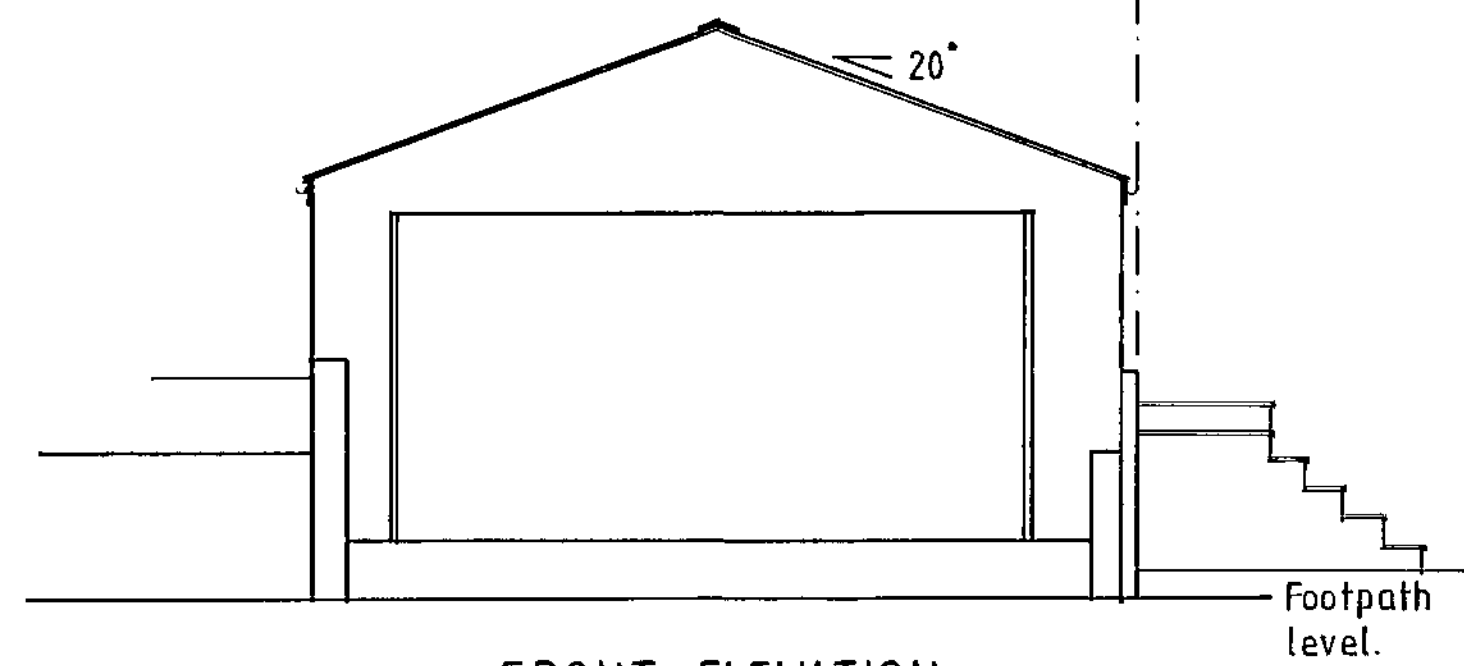


FRONT ELEVATION

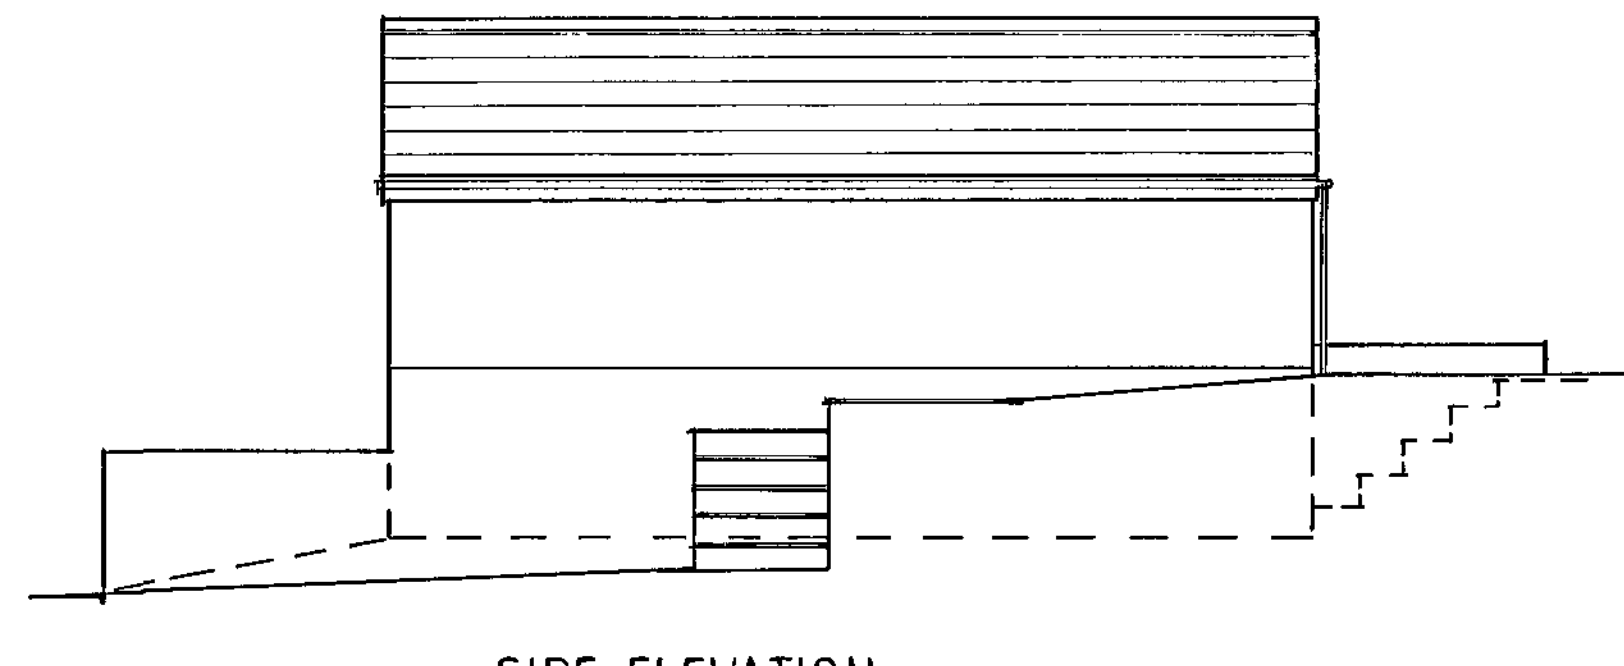


SIDE ELEVATION

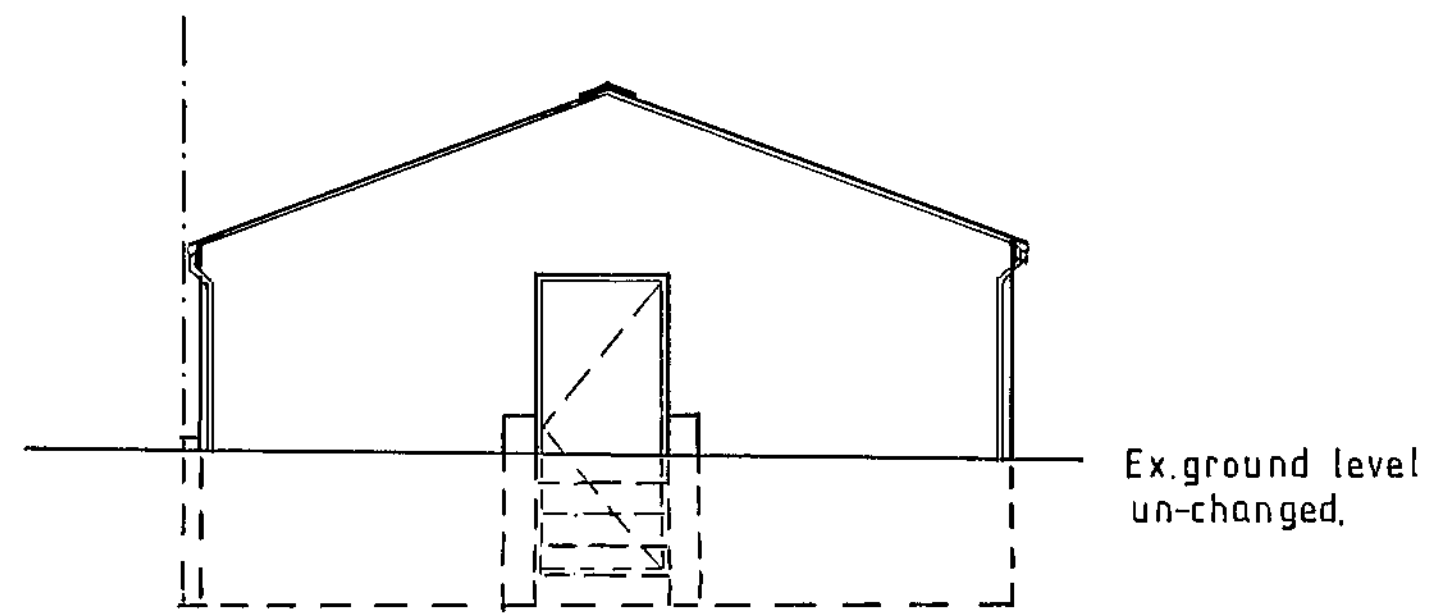


REAR ELEVATION

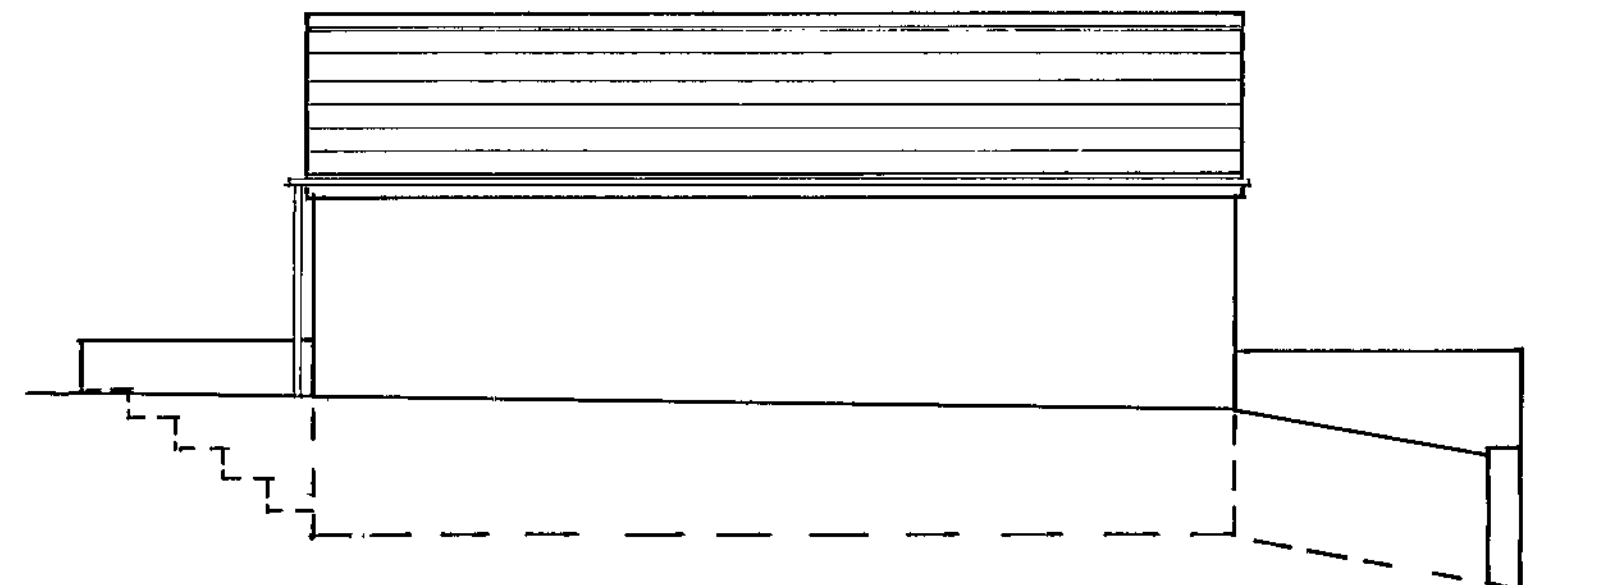

SIDE ELEVATION

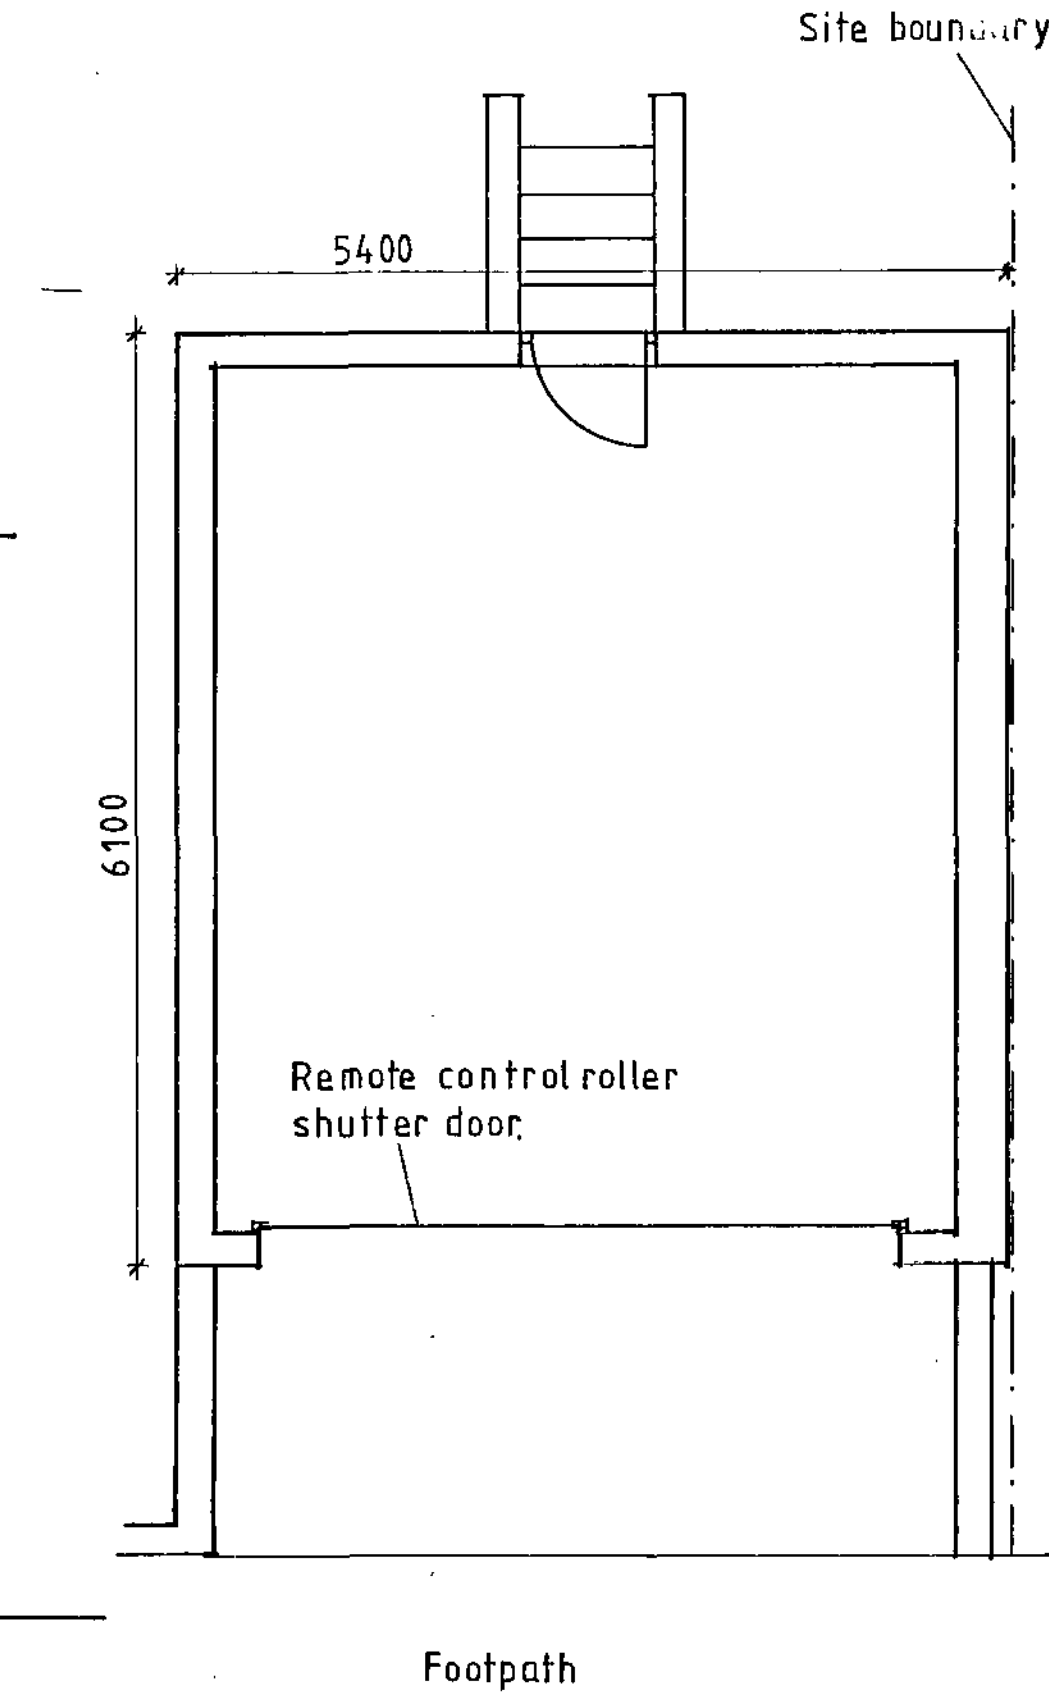

PLAN

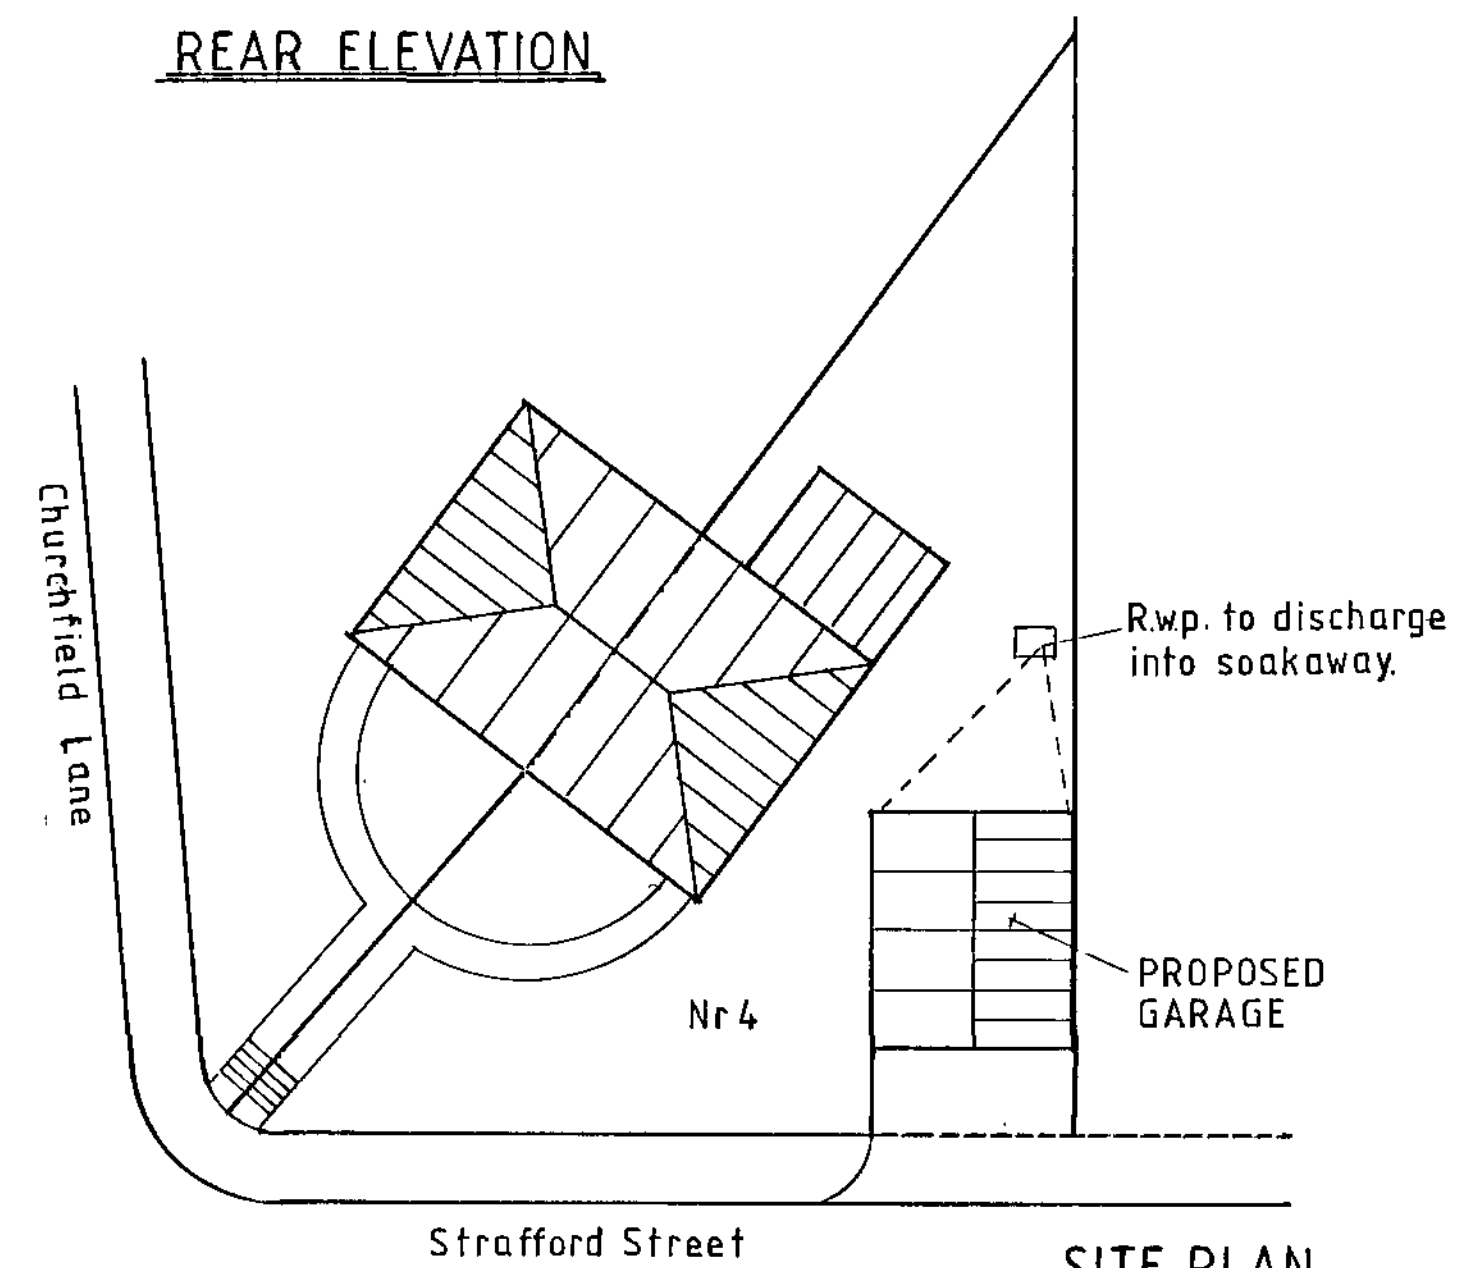

SITE PLAN
Scale 1:200

PROPOSED DETACHED DOUBLE GARAGE AT 4,
STRAFFORD STREET, KEXBROUGH, BARNSELY, S75 5LD,
FOR MR. W. FOGG.

Barnsley Metropolitan
Borough Council
26 OCT 2009
Corporate Mail Room

Scale.	1:50	Date.	19/10/09
Rev.		Dwg. No.	PG 098