
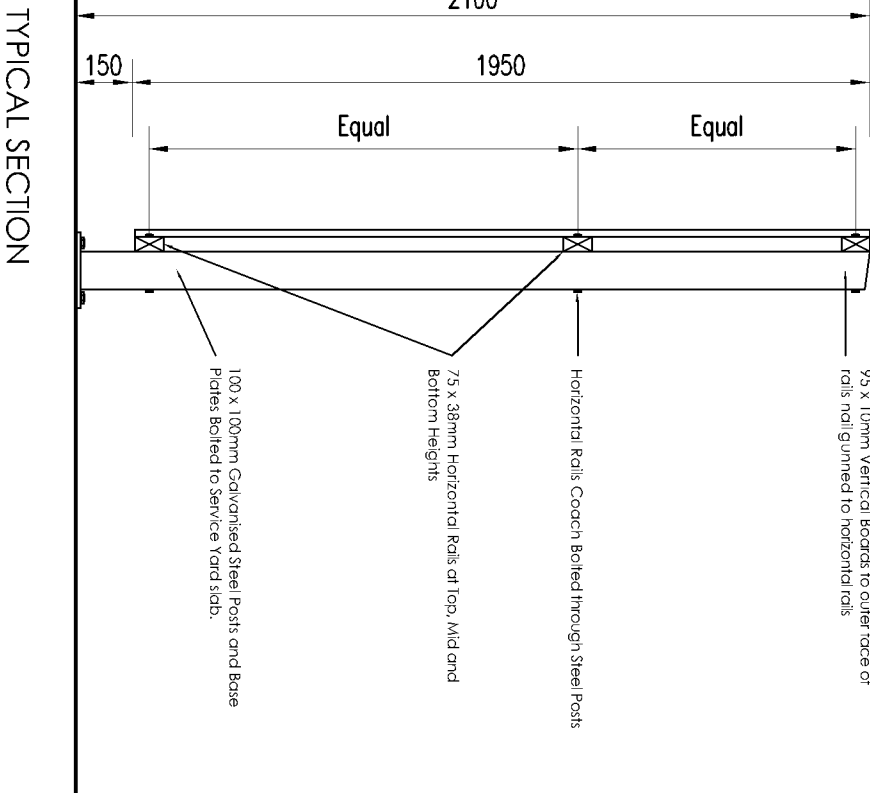


TYPICAL SIDE ELEVATION

REAR ELEVATION (unit 4A & 4B)

TYPICAL SIDE ELEVATION

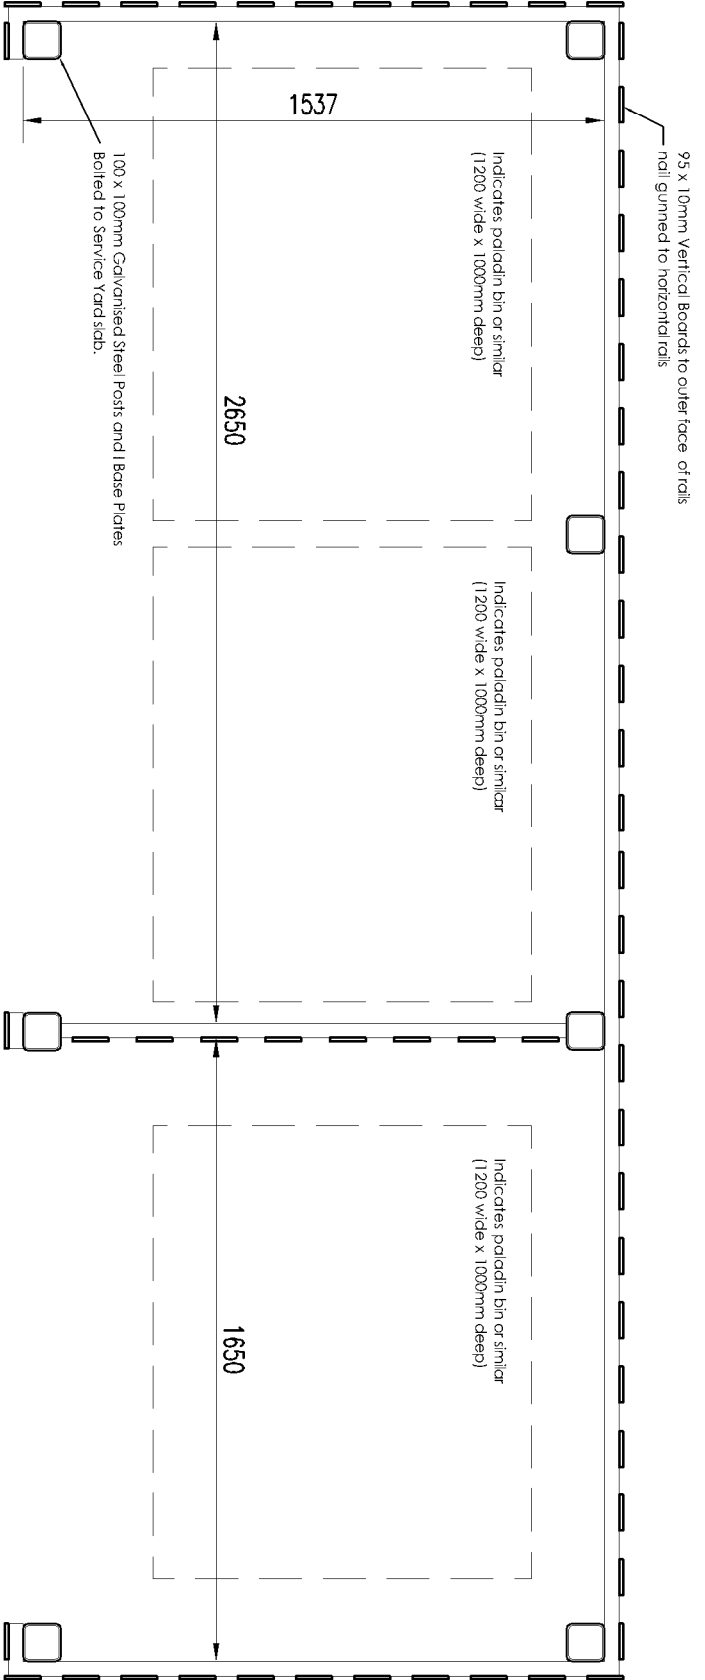

Rev	Date	Description	Rev	By	Circ'd By
A	12.01.14	Height of bin store revised	AJB	JMR	

Project Title	PROPOSED DEVELOPMENT	Drawing Title	PROPOSED BIN STORE
Client	Deanne Valley Parkway Barnsley	Job Draw No	11462A-123
Status	RESERVED MATTERS	Rev	A
Scale	1:20	Drawing Size	A2
Drawn By	AJB	Checked By	JMR
Date	01/15		

THE HARRIS PARTNERSHIP WAKEFIELD

2 St. Johns North, Wakefield, WF1 3QA

t. 01924 291 800 f. 01924 290 0721

THE HARRIS PARTNERSHIP MANCHESTER

77D Hoor, Carvers Warehouse, 1, 2MCS

t. 0161 238 6555 f. 0161 244 5807

THE HARRIS PARTNERSHIP MILTON KENNES

Newport Road, MK16 6AA

t. 01908 211 577 f. 01908 211 7221

THE HARRIS PARTNERSHIP READING

101 London Road, Reading, RG1 5SR

t. 0118 950 7700 f. 0118 956 8642

THE HARRIS PARTNERSHIP

A R C H I T E C T S

www.harrispartnership.com