



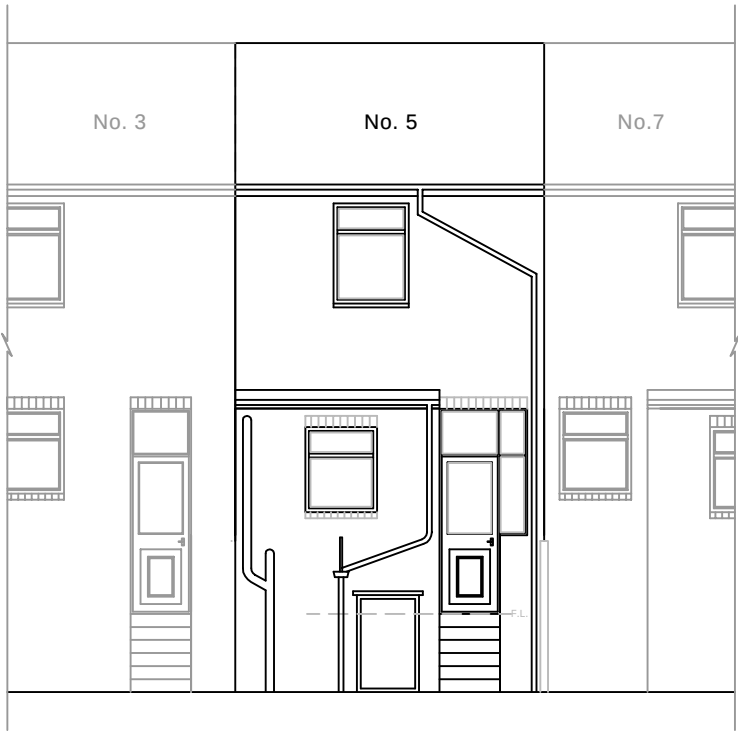


EXISTING NORTH (REAR) ELEVATION




PROPOSED NORTH (REAR) ELEVATION

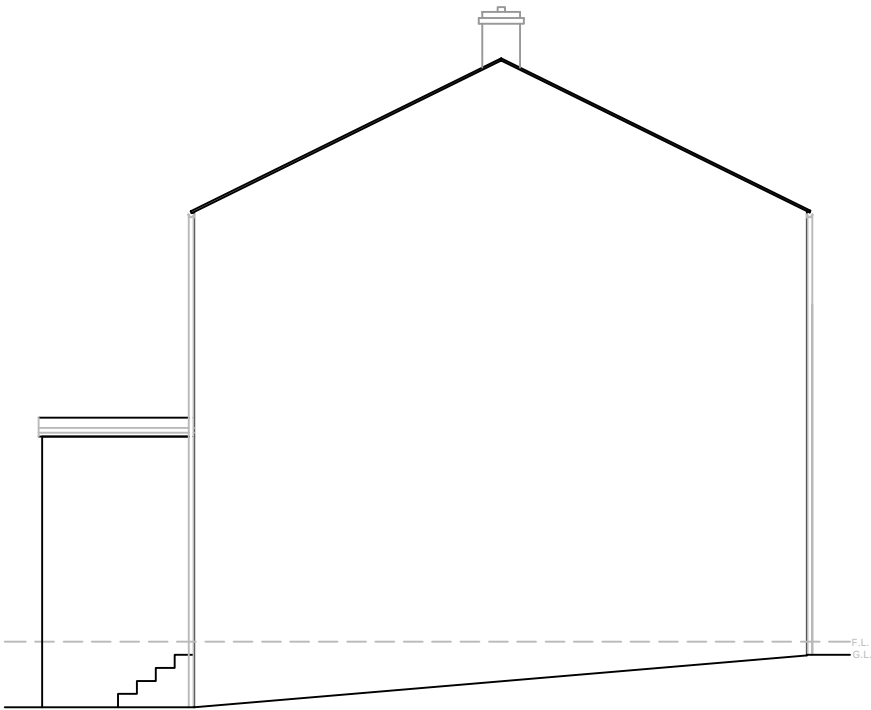


EXISTING WEST (LEFT) ELEVATION

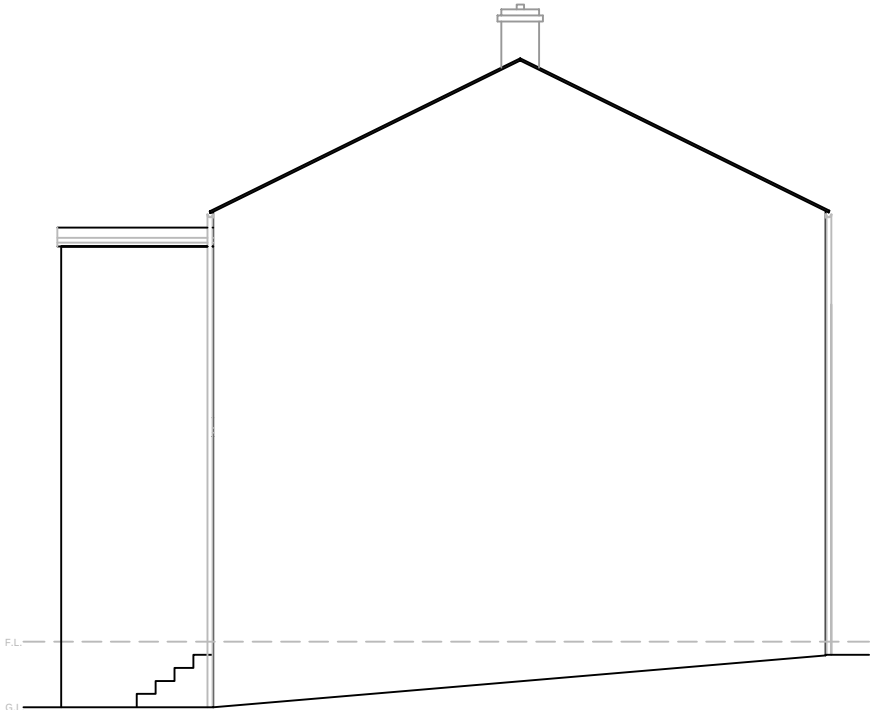

PROPOSED WEST (LEFT) ELEVATION

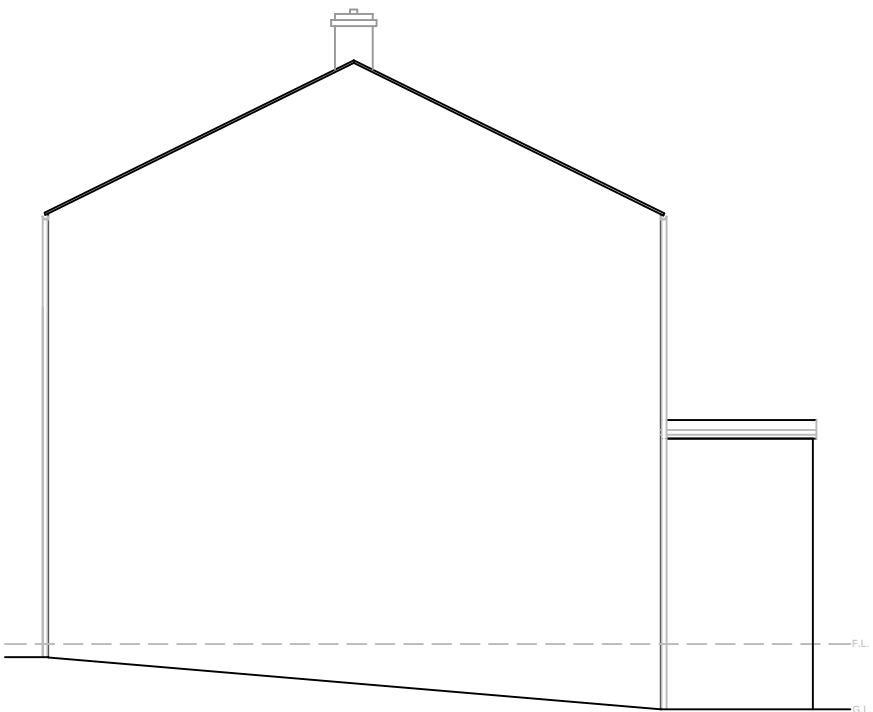

EXISTING EAST ELEVATION

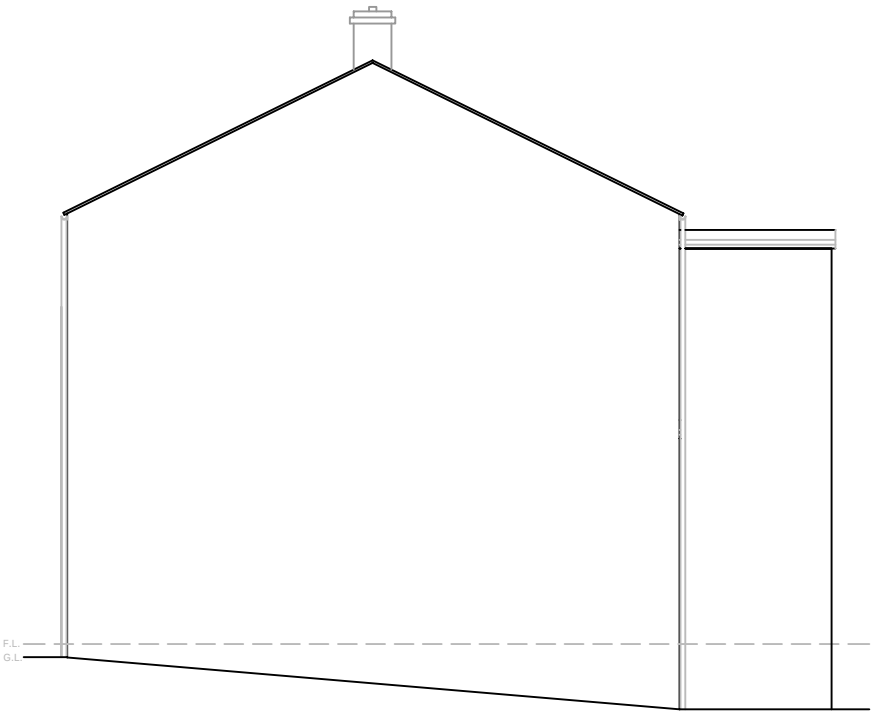

PROPOSED EAST ELEVATION

Notes:
All materials are as per planning application submitted.
- Walls; red brick to match as closely as possible to the existing, if possible existing extension bricks will be re-used.
- Windows; will be white PVCu with double glazed units to match existing.

No scale measurements to be taken from this drawing. Site dimensions to be taken before commencing any work. Any discrepancies to be notified to Contract Administrator prior to commencement of works. All work and materials to be in accordance with Statutory Requirements and any discrepancies to be brought to the attention of CBA Ltd.

This drawing is the property of CBA Ltd. Copyright is reserved by them and the drawing is issued on the condition that it is not copied, reproduced, retained or disclosed to any unauthorized person(s), either wholly or in part without their consent in writing.

Revision Details: Revision A - August 2016

CBA CHRIS BAKER ASSOCIATES LTD CHARTERED BUILDING SURVEYORS		THE VILLAGE HALL DARTON LANE MAPPLEWELL BARNLEY S75 6AL Tel: 07467222744 info@cba-ltd.co.uk
5 FIRTH STREET BARNLEY SOUTH YORKSHIRE S71 1DD		
Drawing Title: EXISTING & PROPOSED REAR ELEVATION		
Drawn By: LEK		
Date: JUN 16		
Scale: 1:100 on A3		
Drawing No: 14.322/D-04		
Revision: RevA - Aug 2016		