

RHS Elevation


NOTES:

The Easement is granted for use as the project only and may not be used for any other purpose. Whymore & Co (Contractors) accept no liability for the use of the easement other than the purpose for which it was intended in connection with this project as recorded on the title block under Purpose for Issue and the Public Display.


The Easement may not be incorporated in any form without prior written agreement.

Do not build upon the Easement. Use written dimensions only.


Site: All neighbouring property/heights are shown for indicative purposes only.

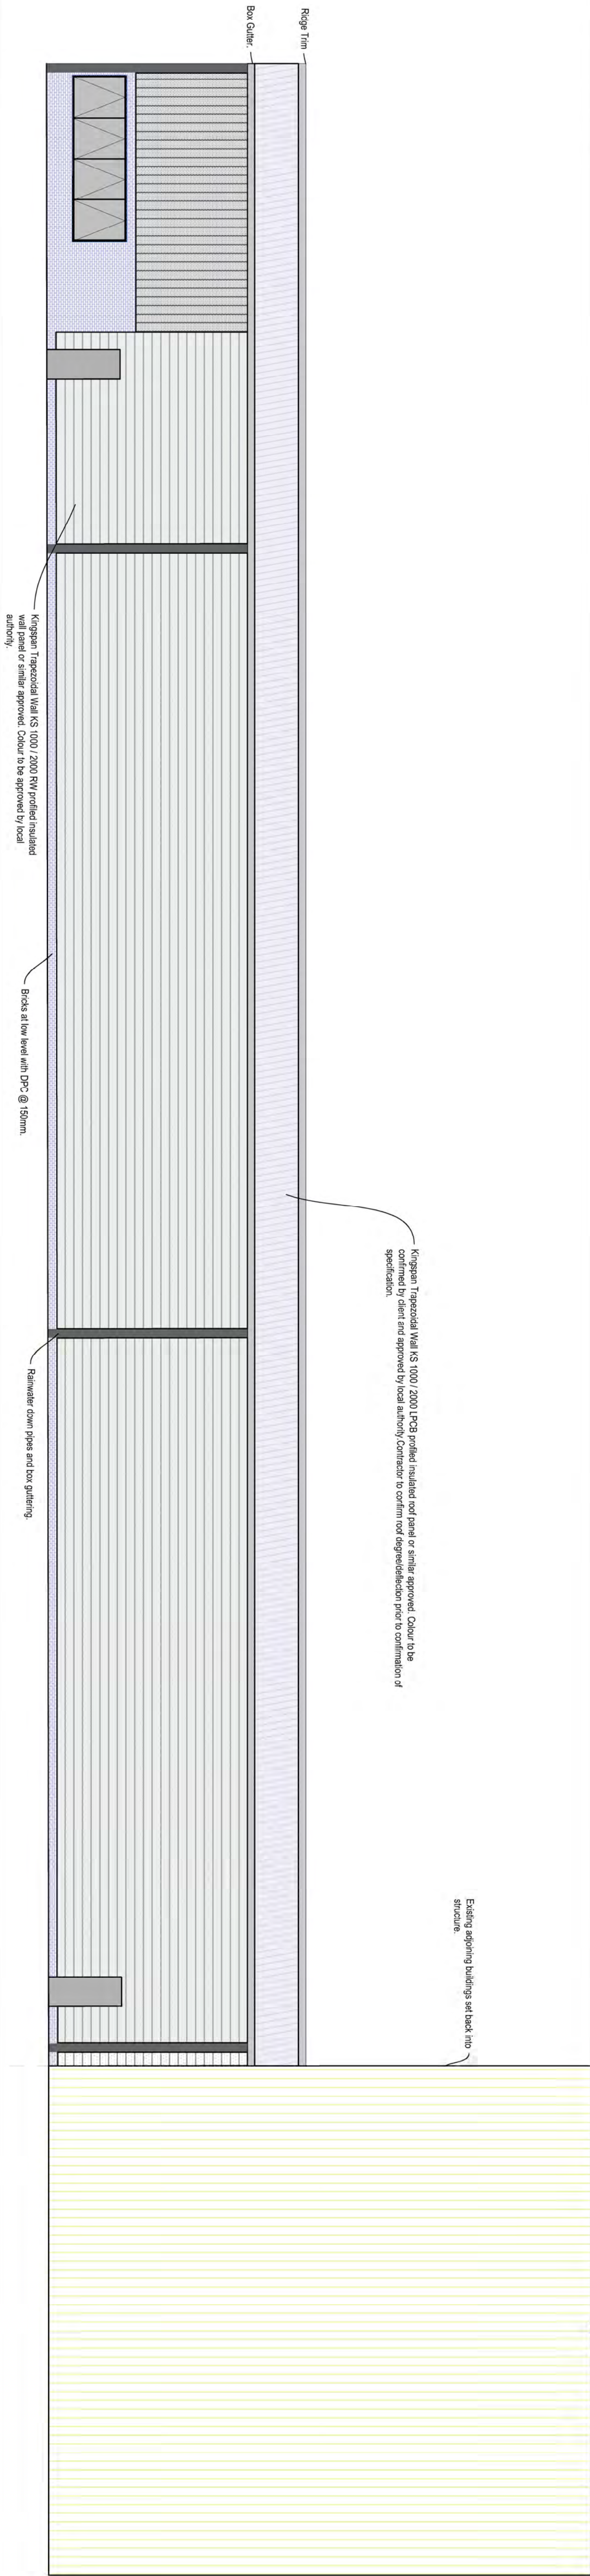

LHS Elevation

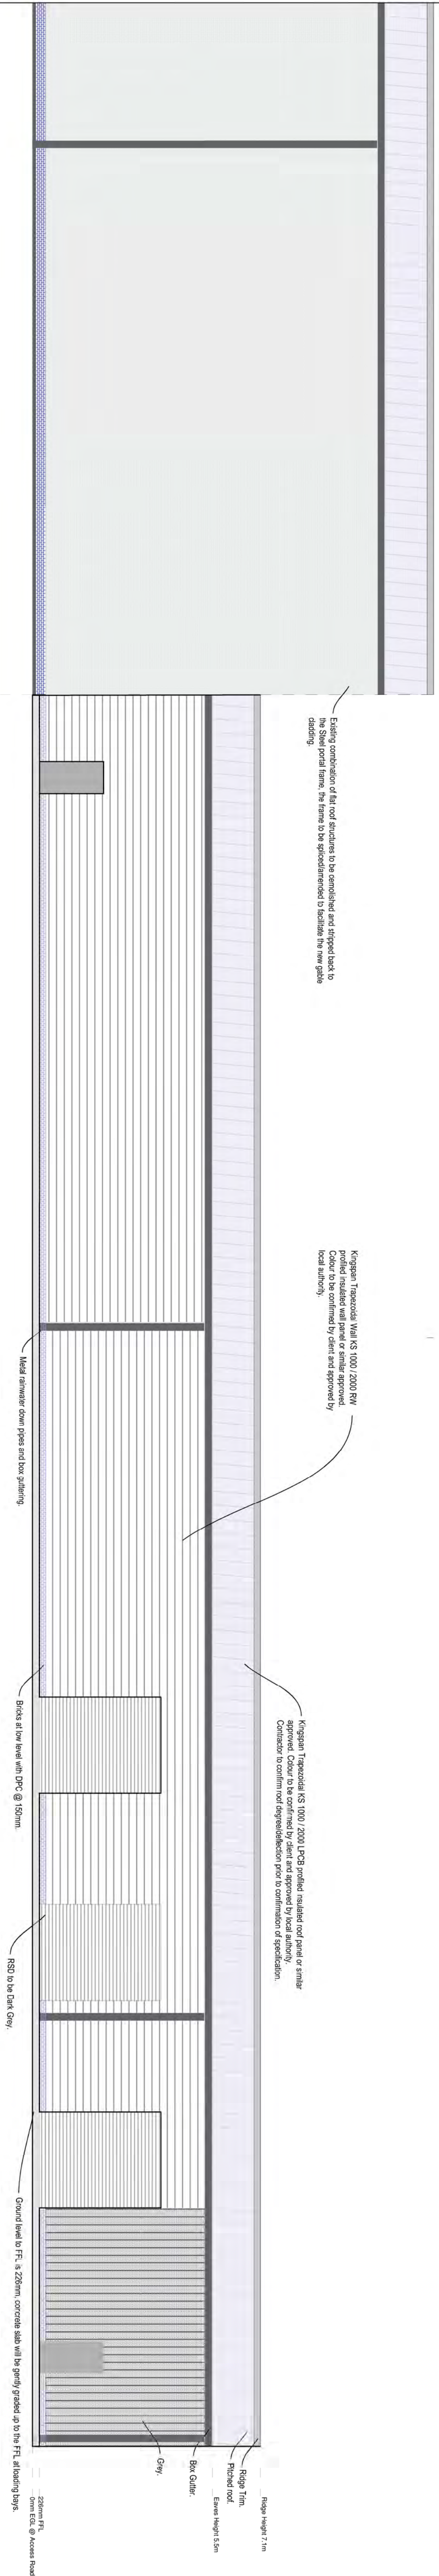

Front Elevation

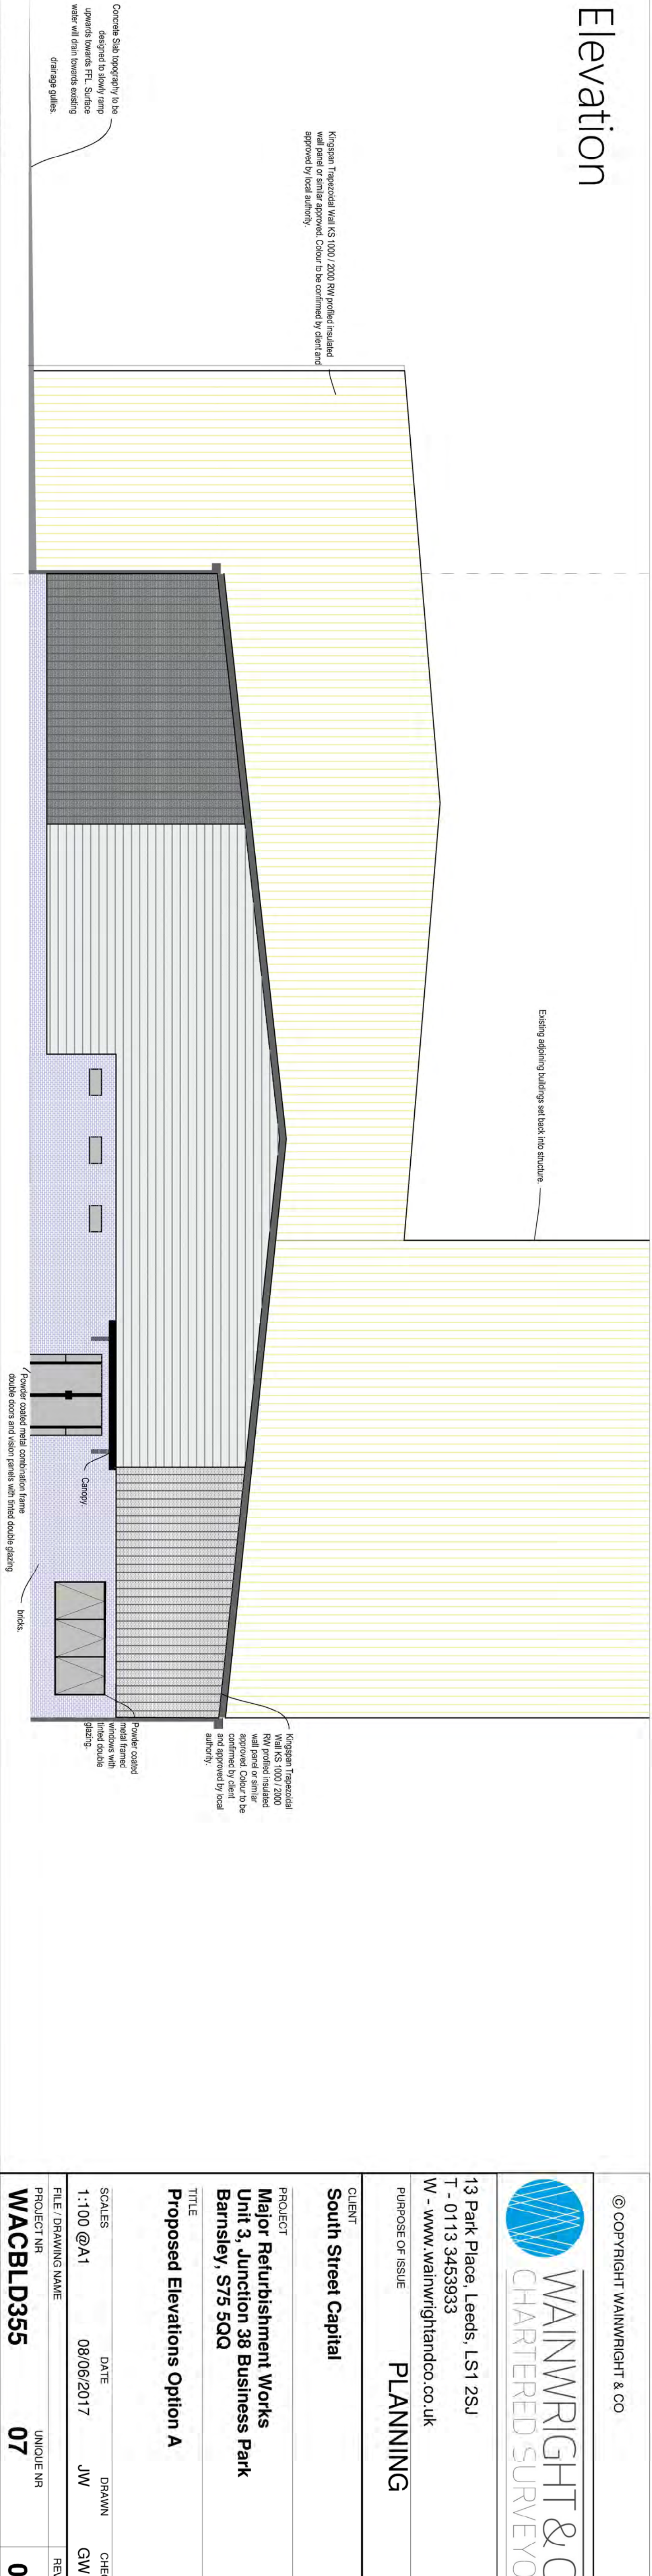

© COPYRIGHT WAINWRIGHT & CO	
 WAINWRIGHT & CO. CHARTERED SURVEYORS	
13 Park Place, Leeds, LS1 2SJ T - 0113 3453933 W - www.wainwrightandco.co.uk	
PURPOSE OF ISSUE	PLANNING
CLIENT	South Street Capital
PROJECT	Major Refurbishment Works Unit 3, Junction 38 Business Park Barnsley, S75 5QQ
TITLE	Proposed Elevations Option A
SCALES	1:100 @A1
DATE	08/06/2017
DRAWN	JW
CHECKED	GW
PROJECT NR	
UNIQUE NR	
FILE /DRAWING NAME	
WACBLD355	07
	03