


SECURE BY DESIGN NOTES:-

Front entrance and rear patio doors to be PAS 023 – 024 door sets with 6.4mm laminated glass
Windows to be ES7950 with 6.4mm laminated glass
Shrubs to front of dwellings to be low habit to enable supervision of parked vehicles from dwellings
Buildings to be to SBD specifications

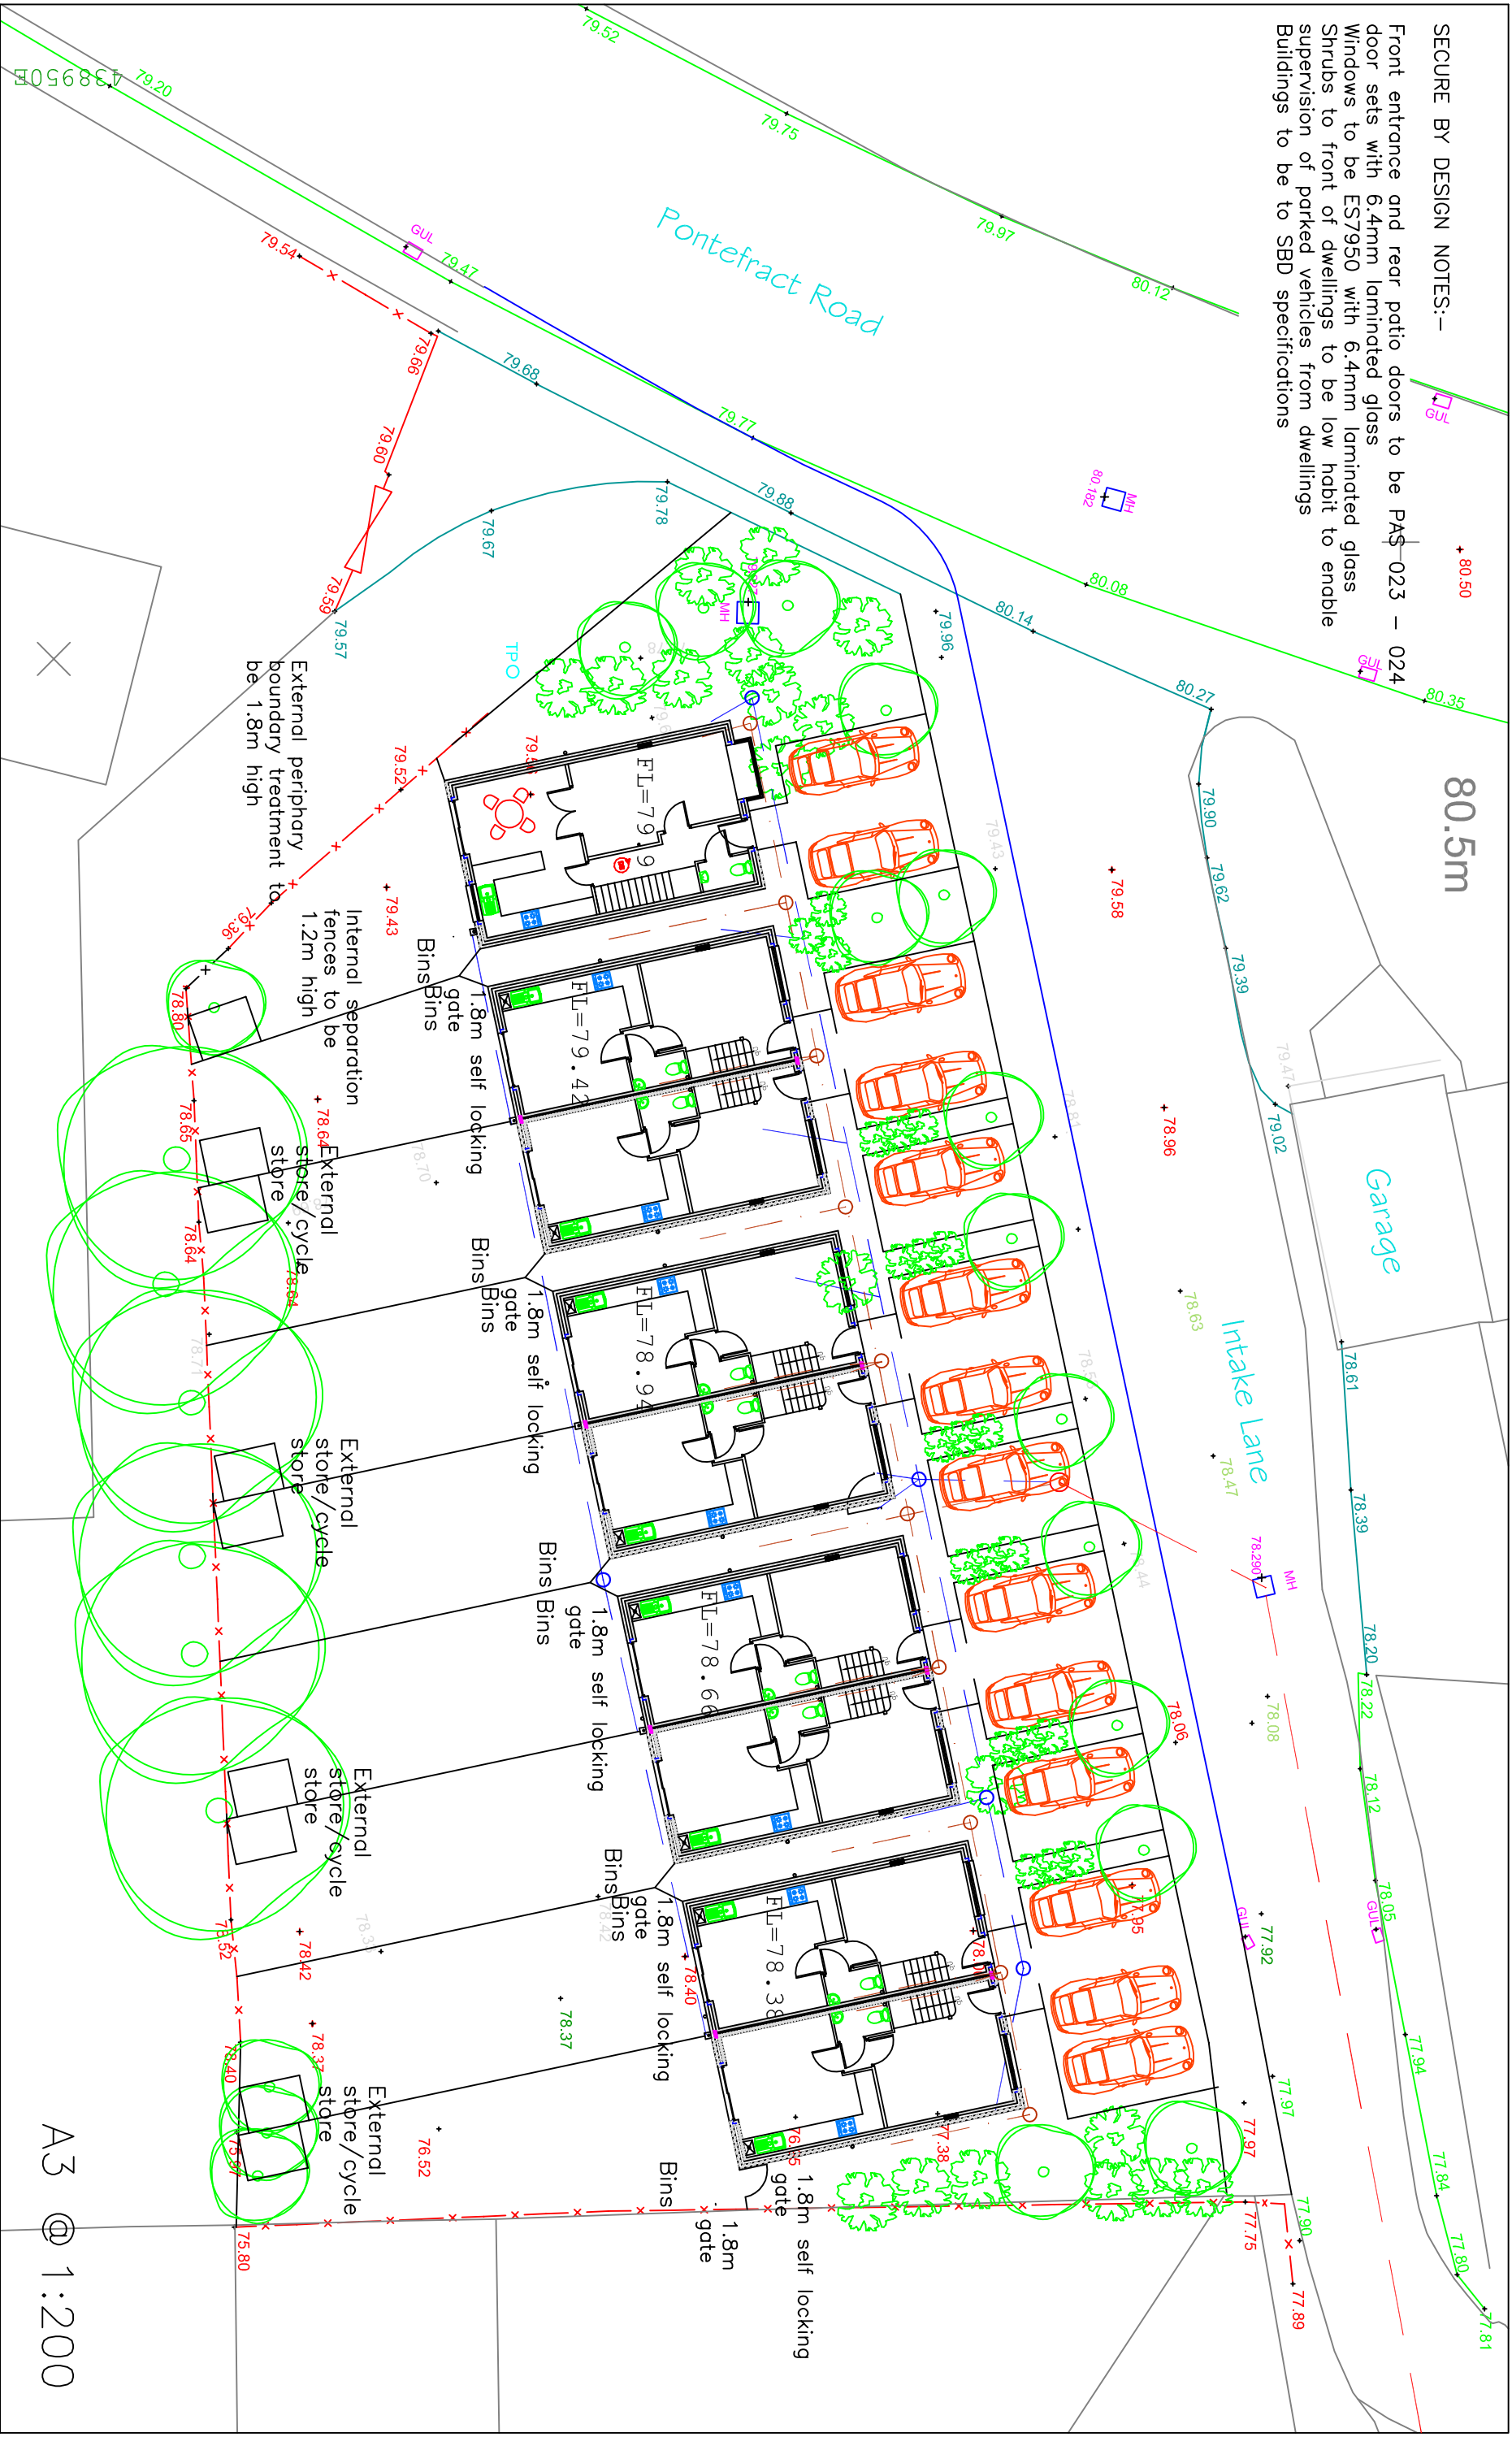

John R. Bradley Ltd.
ARCHITECTURAL DESIGNER
64, JENKIN ROAD, HORBURY
WAKEFIELD WF4 6DT
FAX & TEL : 01924 280782

PROJECT
REDEVELOPMENT OF 1, PONTEFRAC T ROAD
CUDWORTH
S72 8AJ

TITLE
SITE PLAN

SCALE	DWG. NO.
1:200	2
DATE	REV.
25.03.11	A B