


Site Plan

Scale 1:500 @A3

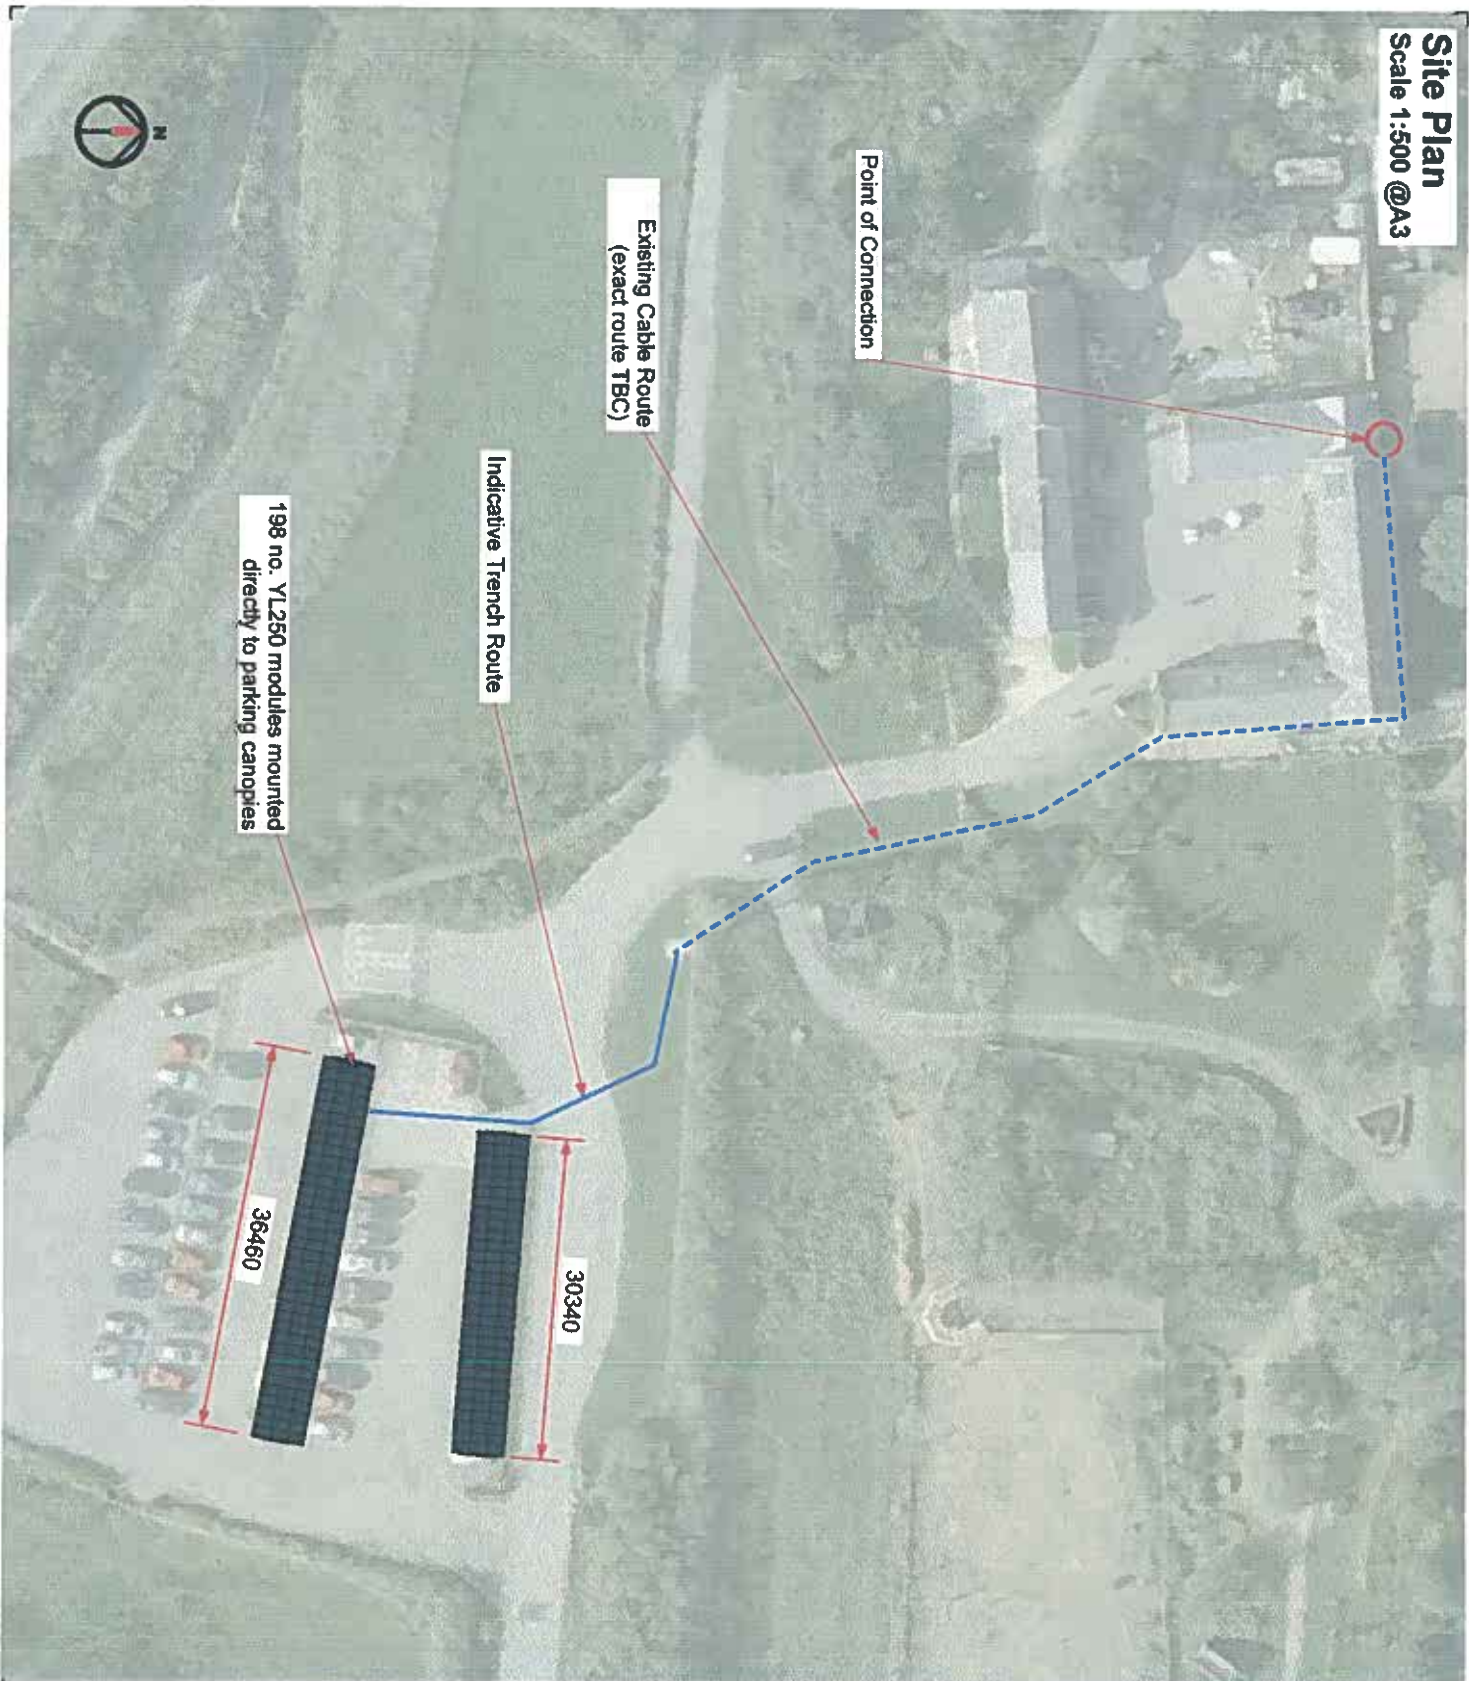

J2469 RSPBX-PROGR-001
03 - Old Moor

Technology: Yingli Solar 250Wp (YL250C-30b)
Module Size: 1650x80x50mm
No. of Modules: 198
Total kWp: 49.5
Array Slope: 15°
& Orientation: SW

Notes:

1. All dimensions are in mm and are indicative only.

FOR APPROVAL

Client: The RSPB
Location: Old Moor, S73 0YF
Project: J2469 RSPBX-PROGR-001
Title: PV Layout - Old Moor
Dwn: BA
Cktd: SS
Dwg No.: J2469-03-100
Rev: B
Date: 03/01/12



solarcentury

91, 94 Lower Marsh
London SE1 7AB
T +44 (0)207 803 0100
F +44 (0)207 803 0101
www.solarcentury.co.uk
info@solarcentury.co.uk

Do not scale from this drawing. Do not use any information without checking dimensions on site. Check the drawings for any variations from the information provided. The drawings are for information only and are not to be used as a contract document. The drawings are the property of Solarcentury and shall remain the property of Solarcentury. All rights reserved. The drawings are the property of Solarcentury and shall remain the property of Solarcentury. All rights reserved.