


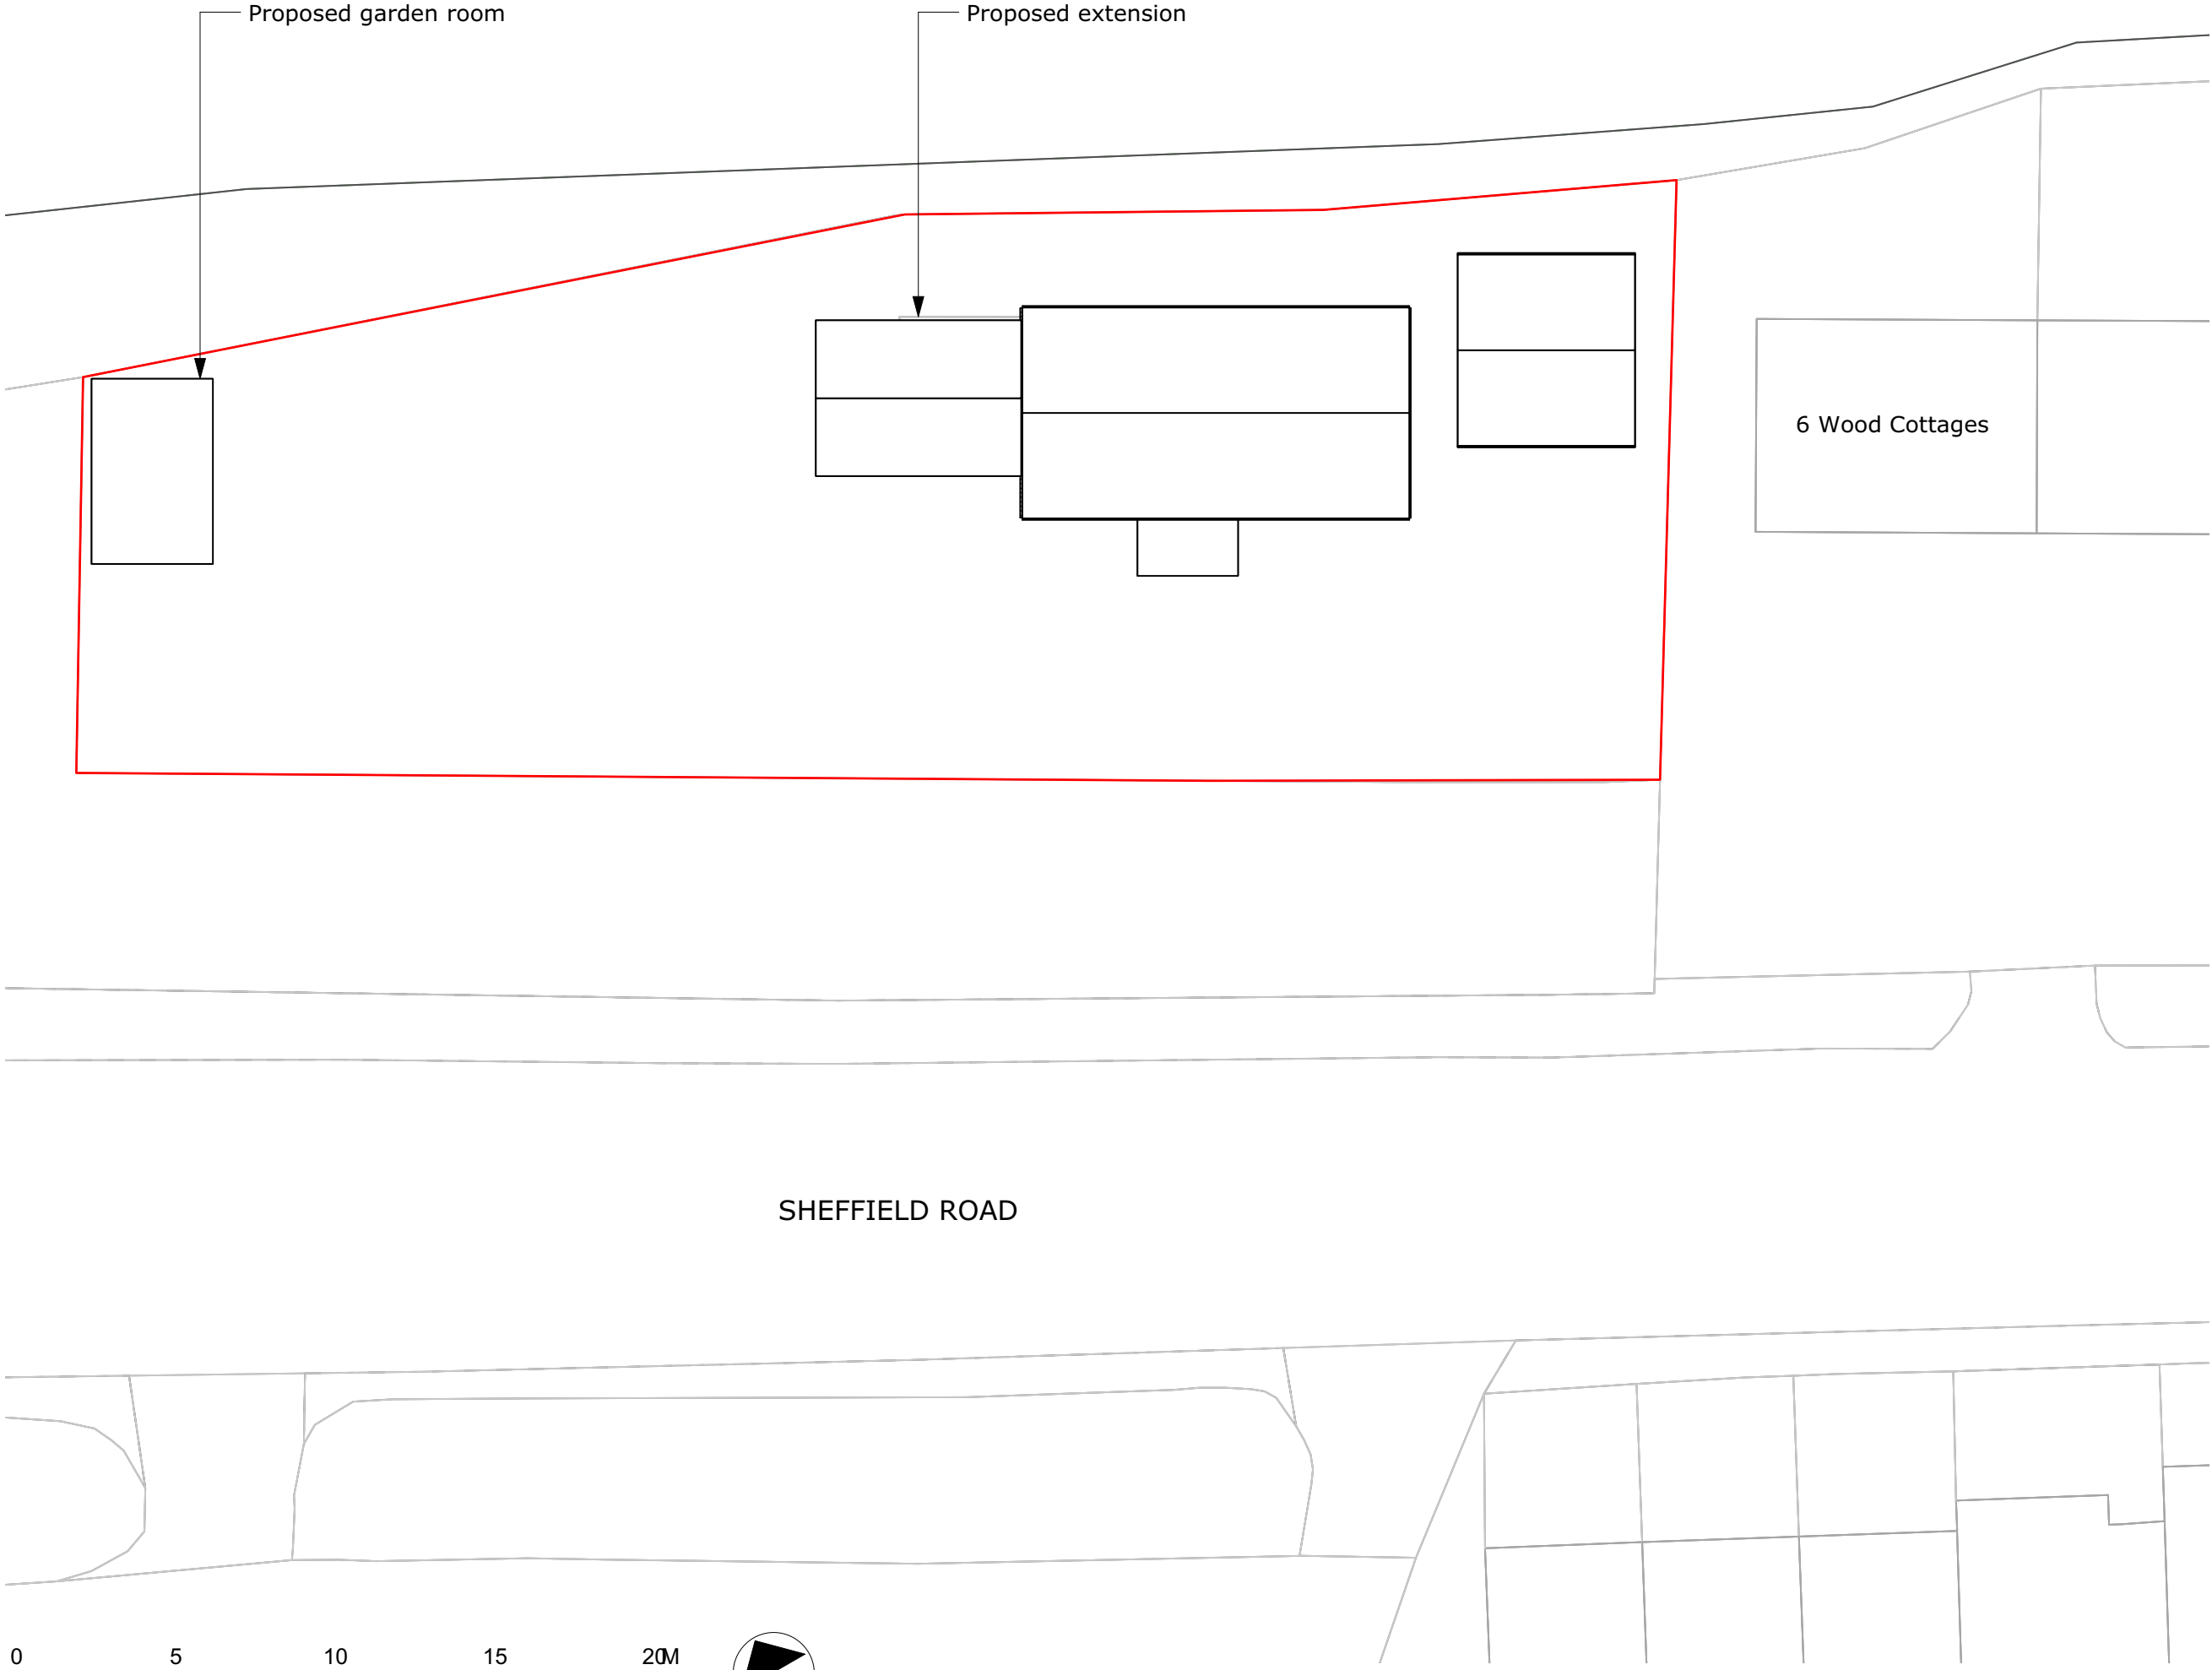

:rP01 :r240220 :For client review

NO. DATE NOTE

DO NOT SCALE FROM DRAWINGS.

Client

:

Address

:7 Wood Cottages,  
Sheffield, S36 8ZR

Project

:2028 Wood Cottages

Drawing

: Proposed Site Plan

RLDM

E: rachel@rldmstudio.co.uk  
T: 07595603049

Scale  
:1:200 @A3

Date  
:25/01/2021

Dwg No.  
:2028-RLDM-00-DR-A-00002-S1  
Rev.:P03