



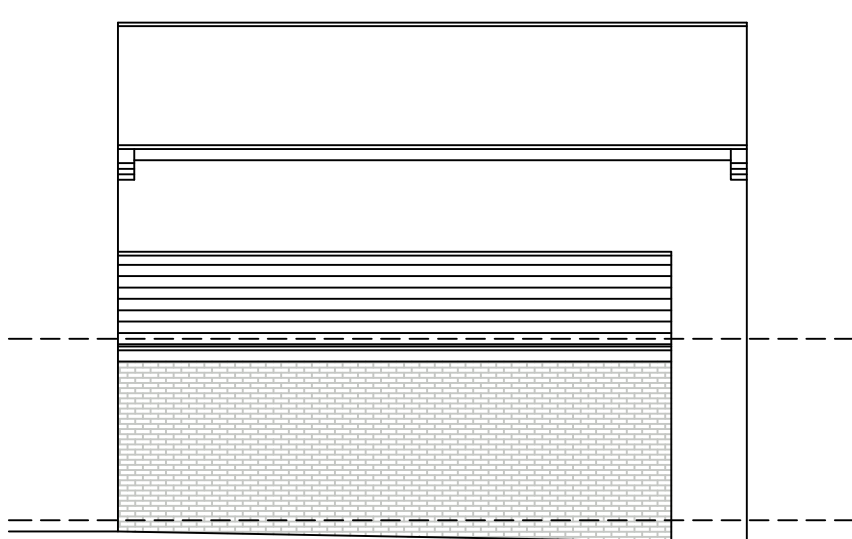


**PROPOSED  
FRONT ELEVATION**  
SCALE 1:100

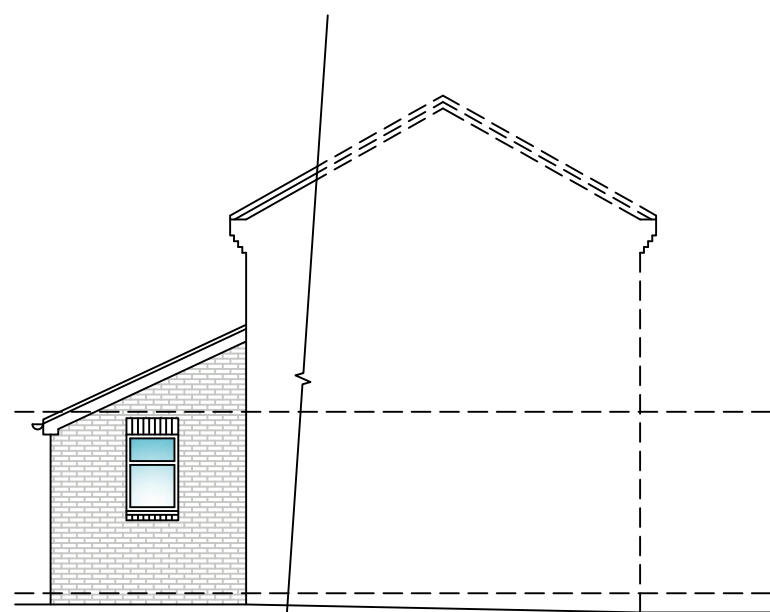


**PROPOSED  
SIDE ELEVATION**  
SCALE 1:100




**PROPOSED  
REAR ELEVATION**  
SCALE 1:100

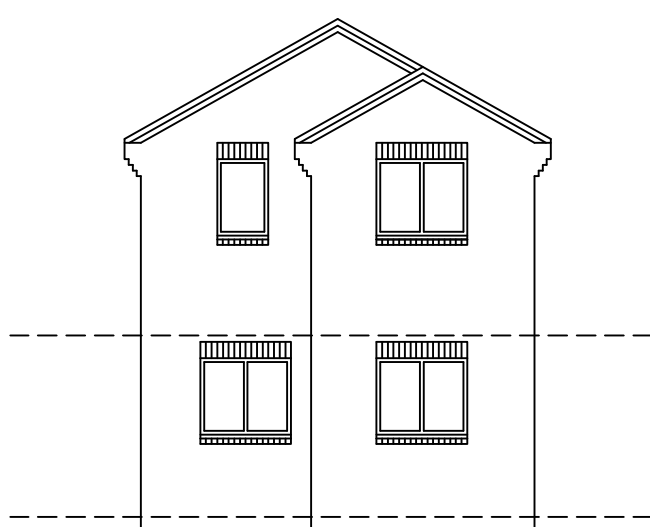


**EXISTING  
FRONT ELEVATION**  
SCALE 1:100

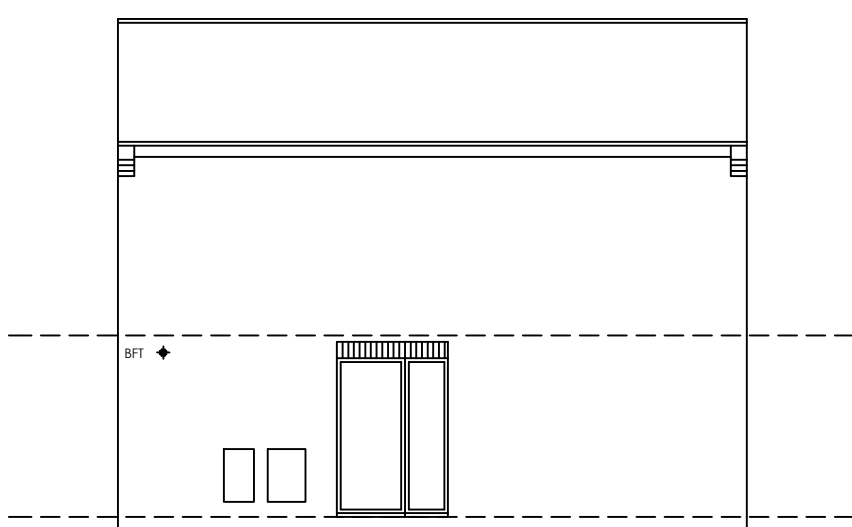


**EXISTING  
SIDE ELEVATION**  
SCALE 1:100

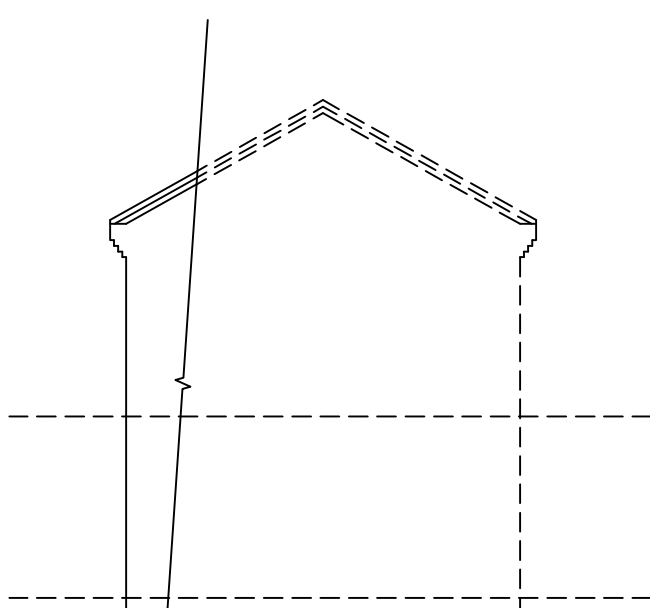


**EXISTING  
REAR ELEVATION**  
SCALE 1:100

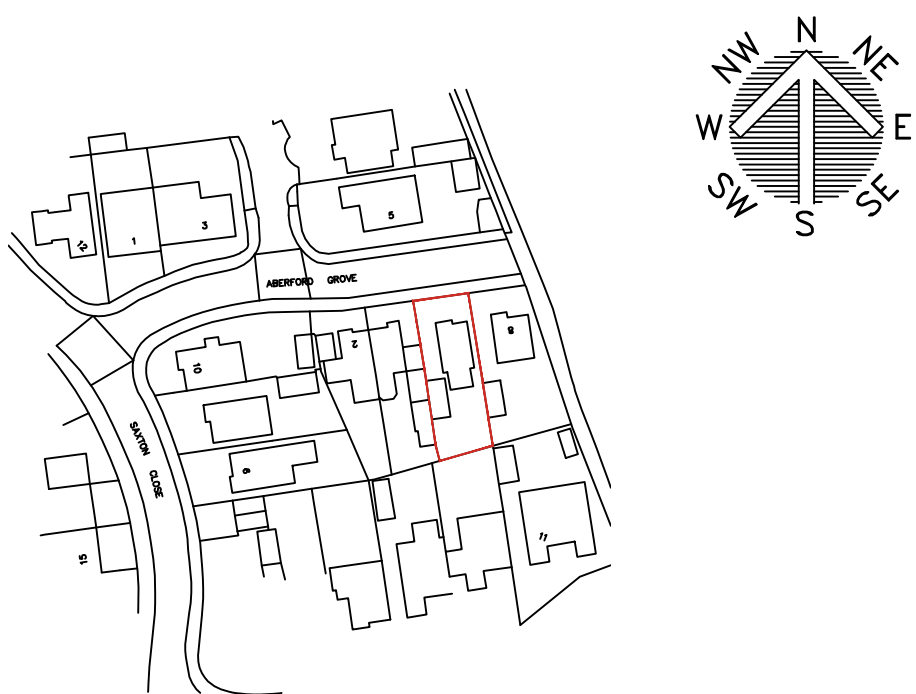


**LOCATION PLAN**  
SCALE 1:1250

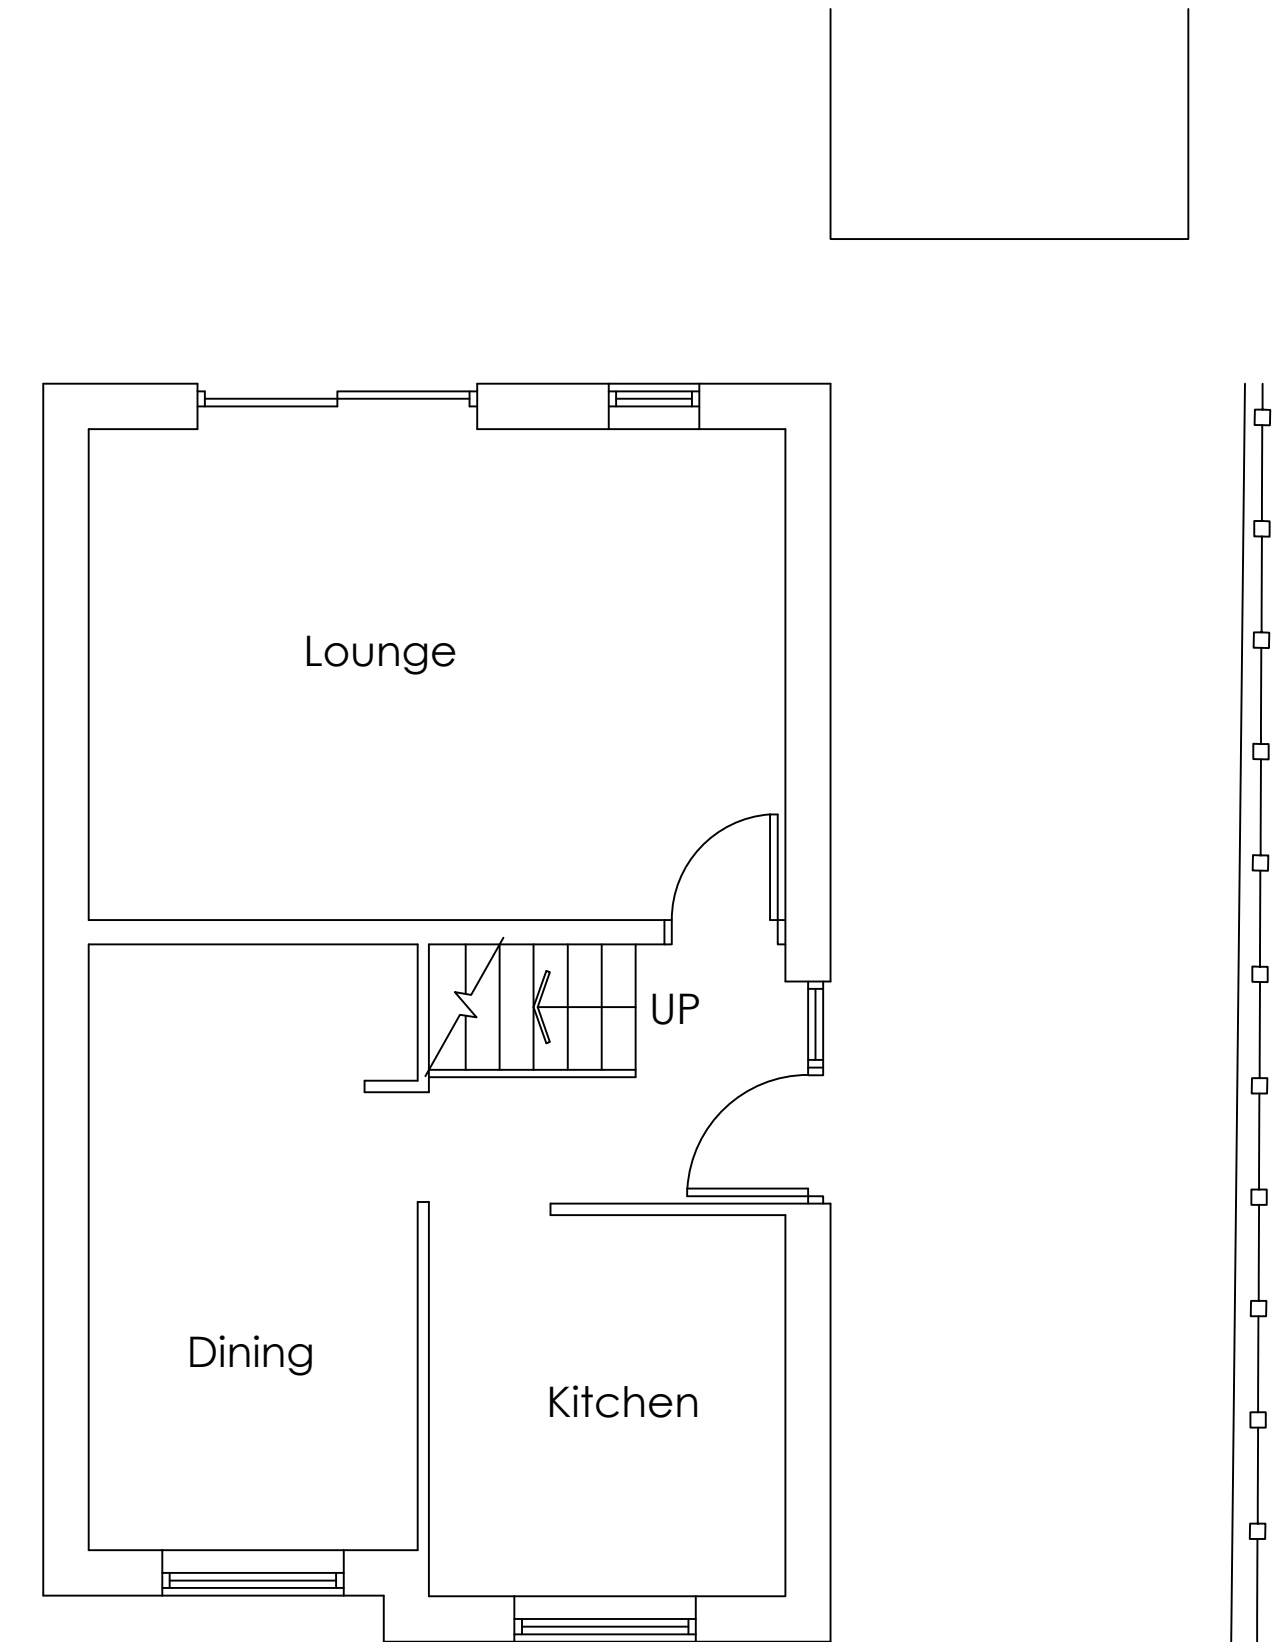

**PROPOSED GROUND  
FLOOR PLAN**  
SCALE 1:50

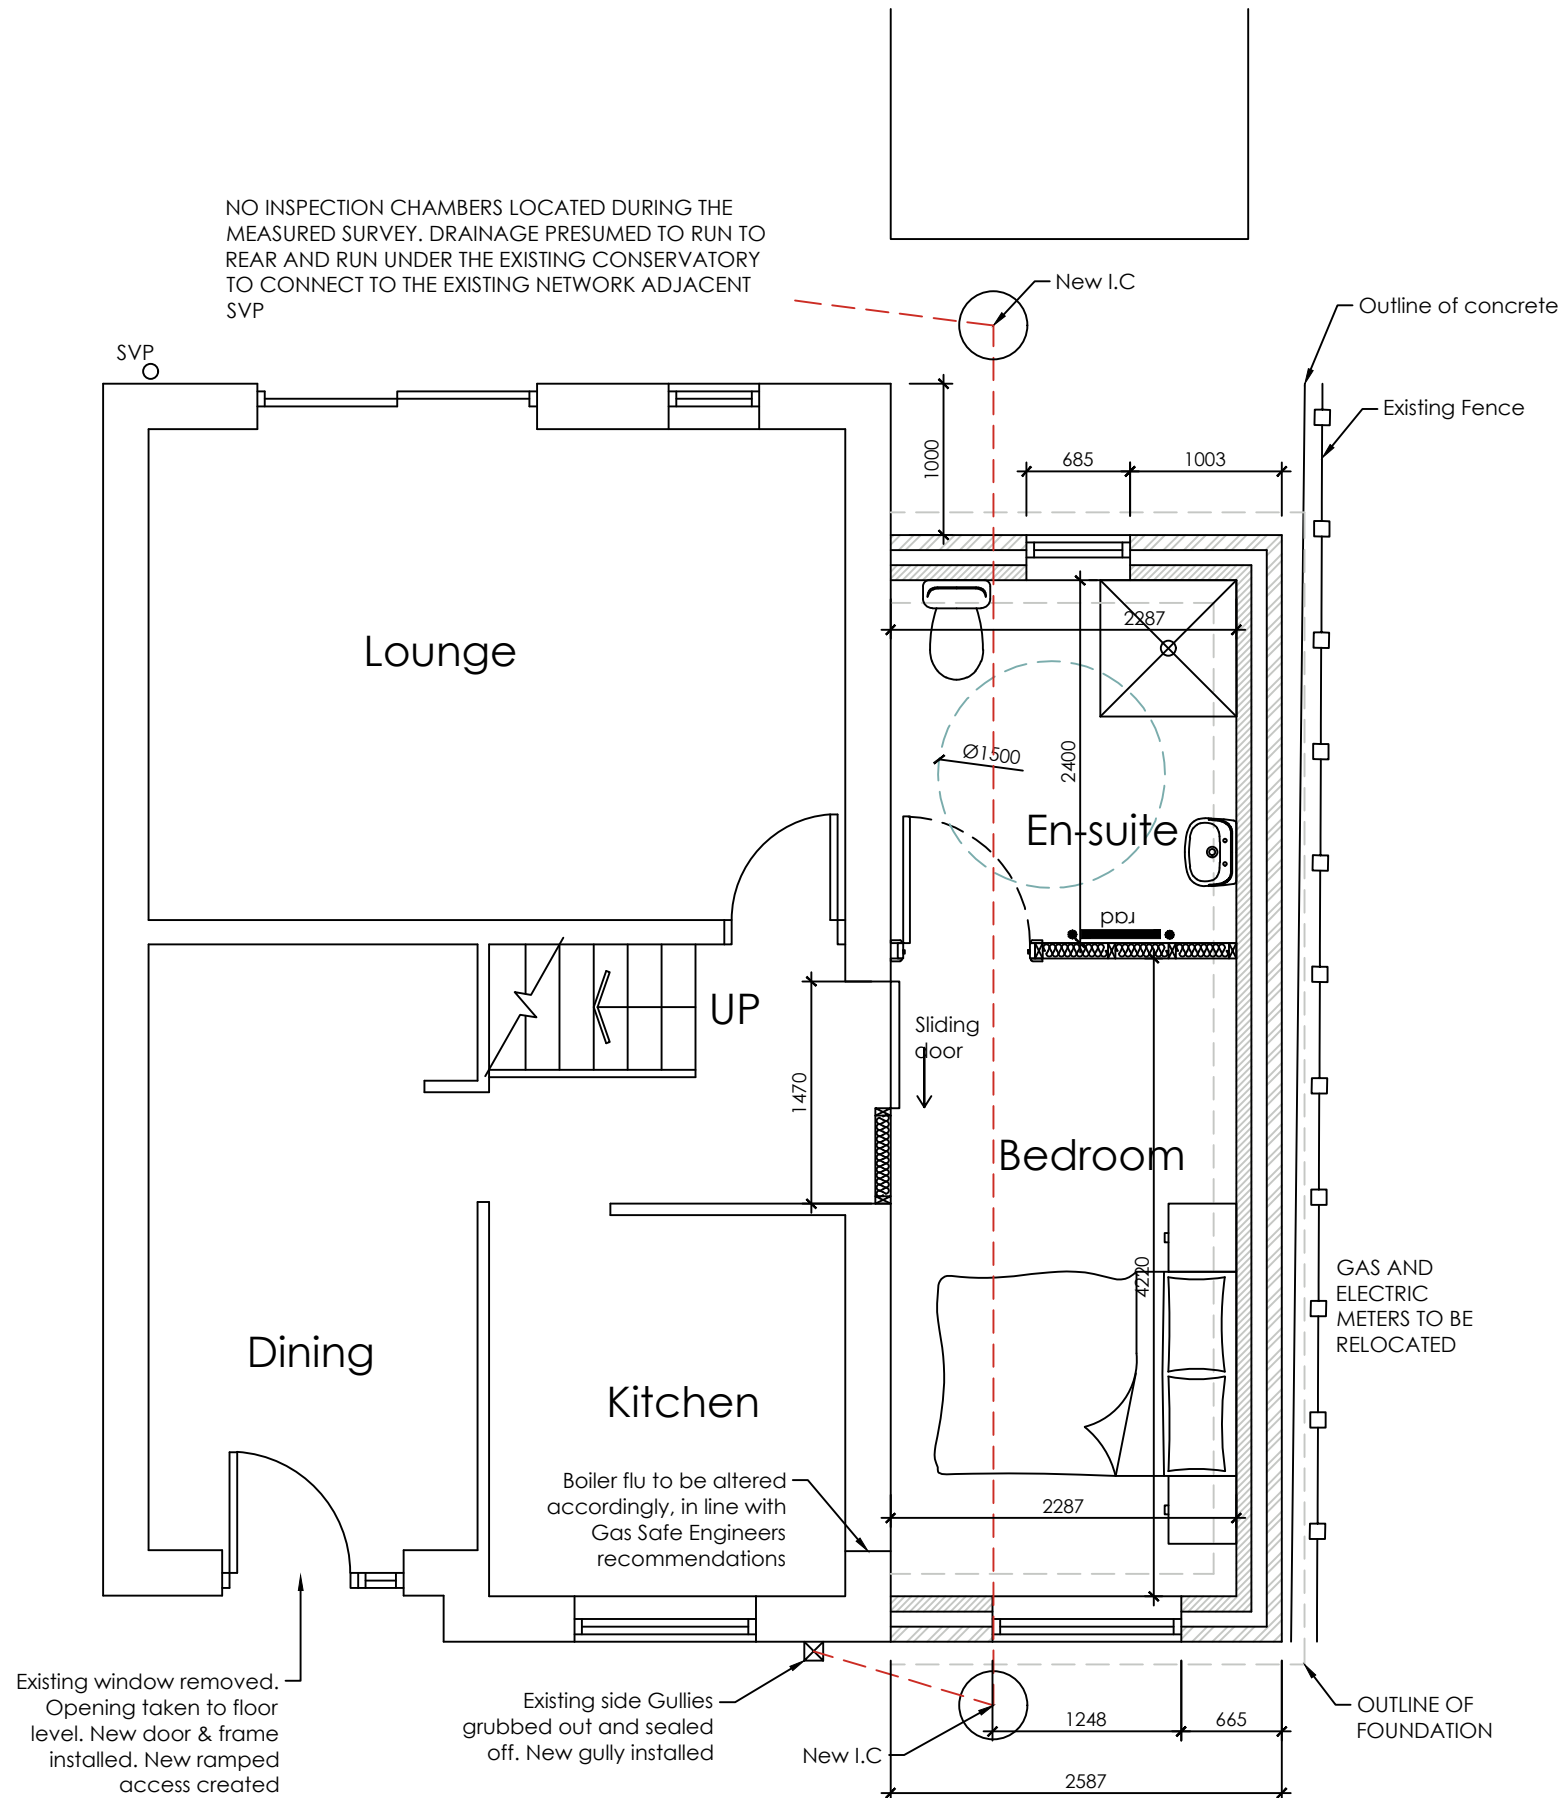

**PROPOSED FIRST  
FLOOR PLAN**  
SCALE 1:50

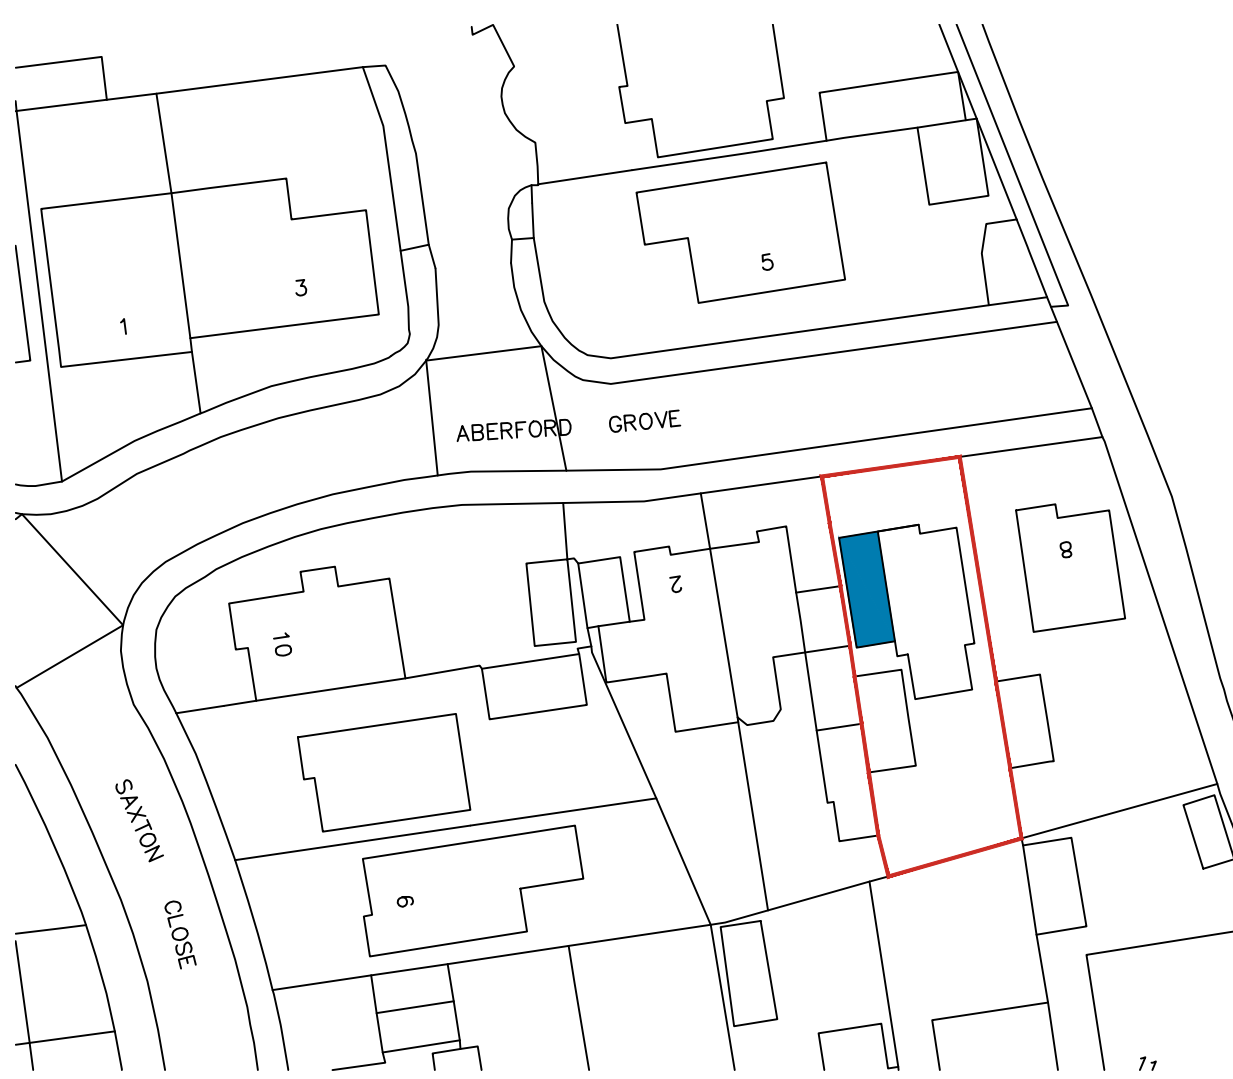

**BLOCK PLAN**  
SCALE 1:500

|                                                                                       |        |                                            |  |                                                                     |  |                                                                                |                             |             |
|---------------------------------------------------------------------------------------|--------|--------------------------------------------|--|---------------------------------------------------------------------|--|--------------------------------------------------------------------------------|-----------------------------|-------------|
|  |        | <b>WhiteAgus</b><br>Architectural Services |  | OFFICE ONE,<br>DRILL HALL,<br>11 EASTGATE,<br>BARNSELEY,<br>S70 2EU |  | Phone: 01226 208482<br>Email: info@whiteagus.co.uk<br>Web: www.whiteagus.co.uk |                             |             |
| Project:<br><br>PROPOSED EXTENSION AT<br>6 ABERFORD GROVE,<br>ELSECAR, S74 8BE        |        |                                            |  |                                                                     |  | Client:<br><br>GEMMA                                                           |                             |             |
| Drawing<br>Title:<br><br>PLANS & ELEVATIONS                                           |        |                                            |  |                                                                     |  | Date:<br>SEPT 2026                                                             | Scale:<br>1:50 & 1:100 @ A1 |             |
|                                                                                       |        |                                            |  |                                                                     |  | Ref.<br>26-110                                                                 | Dwg. No.<br>01              |             |
|                                                                                       |        |                                            |  |                                                                     |  |                                                                                | Rev.<br>C                   |             |
| Date                                                                                  | Suffix | Description                                |  |                                                                     |  | Date                                                                           | Suffix                      | Description |
| 08/09/2026                                                                            | A      | DN-SUITE REVISED                           |  |                                                                     |  |                                                                                |                             |             |
| 15/09/2026                                                                            | B      | LAYOUT REVISED                             |  |                                                                     |  |                                                                                |                             |             |
| 15/09/2026                                                                            | C      | LAYOUT REVISED                             |  |                                                                     |  |                                                                                |                             |             |