



View 1 - Perspective view into proposed development from Church Street- existing farm house courtyard




View 4 - Perspective view into proposed new build development



View 5 - Perspective view from Church Street through Churchyard towards proposed memorial green



View 2 - Perspective view from Church Street looking north/west

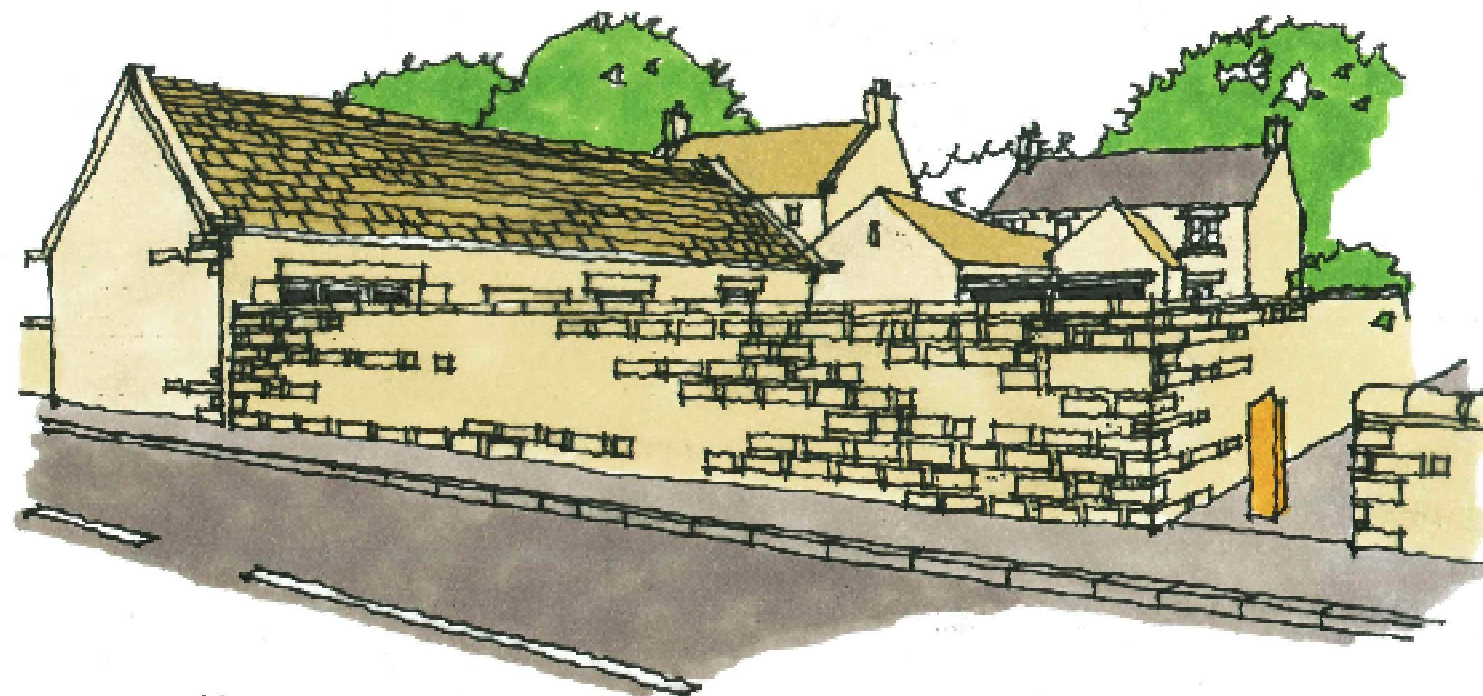

View 3 - Perspective view from Church Street



KEY

- Proposed trees
- Existing trees
- Tree root protection zones
- Proposed landscaping
- Proposed close boarded timber boundary fencing

PROPOSED DEVELOPMENT
CARLTON STUD FARM
CARLTON
BARNESLEY, SOUTH YORKSHIRE

PLANNING

PROPOSED SITE PLAN AND VISUALS

CHRIS CARR
ARCHITECTS

Orchard Farm, Goathland,
Whitby, YO22 5JX
Tel: (01947) 896051 Fax: (01947) 896001
email: chris@cca-arch.co.uk

Scale: 1:250/NTS AT A1 Drawn:
Date: 24.01.12 Ref. No. 11.002
DWG. No. CSF 05 Rev.
This drawing and the copyright is the Architects property and may be used or reproduced only by agreement. All dimensions in Millimetres Unless specified otherwise and subject to verification on site.

View 6 - Perspective view from Church Street through proposed memorial green towards new build development