


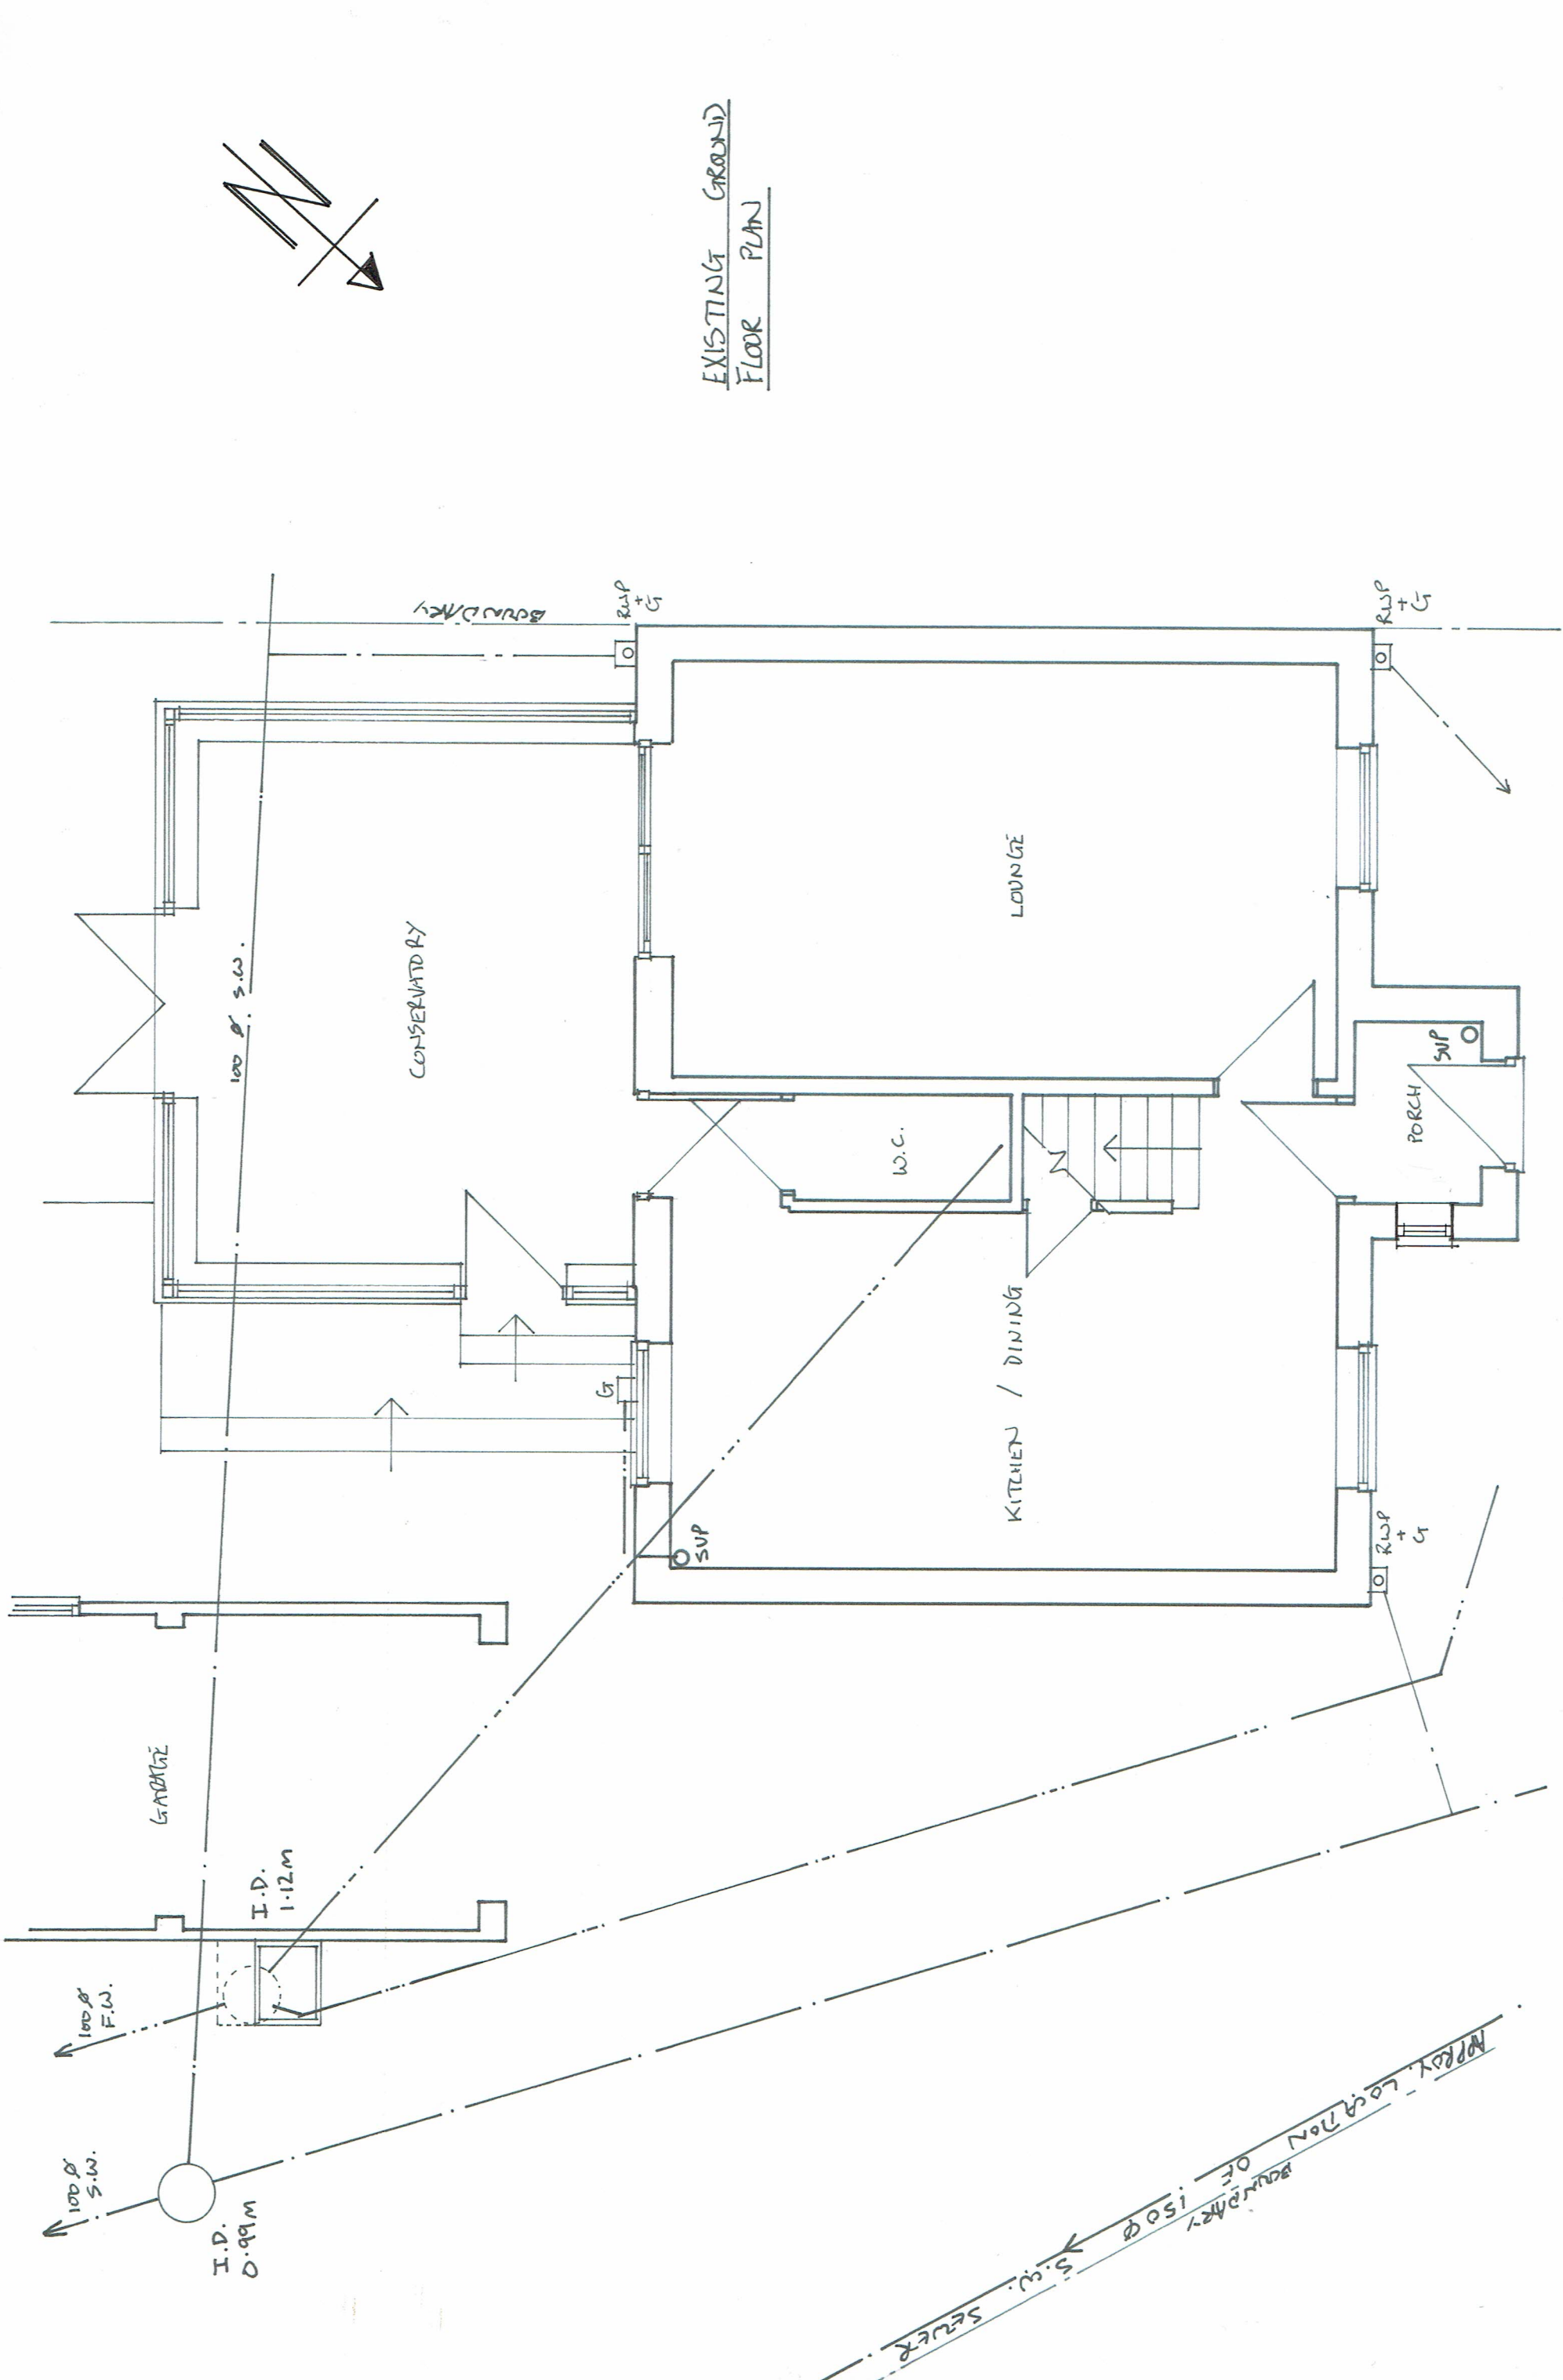

EXISTING GROUND
FLOOR PLAN



10, Melnyrs Road
Bristol
BS4 1DC

Kit Building Design Ltd
01422 888887
Mobile: 07802 041039

Client: L. HONEY
Address: 34 SALTERS WAY
PENISTONE

Drawing Number: FL 22 / 260

Scale 1:50 @A3

Date: 6.3.23

Exclusion: Kit Building Design is not acting as the 'Principal Designer' as outlined in the CDM Regulations 2015, it is the client's responsibility to fulfil this role.
Note: Every effort has been made to ensure the accuracy of this plan, any doubt about dimensions/detail should be raised with Kit Building Design.