


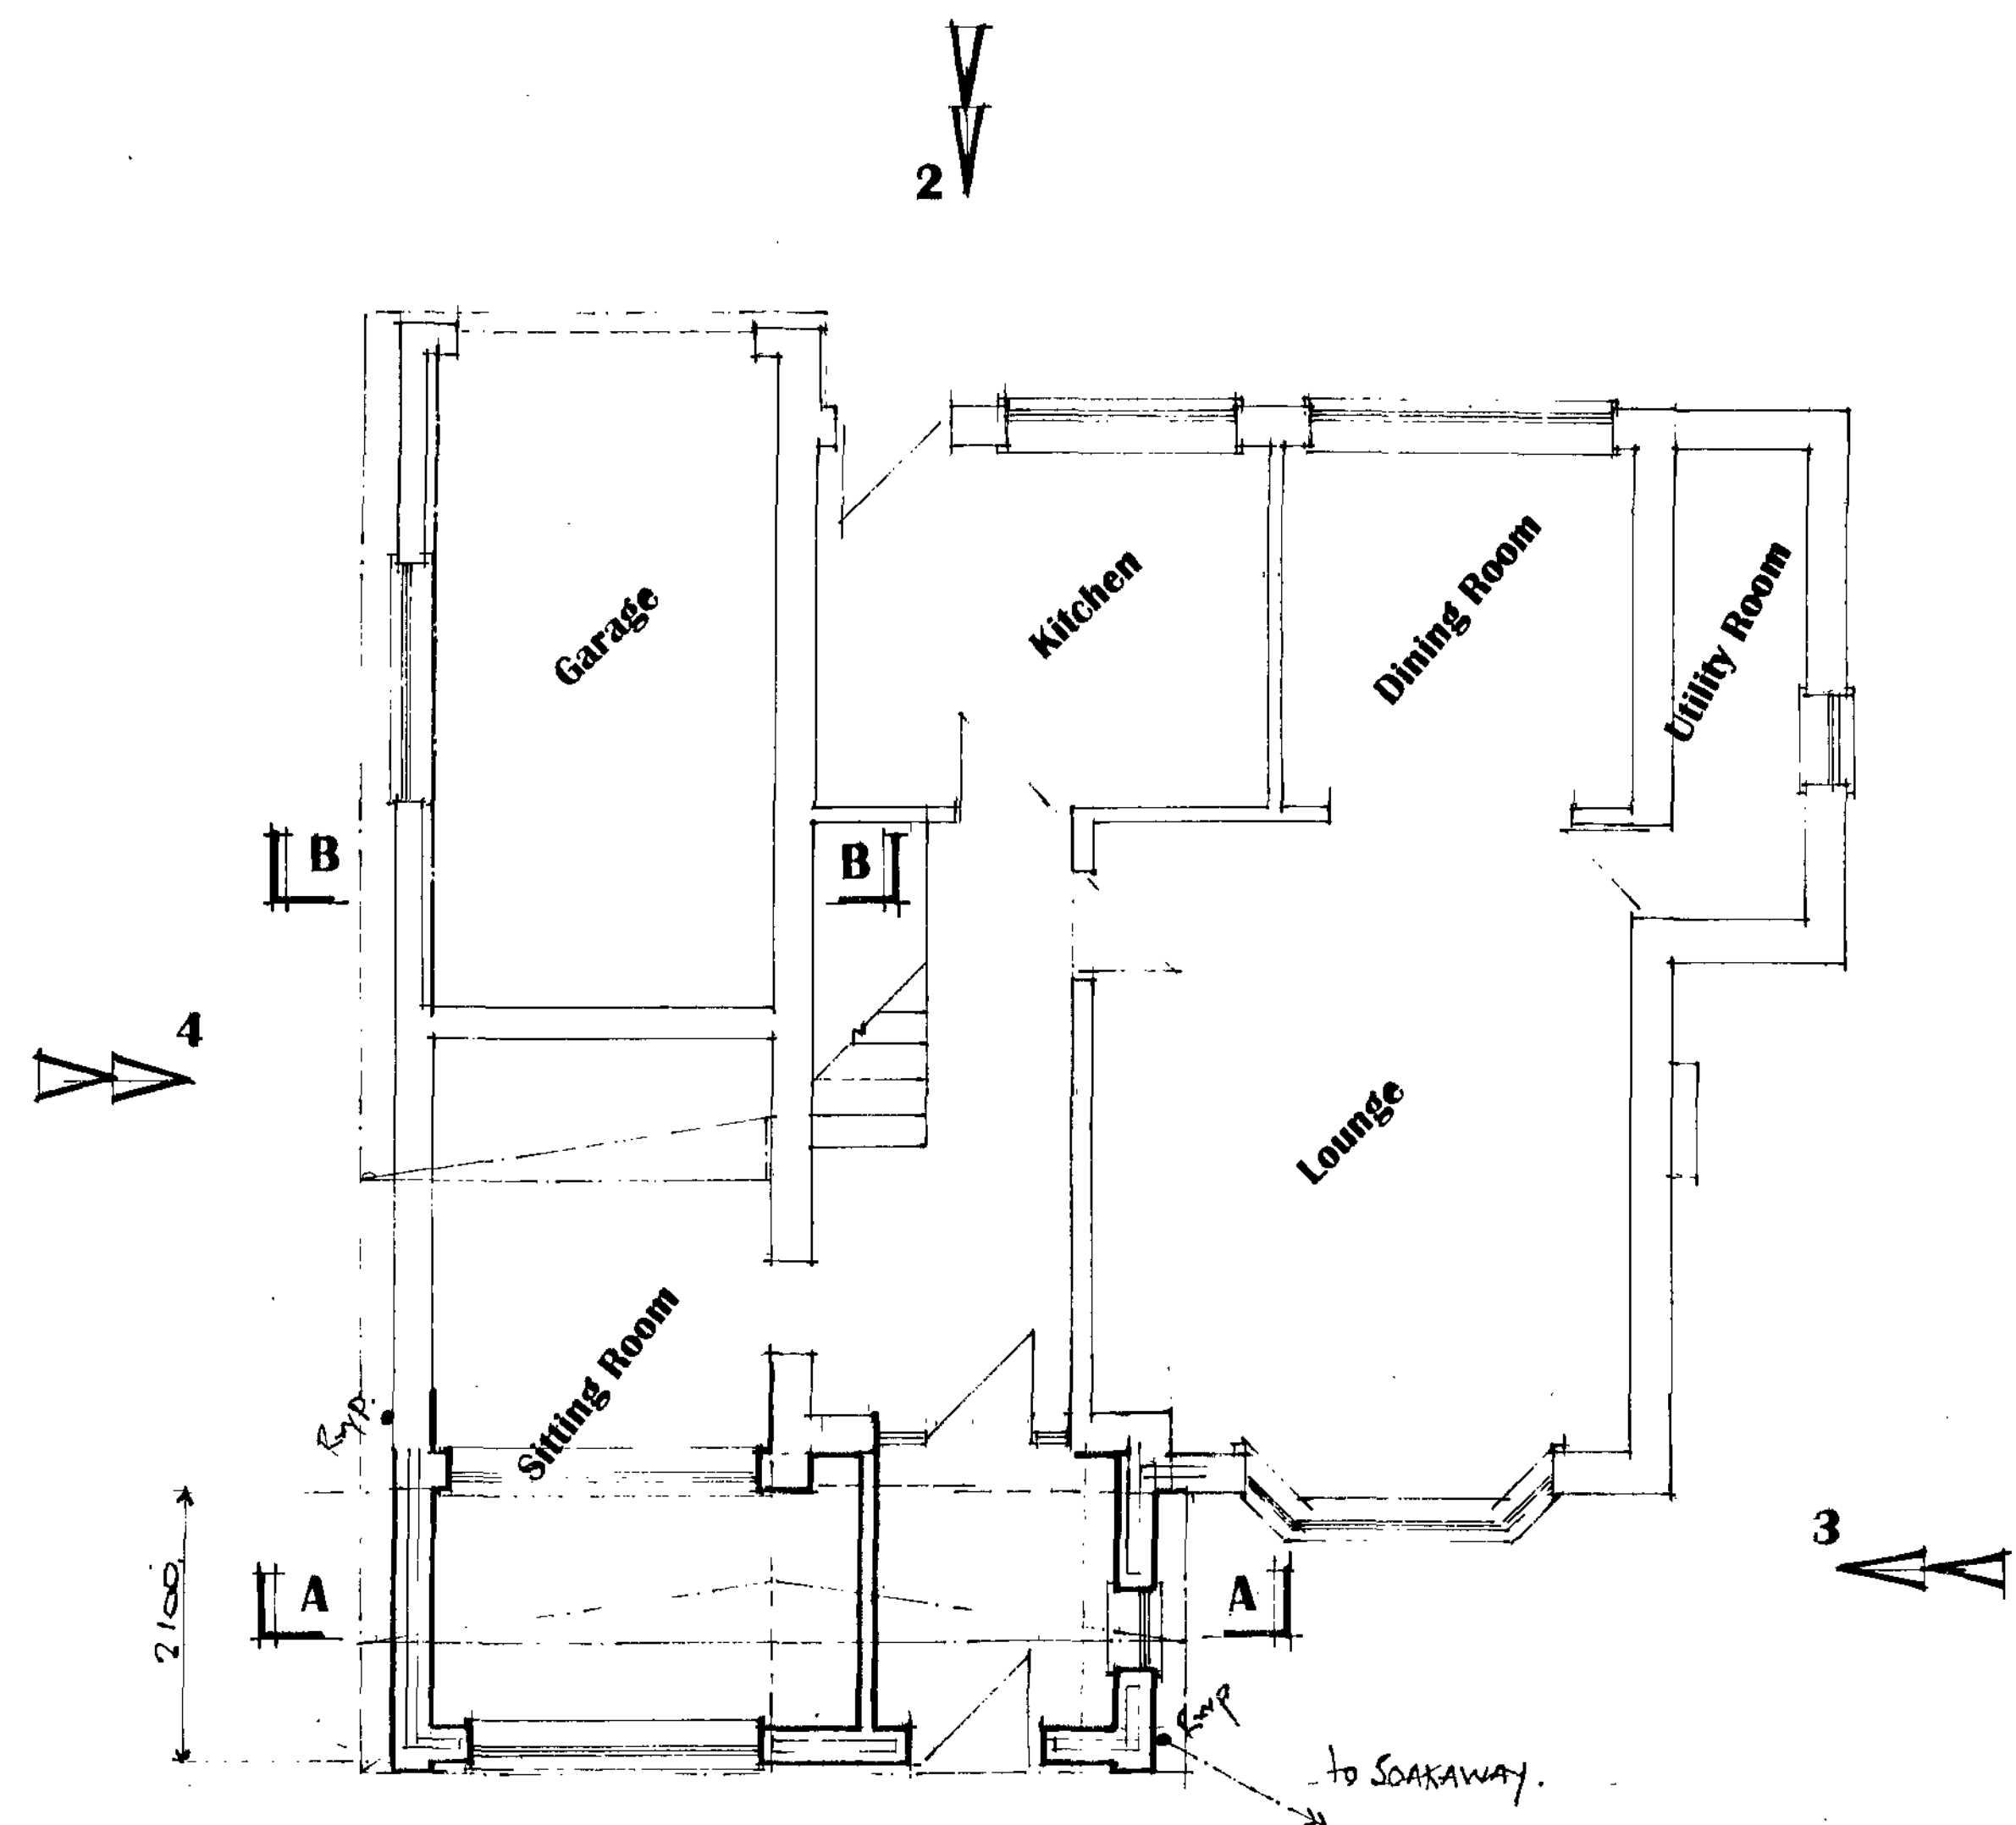

Existing / Proposed Ground Floor Layout




Proposed Front Elevation On 1




Proposed Side Elevation On 3




Existing Front Elevation On 1

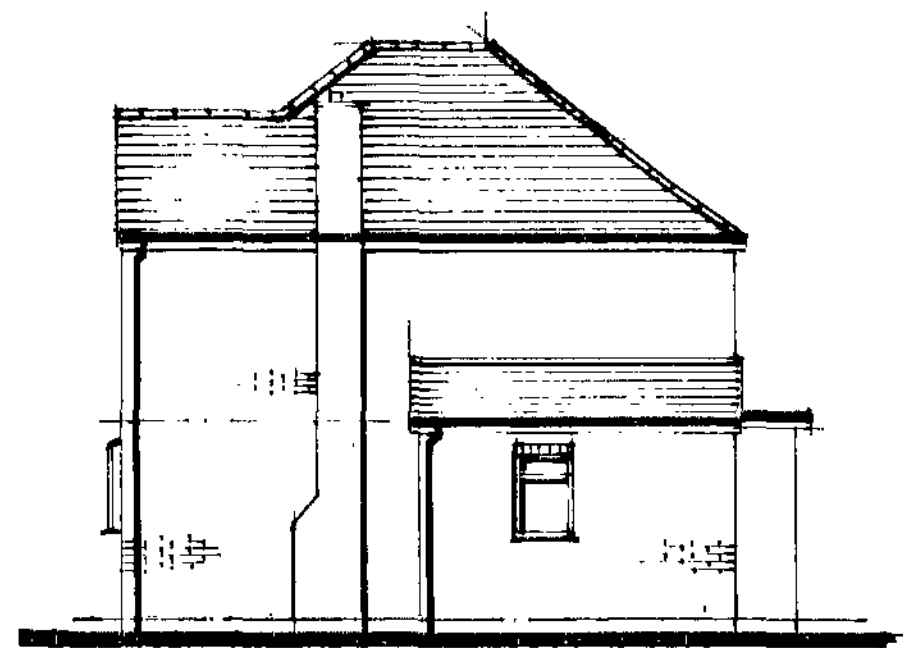


Existing Side Elevation On 3

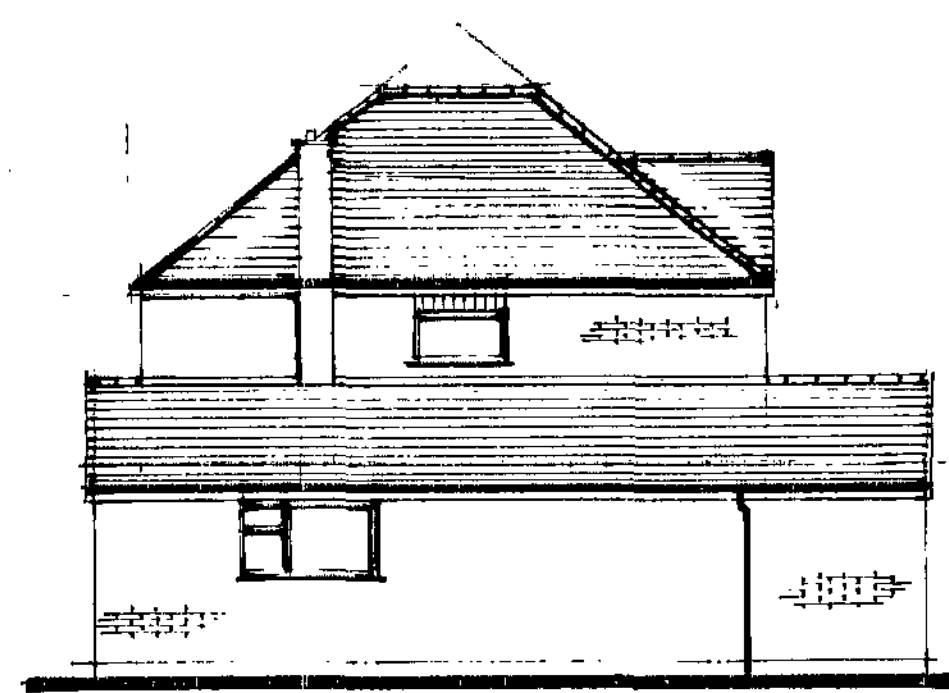


Proposed Side Elevation On 4

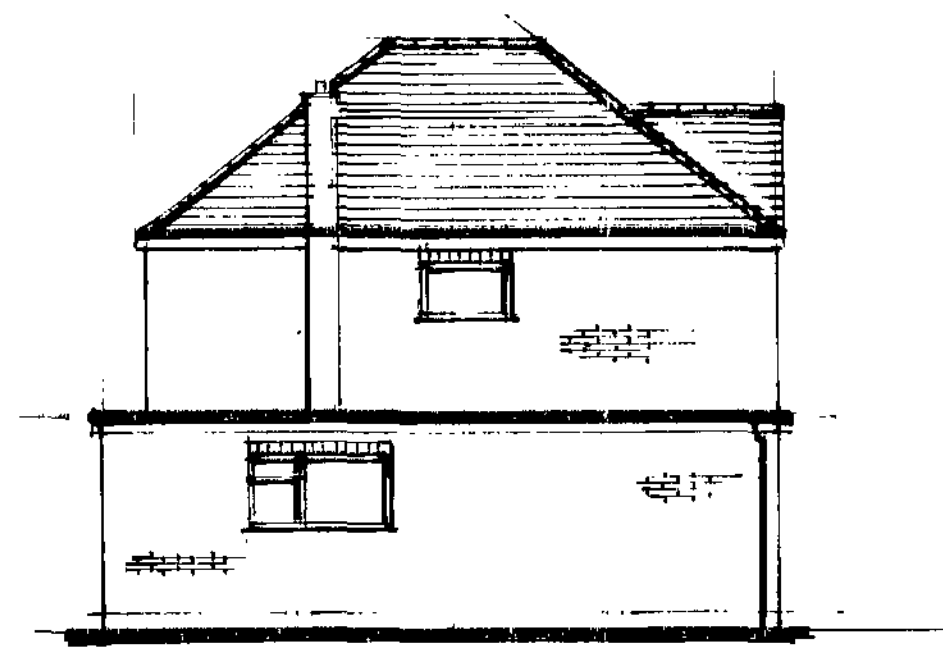

Existing Side Elevation On 4

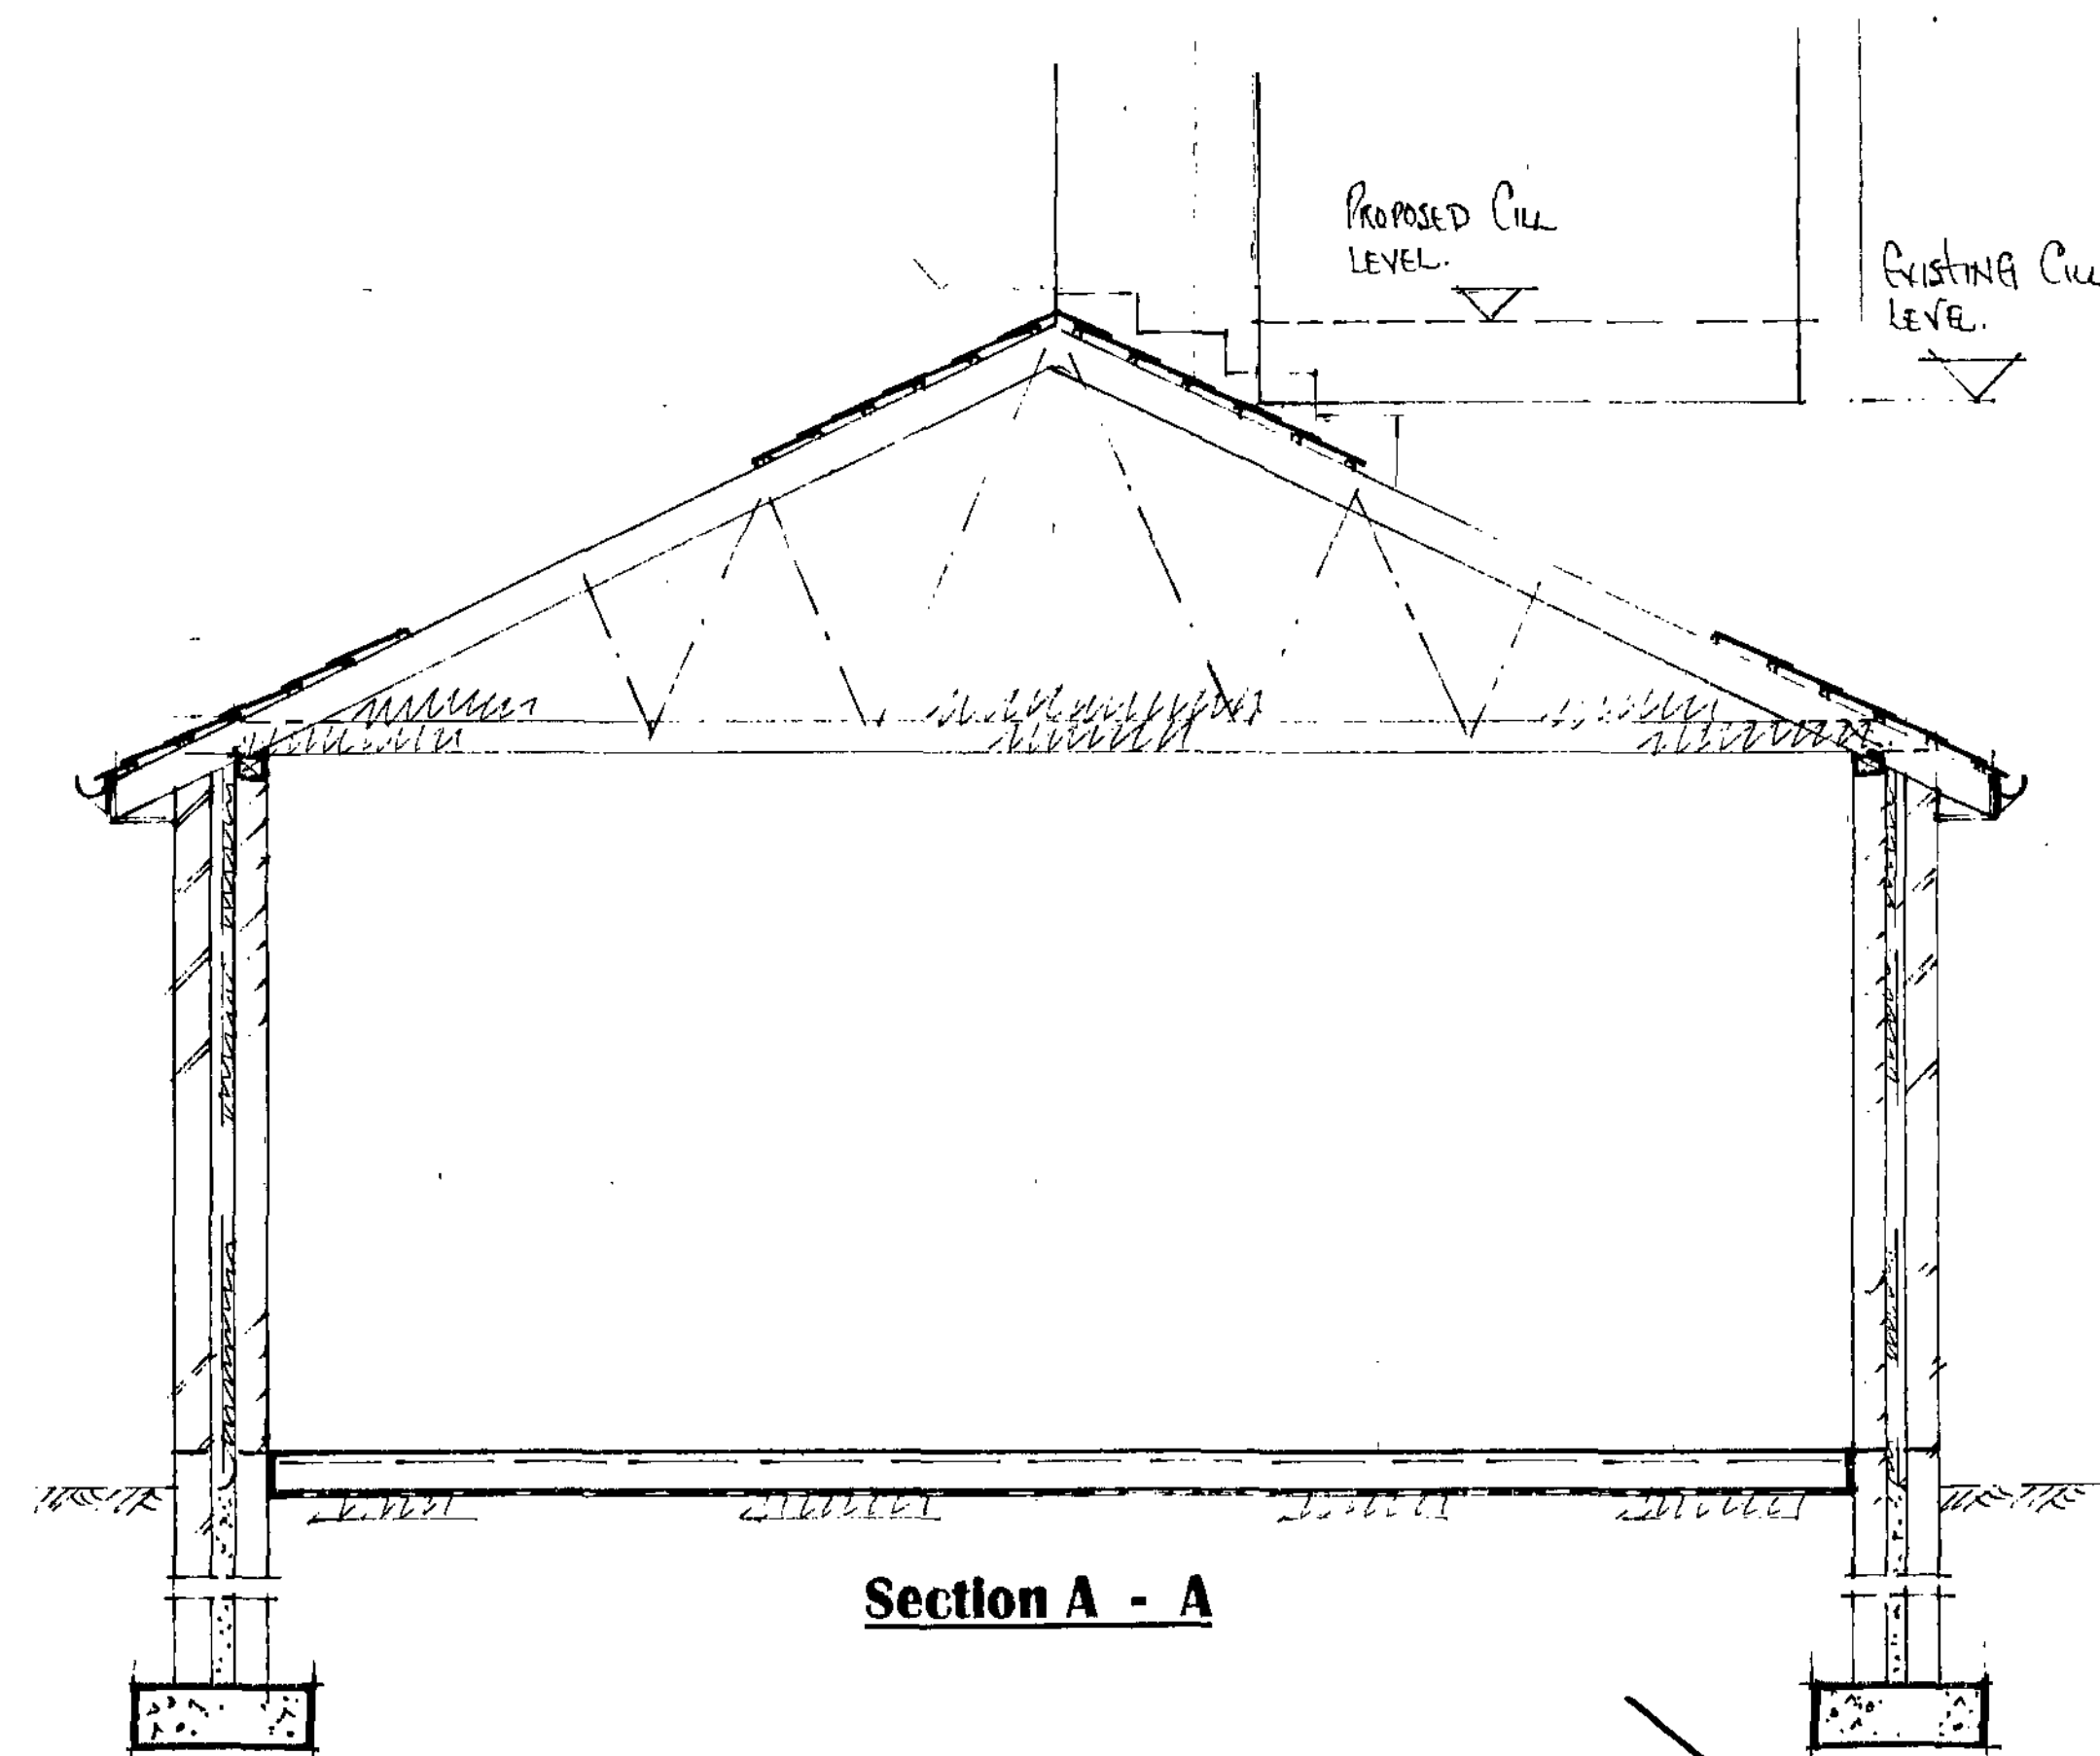

Section A - A

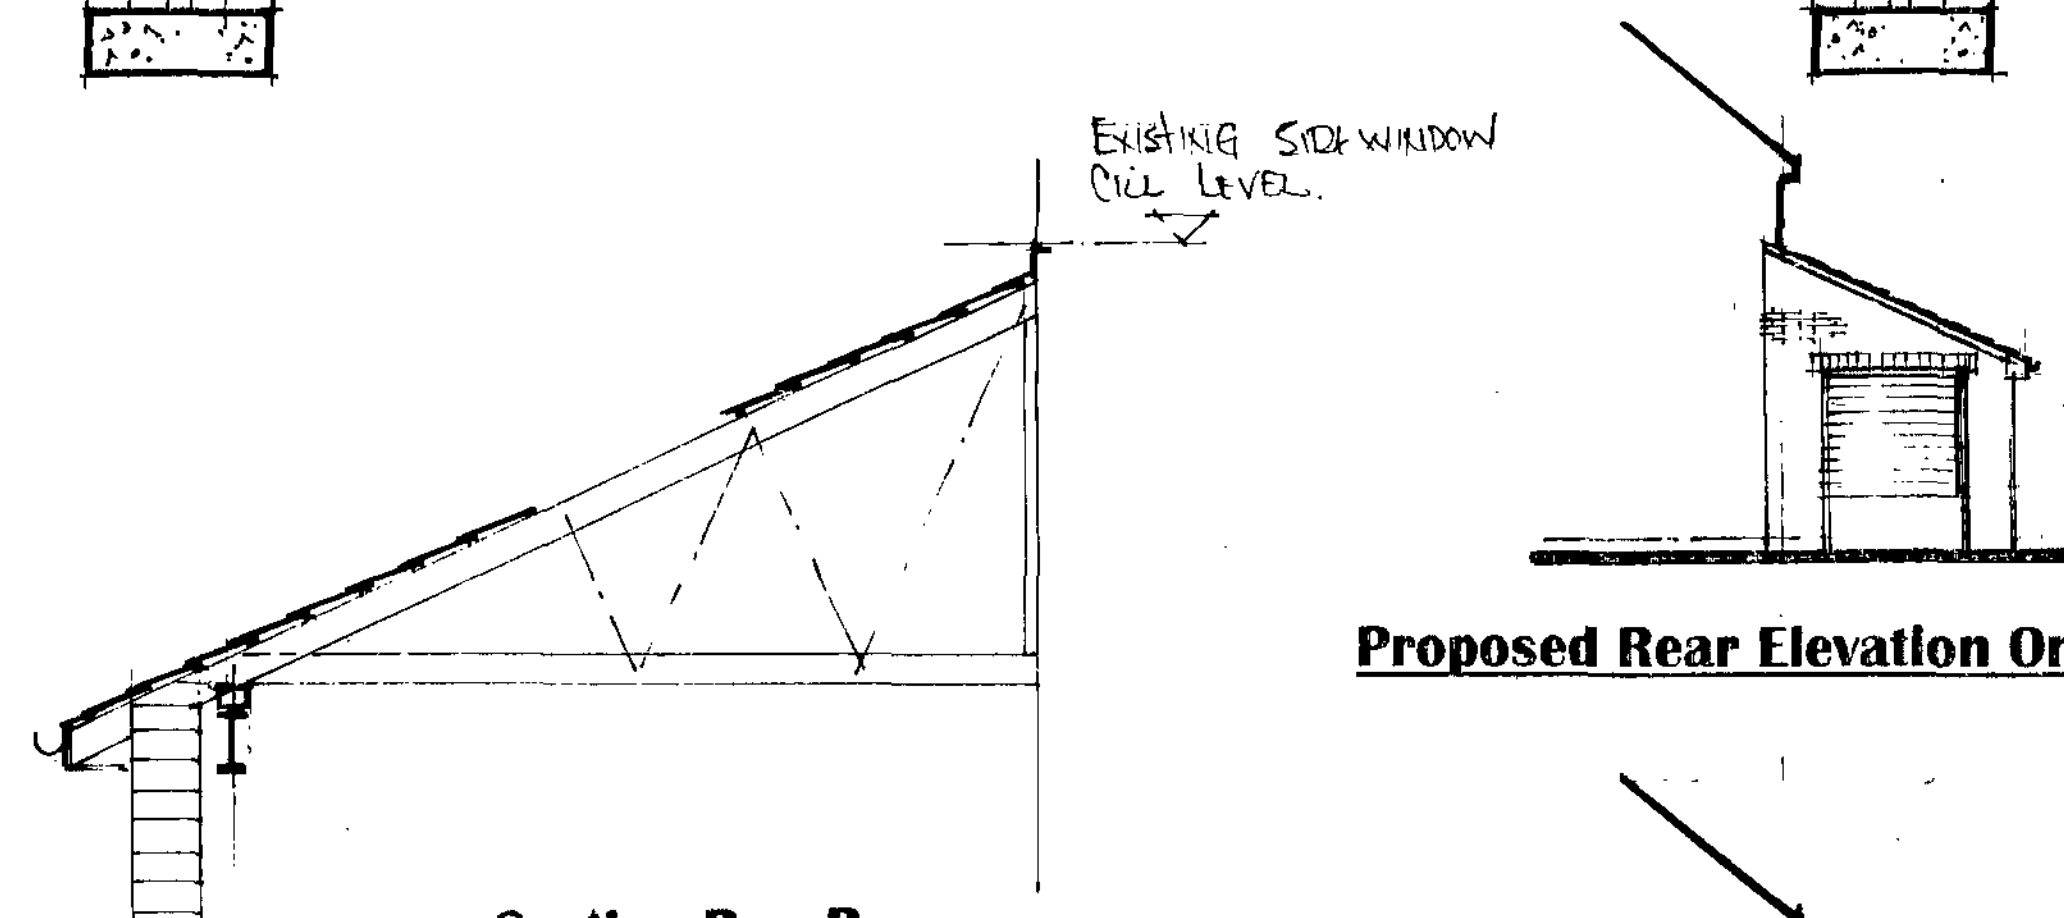

Section B - B

Proposed Rear Elevation On 2

Existing Rear Elevation On 2

NOTES:
All dimensions must be checked on site and not scaled from this drawing.

E		
D		
C		
B		
A		
	Date	Revisions
© copyright		

**247 Rotherham Road
Monk Bretton
Barnsley
S71 2DQ**

Client
Mr Kevin Gaskell

Job Title
**Single Storey -
Front / Side Extension**

Drawing Title
**Planning Drawing
General Arrangement /
Elevations.**

Scale
1 : 25 1 : 100 1 : 50

Date
21.9.09 Drawn by
Steve Camps

Drg. No.
KG / 01 Rev.

Barnsley Metropolitan
Council
23 SEP 2009
Corporate Mail Room

All brickwork/ tiles to match existing