




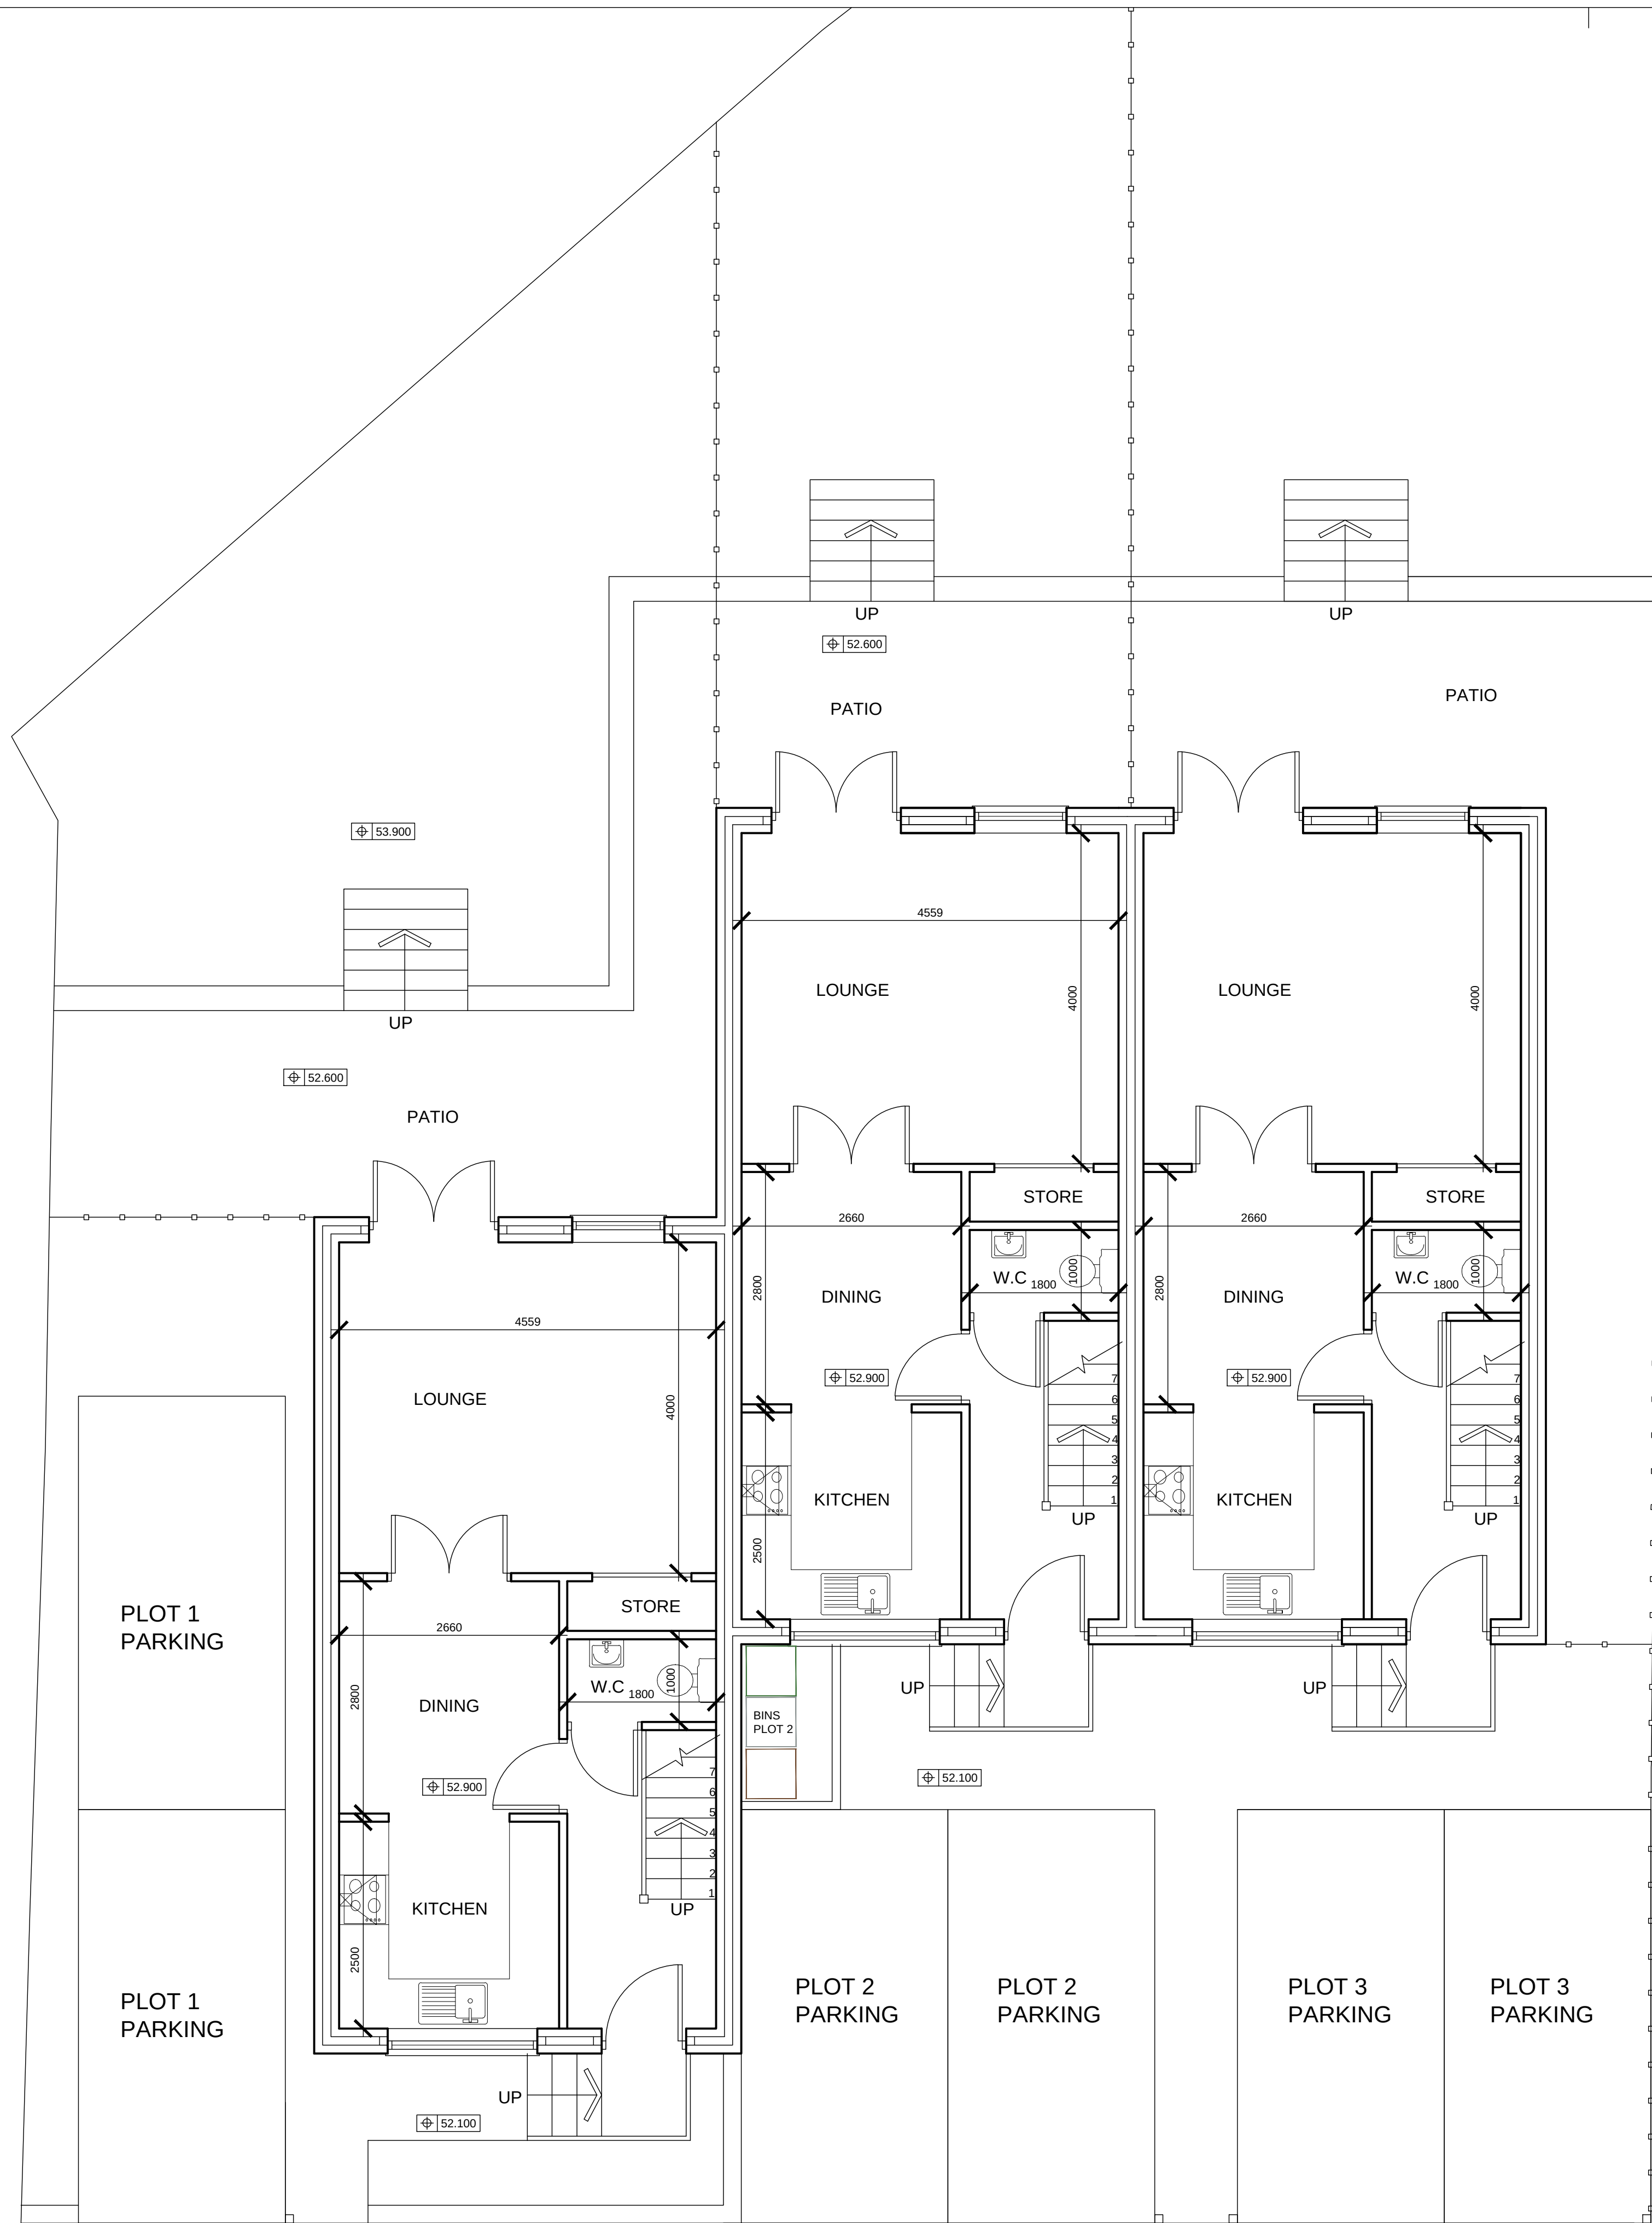


GROUND FLOOR PLAN
SCALE 1:50

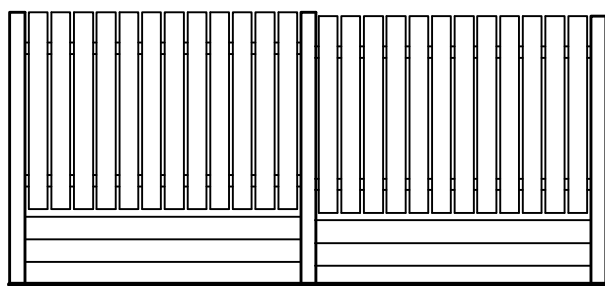

SCREEN FENCE
1800MM HIGH OR AS DESCRIBED

CONC POSTS
125X25MM DARK STAINED TIMBER
FENCING AND RAILS
CONC GRAVEL BOARDS

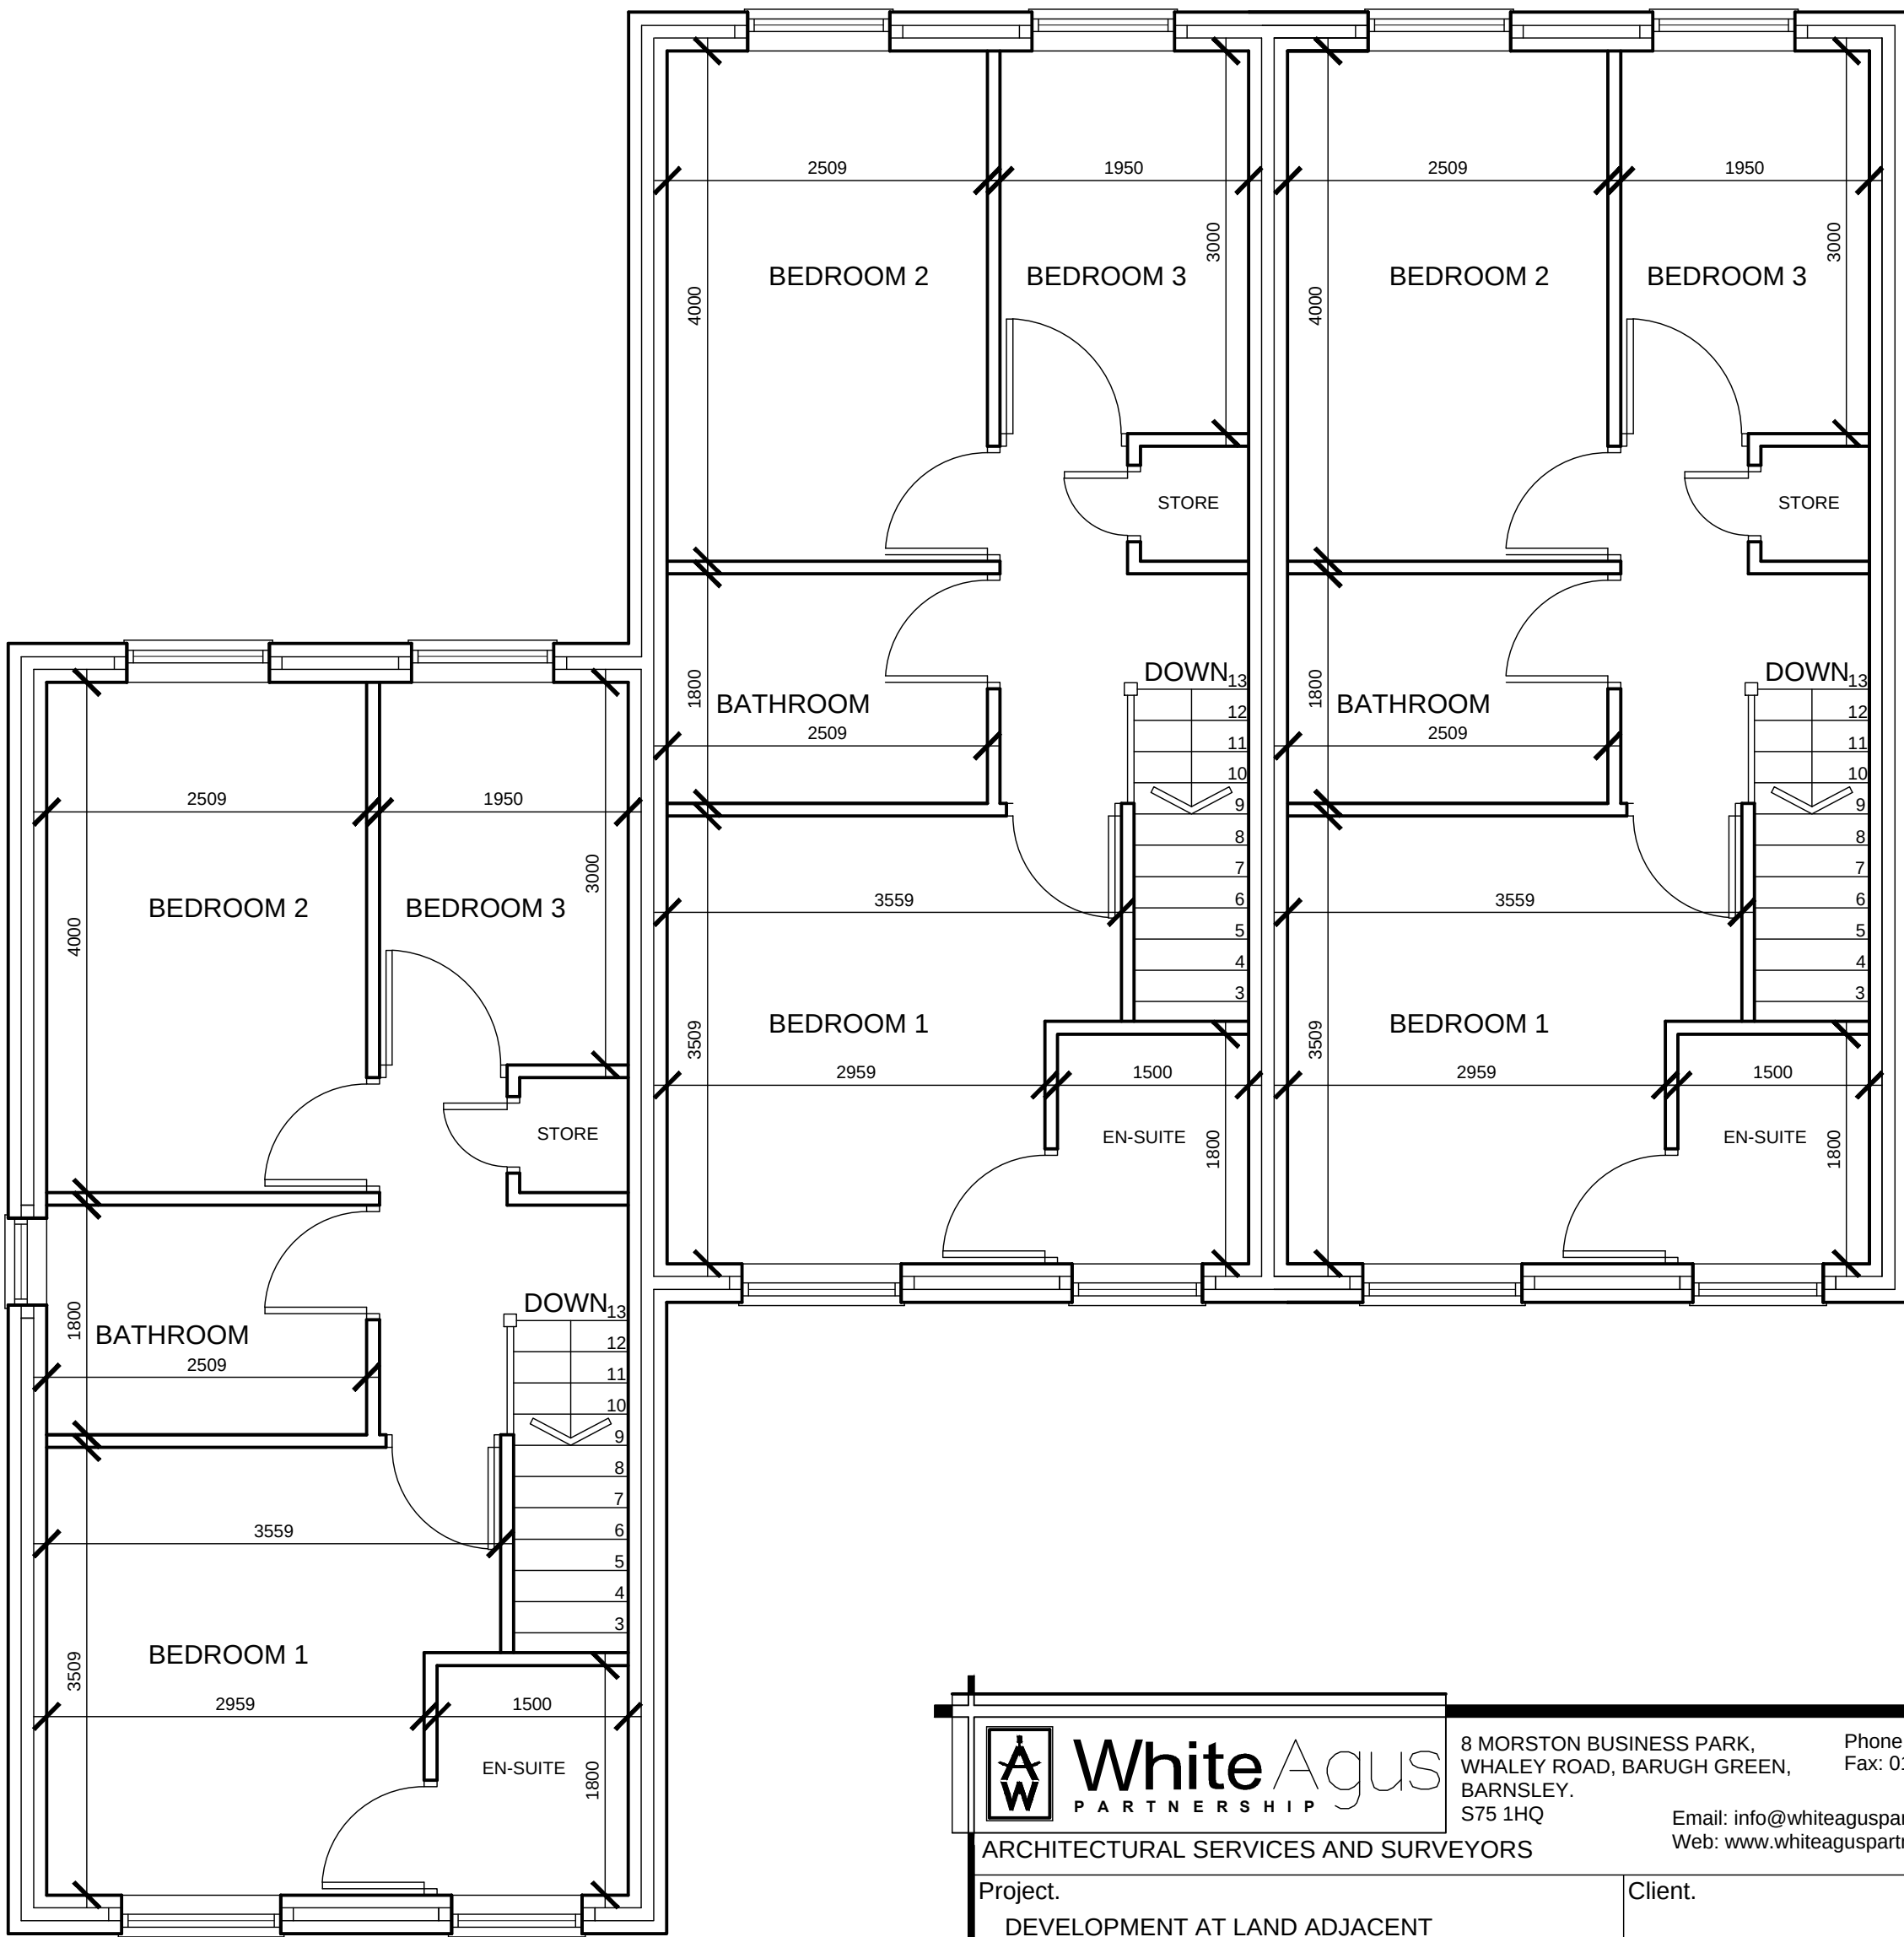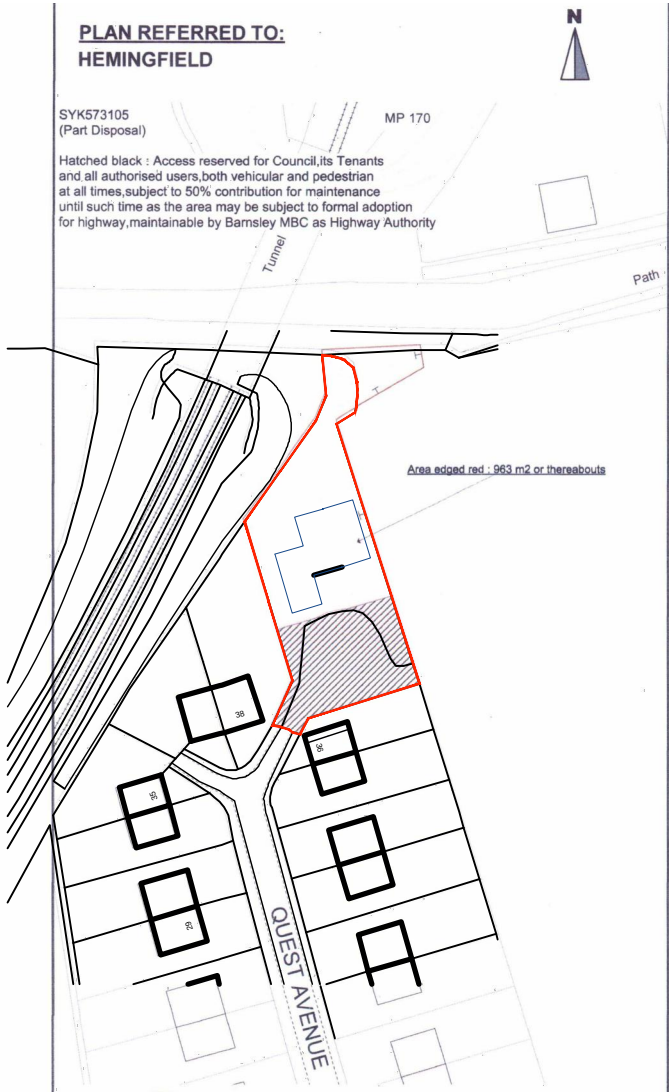

FIRST FLOOR PLAN
SCALE 1:50

 White Agus PARTNERSHIP			8 MORSTON BUSINESS PARK, WHALEY ROAD, BARUGH GREEN, BARNSELY, S75 1HQ			Phone: 01226 208482 Fax: 01226 283030 Email: info@whiteaguspartnership.co.uk Web: www.whiteaguspartnership.co.uk		
ARCHITECTURAL SERVICES AND SURVEYORS			Client.			DEVELOPMENTS BY BOUTIQUE		
Project.			Date.			Scale.		
DEVELOPMENT AT LAND ADJACENT 36 & 38 QUEST AVENUE, HEMINGFIELD BARNSELY, S73 0QB			JAN 2014			AS SHOWN		
Drawing Title.			Ref.			Dwg. No.		
FLOOR PLANS			13-077			02		
Rev.			B					
Date	Suffix	Description	Date	Suffix	Description			
11/01/2014 21/01/2014	A B	REVISED FLOOR LAYOUT RED LINE BOUNDARY ADDED						