



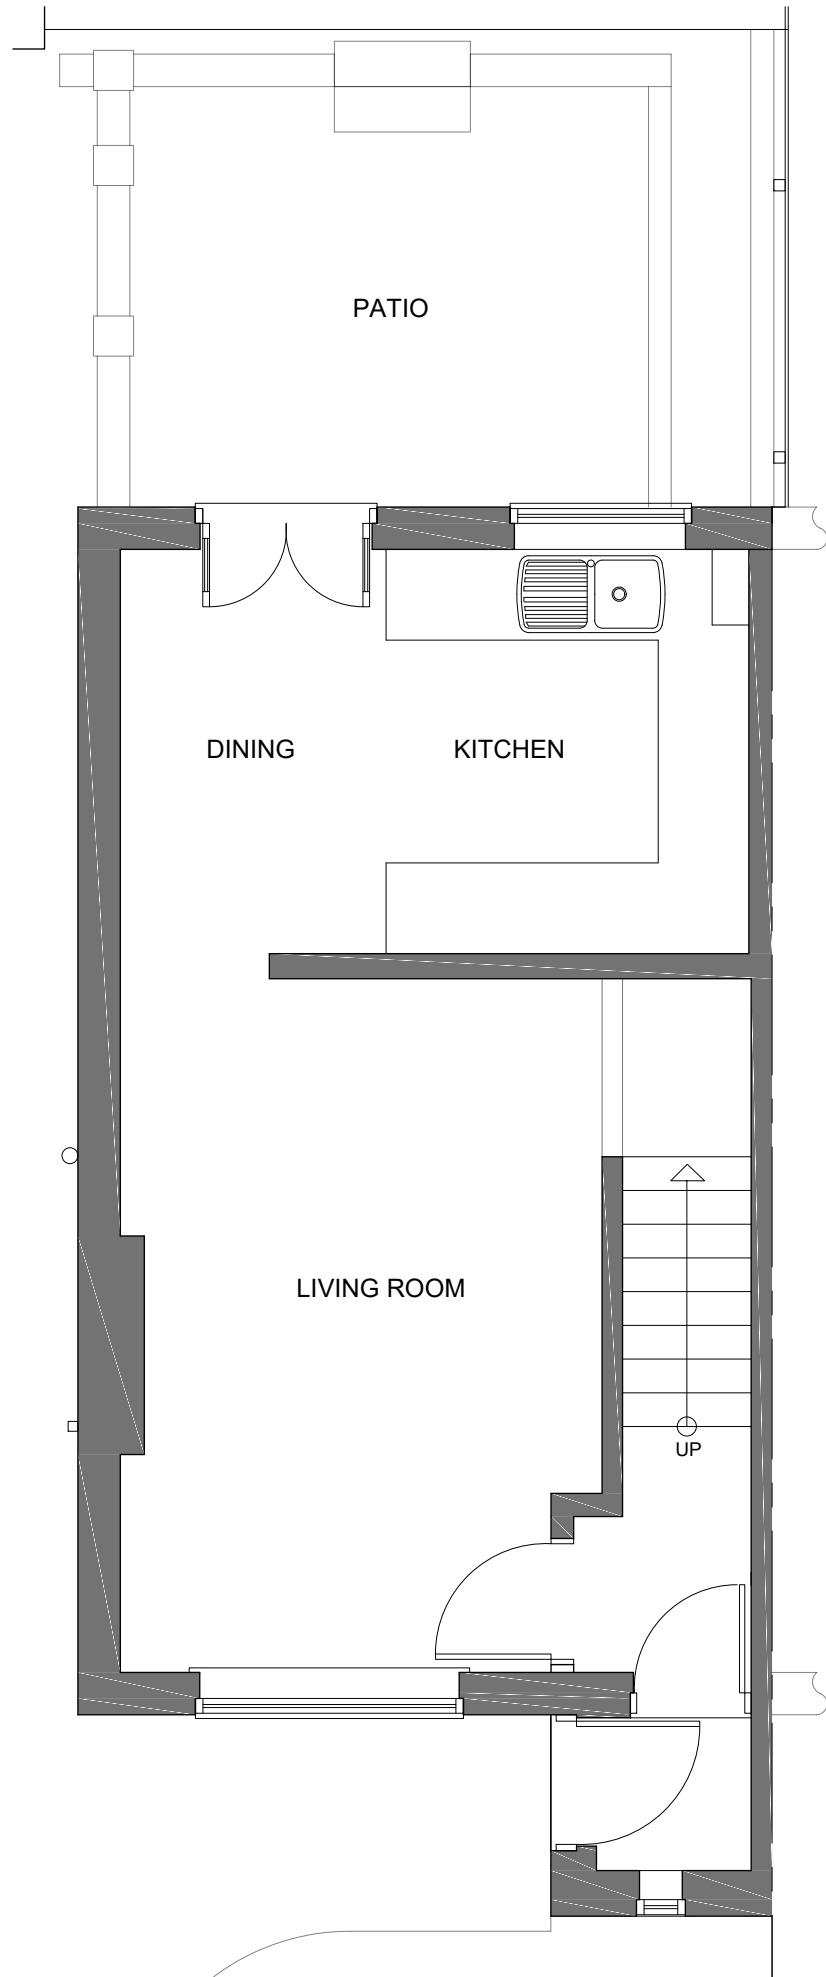


GROUND FLOOR PLAN

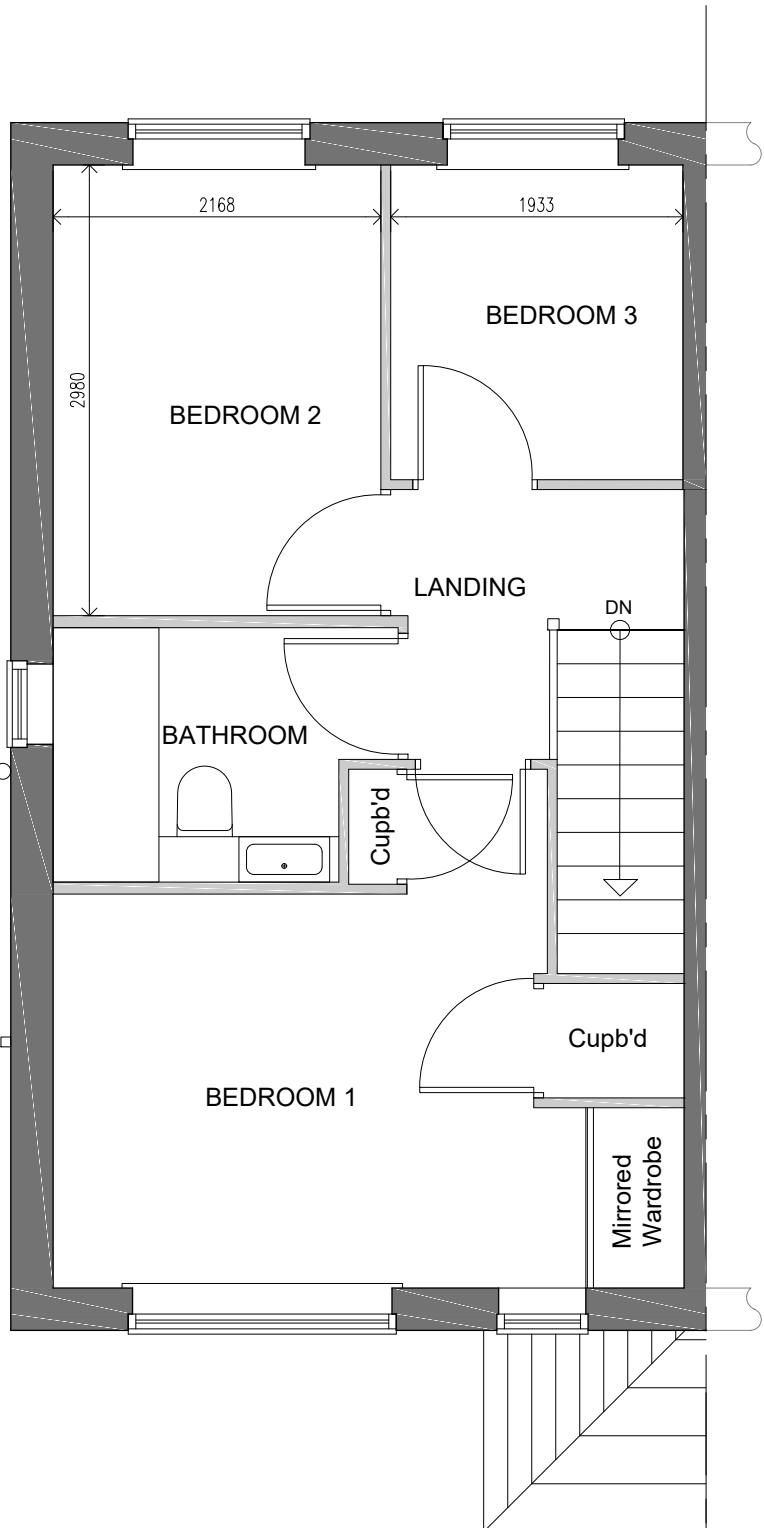

FIRST FLOOR PLAN



FRONT ELEVATION

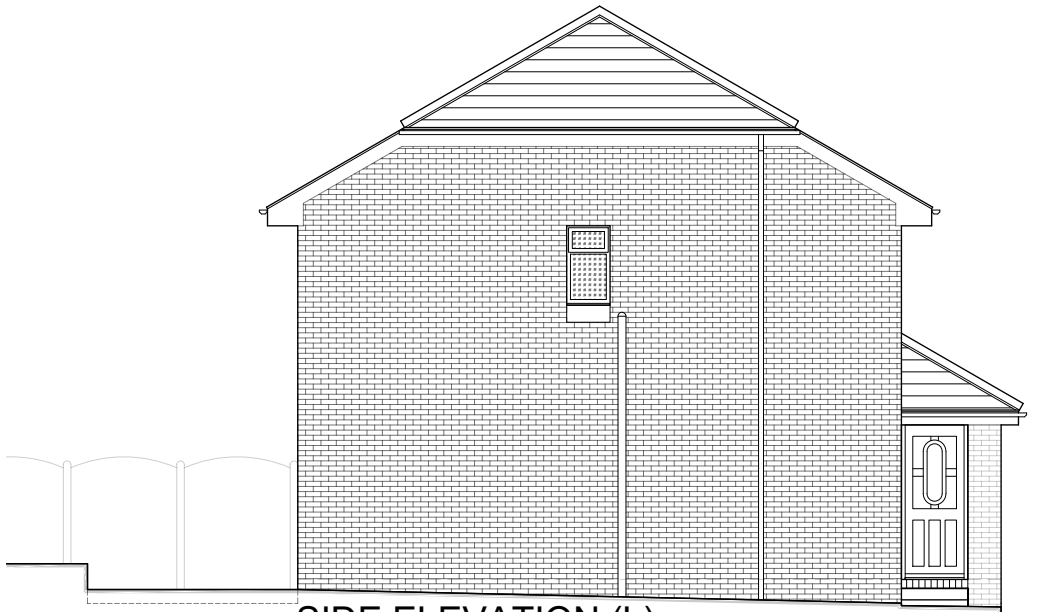

SIDE ELEVATION (L)



REAR ELEVATION

Rev:	Date:	Description:	By:
07762656187	07/01/2017	steven@drawit.biz	
www.drawit.biz			
15 Medway Close Barugh Green Barnsley S75 1NY			
Draw it			
Purpose: PLANNING			
Status: EXISTING			
Dwg of: PLANS & ELEVATIONS			
Client: Miss Cosgrove			
Site Address: 1 Wareham Grove, Dodworth Barnsley, S75 3LU			
Project: Proposed single storey side and two storey rear extension			
Drawn by: SH	Date: 07/01/2017	Rev:	
Scale: 1:50 & 1:100	Dwg No: 1625_103		