



PROPOSED TOILET & CUBICLE

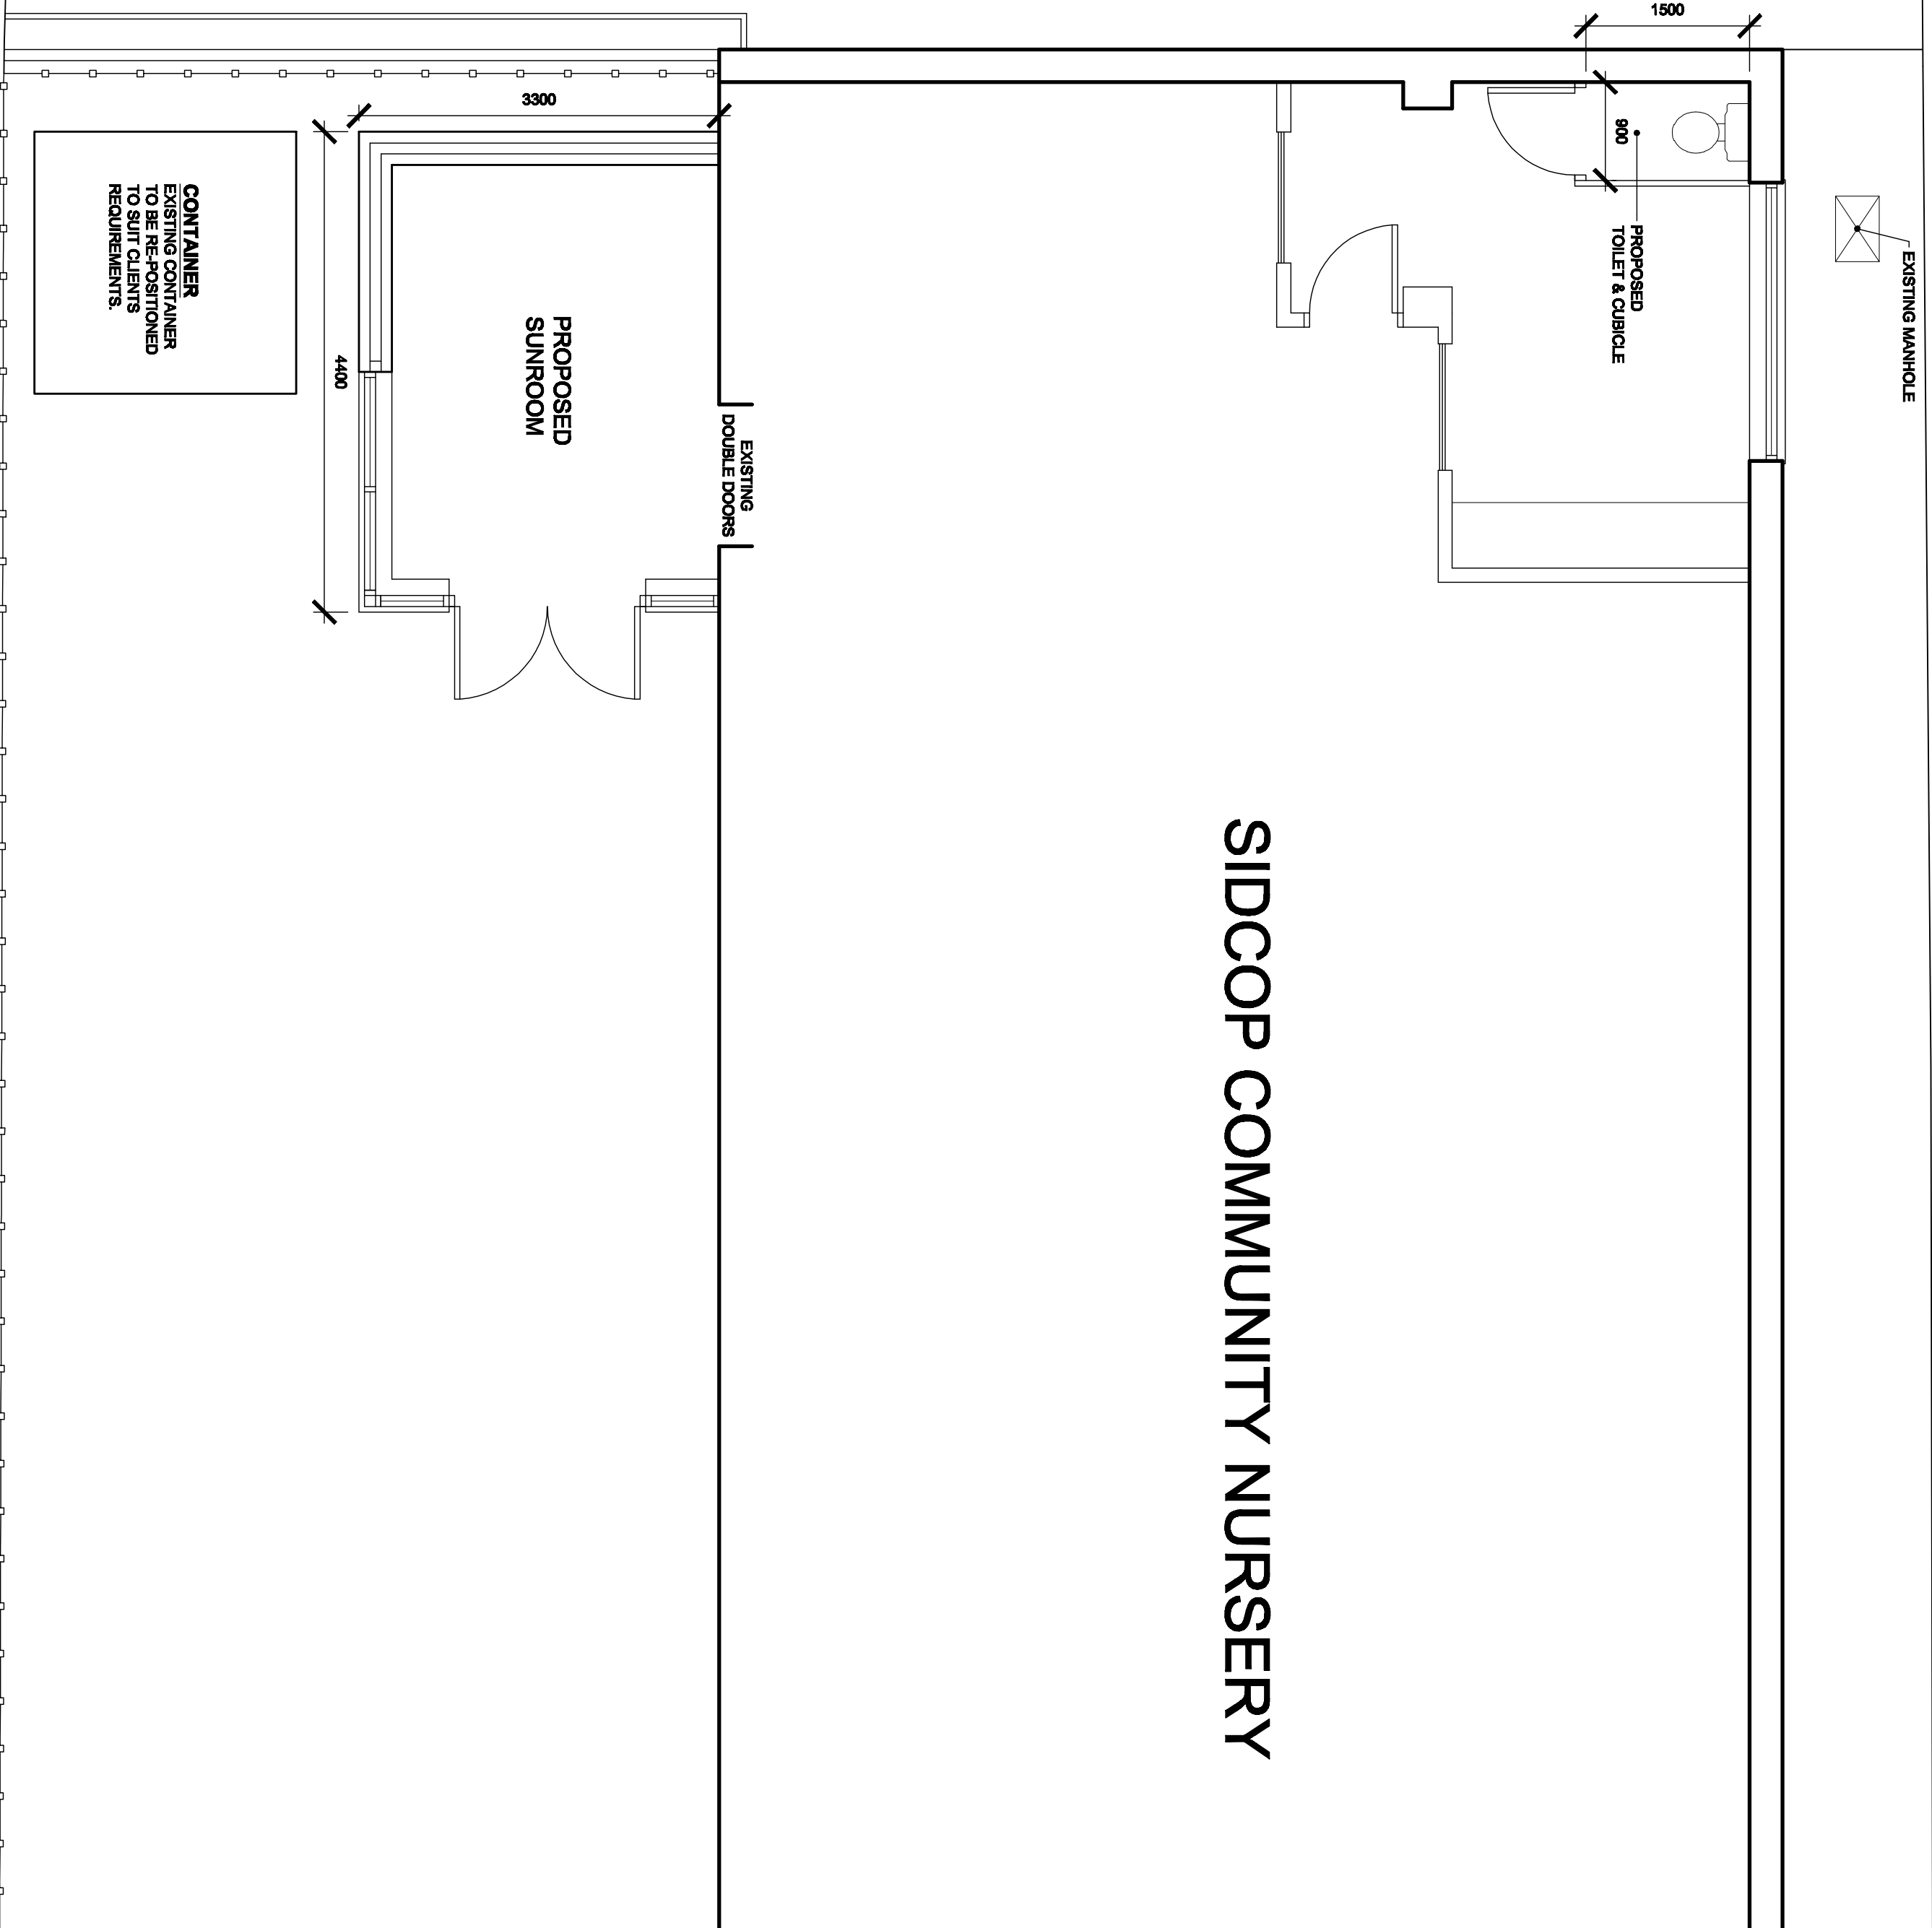


SIDCOP COMMUNITY NURSERY

EXISTING ELEVATION
SCALE 1:50

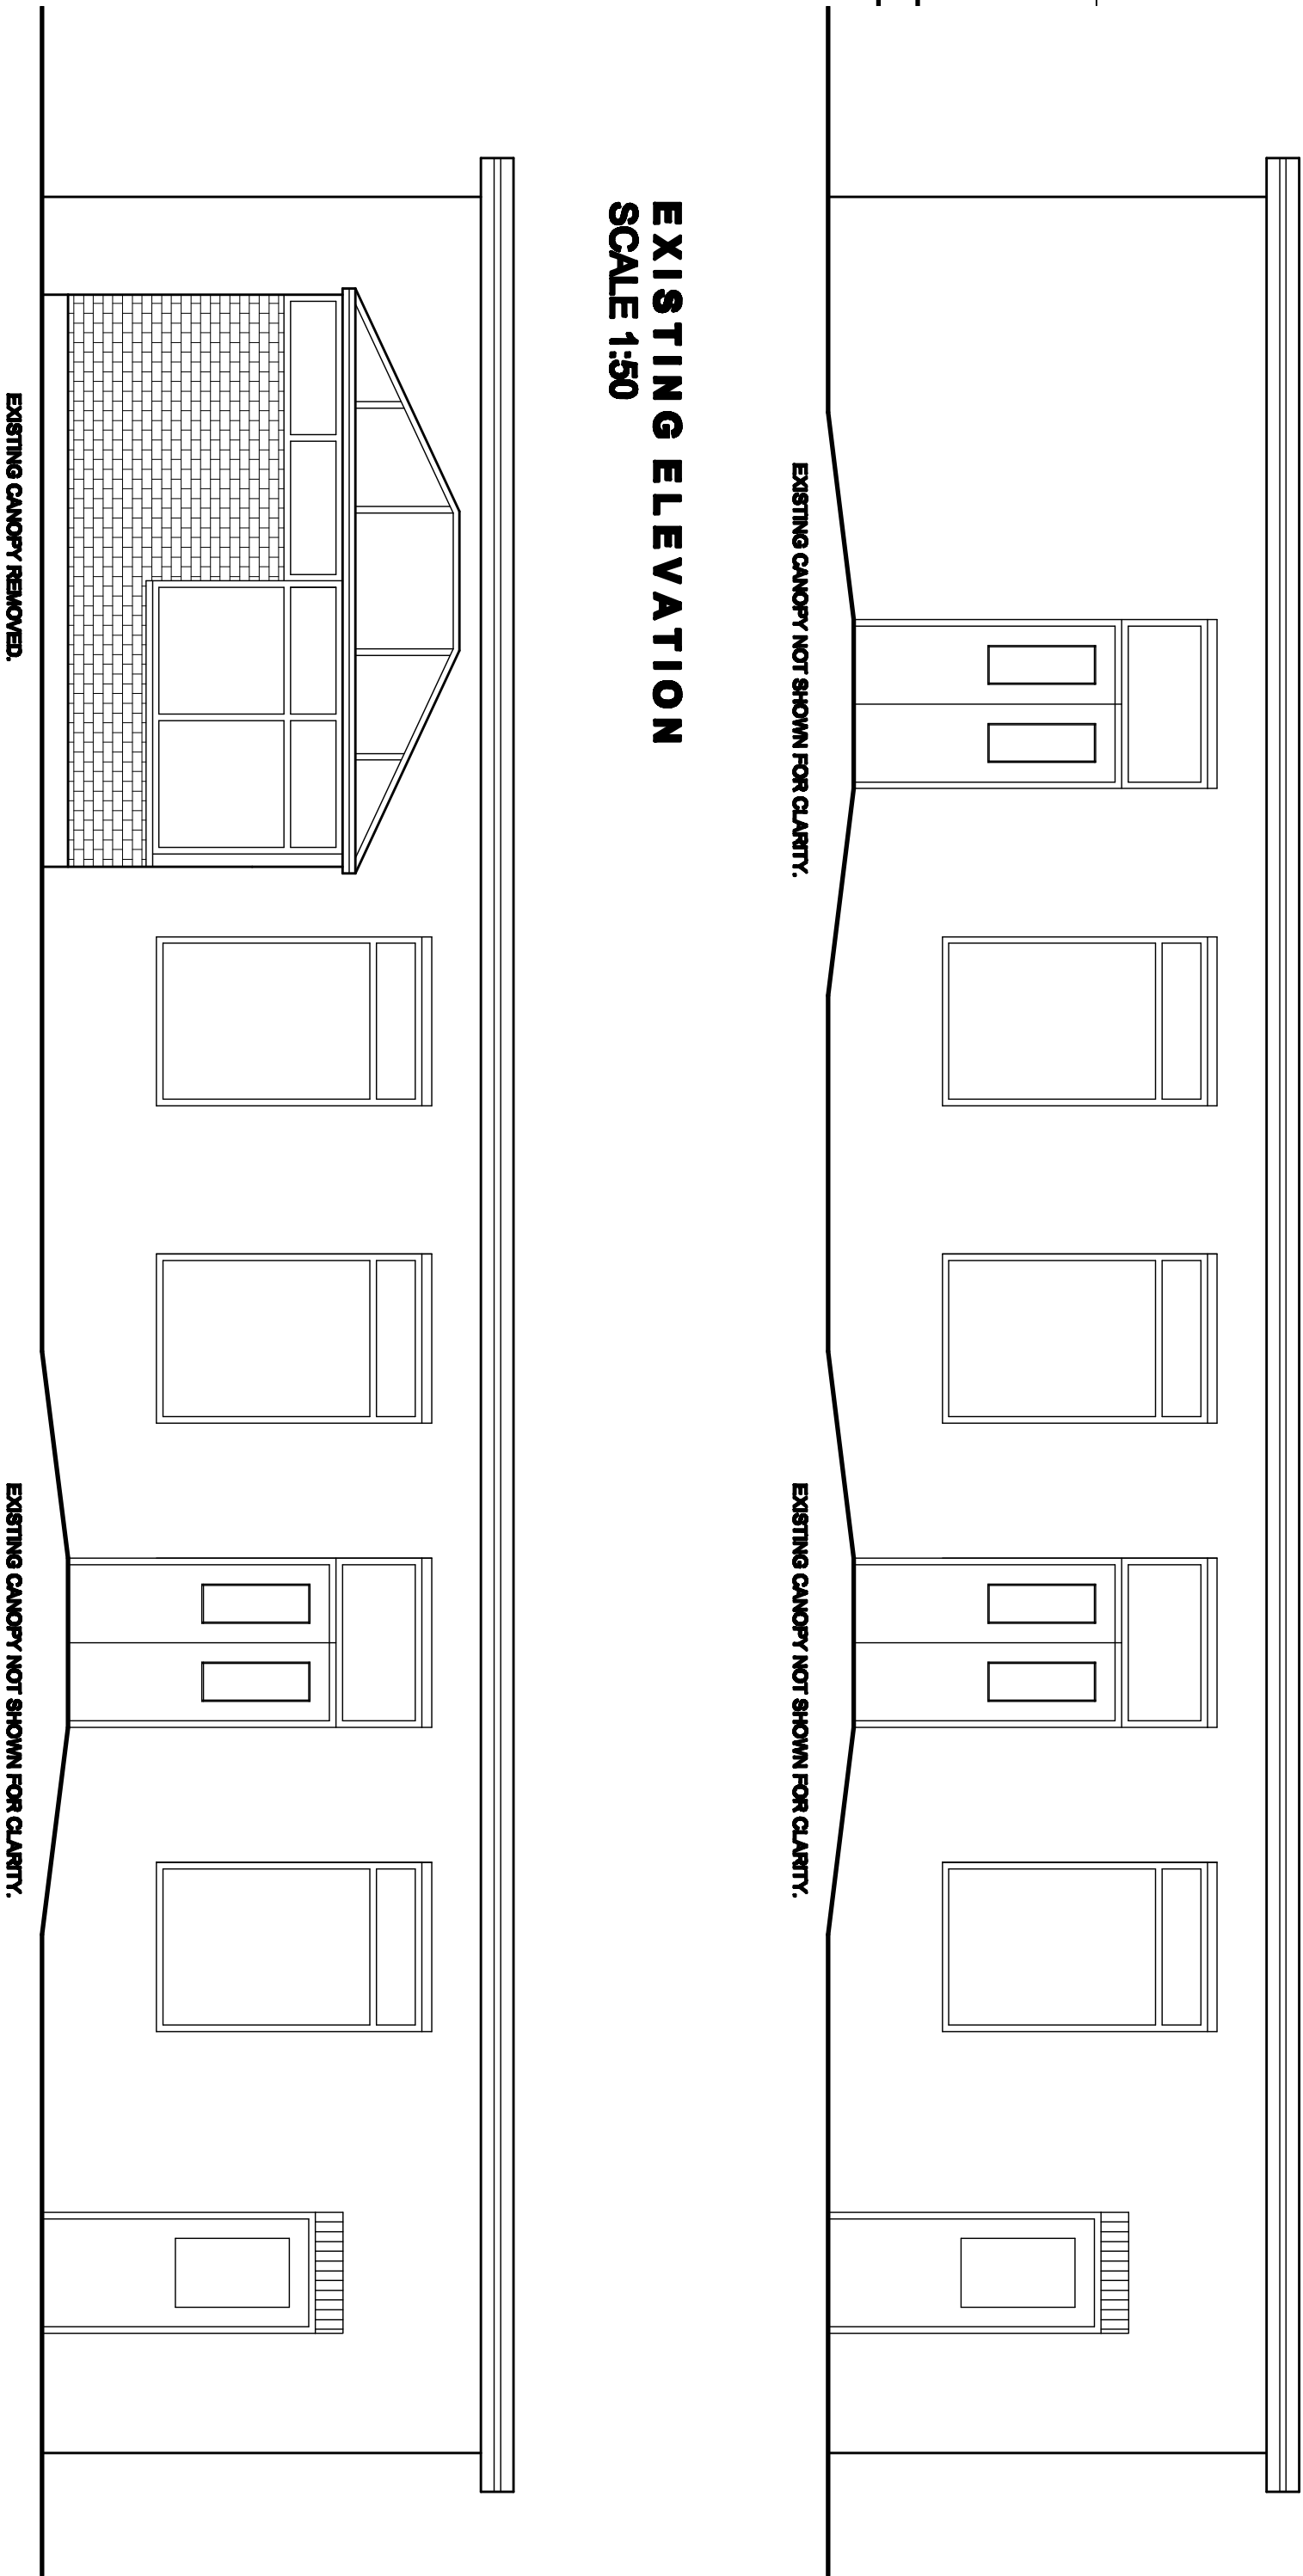

PROPOSED ELEVATION
SCALE 1:50

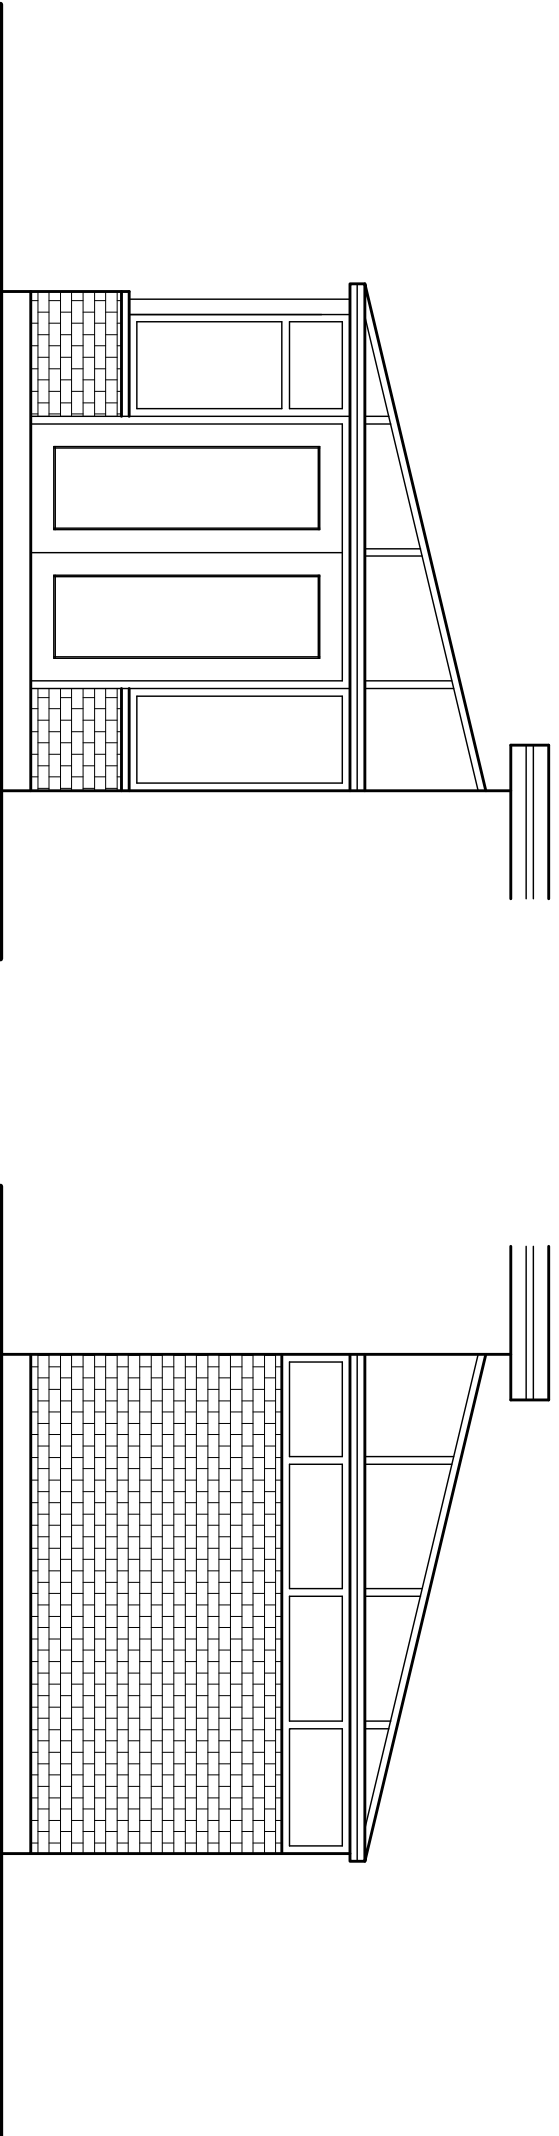

PROPOSED ELEVATIONS
SCALE 1:50



HORBURY ROAD

PROPOSED FLOOR PLAN
SCALE 1:50

White Agus Partnership				PROVIDENCE VILLA, 423 SACKVILLE STREET, BARNESLEY, S70 2DB SURVEYORS AND BUILDING DESIGN CONSULTANTS			
Project: PROPOSED EXTENSION & W.C. SIDCOP COMMUNITY NURSERY SIDCOP ROAD, BARNESLEY, S72 8TD				Client: SIDCOP COMMUNITY NURSERY			
Drawing Title: PLANS & ELEVATIONS				Date: JULY 2011	Scale: 1:50	Rev: 01	
Date	Suffix	Description	Date	Ref:	Dwg. No.	Rev.	
				11-046	01		