



Gross Internal Area
Ground Floor = 1,181 sq m
First Floor Plan = 505 sq m
Total GIA = 1,686 sq m

Services Distribution Loft Space
Area (excluded from GIA) = 382 sq m

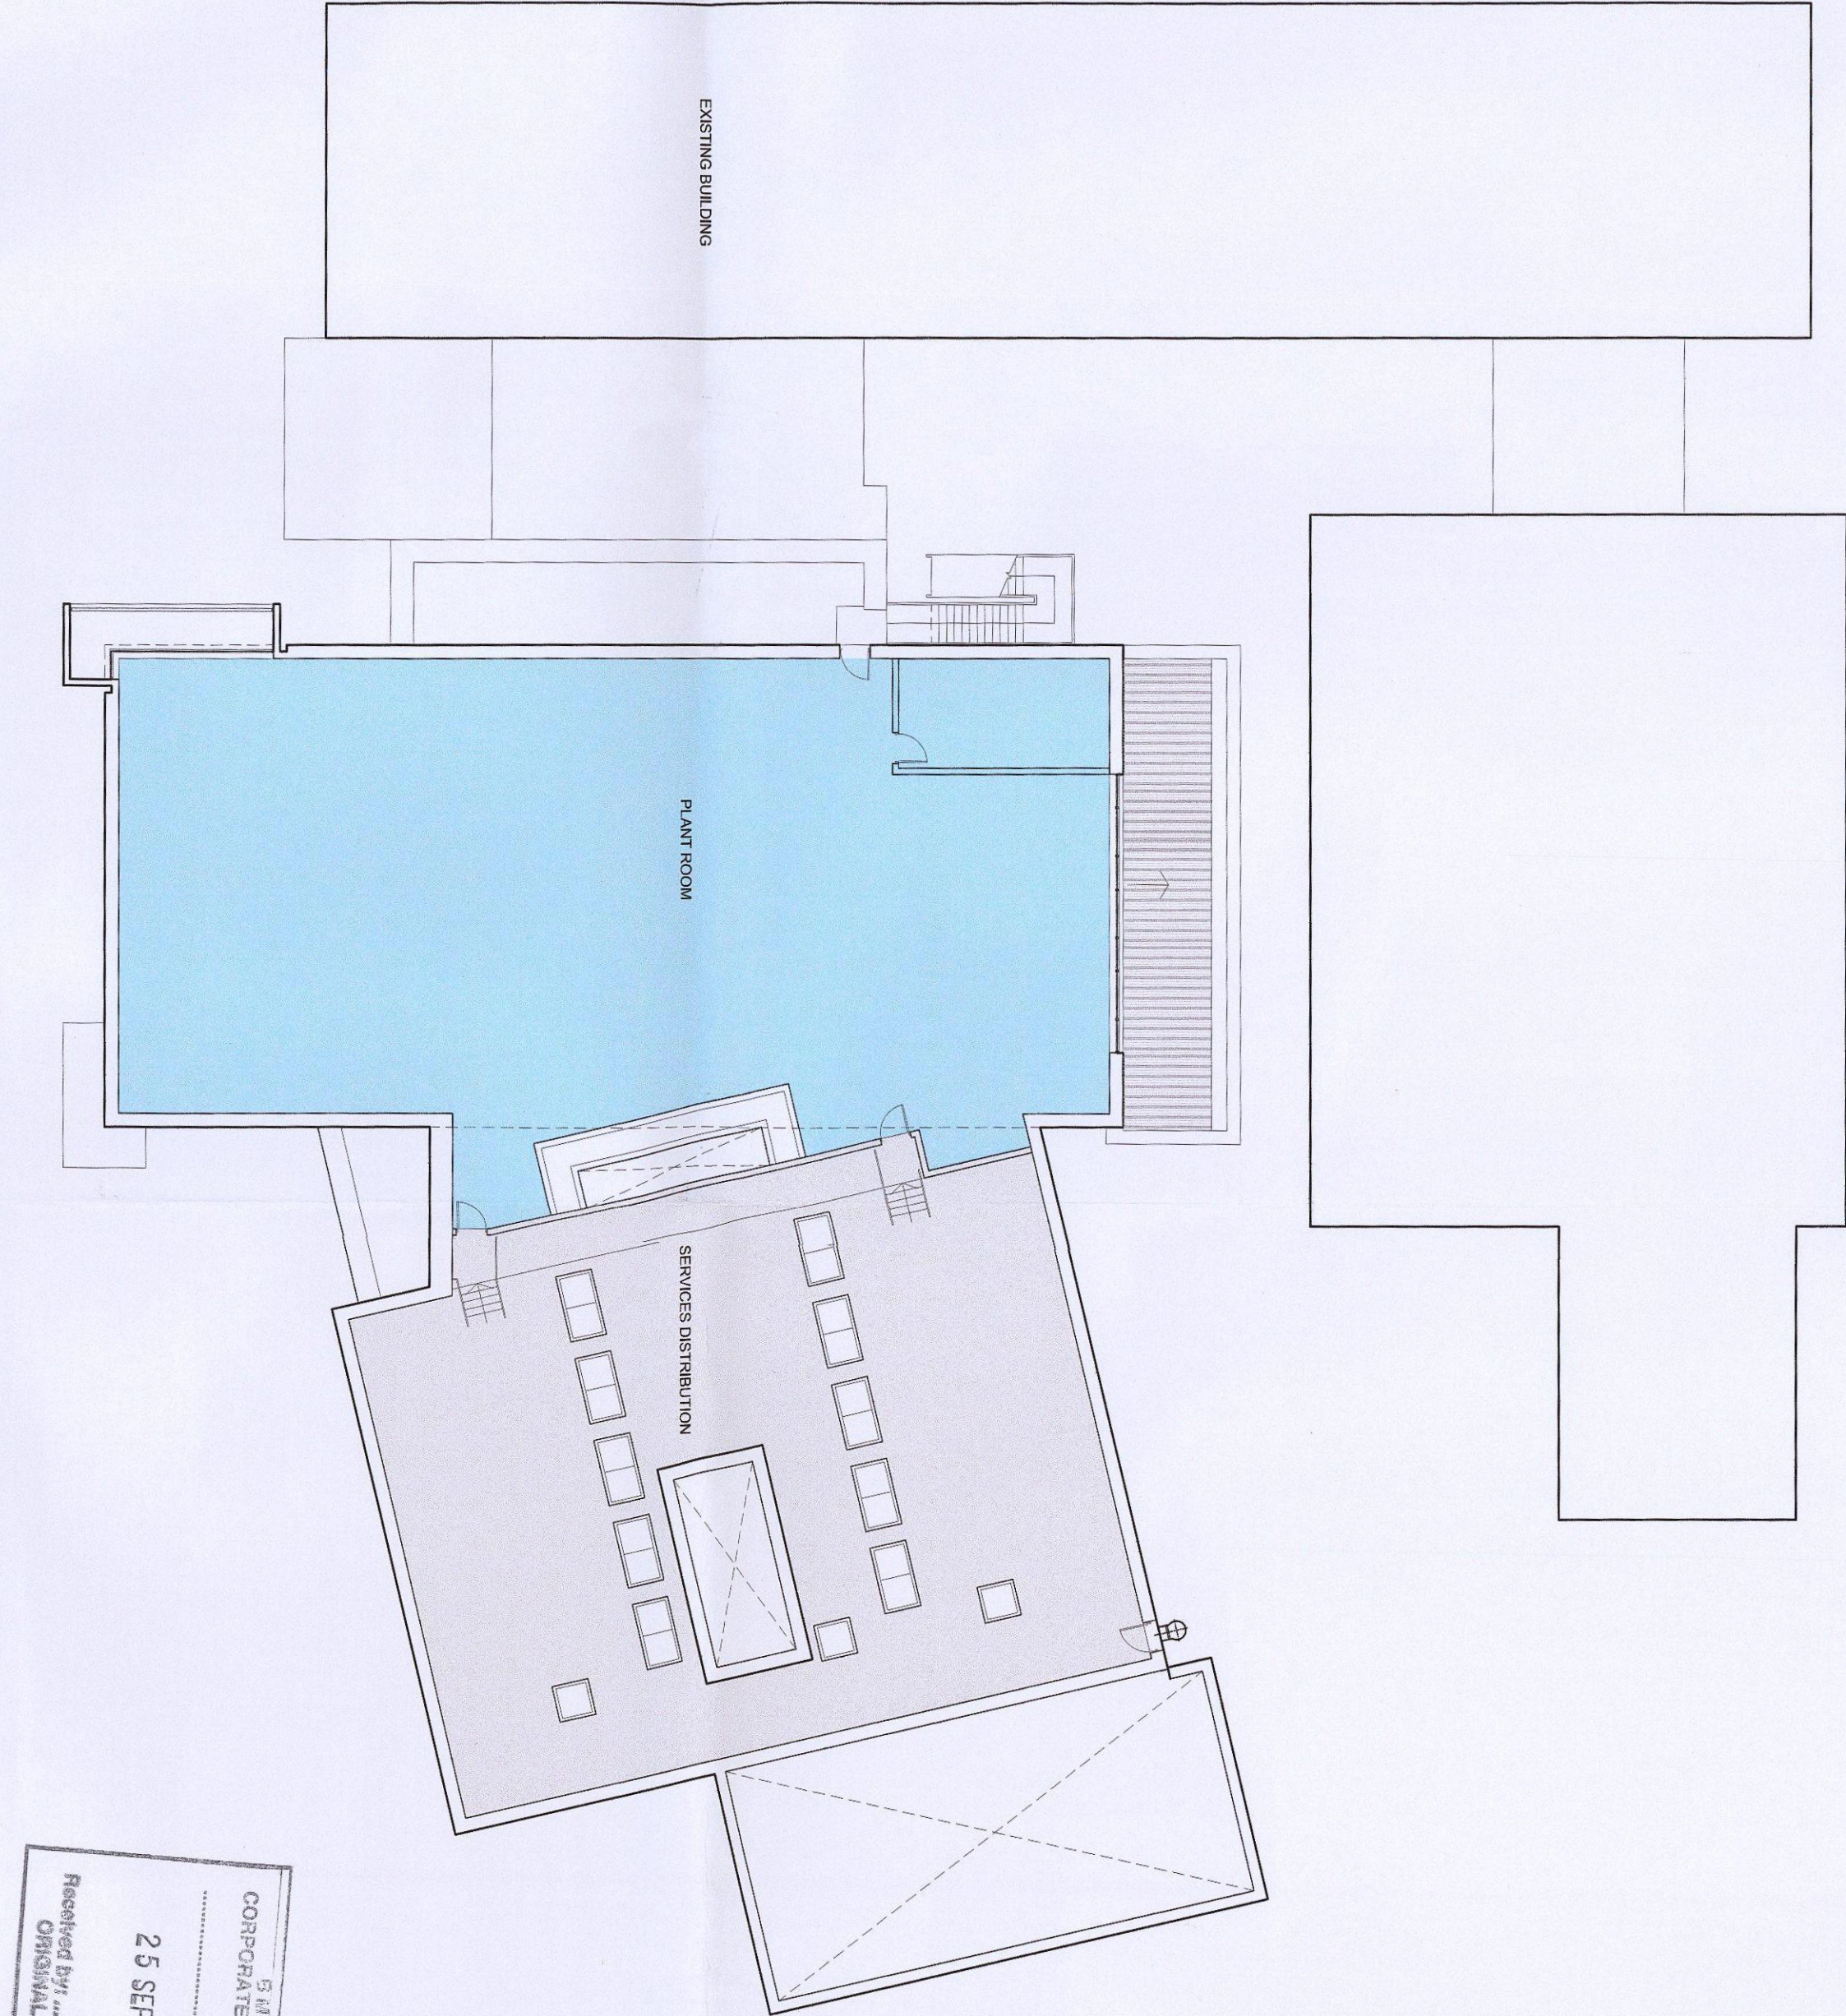

RECEIVED BY: 15/08/14
25 SEP 2014
CORPORATE STAFF ROOM
ORIGINAL COPY

FIRST FLOOR

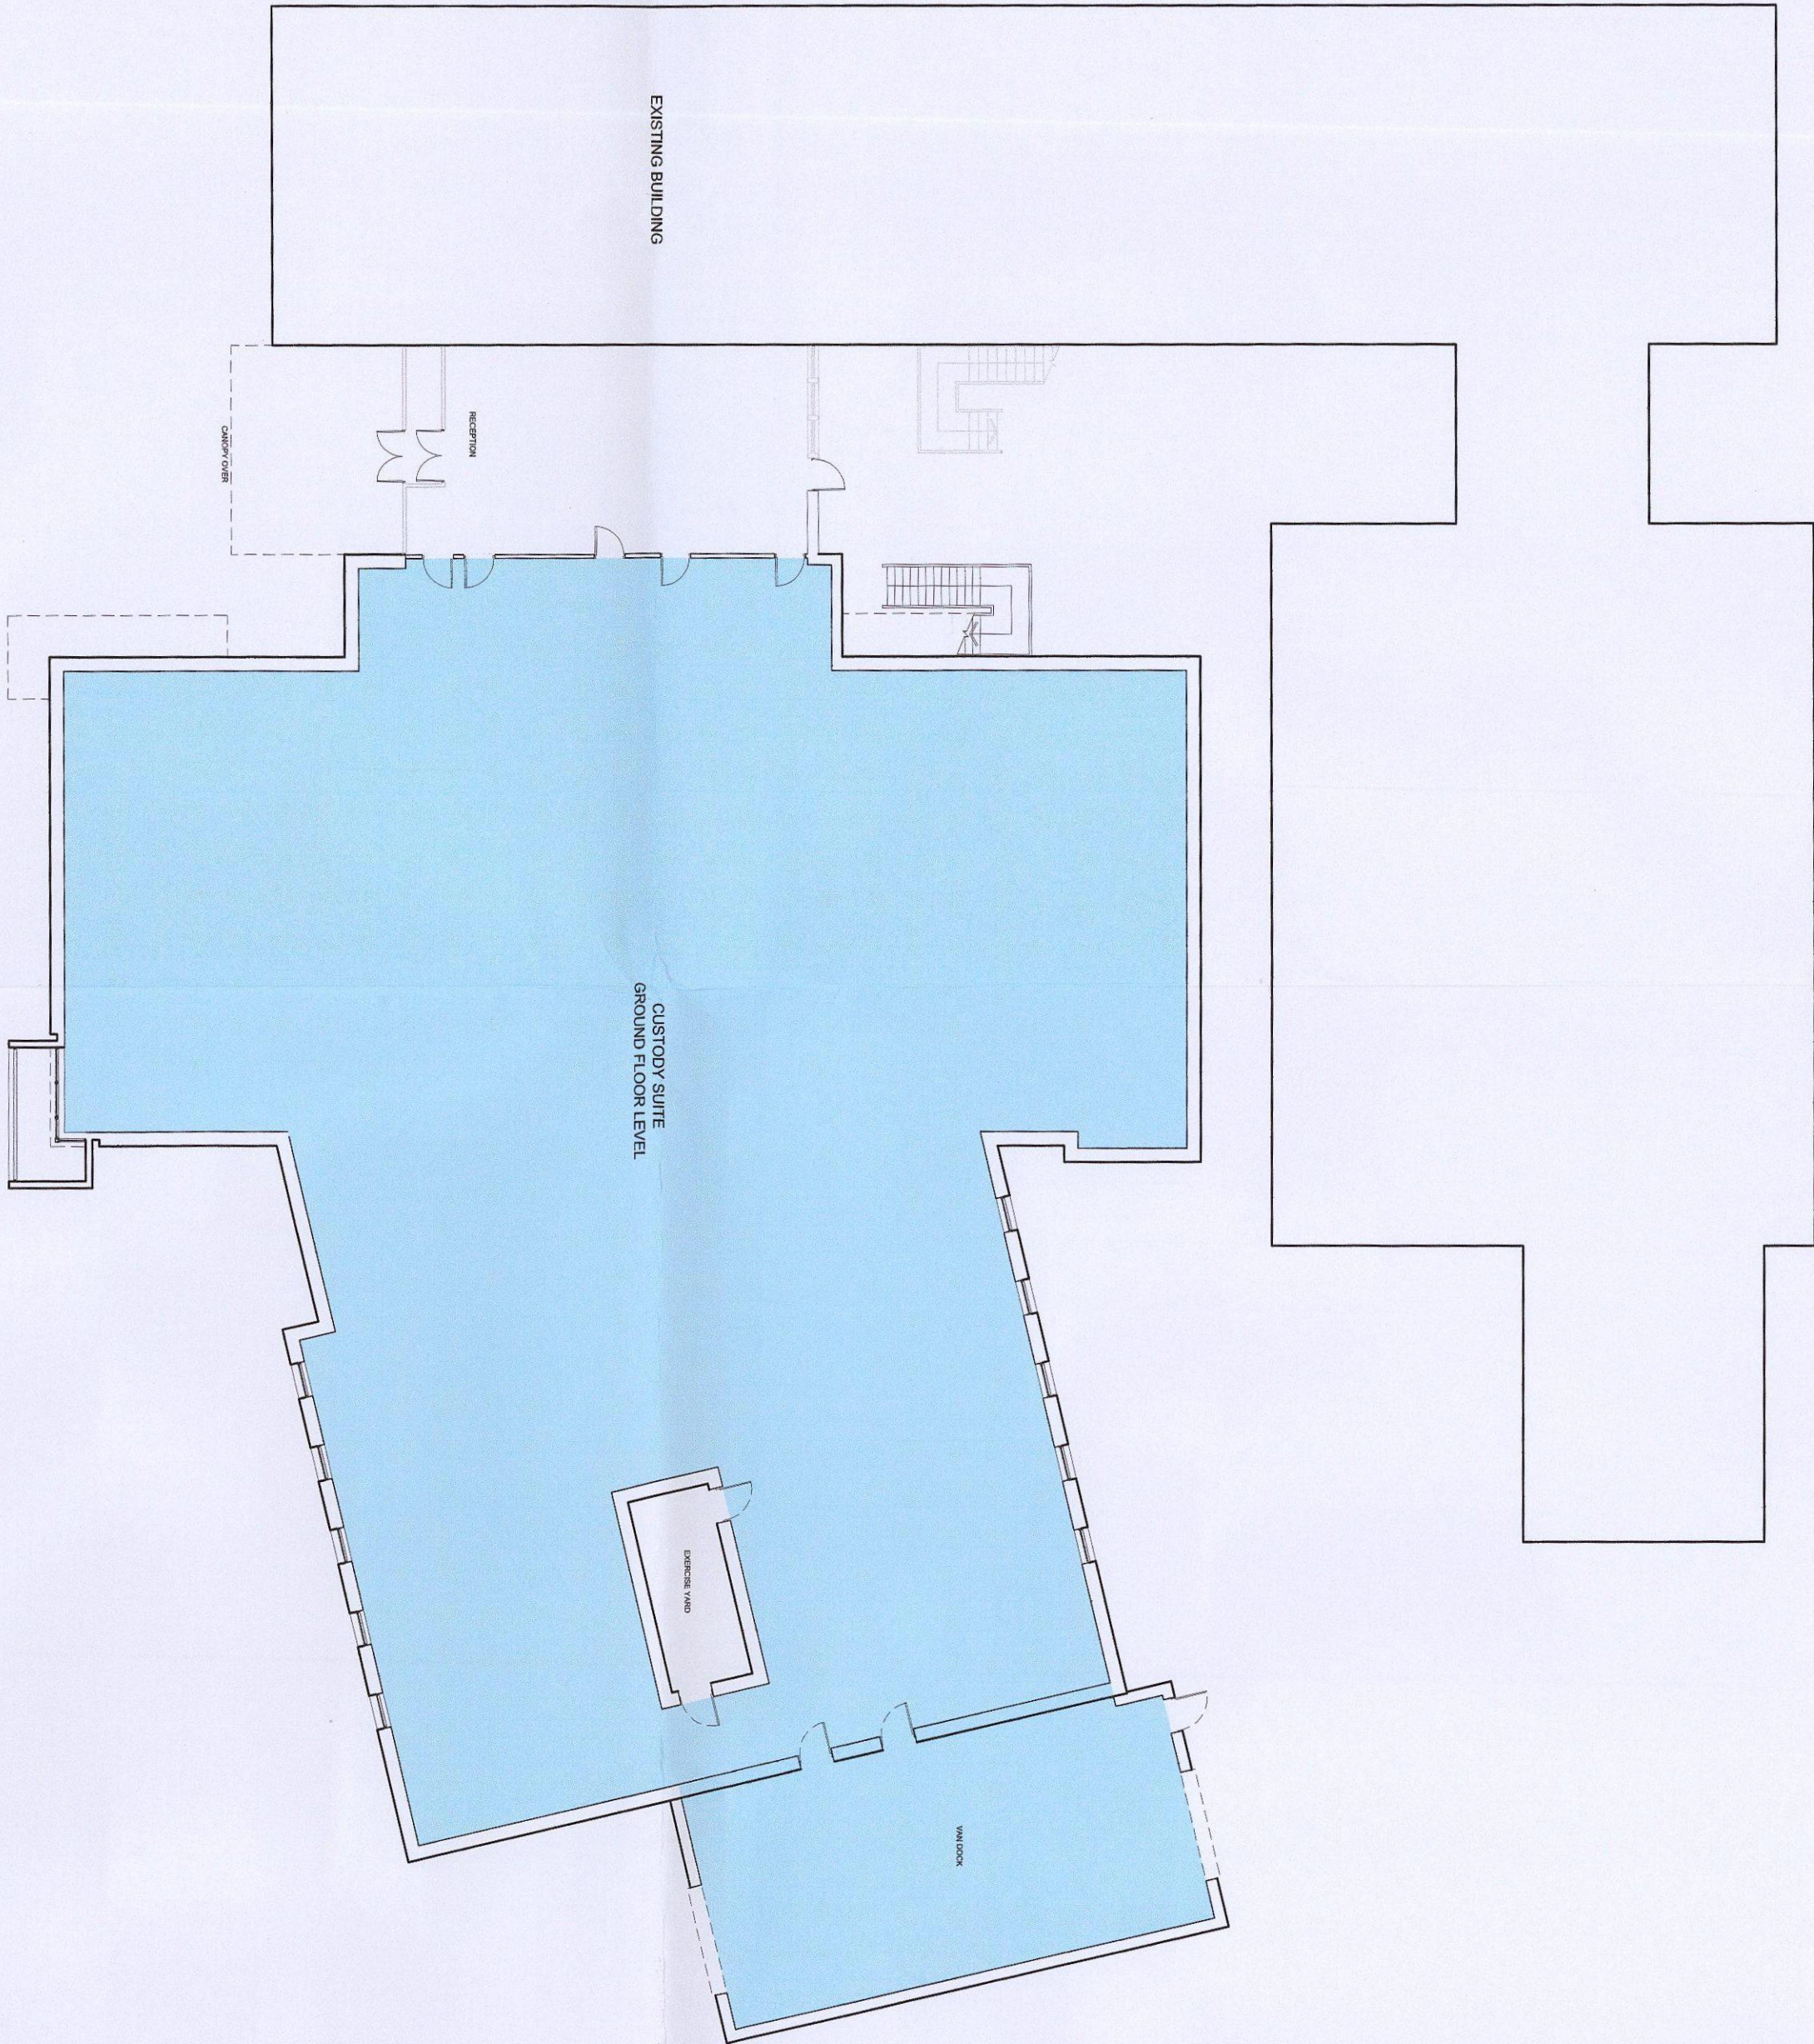

GROUND FLOOR

Issued For:				V6		SC
A	11.08.14	First Floor added Planning Issue				
Rev	Date	Issue		Drawn	Checked	

PLANNING

Project/Client:		Project No:	
South Yorkshire Police		IABR 13003900	
Drawn By:		Date:	
FB		15.08.14	
Checked By:		Date:	
SC		15.08.14	

ARCHIAL | NORR