




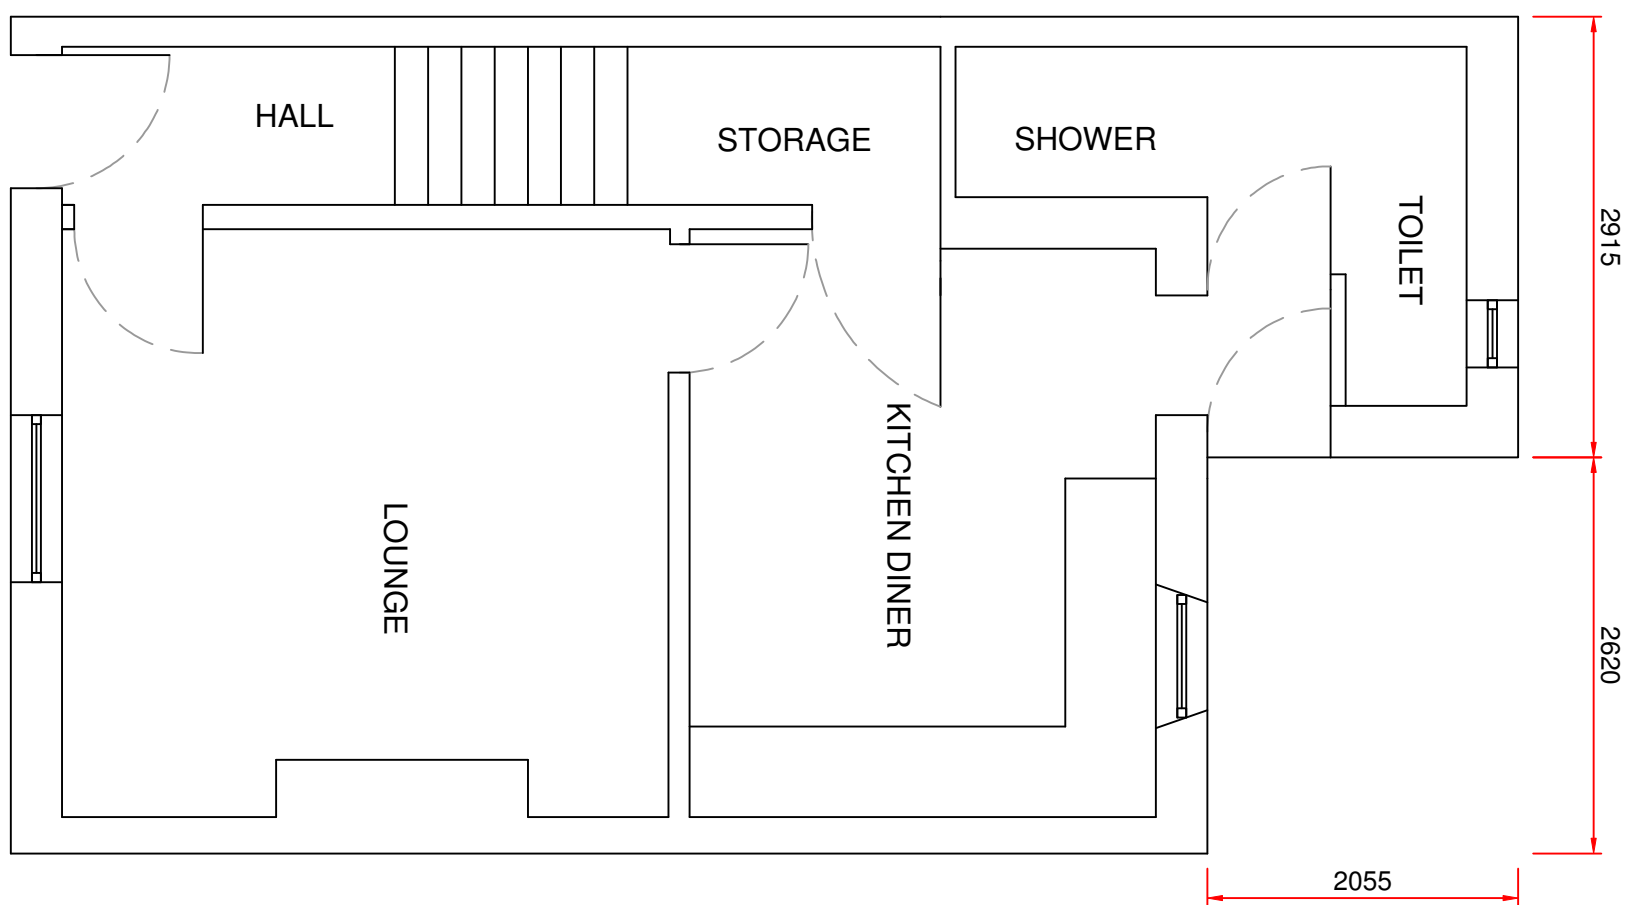


GROUND FLOOR LAYOUT
AS EXISTING
SCALE: A1=1:50 / A3 = 1:100

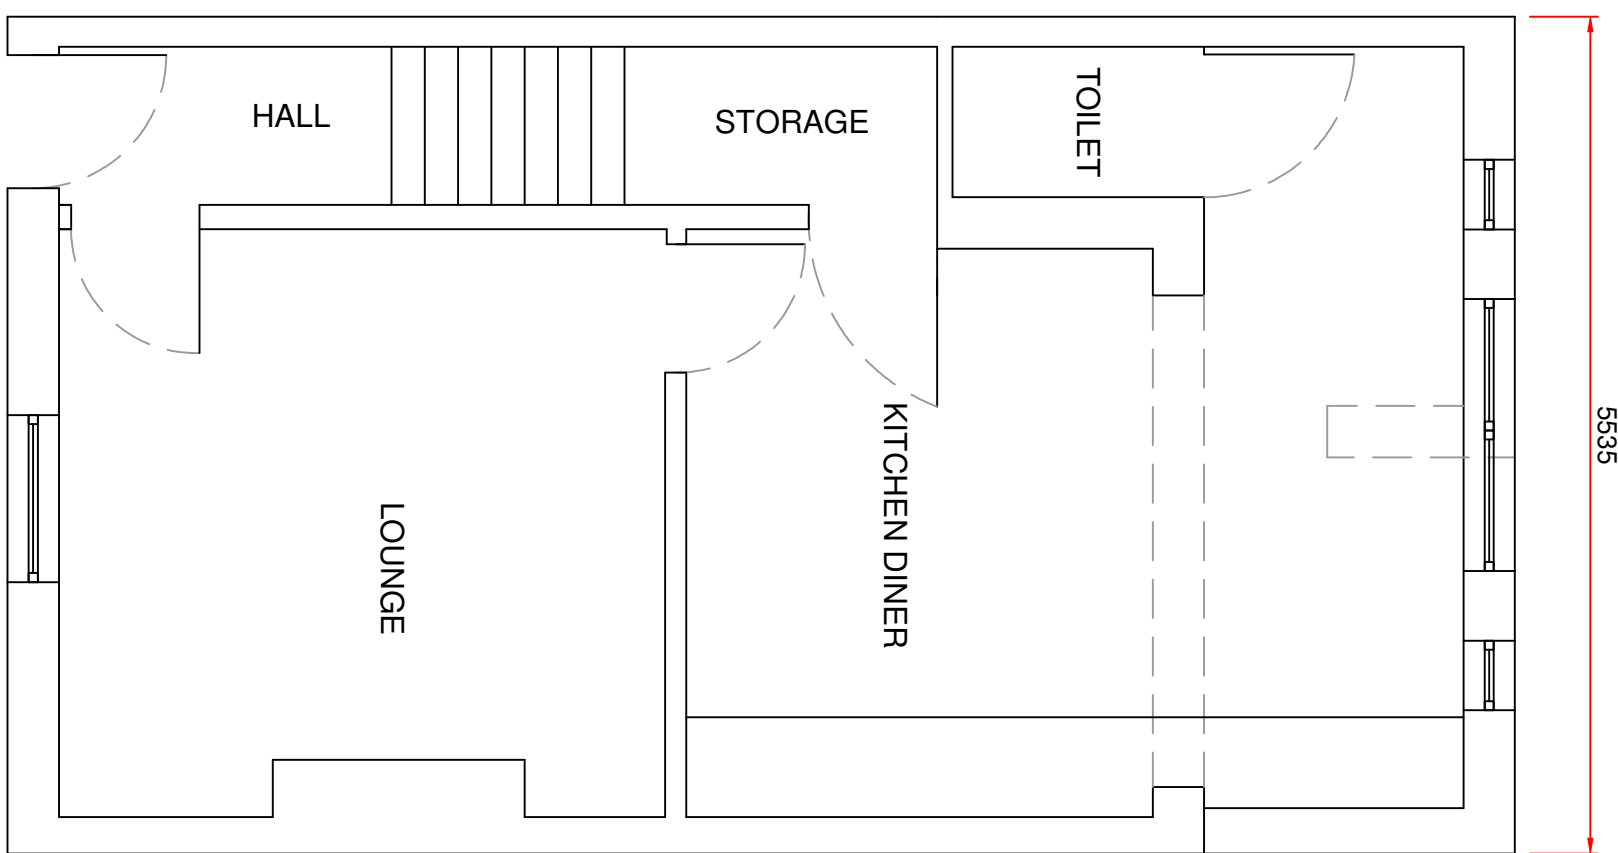


GROUND FLOOR LAYOUT
PROPOSED
SCALE: A1=1:50 / A3 = 1:100

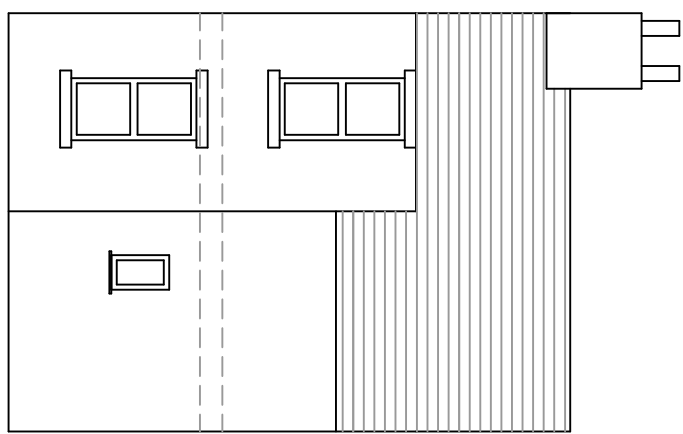


REAR ELEVATION
AS EXISTING
SCALE: A1=1:100 / A3 = 1:200

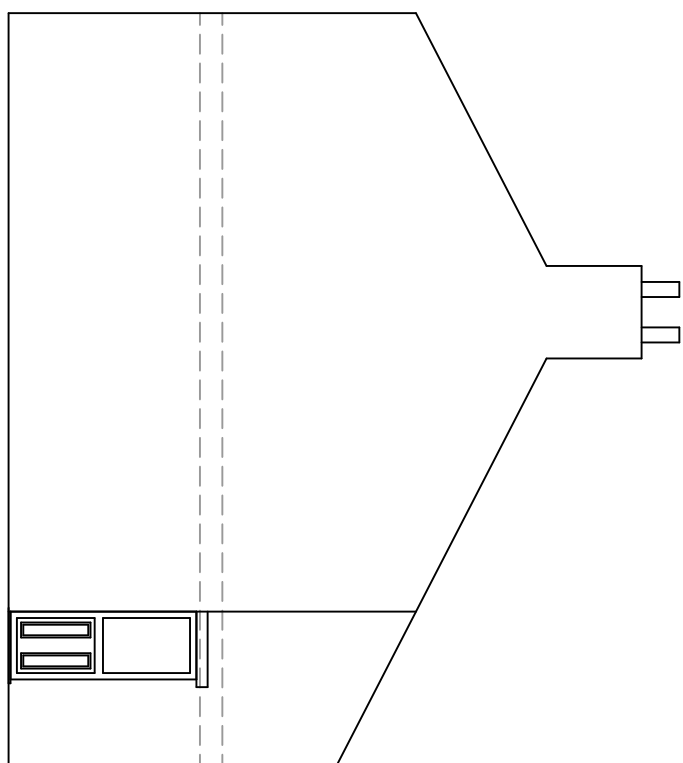

SIDE ELEVATION
AS PROPOSED
SCALE: A1=1:100 / A3 = 1:200

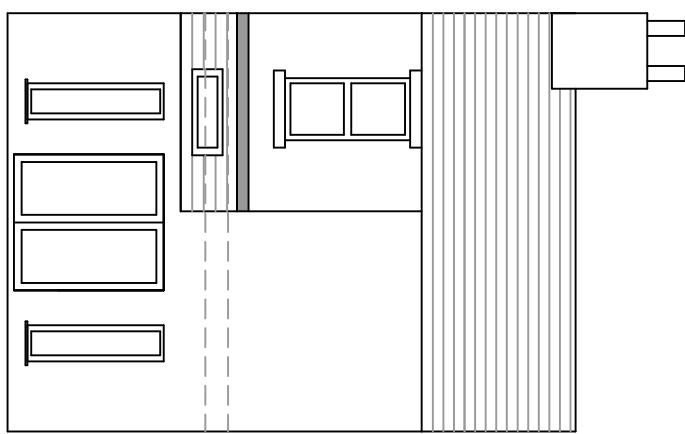

REAR ELEVATION
AS PROPOSED
SCALE: A1=1:100 / A3 = 1:200

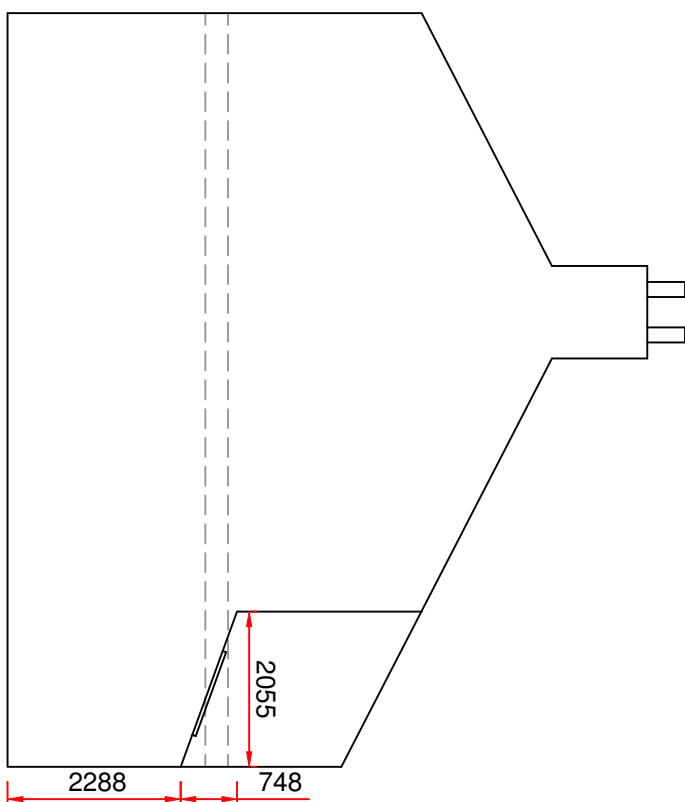

SIDE ELEVATION
AS EXISTING
SCALE: A1=1:100 / A3 = 1:200



BLOCK PLAN OF EXTENSION LOCATION
SCALE: A1 = 1:1250



BLOCK PLAN OF EXTENSION LOCATION
SCALE: A1 = 1:500

KEY

 EXISTING PROPERTY BOUNDARY

 PROPOSED EXTENSION POSITION

1. GENERAL NOTES:
2. ALL MATERIALS TO MATCH EXISTING DWELLING.
3. NEW BRICKWORK FULLY BONDED TO EXISTING DWELLING.
4. ALL INTERNAL WALLS TO BE PLASTERED.
5. CONTINUOUS CAVITY PROVIDED BETWEEN NEW AND EXISTING.
6. SKIRTINGS, ARCHITRAVES, IRONMONGERY AND WIND BOARDS MATCH EXISTING DWELLING.
7. FASCIA AND SOFFITS TO MATCH EXISTING DWELLING.
8. RAINWATER PRODUCTS TO MATCH EXISTING DWELLING.

Client:	File	Date	Detail	PT	PT	PT
	-	JUNE 19	First Issue			

ANTHONY DUNN

Project

6 NICHOLSON AVENUE
BARUGH GREEN
BARNSELEY

Title

TERRACED
SINGLE STOREY REAR EXTENSION

Design:	PT	CAD:	PT
Checked:	PT	Date:	JUNE 19
Approved:	PT	Scale:	As Detailed

Drawing No

1002/1010/PD/001

Rev:

A1