




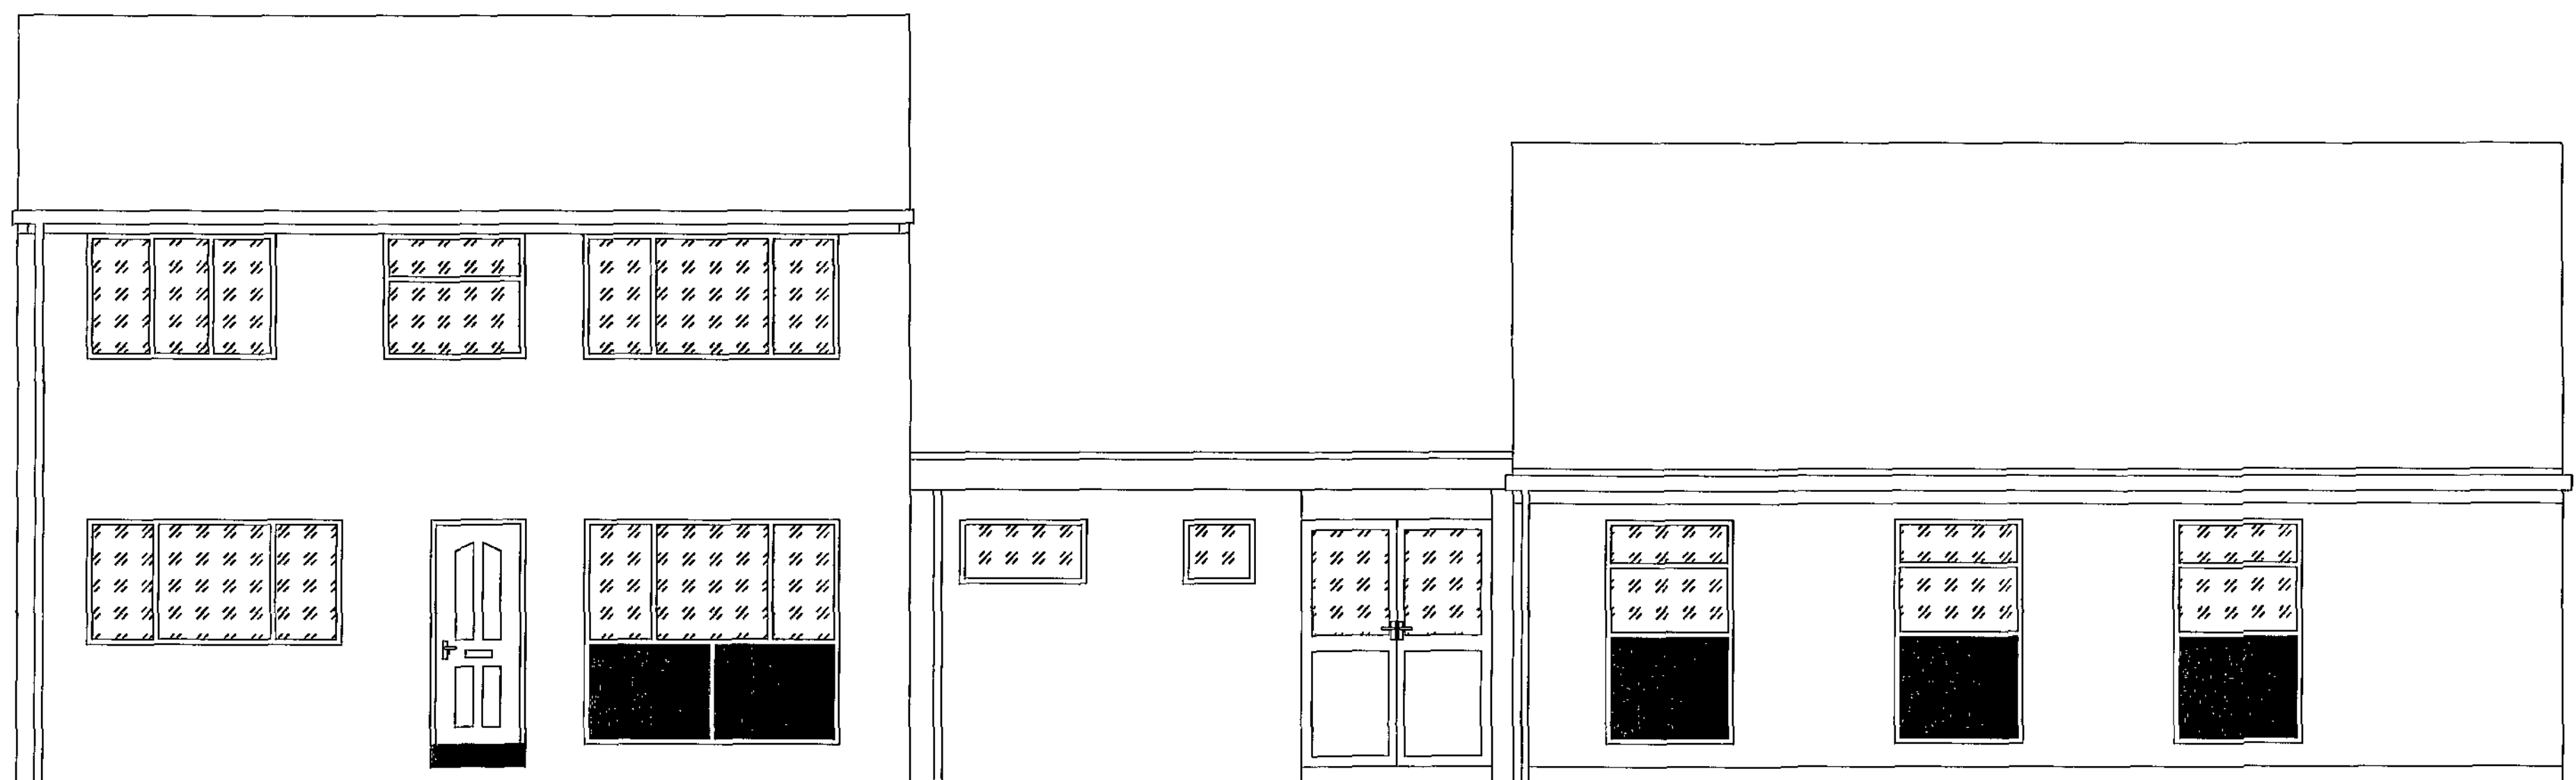

SOUTH ELEVATION - Scale 1:50

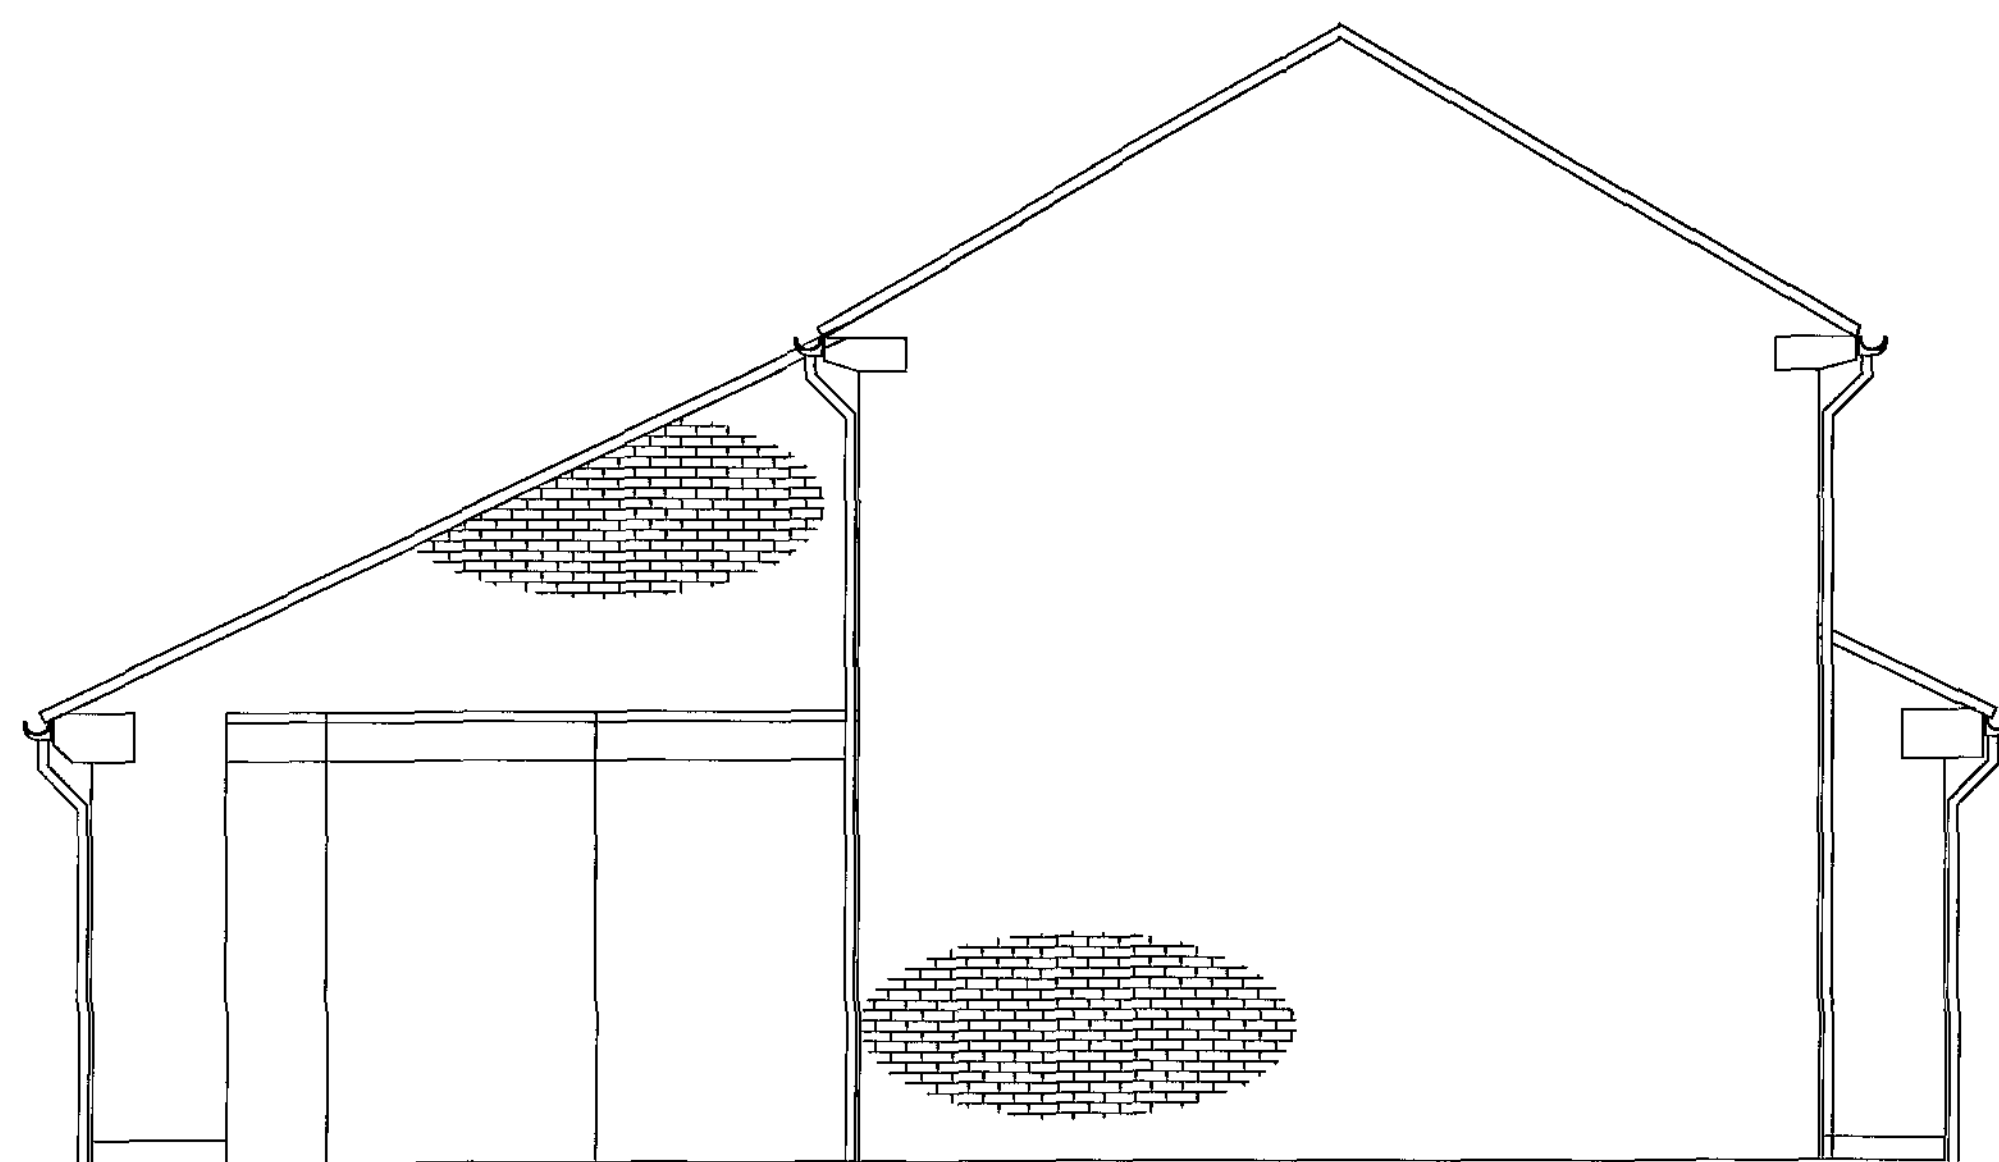


WEST ELEVATION - Scale 1:50

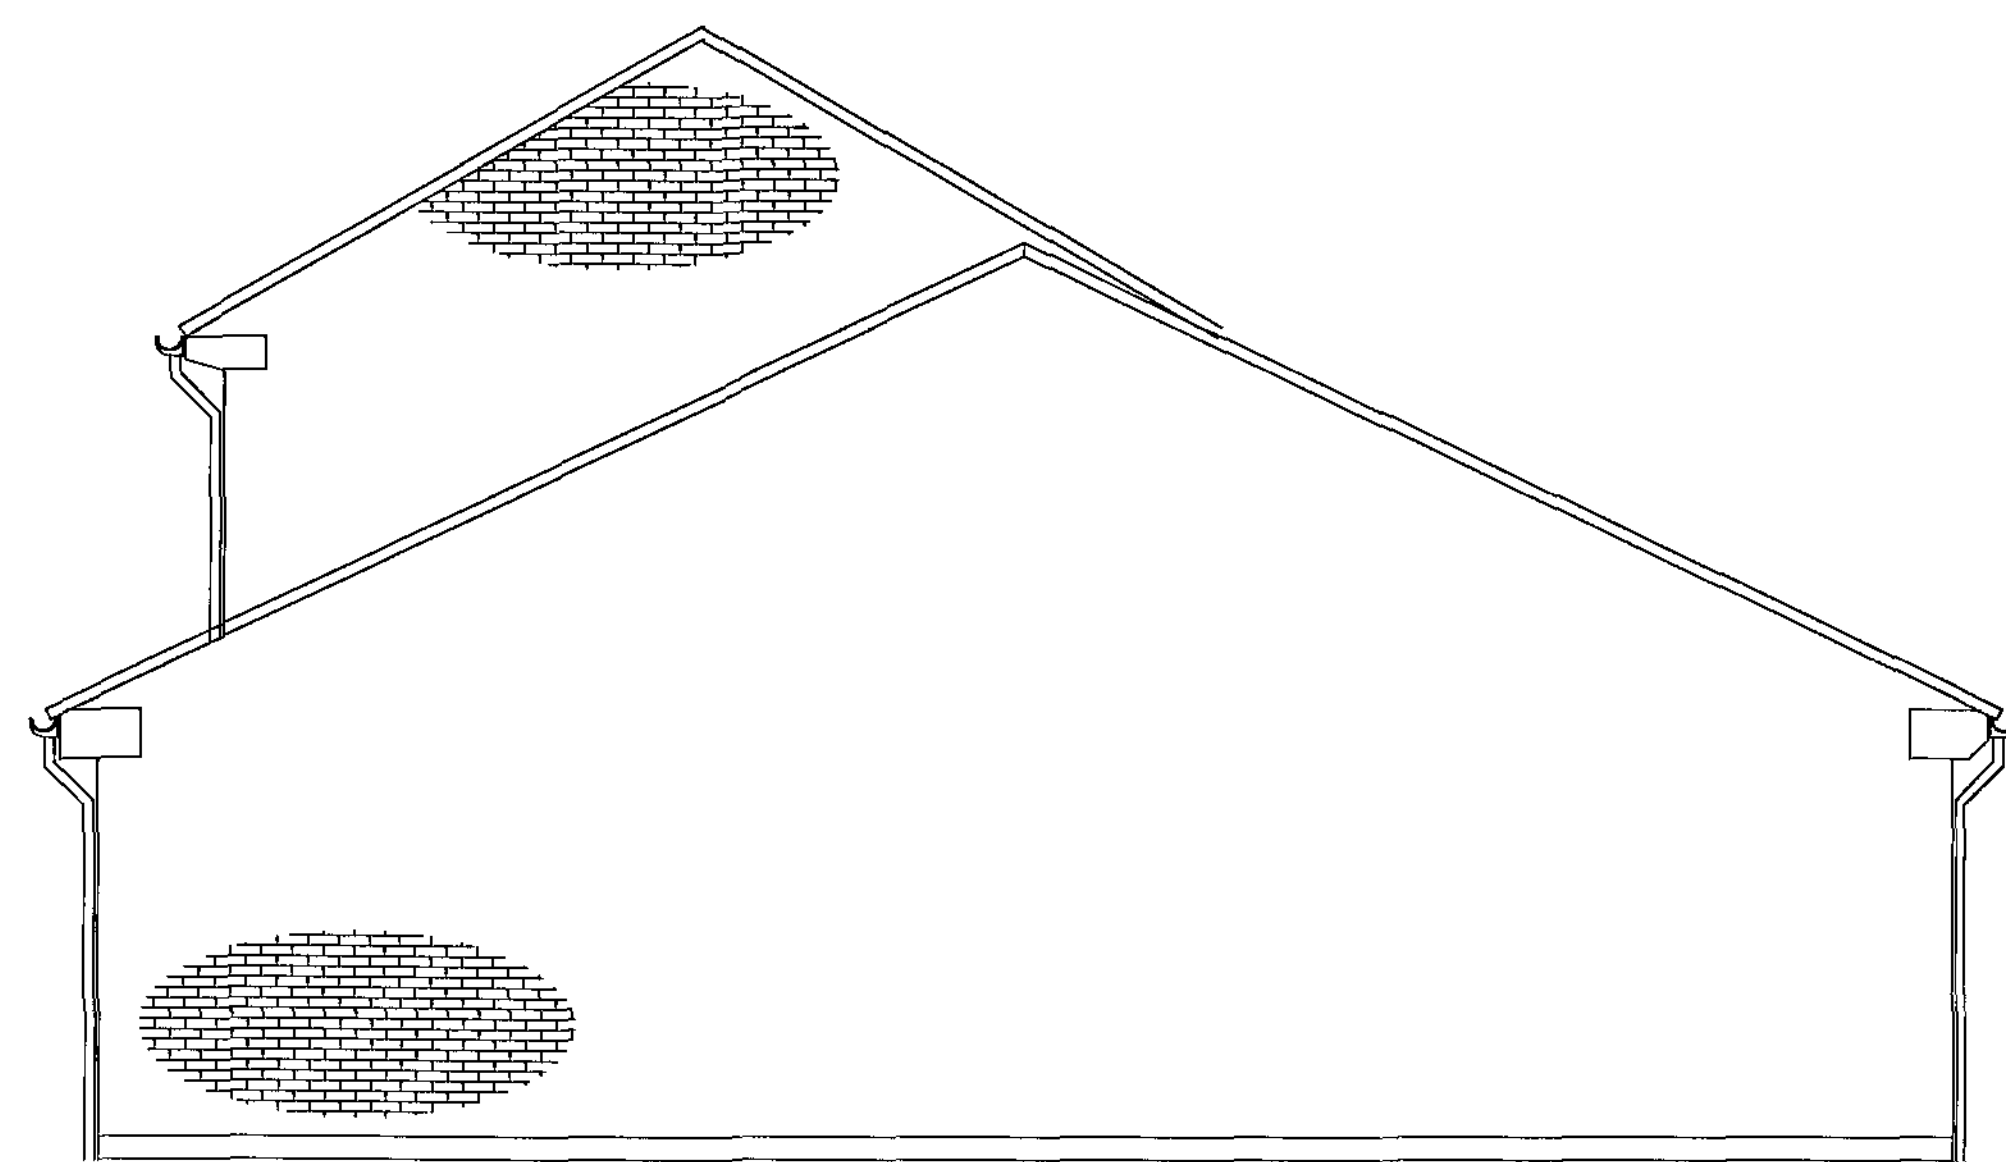


EAST ELEVATION - Scale 1:50


REV	DATE	DESCRIPTION
The contractor is to comply in all respects with the current Building Regulations and is to check all site dimensions and levels. Do not scale from the drawing, use written dimensions. To be read in conjunction with Pre-Tender Health & Safety Plan / Preliminaries Section (Section A34 etc). Contractor Survey mapping reproduced by permission of VMDC & Controller of HM Cadastre Office Crown Copyright. VMDC OS Licence No. LA076408		
nps group NPS NORTH EAST LTD NAVIGATION HOUSE WHISTLER DRIVE, CASTLEFORD WEST YORKSHIRE, WF10 6AQ TEL: 01977 626386 FAX: 01977 626361 EMAIL: enquiries@nps-ne.co.uk Head Office: Lancaster House, 14 Central Avenue, St Andrews Business Park, Hemel Hempstead, Herts SG9 6JH Tel: 01438 750000 Fax: 01438 750001 Other Office locations can be found on website: www.nps.co.uk		
PROJECT Photo Voltaic Scheme to Various Properties		CLIENT Berneslai Homes
SUBJECT 1 Alder Close Darton, Barnsley Elevations Existing		CAD FILE REF August 2011 1:50@A1 REV DRAWN G Melling CHECKED
PROJECT NR AG10.113 03		DRAWING NR

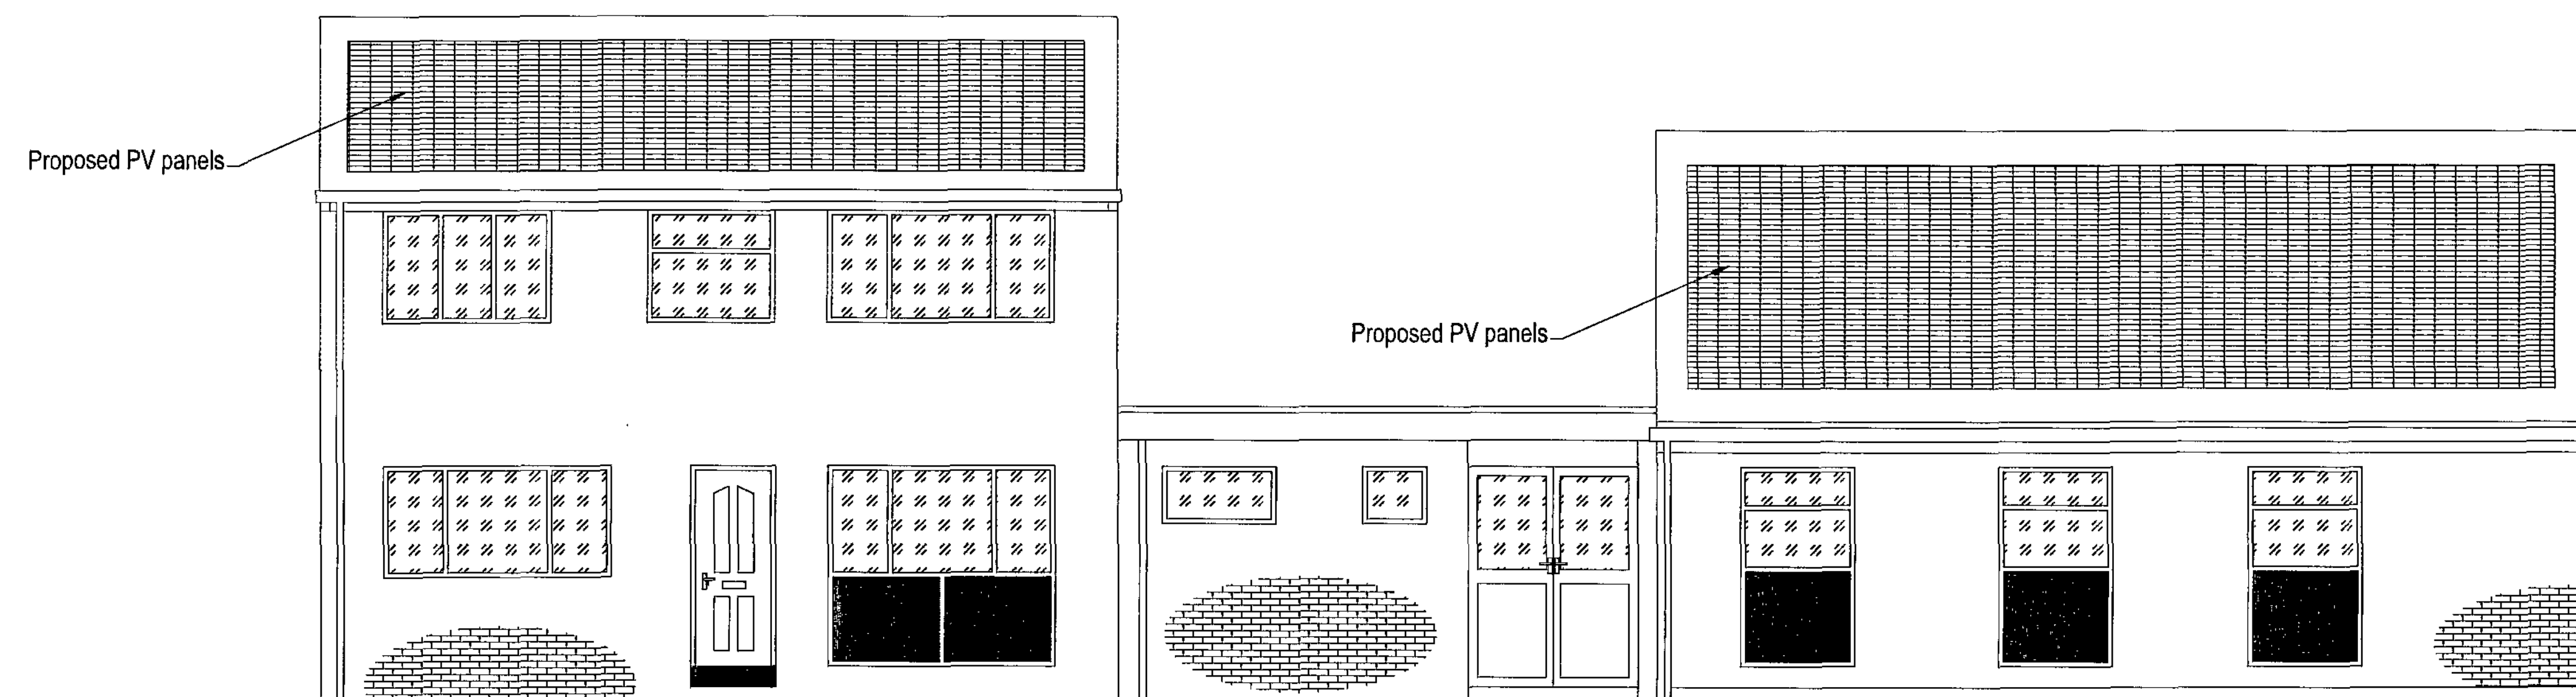

SOUTH ELEVATION - Scale 1:50

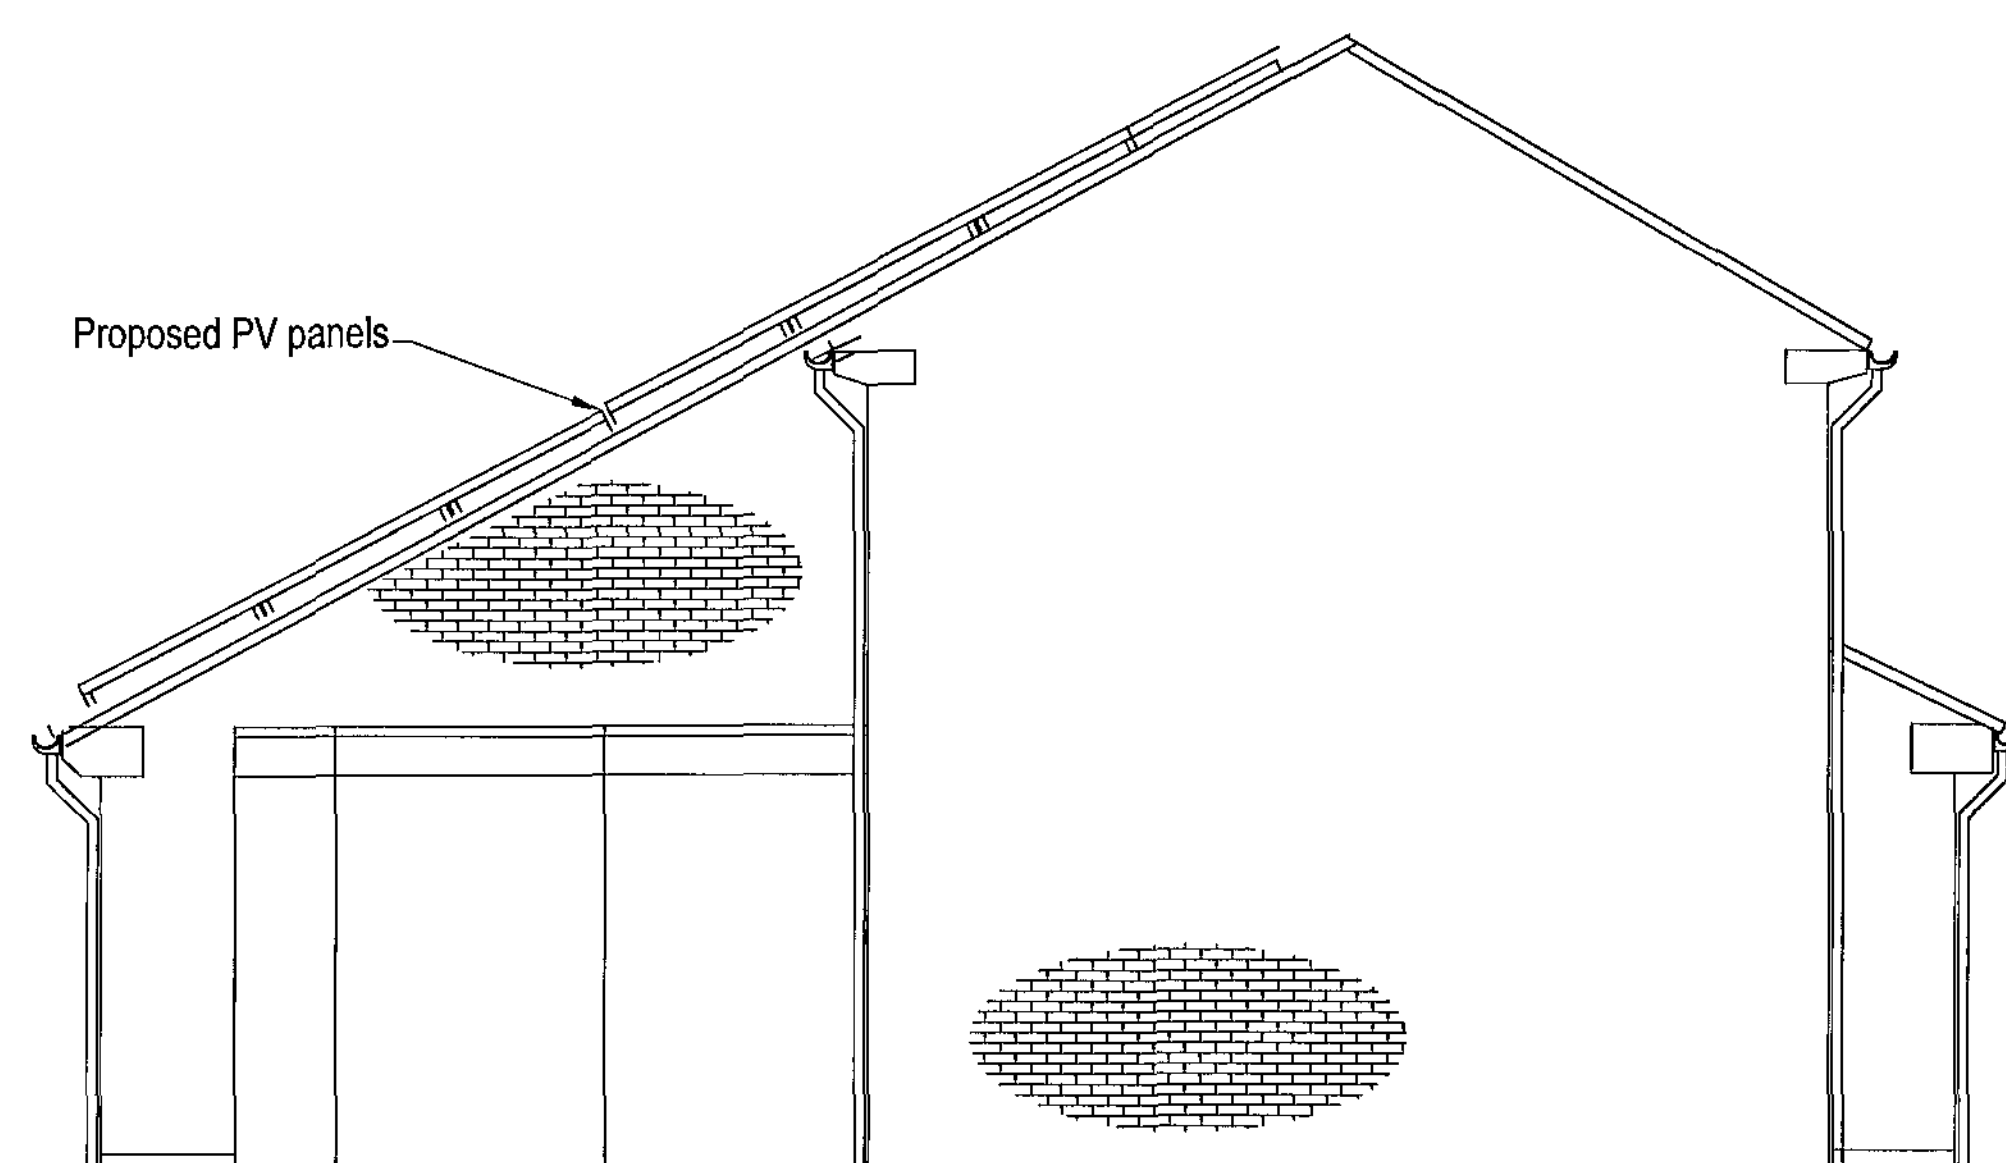


WEST ELEVATION - Scale 1:50

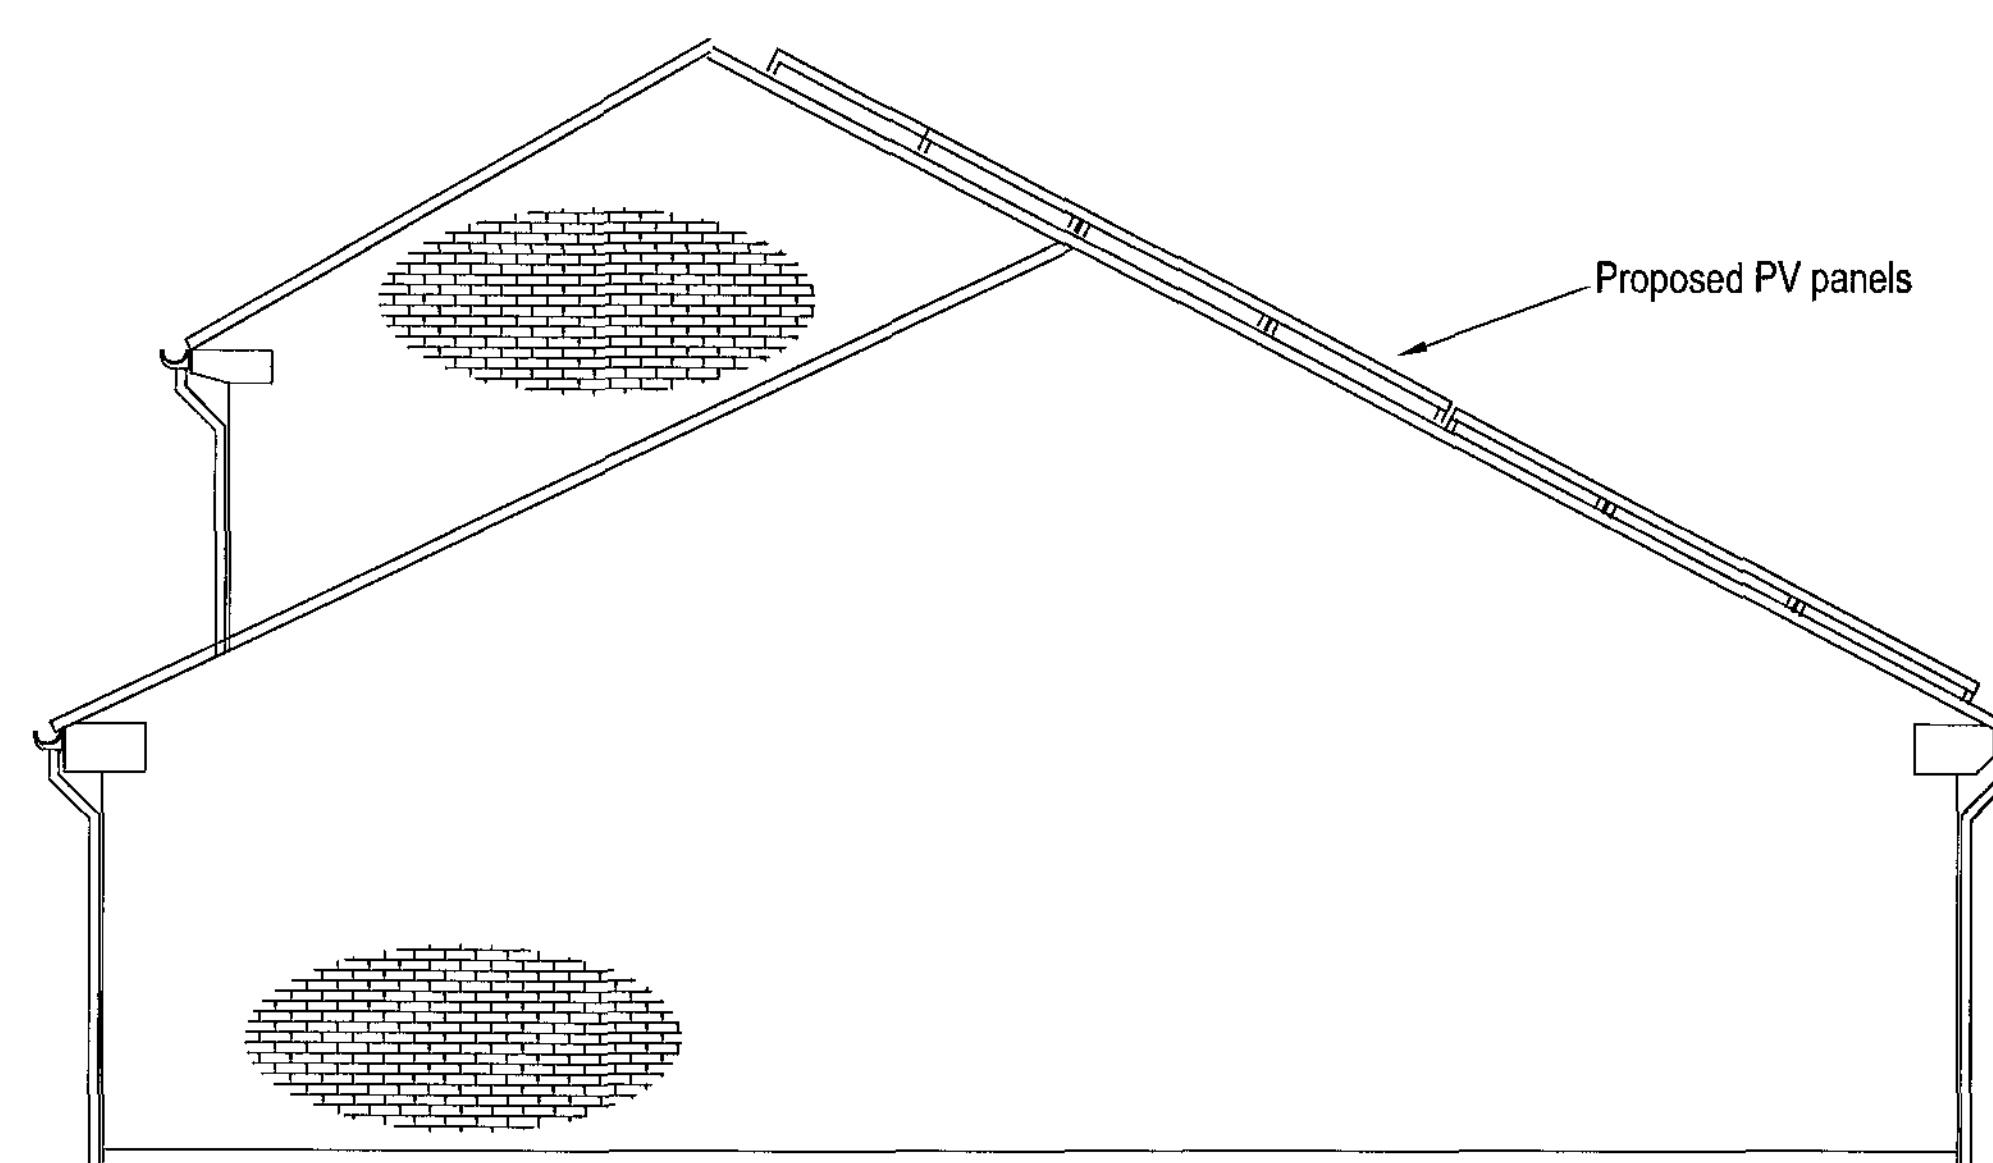


EAST ELEVATION - Scale 1:50

REV	DATE	DESCRIPTION
The contractor is to comply in all respects with the current Building Regulations and is to check all site dimensions and levels. Do not scale from the drawing, use written dimensions. To be used in conjunction with Pre-Tender Health & Safety Plan / Preliminaries Section (Section A34 and). Ordnance Survey mapping reproduced by permission of HMDC & Controller of HM Stationery Office Crown Copyright. HMDC OS licence No LA076406		
NPS NORTH EAST LTD NAVIGATION HOUSE WHISTLER DRIVE, CASTLEFORD WEST YORKSHIRE, WF10 8HX TEL: 01977 628399 FAX: 01977 628391 EMAIL: enquiries@nps-ne.co.uk Head Office: Lancashire House, 16 Central Avenue, St Andrews Business Park, Huddersfield, WY 10 1AA Tel: 01484 220023 Fax: 01484 220021 Other Office locations and list thereof are available: www.nps.co.uk		
PROJECT Photo Voltaic Scheme to Various Properties		CLIENT Berneslai Homes
SUBJECT 1 Alder Close Darton, Barnsley Elevations - Proposed		CAD FILE REF DATE SCALE August 2011 1:50@A1 REV DRAWN CHECKED G Melling PROJECT NR DRAWING NR AG10.113 04

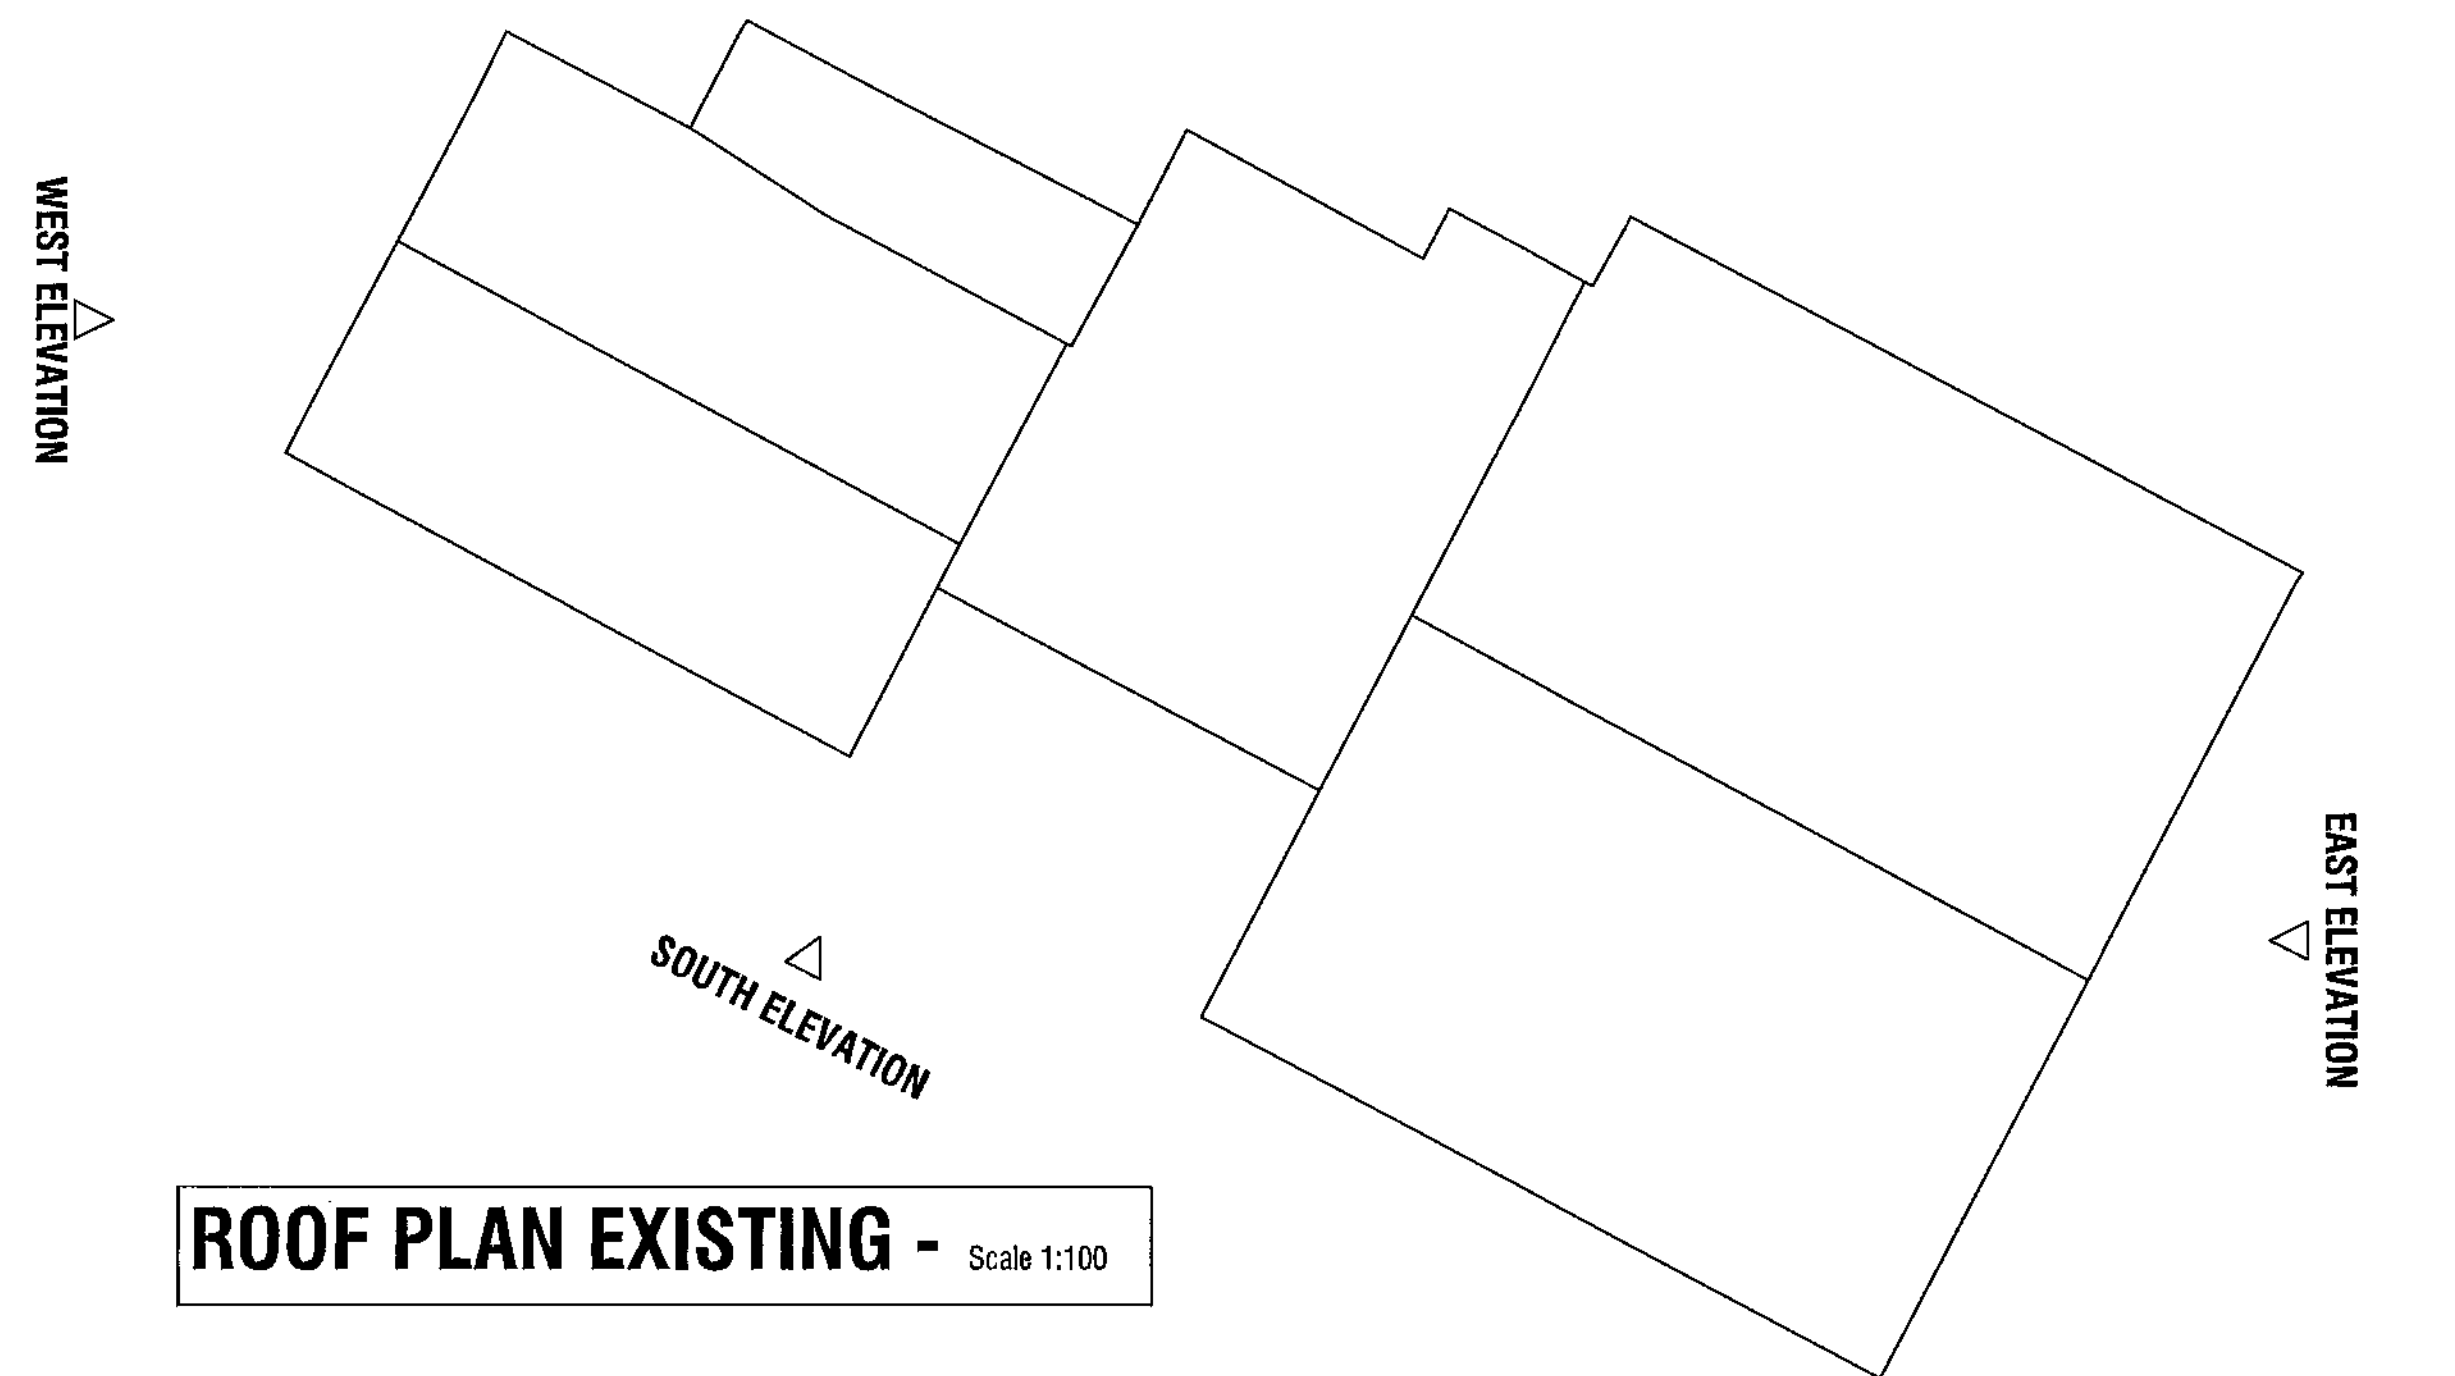

ROOF PLAN EXISTING - Scale 1:100

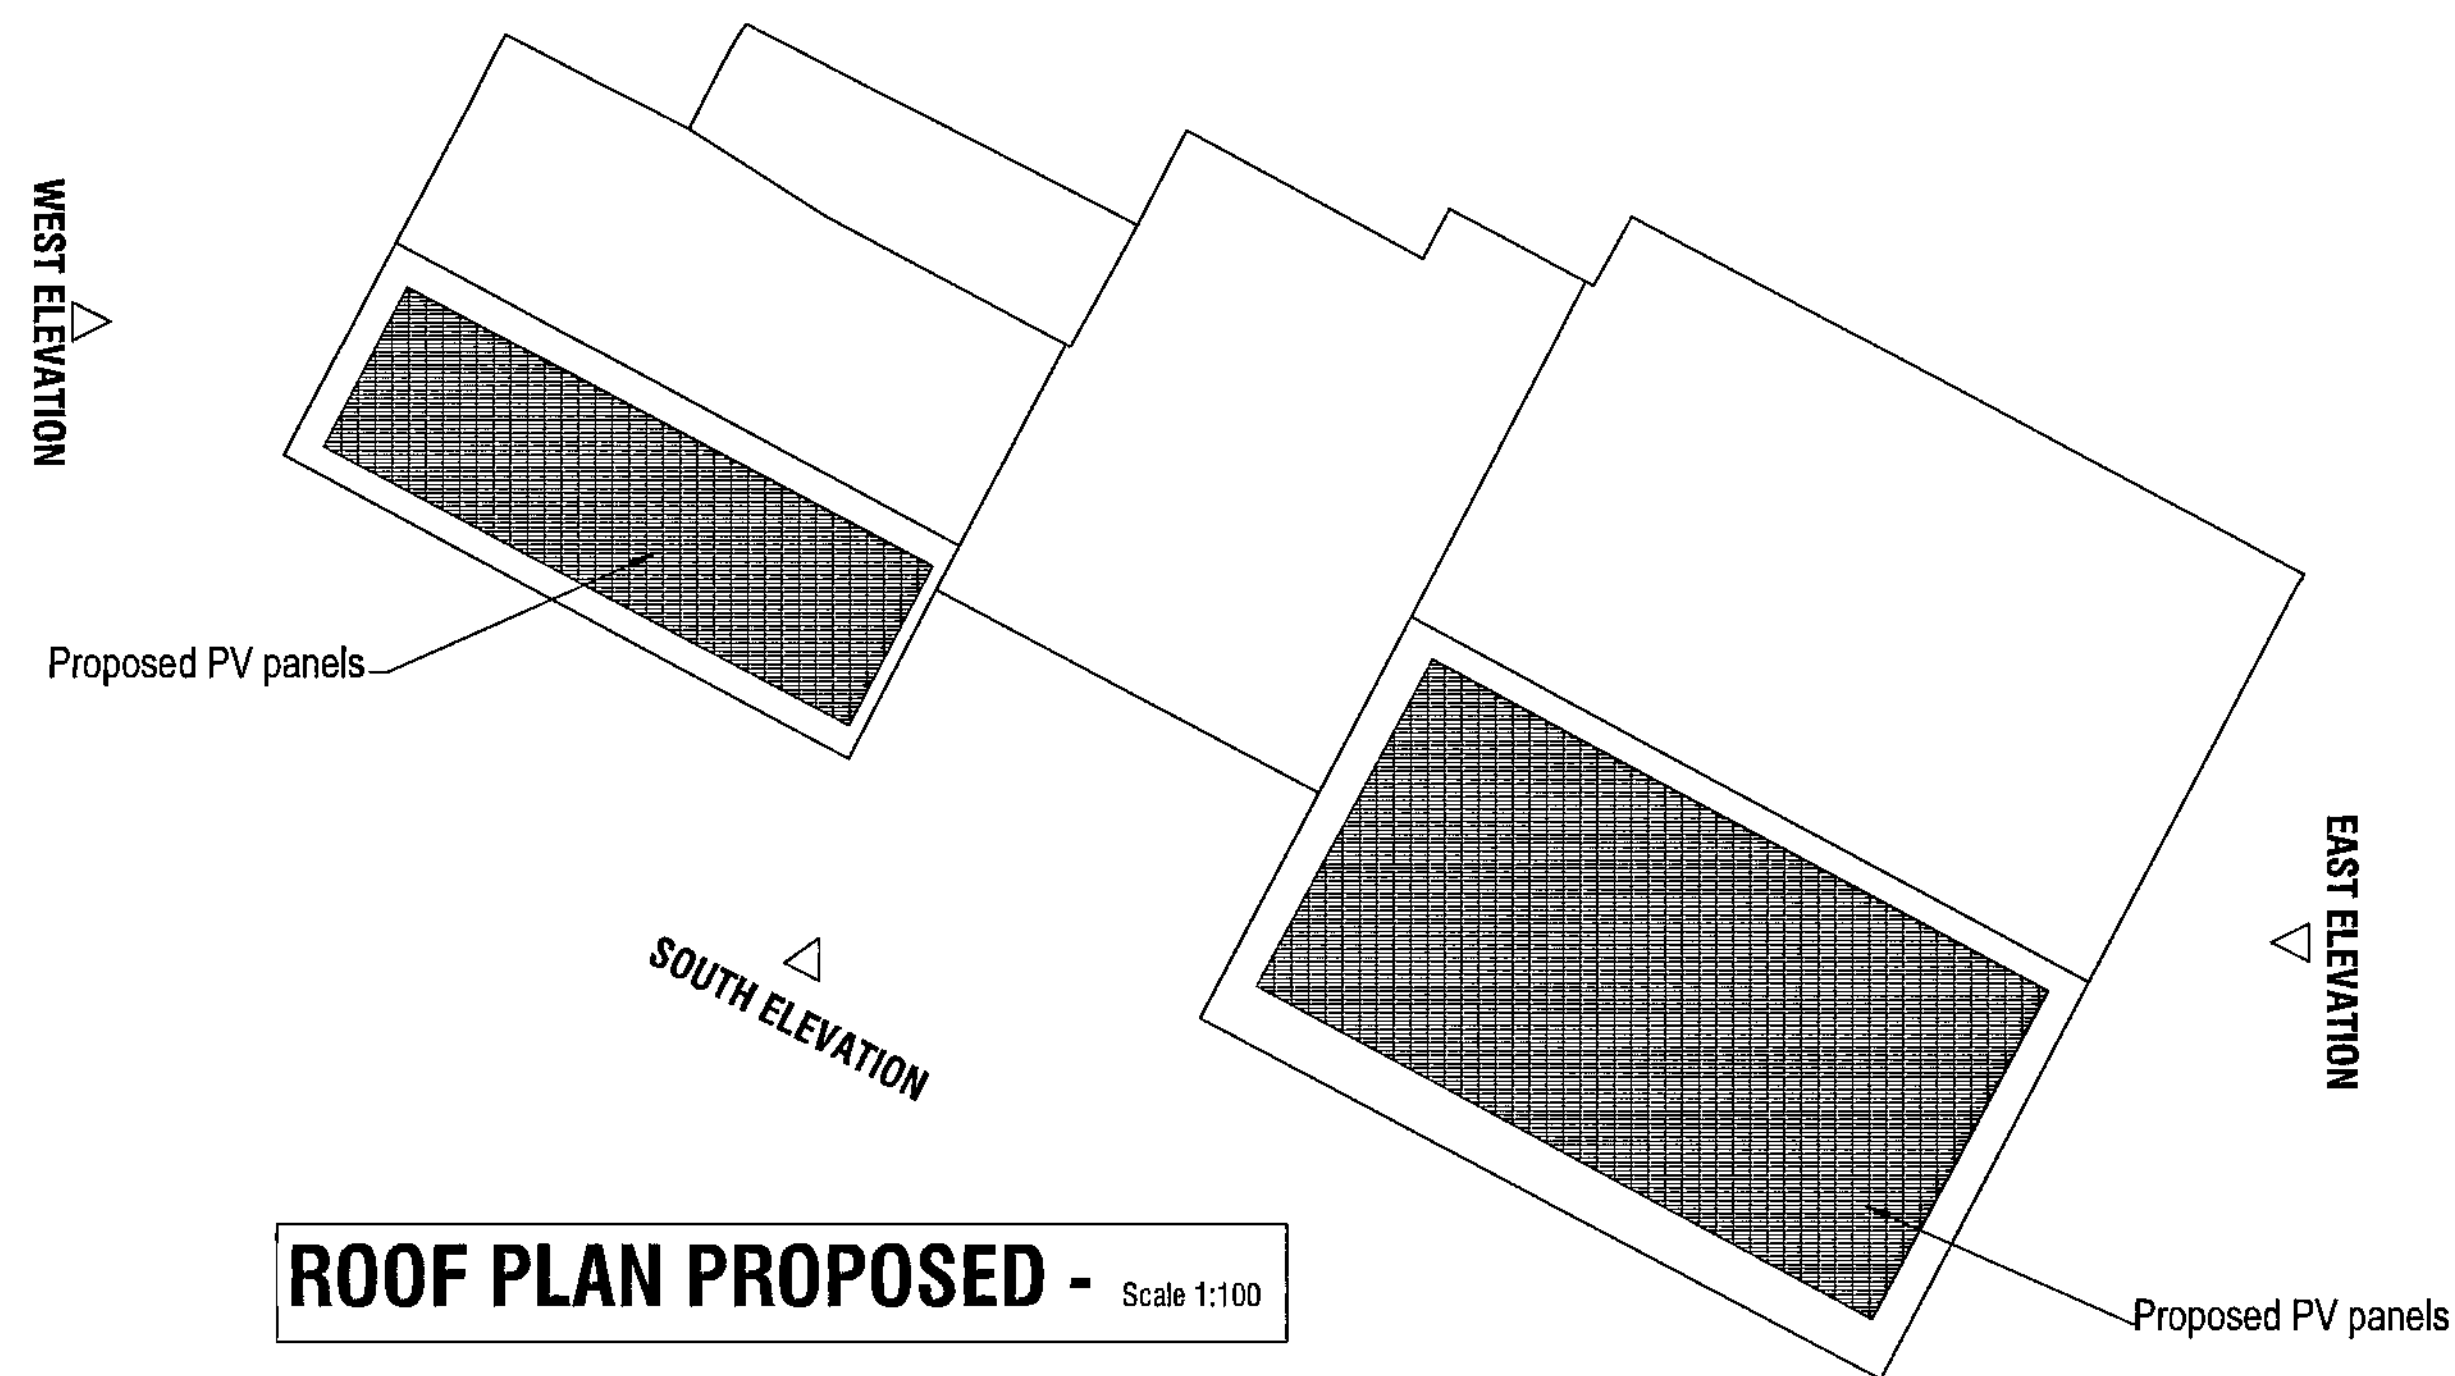

ROOF PLAN PROPOSED - Scale 1:100

REV	DATE	DESCRIPTION																		
The contractor is to comply in all respects with the current Building Regulations and is to check all dimensions and levels. Do not scale from the drawing, use written dimensions. To be read in conjunction with Pre-Tender Health & Safety Plan / Preliminary Section (Section A34 etc). Ordnance Survey mapping reproduced by permission of WMDCC & Controller of HM Stationary Office Crown Copyright. WMDCC OS licence No LA076406																				
		NPS NORTH EAST LTD NAVIGATION HOUSE WHEATLEY ROAD, CASTLEFORD WEST YORKSHIRE, WF10 2HX TEL: 01977 628300 FAX: 01977 628301 EMAIL: enquiries@nps-nen.co.uk																		
PROJECT Photo Voltaic Scheme to Various Properties		CLIENT Berneslai Homes																		
SUBJECT 1 Alder Close Darton, Barnsley Roof Plan		<table border="1"> <tr> <td>CAD FILE REF</td> <td>DATE</td> <td>SCALE</td> </tr> <tr> <td></td> <td>August 2011</td> <td>1:100@A1</td> </tr> <tr> <td>REV</td> <td>DRAWN</td> <td>CHECKED</td> </tr> <tr> <td></td> <td>G Melling</td> <td></td> </tr> <tr> <td colspan="2">PROJECT NR</td> <td>DRAWING NR</td> </tr> <tr> <td colspan="2">AG10.113 05</td> <td></td> </tr> </table>	CAD FILE REF	DATE	SCALE		August 2011	1:100@A1	REV	DRAWN	CHECKED		G Melling		PROJECT NR		DRAWING NR	AG10.113 05		
CAD FILE REF	DATE	SCALE																		
	August 2011	1:100@A1																		
REV	DRAWN	CHECKED																		
	G Melling																			
PROJECT NR		DRAWING NR																		
AG10.113 05																				