





EXISTING
FRONT ELEVATION
SCALE 1:100

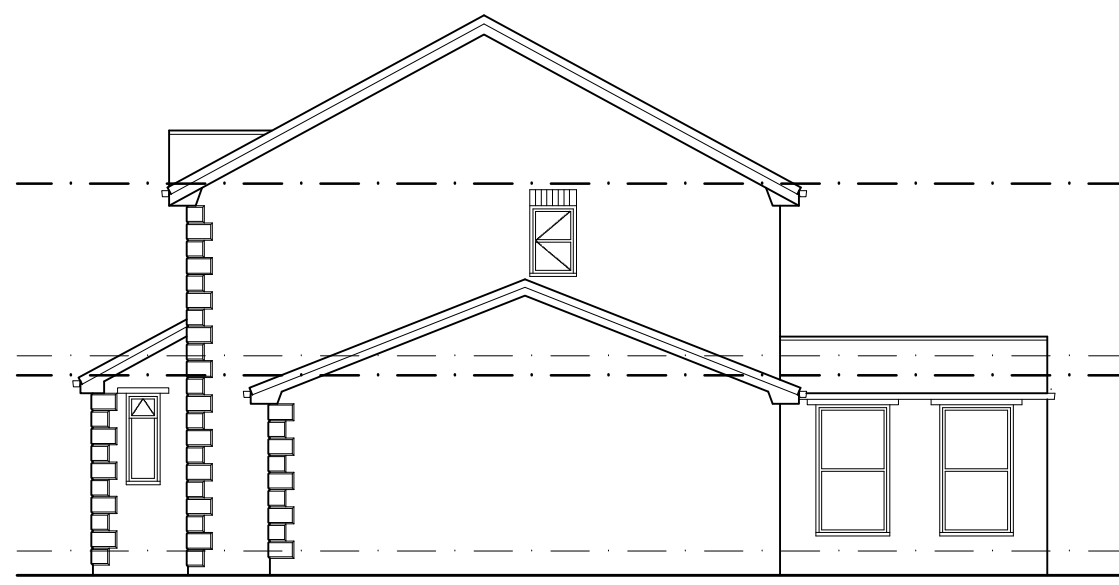

EXISTING
SIDE ELEVATION
SCALE 1:100



EXISTING
REAR ELEVATION
SCALE 1:100

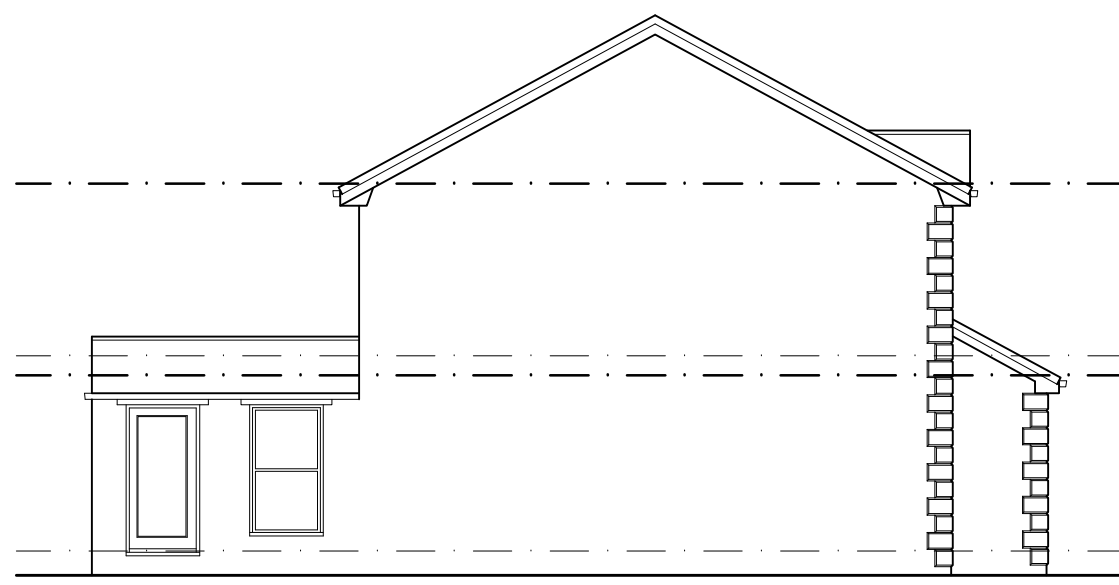

EXISTING
SIDE ELEVATION
SCALE 1:100




PROPOSED
FRONT ELEVATION
SCALE 1:100




PROPOSED
SIDE ELEVATION
SCALE 1:100




PROPOSED
REAR ELEVATION
SCALE 1:100

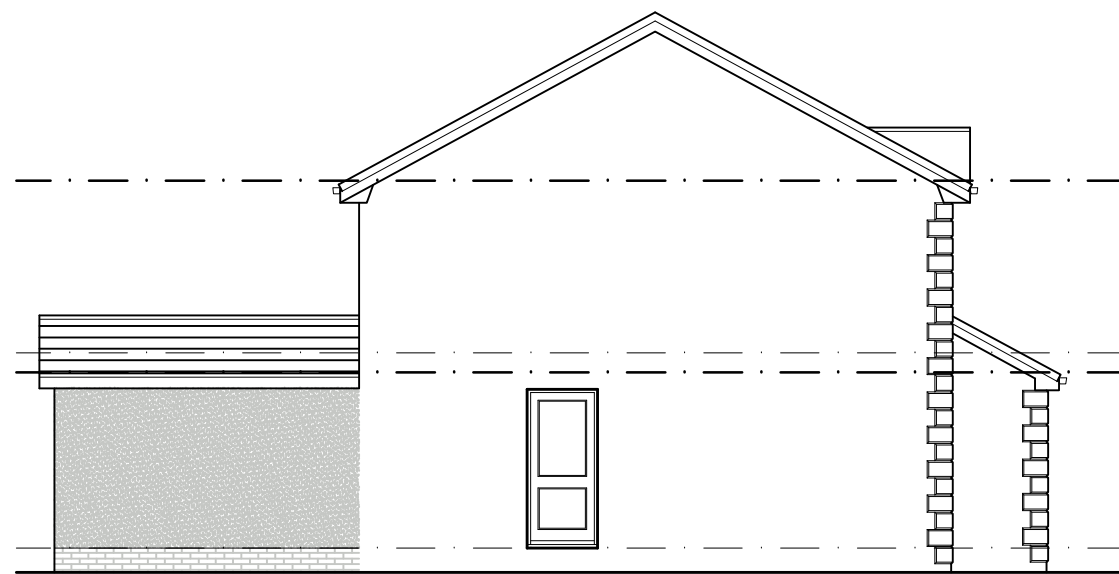


PROPOSED
SIDE ELEVATION
SCALE 1:100

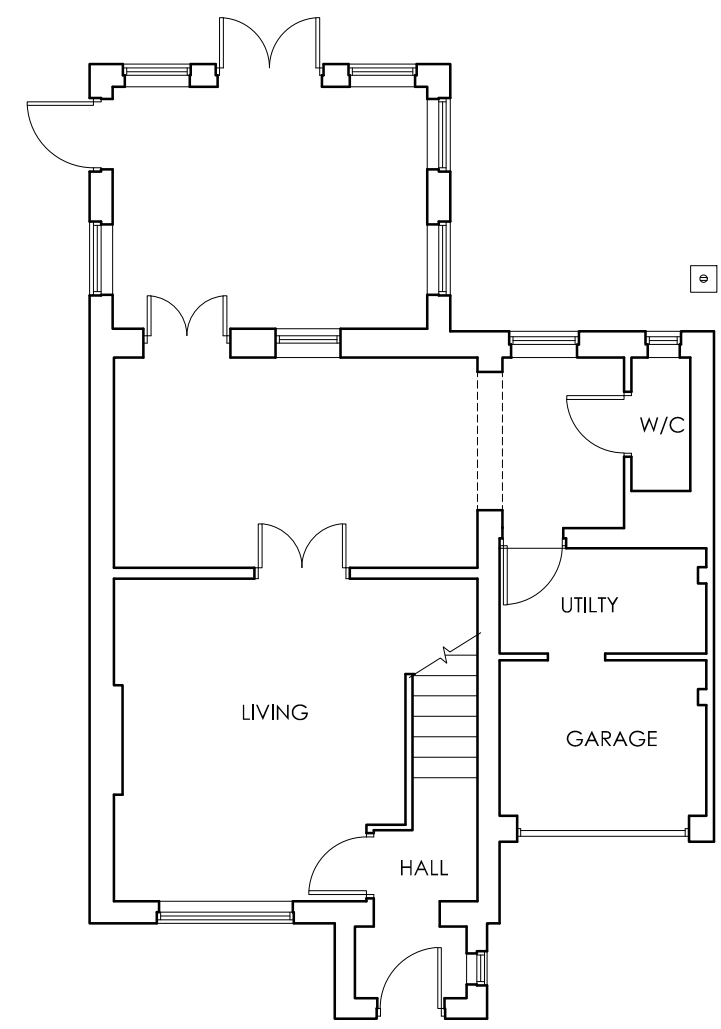


EXISTING GROUND
FLOOR PLAN
SCALE 1:100

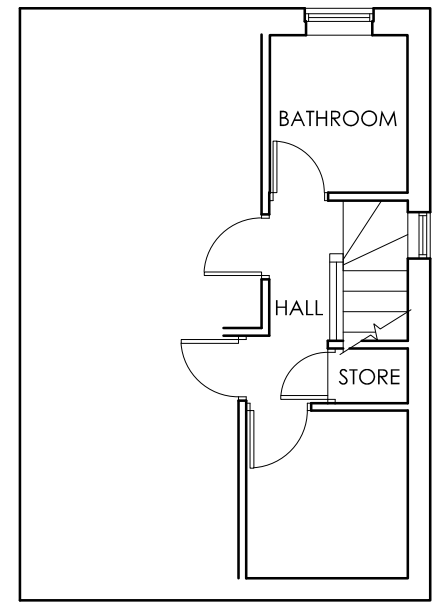


EXISTING FIRST
FLOOR PLAN
SCALE 1:100

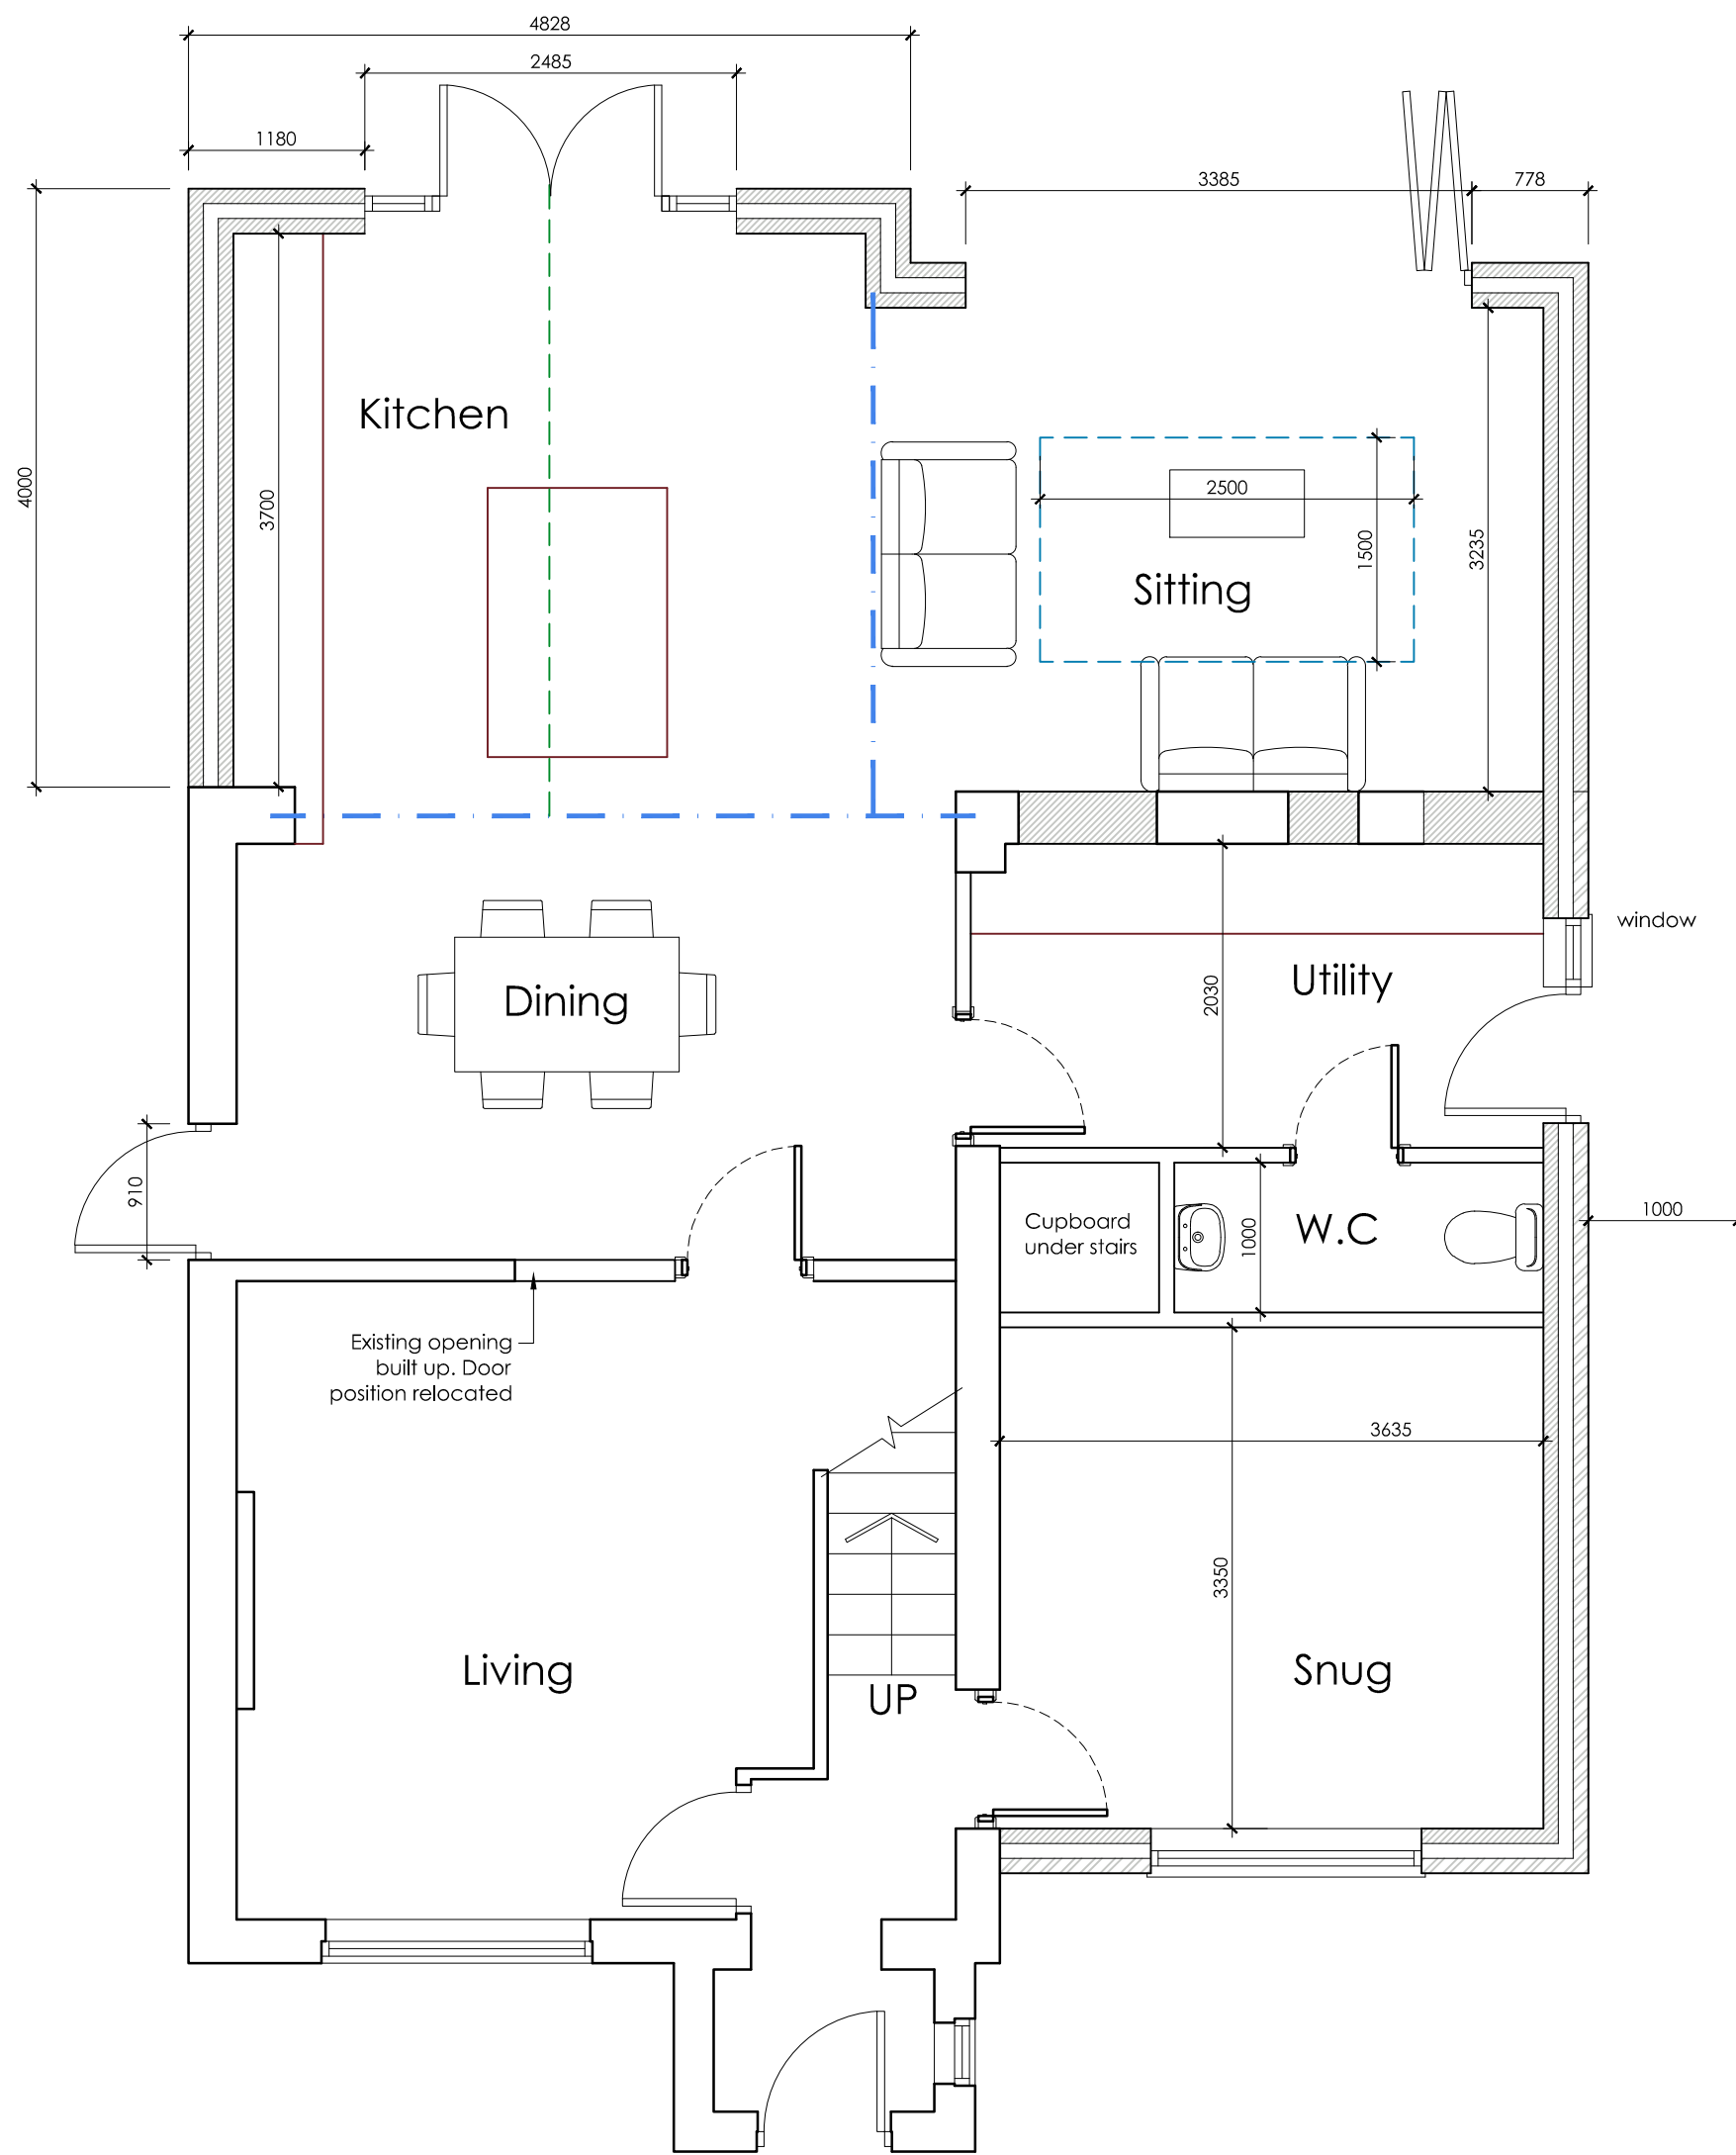


PROPOSED GROUND FLOOR PLAN
SCALE 1:50

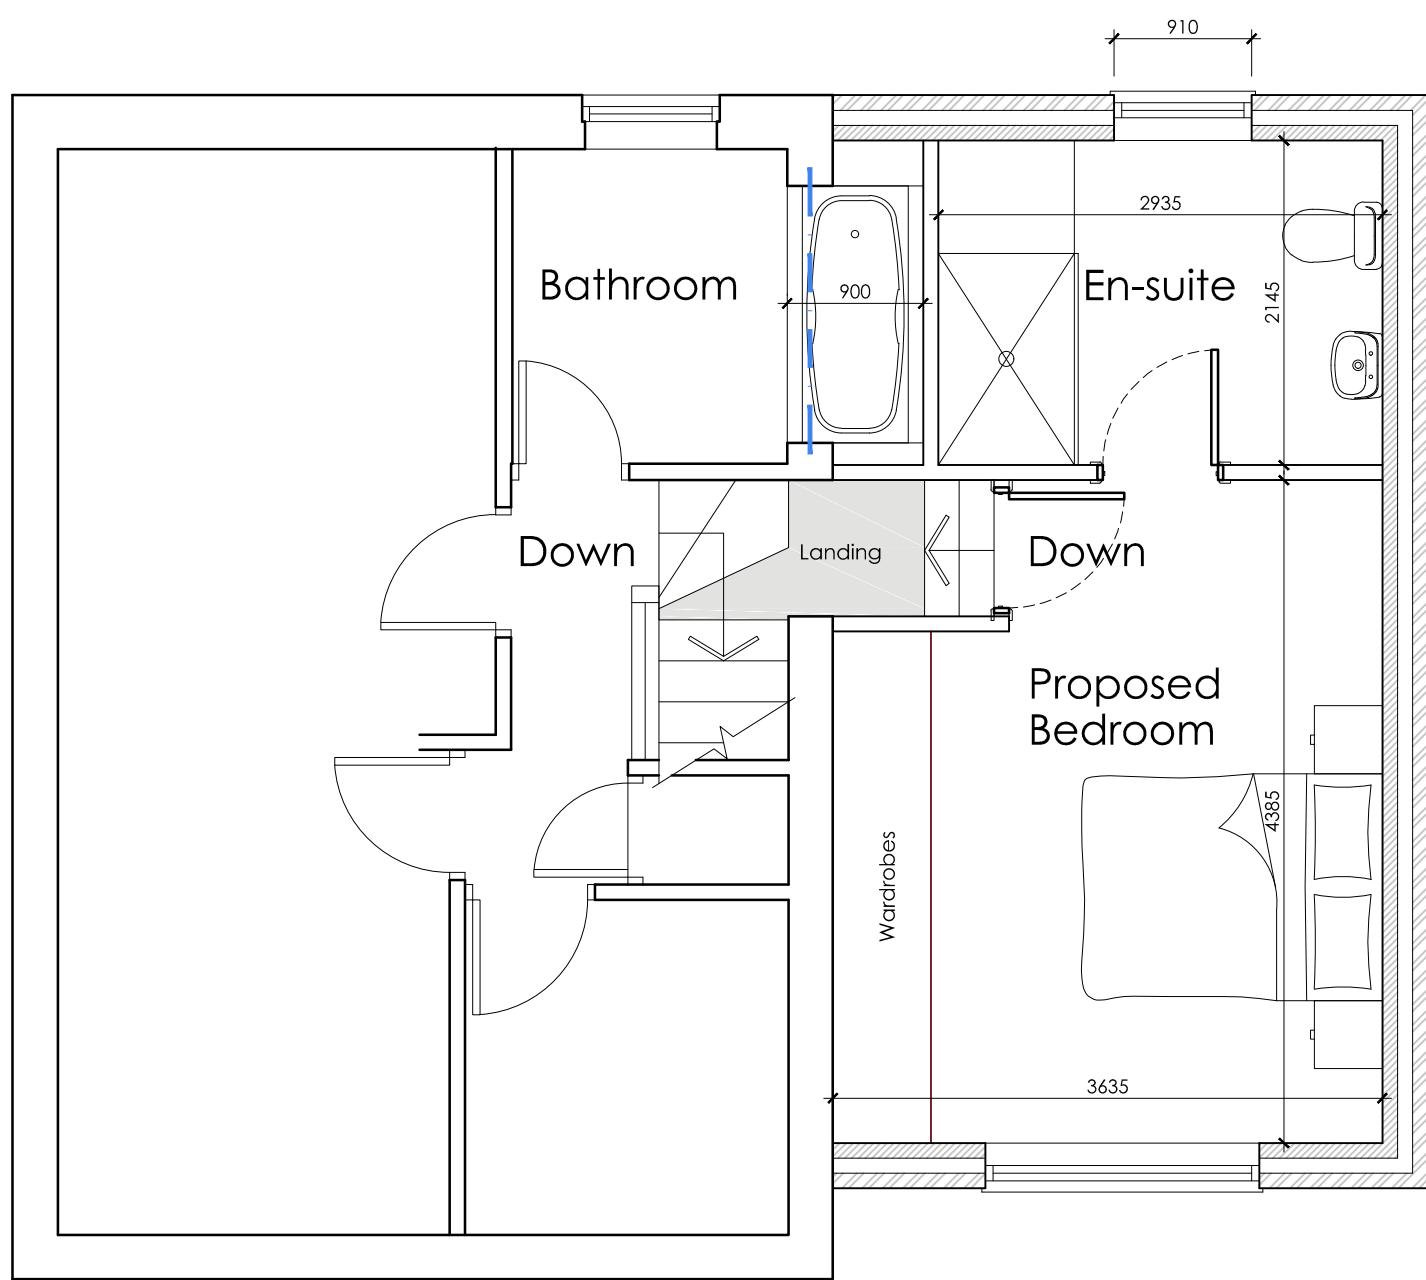

PROPOSED FIRST FLOOR PLAN
SCALE 1:50

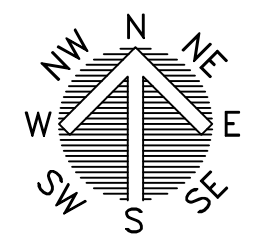

LOCATION PLAN
SCALE 1:1250

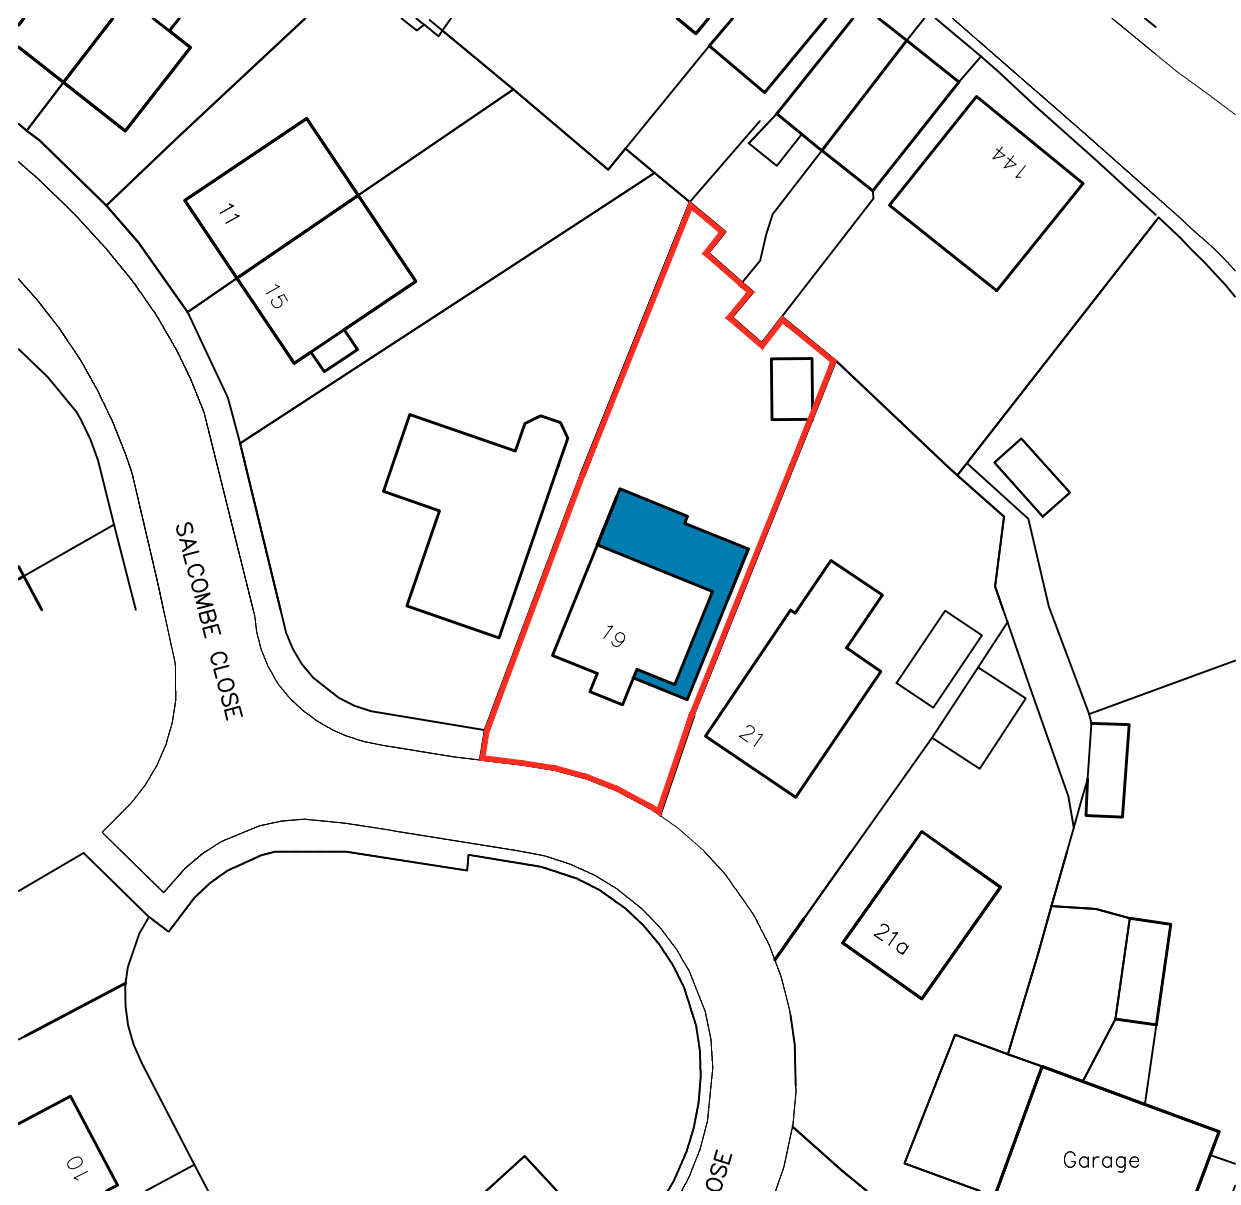

BLOCK PLAN
SCALE 1:500

White Agus PARTNERSHIP			OFFICE ONE, 34 VICTORIA ROAD, BARNSELY, S70 2BU			Phone: 01226 208482		
ARCHITECTURAL SERVICES			Email: info@whiteaguspартnership.co.uk			Web: www.whiteaguspартnership.co.uk		
Project: PROPOSED EXTENSION AT 19 SALCOMBE CLOSE MAPPLEWELL, BARNSELY, S75 6FG			Client: MR WELFORD					
Drawing Title: PROPOSED PLANS AND ELEVATIONS			Date: MAY 2020	Scale: 1:50 & 1:100 @ A1				
Ref: 20-009			Dwg. No. 01		Rev. C			
Date	Suffix	Description	Date	Suffix	Description			
18/05/2020	A	REVISED TO CLIENTS REQUIREMENTS						
26/05/2020	B	REVISED TO CLIENTS REQUIREMENTS						
28/05/2020	C	PLAN REVISED						