
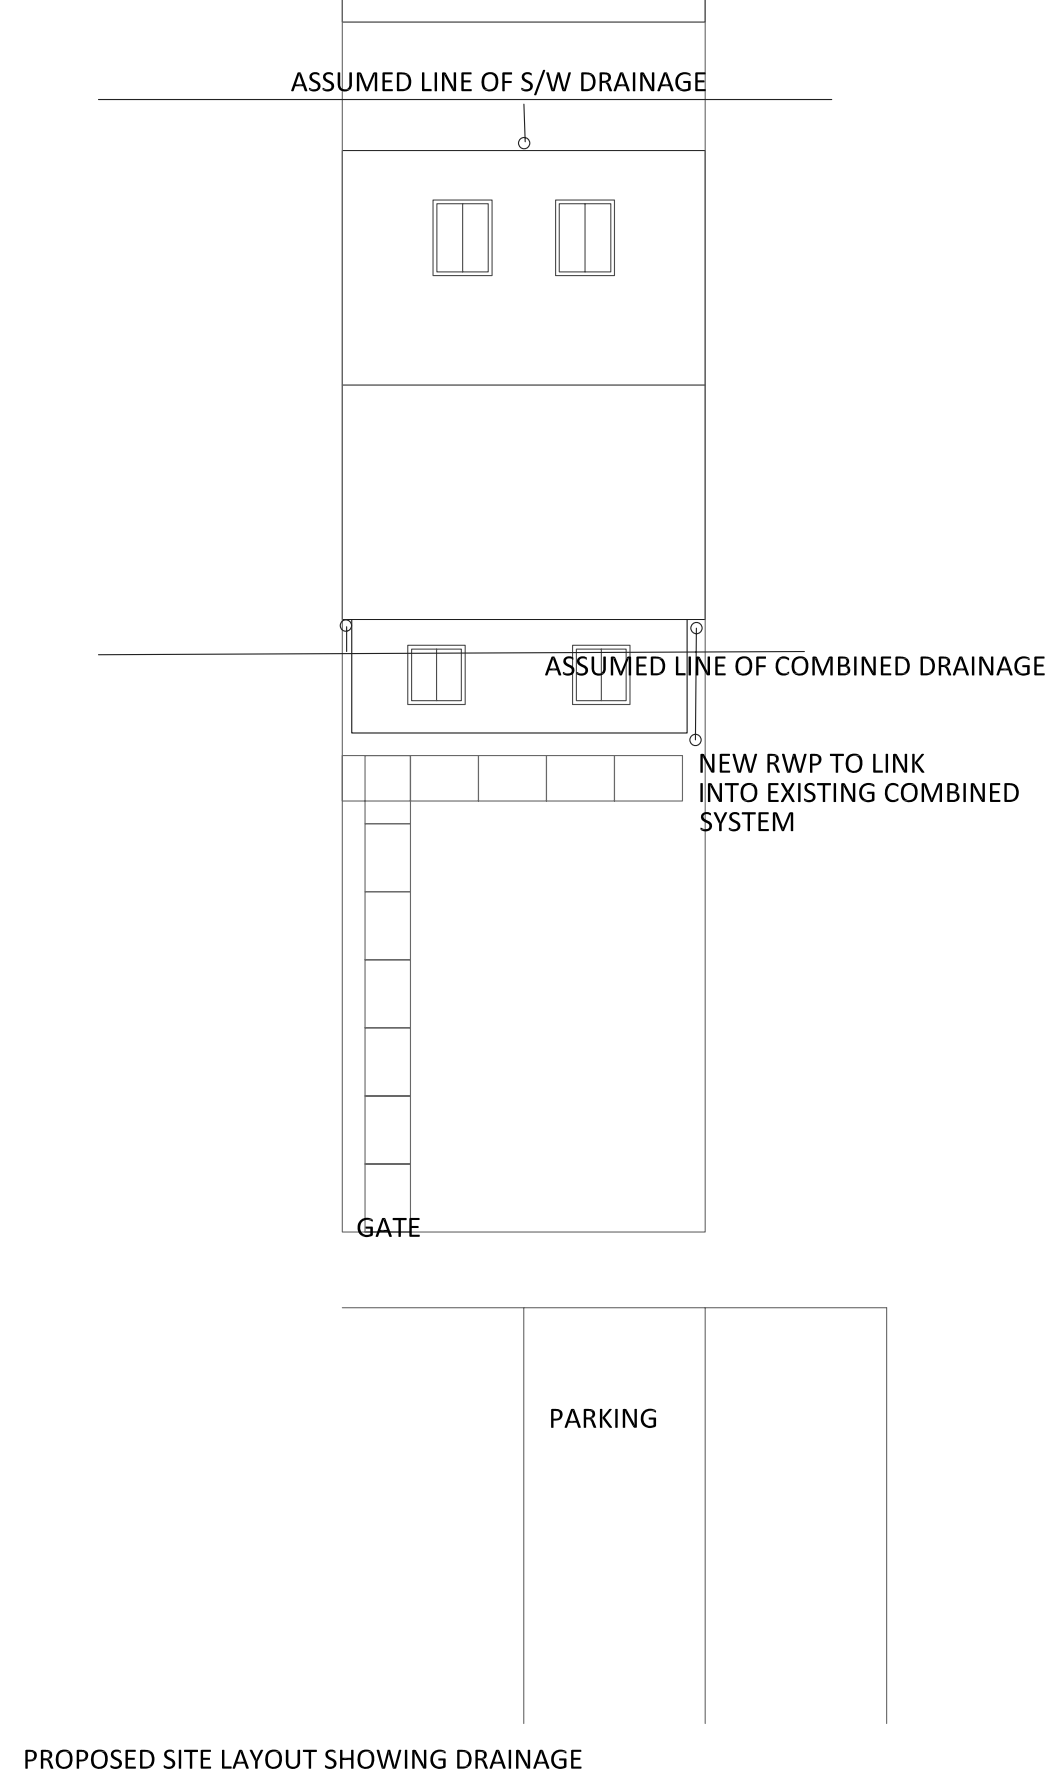


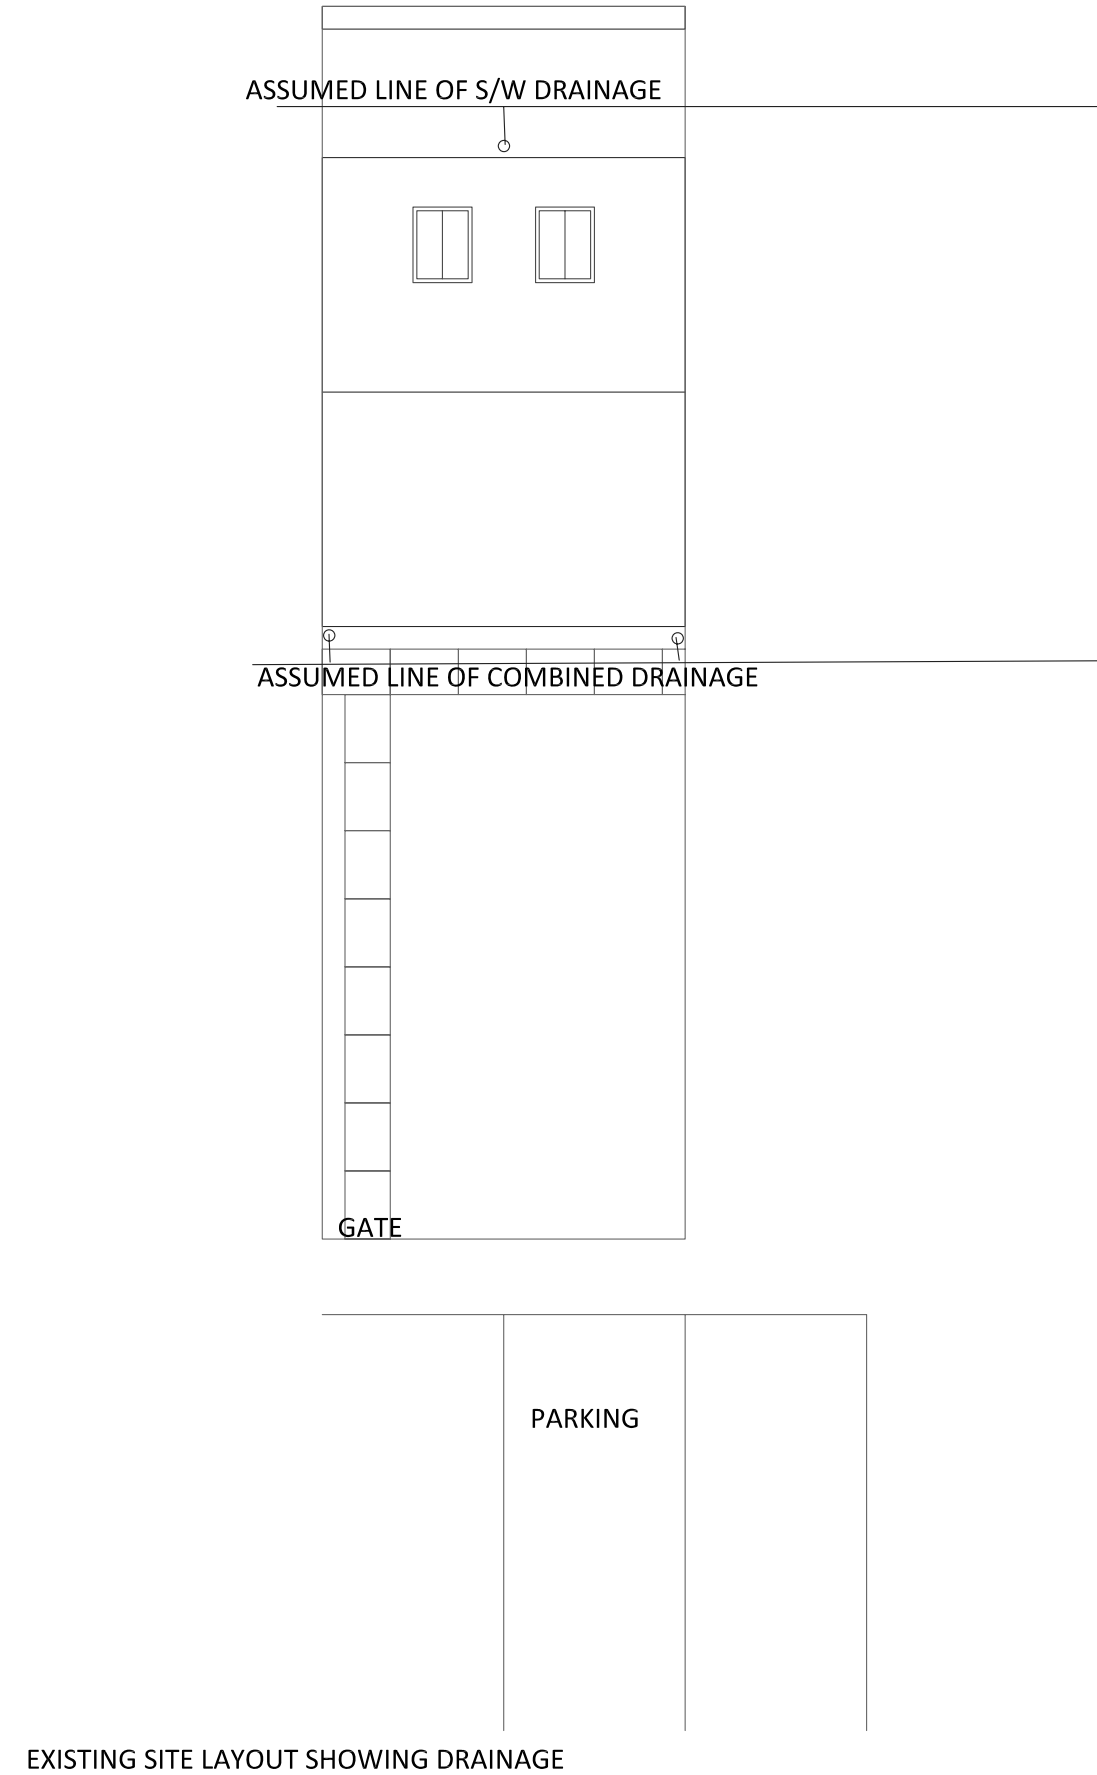

SITE

2 REGENT GARDENS, PENISTONE. S36 6DS

DRAWING TITLE
EXISTING AND PROPOSED DRAINAGE LAYOUT
DRAWING NO. 47/04
SCALE 1:100 @A3
DATE 27/12/2021

CLIENT

MISS C HELLEWELL

REVISION

/