


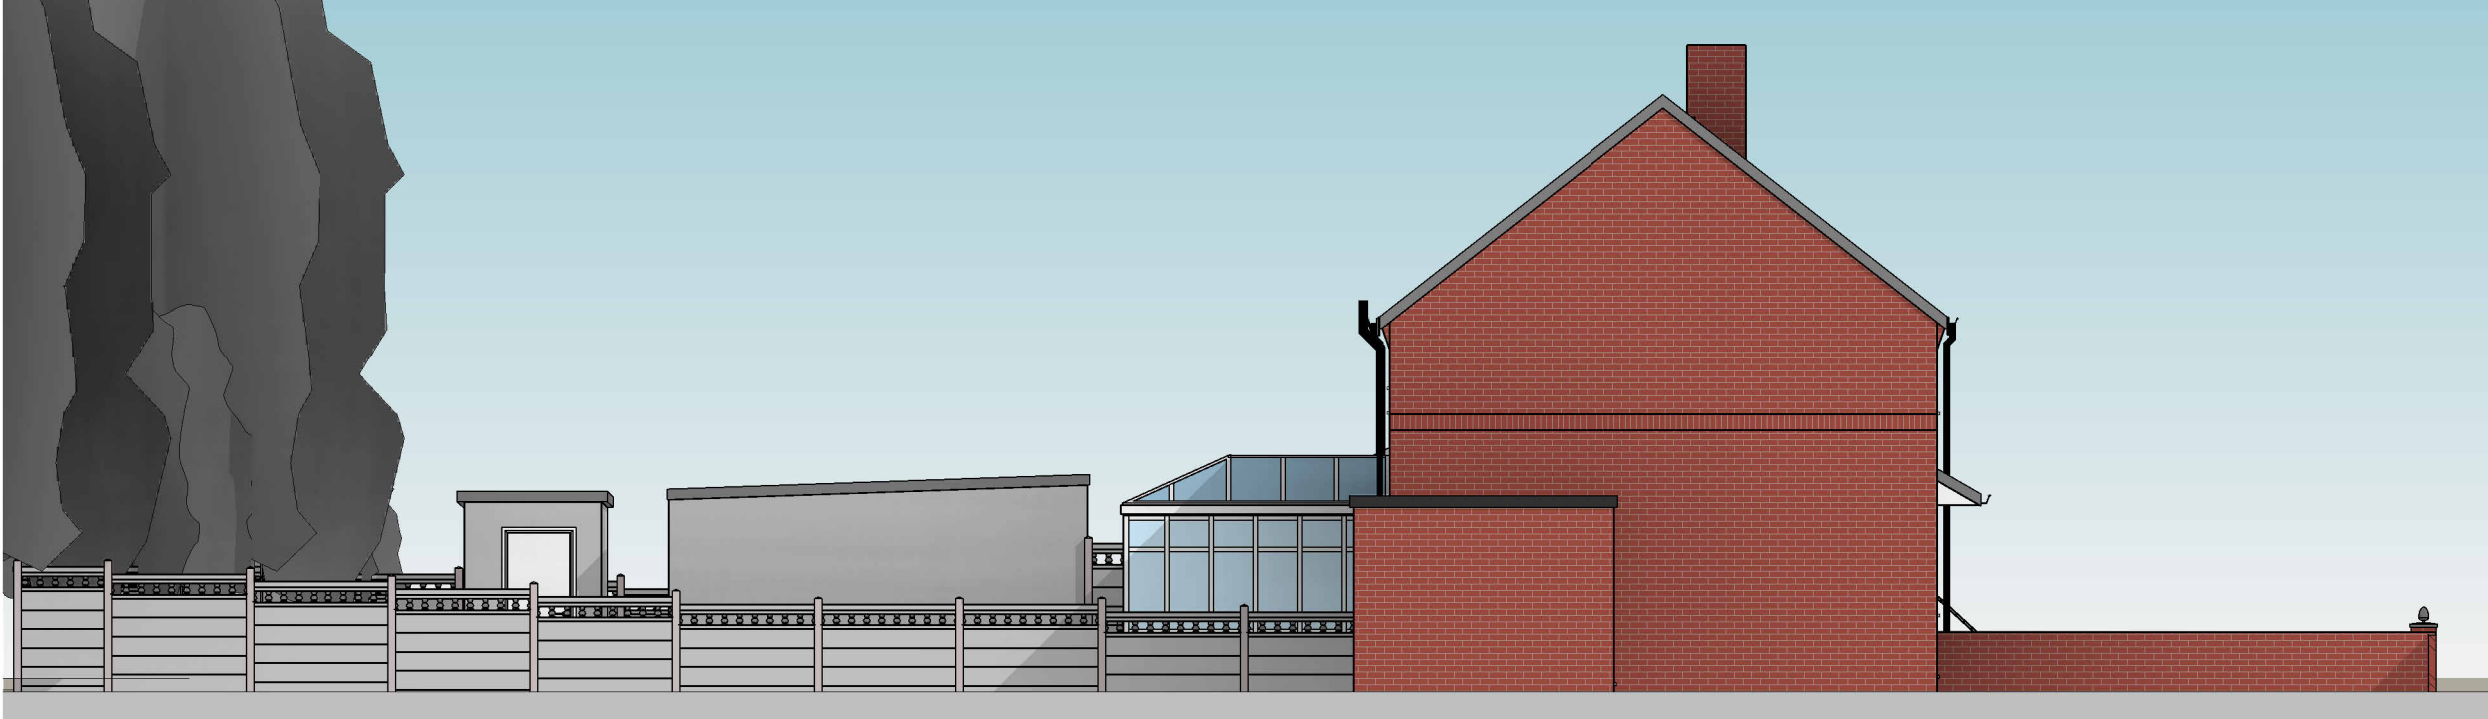

EXISTING NORTH ELEVATION  
1 : 100



EXISTING EAST ELEVATION  
1 : 100



EXISTING SOUTH ELEVATION  
1 : 100



EXISTING WEST ELEVATION  
1 : 100



PROPOSED NORTH ELEVATION  
1 : 100



PROPOSED EAST ELEVATION  
1 : 100



PROPOSED SOUTH ELEVATION  
1 : 100



PROPOSED WEST ELEVATION  
1 : 100

NOTE:  
Contractors must verify all dimensions, levels and co-ordinates at the site before commencing any work or making any shop drawings: no dimensions to be taken from drawing.

0 1 2 3 4 5 10m  
GRAPHIC SCALE: 1:100

| P4   | General updates following structural engineers input           | BAK | BAK | 20.01.24 |
|---|----------------------------------------------------------------|-----|-----|----------|
| P3   | Issued for Building Control                                    | BAK | BAK | 08.08.21 |
| P2   | Scatter course removed and garage amended to show pitched roof | BAK | BAK | 15.08.21 |
| P1   | Issued for planning                                            | BAK | BAK | 15.08.20 |
| Rev   | Description                                                    | Drm | Vfd | Date     |
| As outlined in section 2.3 of the CITB Industry Guidance to Designers, insignificant risks can usually be ignored, as can risks arising from routine construction activities, unless the design compounds or significantly alters these risks. In accordance with CDM Regulations 8, 9 and 11, any significant risks relating to the design features shown on this drawing have been identified and are annotated thus: |                                                                |     |     |          |
| <input checked="" type="checkbox"/> No significant risks have been identified.   |                                                                |     |     |          |
| <input type="checkbox"/> Significant risks have been identified - refer to notes on drawing for information on residual risks and any control measures to be employed.   |                                                                |     |     |          |
| Refer to the current Designer's Risk Assessment sheets for further details.   |                                                                |     |     |          |
| Designer's Signature   |                                                                | BAK |     | Date     |

|                |                  |
|----------------|------------------|
| Drawing Status | BUILDING CONTROL |
|----------------|------------------|

|   |                 |                  |                  |      |
|---|-----------------|------------------|------------------|------|
| Project<br>5 Highfield Avenue<br>Barnsley,<br>S71 3RY                                                                              |                 |                  |                  |      |
| Mr & Mrs Kripp   |                 |                  |                  |      |
| Title<br>Existing & proposed elevations                                                                                            |                 |                  |                  |      |
| Project No<br>00001   | Drawn by<br>BAK | Date<br>15.08.20 | Scale<br>1 : 100 | @ A1 |
| Drawing/Document Reference<br>Project Originator Zone Level Type Role Number Revision<br>KRP - KDA - 00 - 00 - DR - A - 00002 - P4 |                 |                  |                  |      |