




Produced 22.01.2009 from the Ordnance Survey National Geographic Database and incorporating surveyed revision available at this date. © Crown Copyright 2009.

Reproduction in whole or part is prohibited without the prior permission of Ordnance Survey.

Ordnance Survey, the OS Symbol and OS Sitemap are registered trademarks of Ordnance Survey, the national mapping agency of Great Britain.


The representation of a road, track or path is no evidence of a right of way.

The representation of features as lines is no evidence of a property boundary.

 

Supplied by: **Hobs Reprographics**
Serial number: 00018600
Centre coordinates: 434483 407599

Further information can be found on the OS Sitemap Information leaflet or the Ordnance Survey web site:
www.ordnancesurvey.co.uk

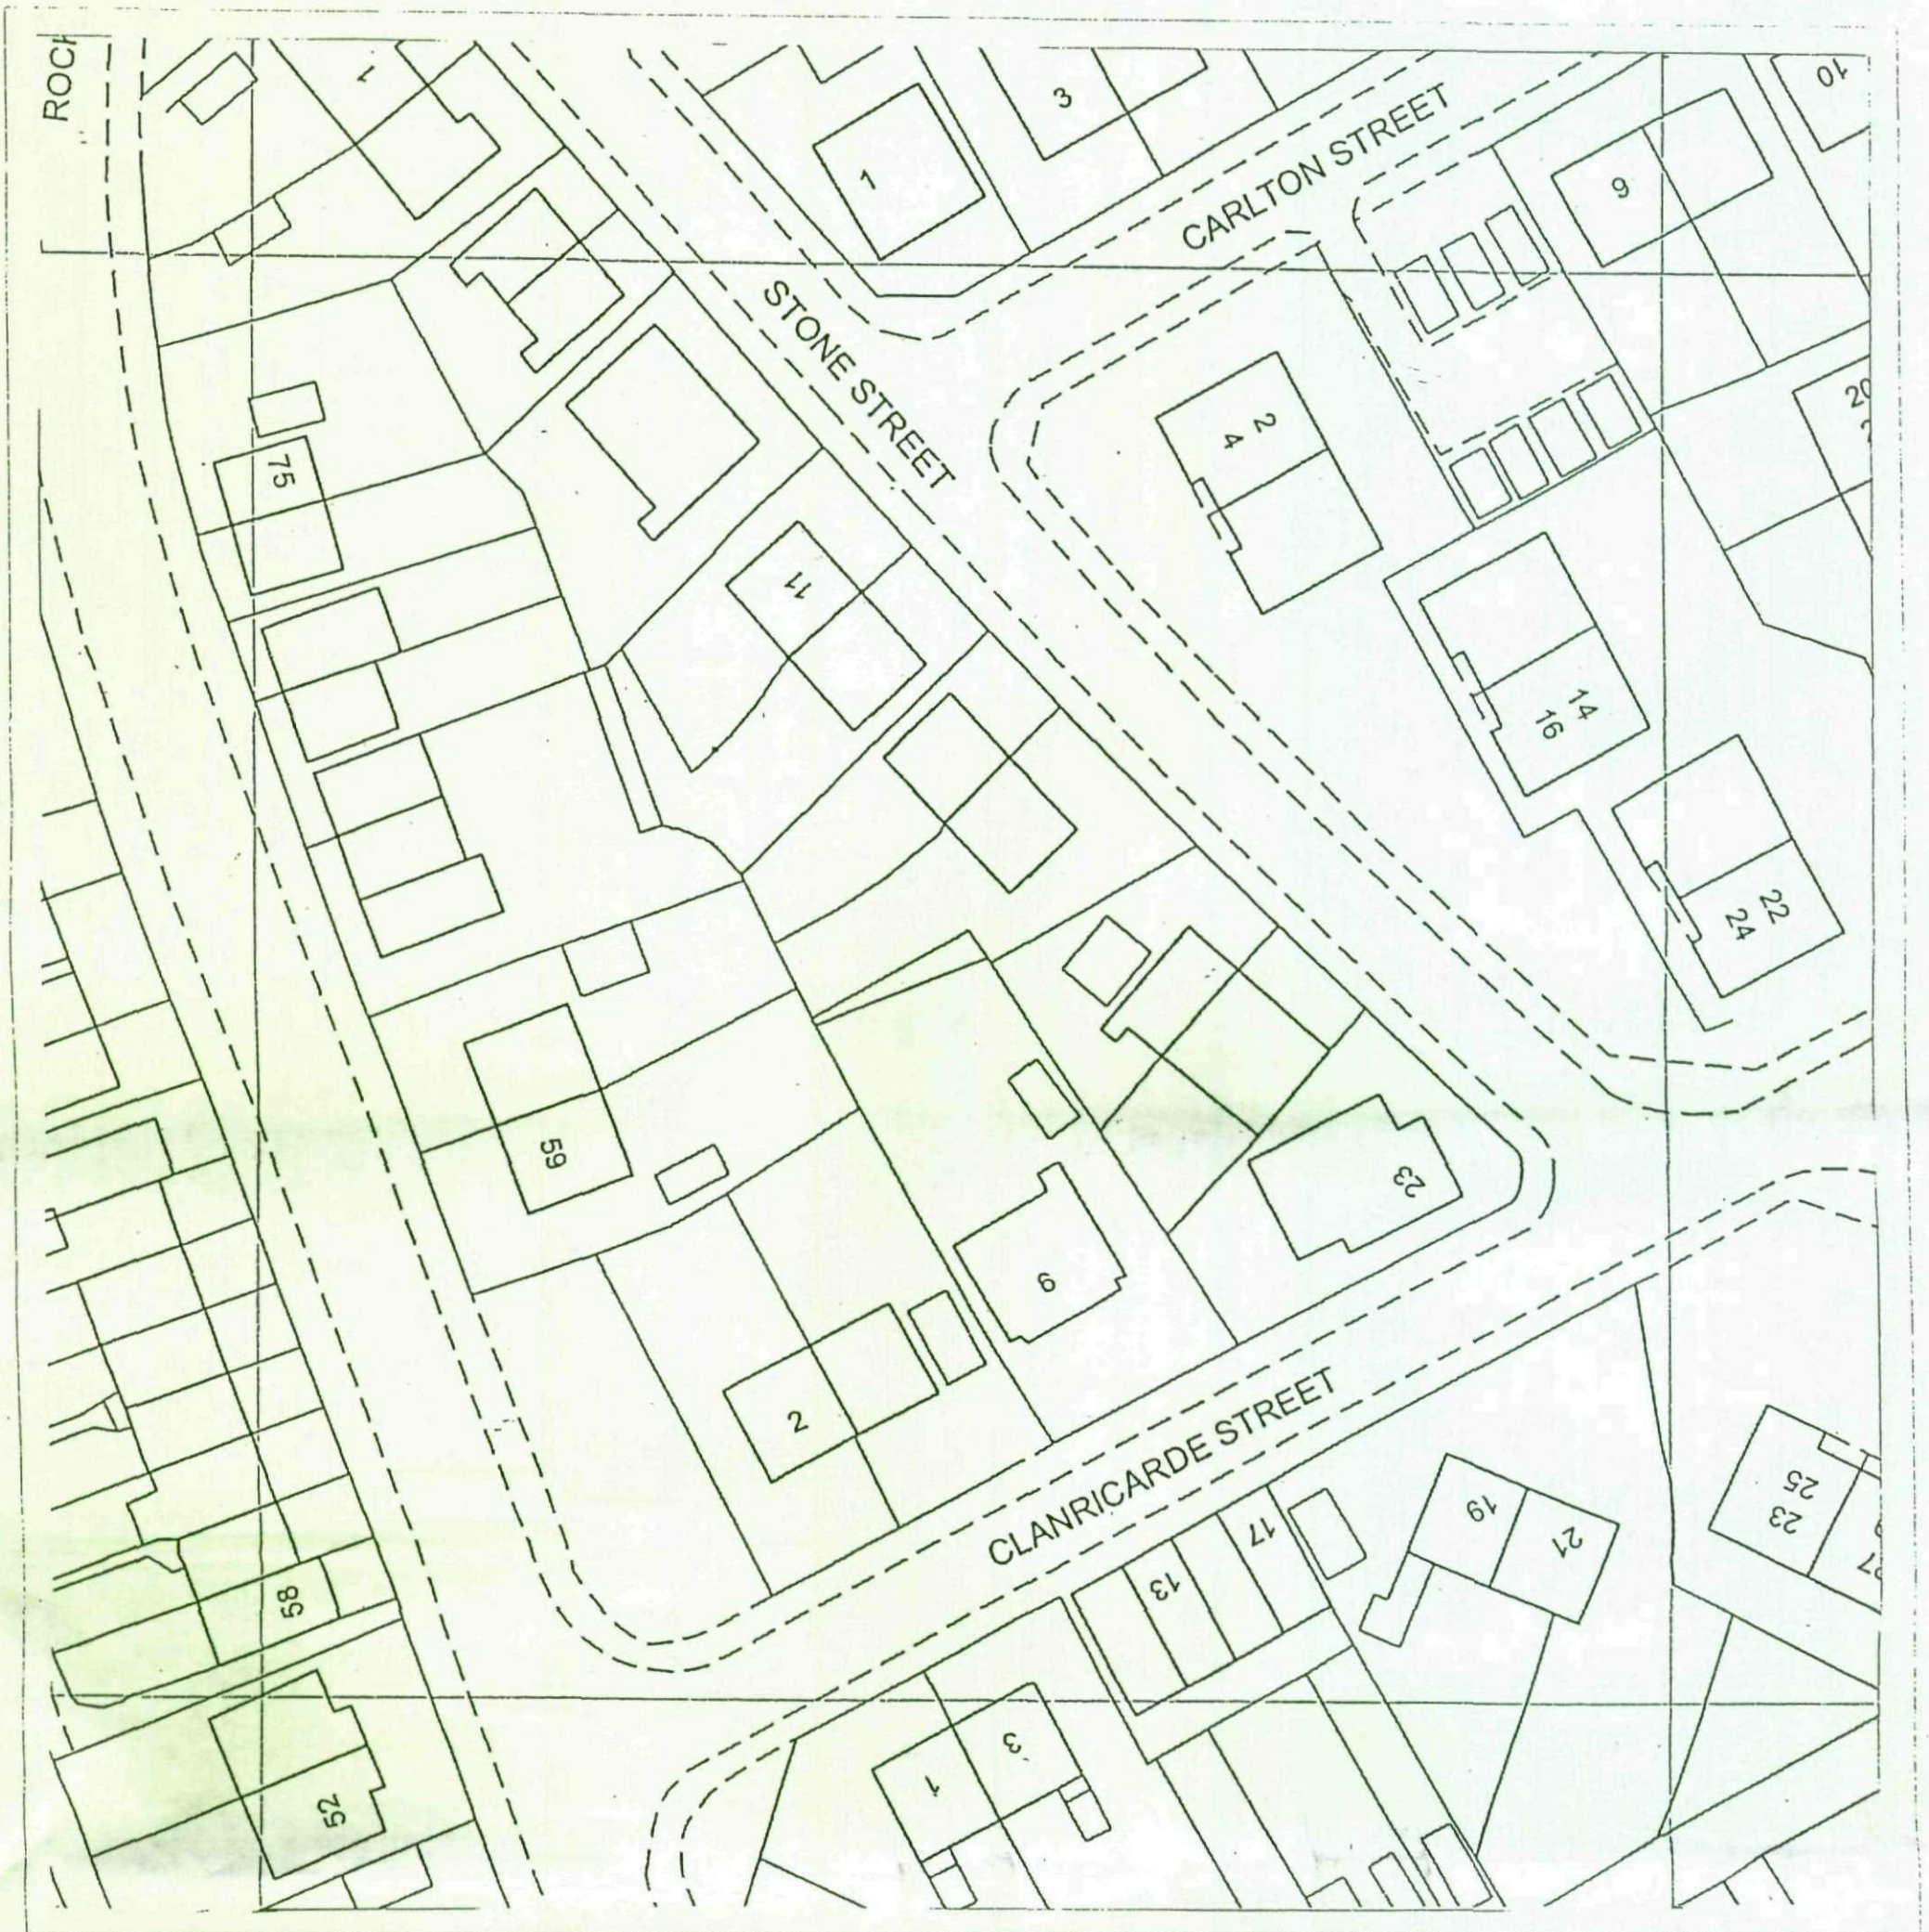

Produced 22.01.2009 from the Ordnance Survey National Geographic Database and incorporating surveyed revision available at this date. © Crown Copyright 2009.

Reproduction in whole or part is prohibited without the prior permission of Ordnance Survey.

Ordnance Survey, the OS Symbol and OS Sitemap are registered trademarks of Ordnance Survey, the national mapping agency of Great Britain.


The representation of a road, track or path is no evidence of a right of way.

The representation of features as lines is no evidence of a property boundary.

0m 10m
SCALE 1:500

Supplied by: **Hobs Reprographics**
Serial number: 00018600
Centre coordinates: 434483 407599

Further information can be found on the
OS Sitemap Information leaflet or the
Ordnance Survey web site:
www.ordnancesurvey.co.uk

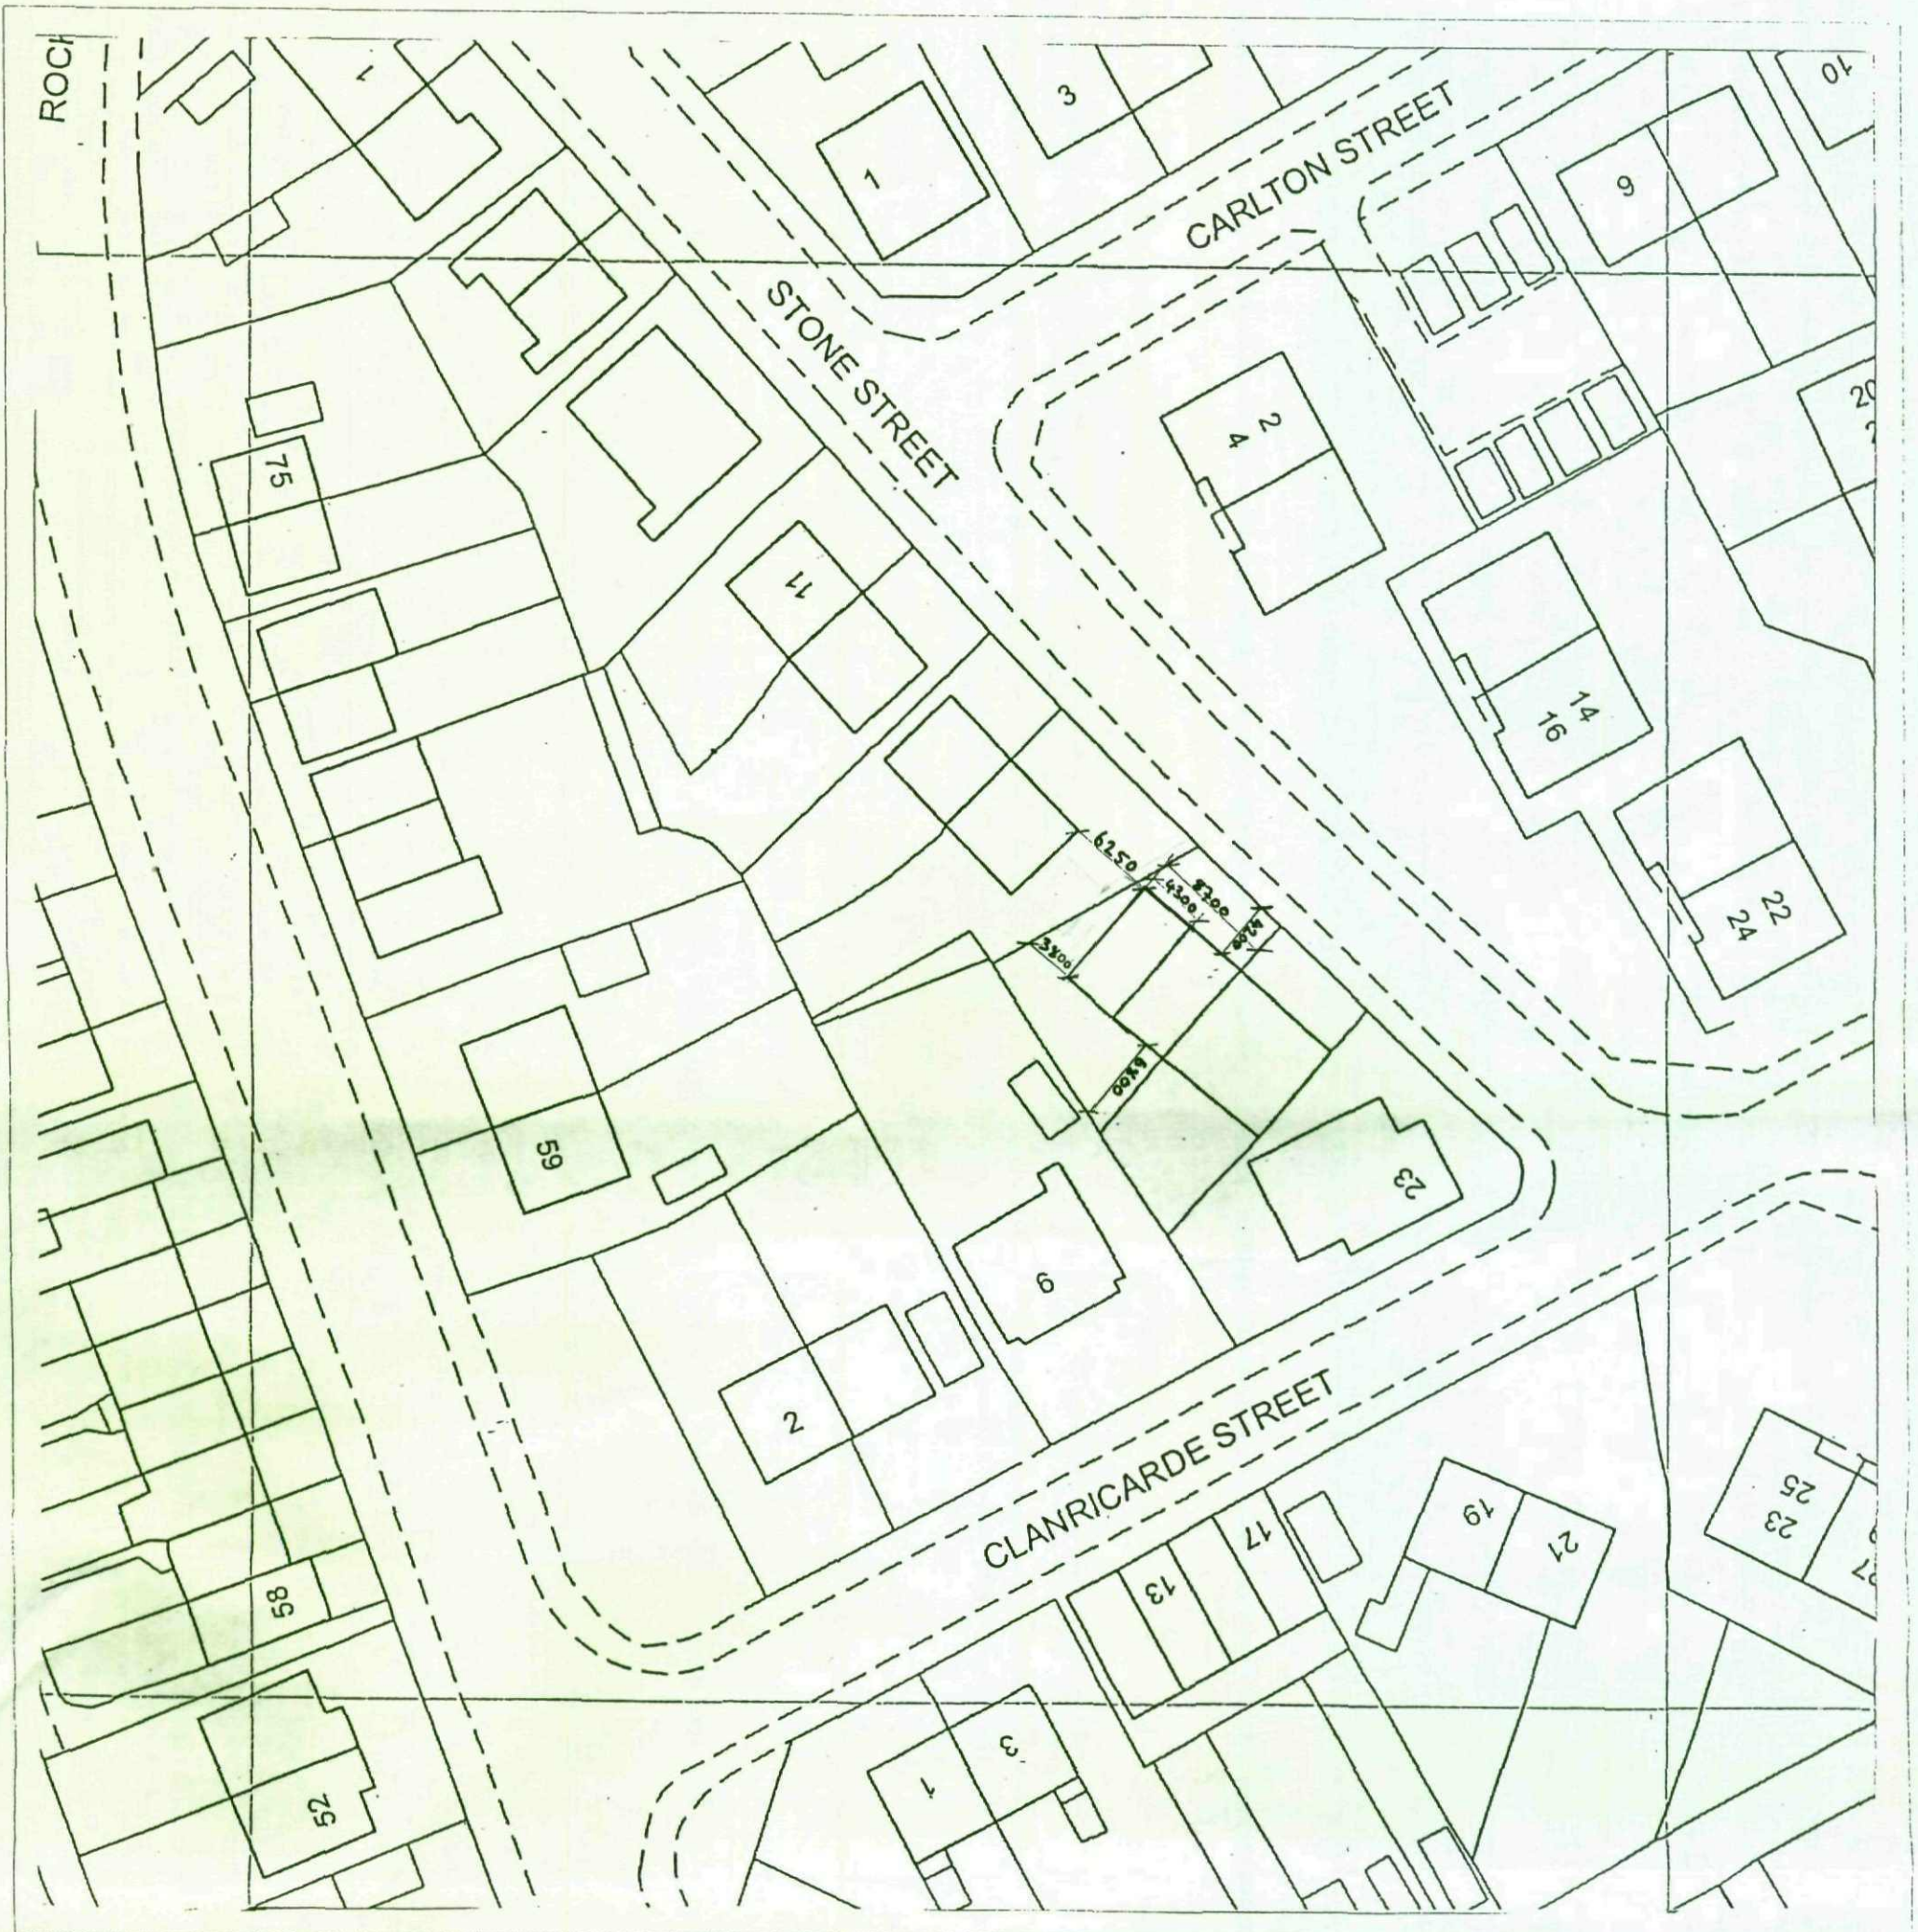


Produced 22.01.2009 from the Ordnance Survey National Geographic Database and incorporating surveyed revision available at this date. © Crown Copyright 2009.

Reproduction in whole or part is prohibited without the prior permission of Ordnance Survey.

Ordnance Survey, the OS Symbol and OS Sitemap are registered trademarks of Ordnance Survey, the national mapping agency of Great Britain.

The representation of a road, track or path is no evidence of a right of way.

The representation of features as lines is no evidence of a property boundary.


 


SCALE 1:500

Supplied by: **Hobs Reprographics**
Serial number: 00018600
Centre coordinates: 434483 407599


Further information can be found on the OS Sitemap Information leaflet or the Ordnance Survey web site:
www.ordnancesurvey.co.uk

PROPOSED
SITE DIAM

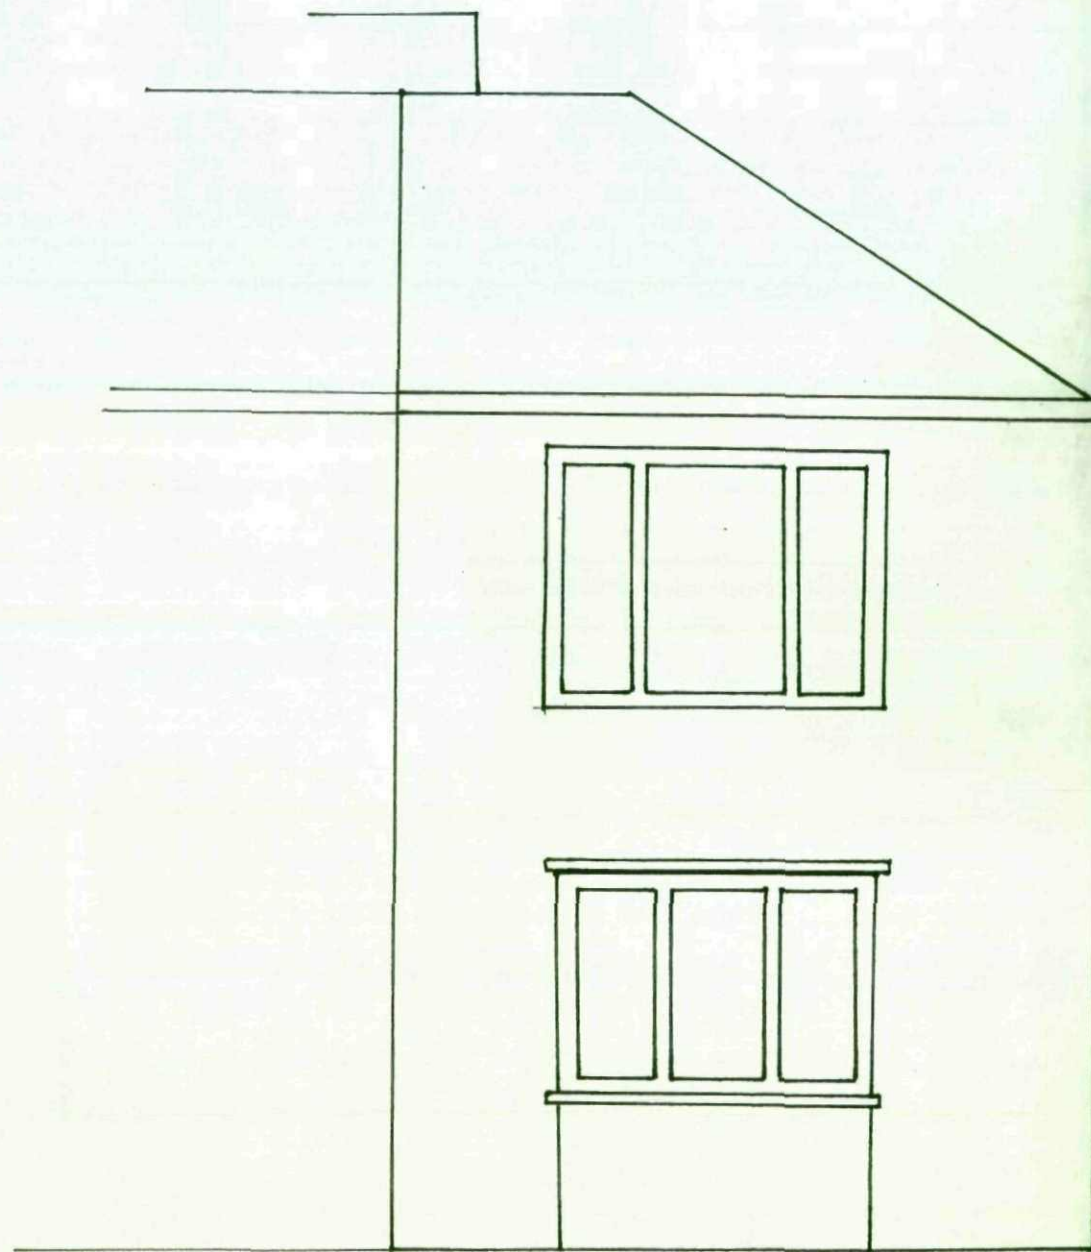 

Revisions:


Drawn: RG	App:	Scale: 1:50	28/1/09
Title: EXISTING FRONT ELEVATION		Location: 19 STONEST HONEYWELL	
Dwg No: 001		Revision: 0	

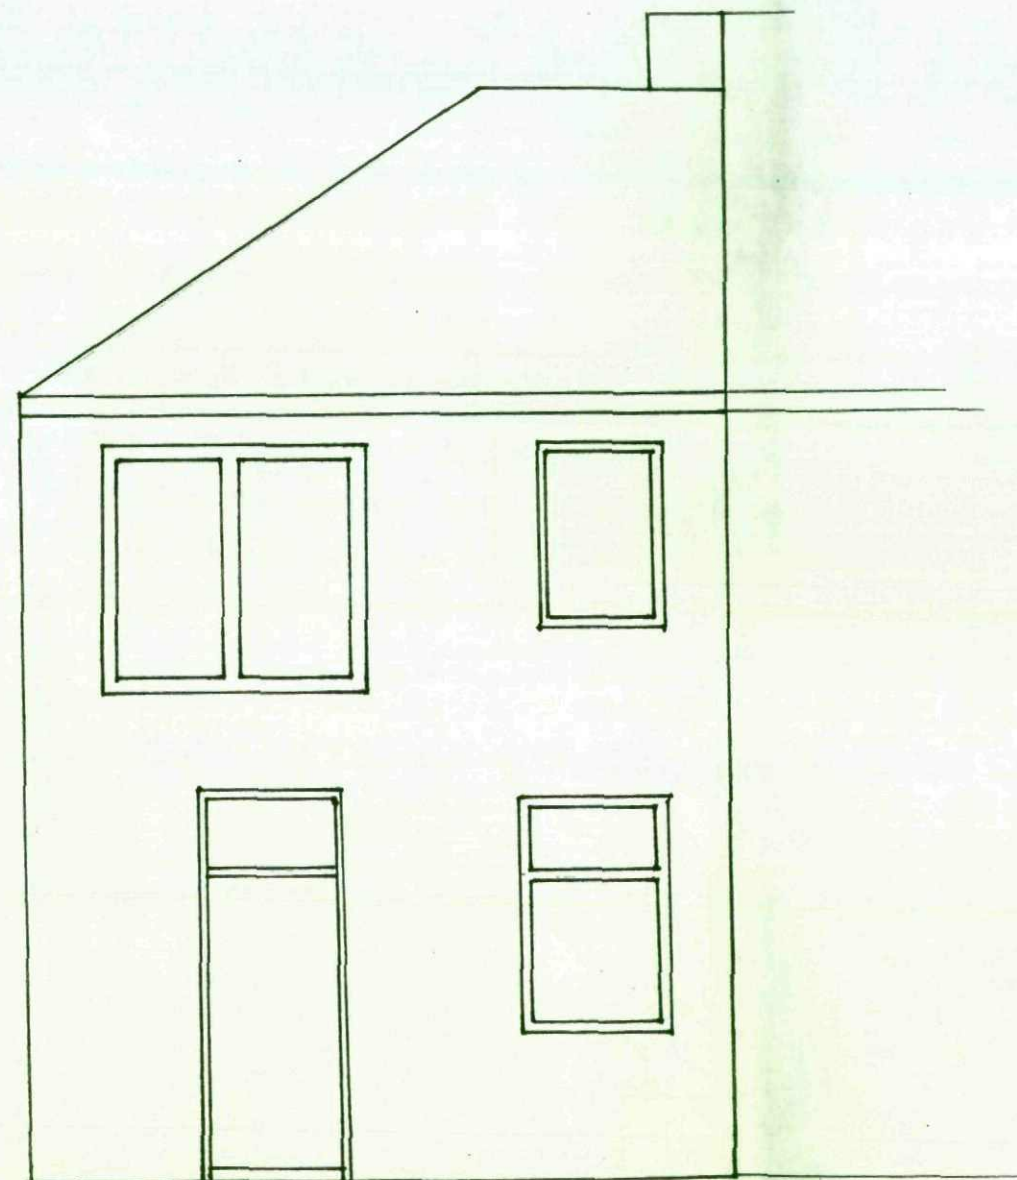

0m 1m

Revisions:


Drawn: RG	App:	Scale: 1:50	28/1/09
Title: EXISTING REAR ELEVATION		Location: 19 STONE ST HONEYWELL	
Dwg No: 002		Revision: 0	

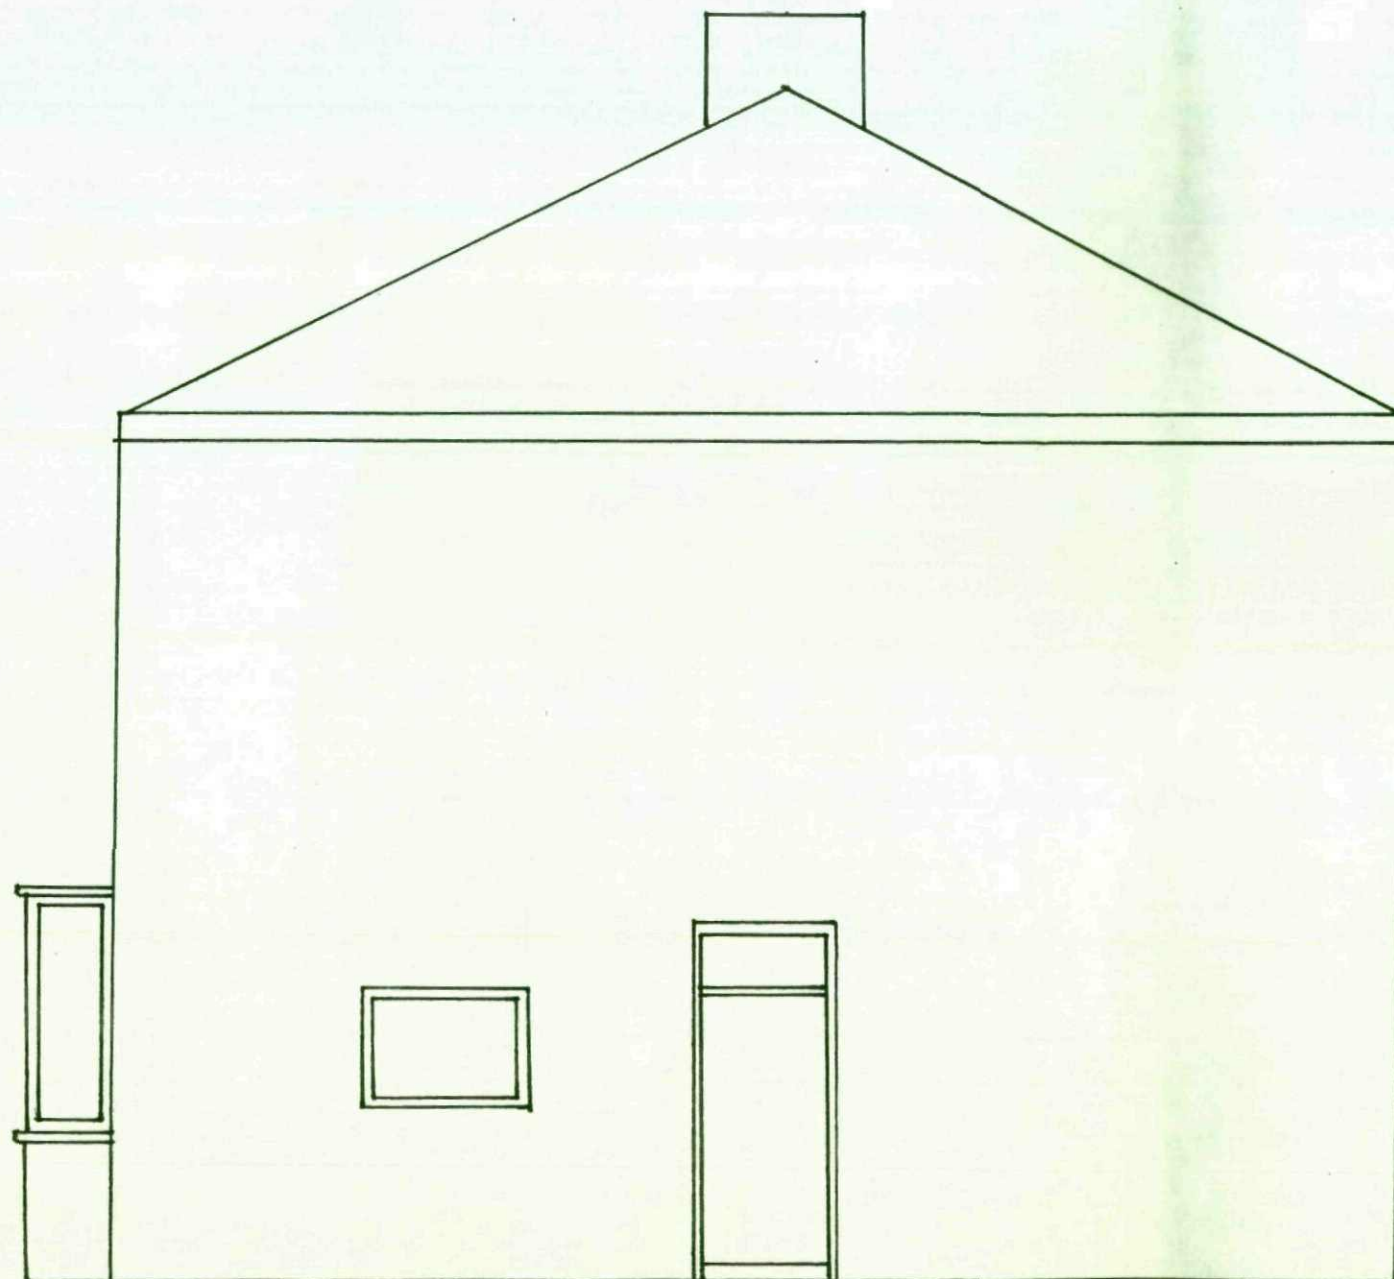

0m 1m

Revisions:


Drawn: RG	App:	Scale: 1:50	28/1/09
Title: EXISTING SIDE ELEVATION		Location: 19 STONE ST HONEYWELL	
Dwg No: 003		Revision: 0	

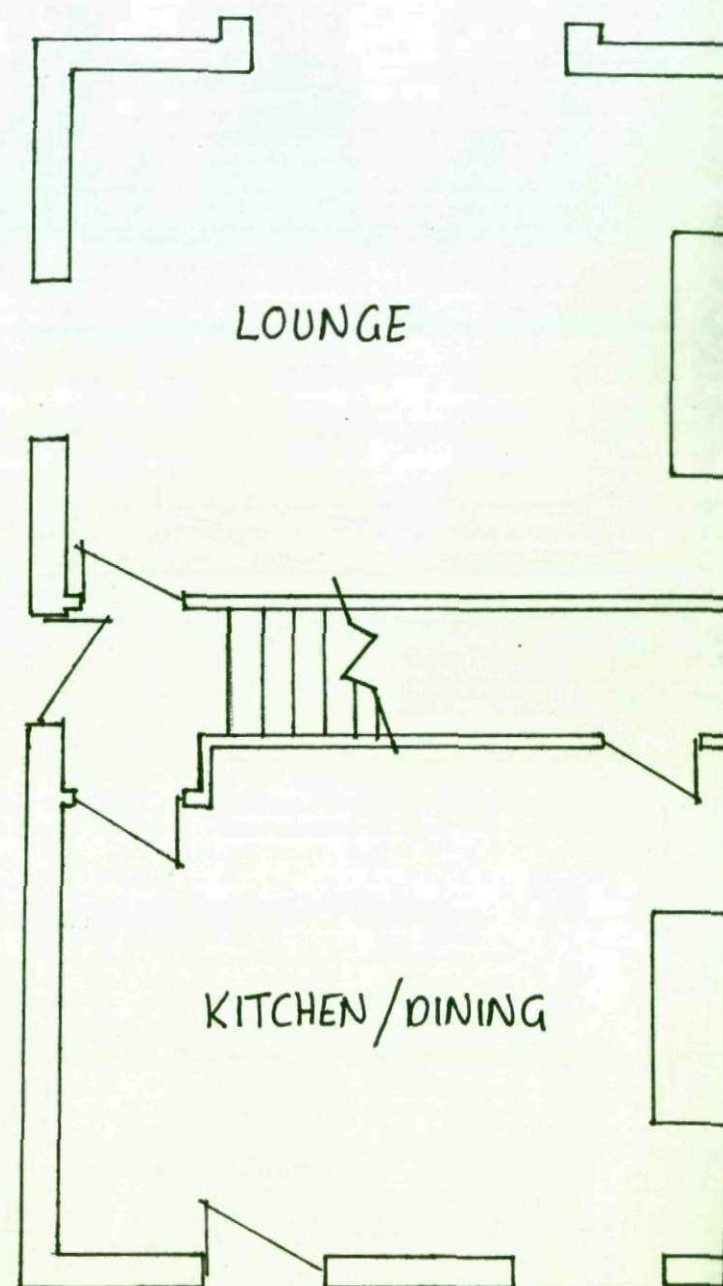

0m 1m

Revisions:

Drawn: RG	App:	Scale: 1:50	28/1/09
Title: EXISTING GROUND FLOOR PLAN		Location: 19 STONE ST HONEYWELL	
Dwg No: 004		Revision: 0	

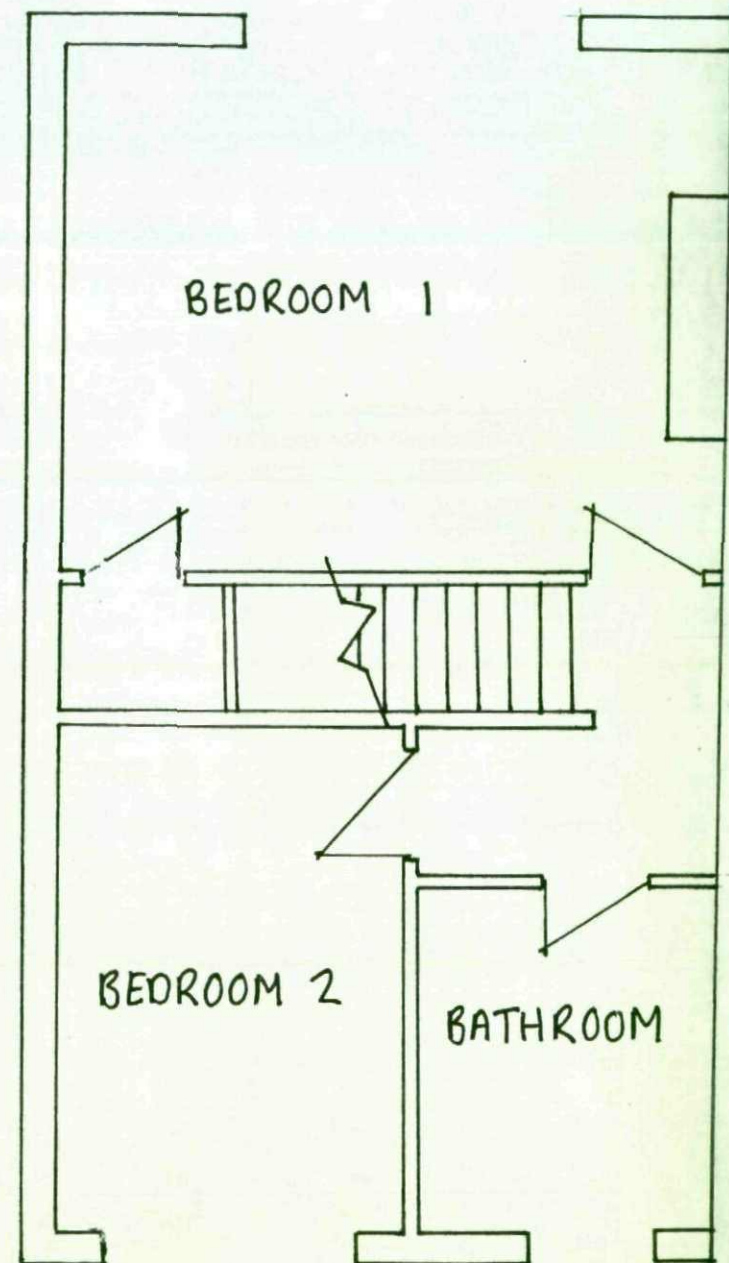

0m 1m

Revisions:

Drawn: RG	App:	Scale: 1:50	28/1/09
Title: EXISTING 1ST FLOOR PLAN		Location: 19 STONE ST HONEYWELL	
Dwg No: 005		Revision: 0	

NEW SLATE TILES TO MATCH
EXISTING. EXISTING SLATE
TILES TO BE CAREFULLY REMOVED
AND REUSED. SAMPLES TO BE
SUBMITTED IF REQUIRED

NEW TIMBER SUPPORTED
CANOPY, USING SAME SLATES
AS ROOF COVERING. CANOPY
TO COPY/COMPLEMENT
ADJOINING DWELLING

NEW WHITE UPVC DOOR
DOUBLE GLAZED PANELS.
DESIGN TO MATCH EXISTING
WHITE UPVC WINDOWS

NEW RED ENGINEERED BRICKS
TO MATCH EXISTING. SAMPLE
TO BE SUBMITTED IF REQUIRED.

0m 1m


REVISION 01:

REMOVAL OF 1400MM OUTCROP FROM
THE RIGHTHAND SIDE OF THE PROPOSED
EXTENSION.

ADDITION OF 300 VELUX ROOFLIGHTS

Revisions:

Drawn: R&A	App:	Scale: 1:50	18/04/09
Title: PROPOSED		Location: 19 STONE ST	
FRONT ELEVATION		HONEYWELL	
Dwg No: 006		Revision: 01	

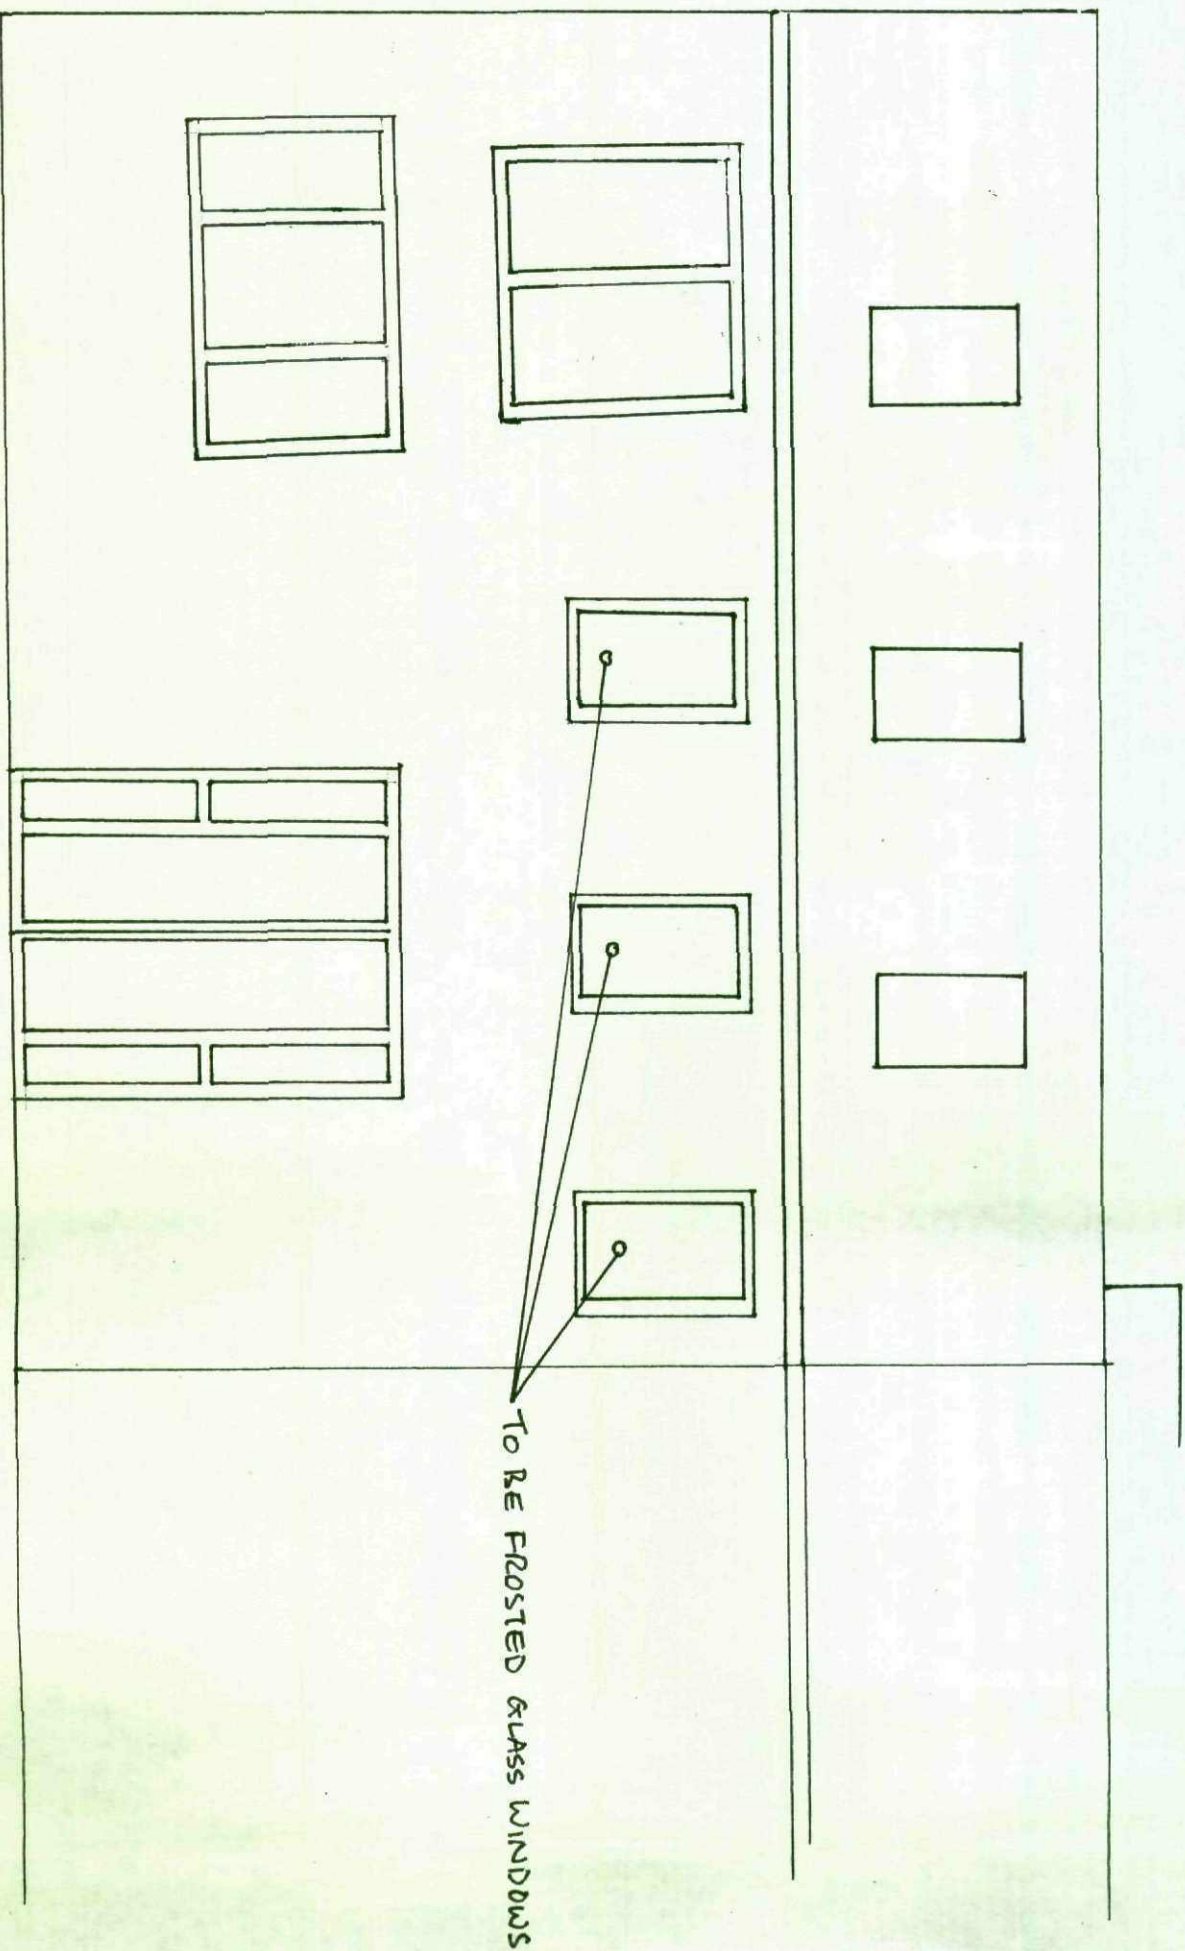


0m 1m

Drawn: R&C	App:	Scale: 1:50	18/04/09
Title: PROPOSED REAR ELEVATION	Location: 19 STONE ST HONEYWELL	Revision: 01	
Dwg No: 007			

REVISION 1:
REMOVAL OF 1400MM OUTCROP FROM THE LEFT HAND SIDE OF THE PROPOSED EXTENSION
NOTE ADDED FOR FROSTED GLASS
ADDITION OF 3x2 VELUX ROOFLIGHTS
SIDE OF 1ST FLOOR BEDROOM WINDOW TO BE 1800 x 1600 MM AS PER EXISTING ELEVATION
SEE DRAWING 002 FOR CROSS REF

Revisions:

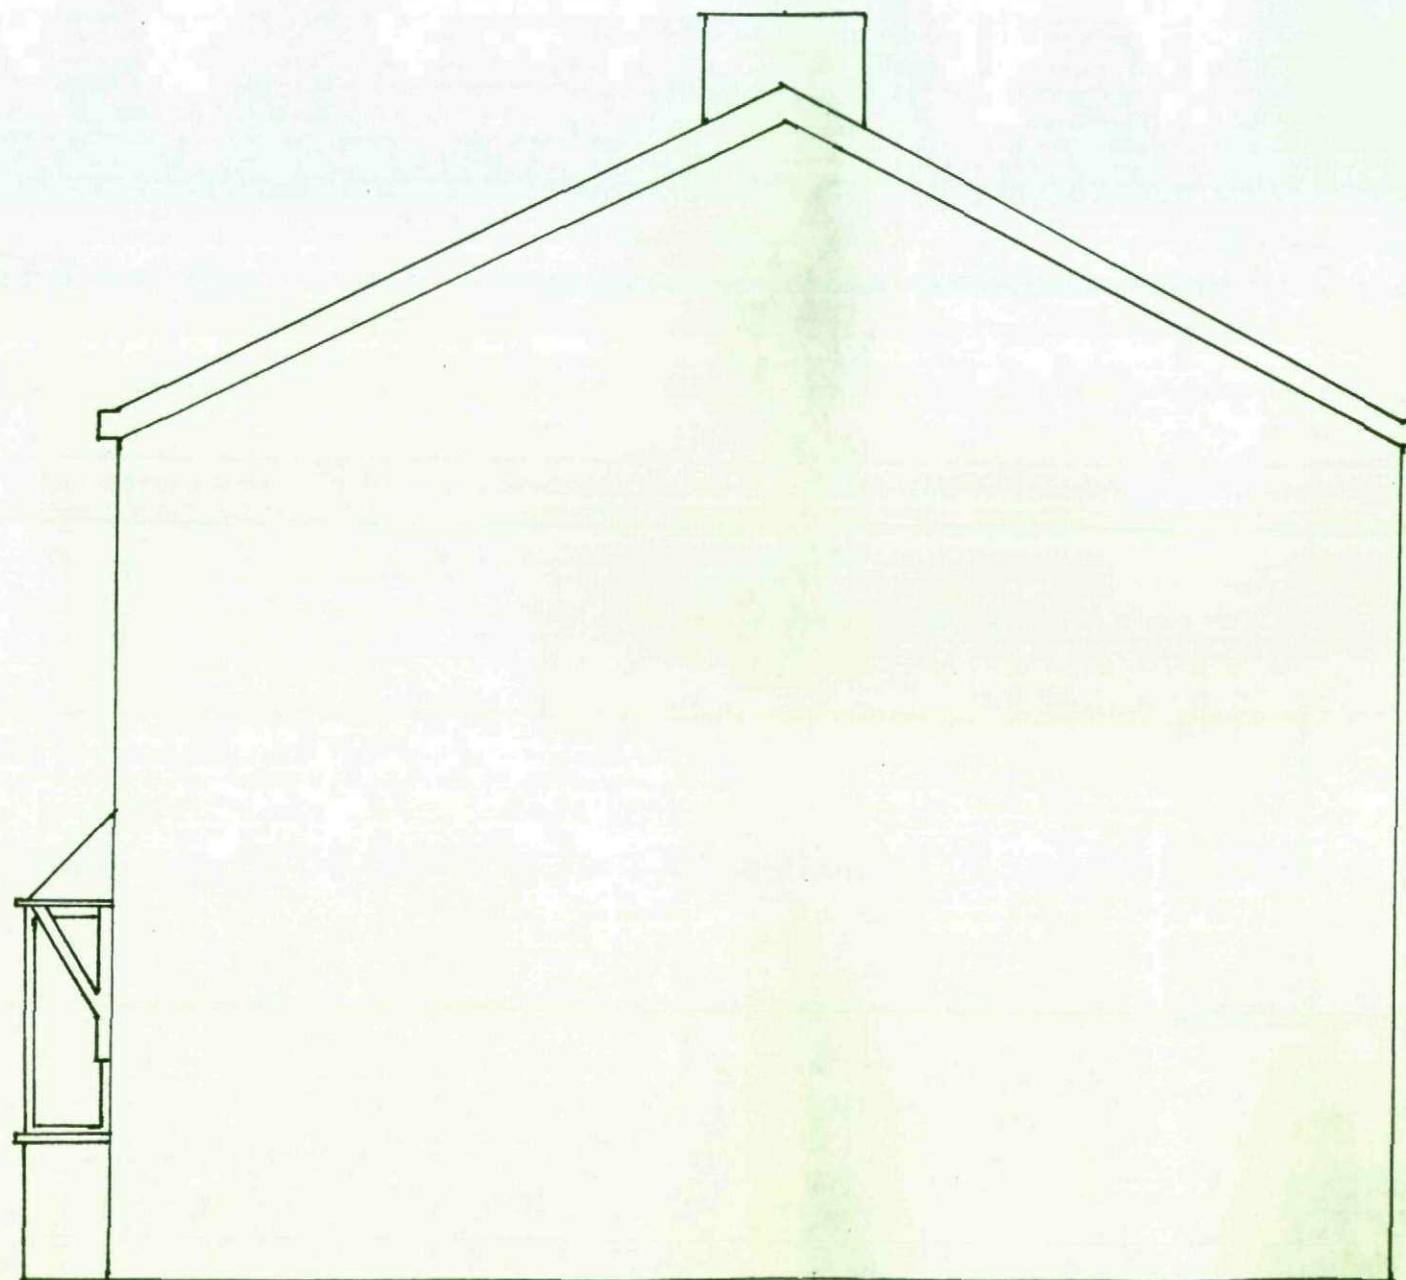


0m 1m

REVISION 1:
REMOVAL OF 1400MM OUTCROP
TOWARDS THE REAR OF THE
PROPOSED EXTENSION

Revisions:

Drawn: RG	App:	Scale: 1:50	18/04/09
Title: PROPOSED SIDE ELEVATION		Location: 19 STONE ST HONEYWELL	
Dwg No: 008		Revision: 01	

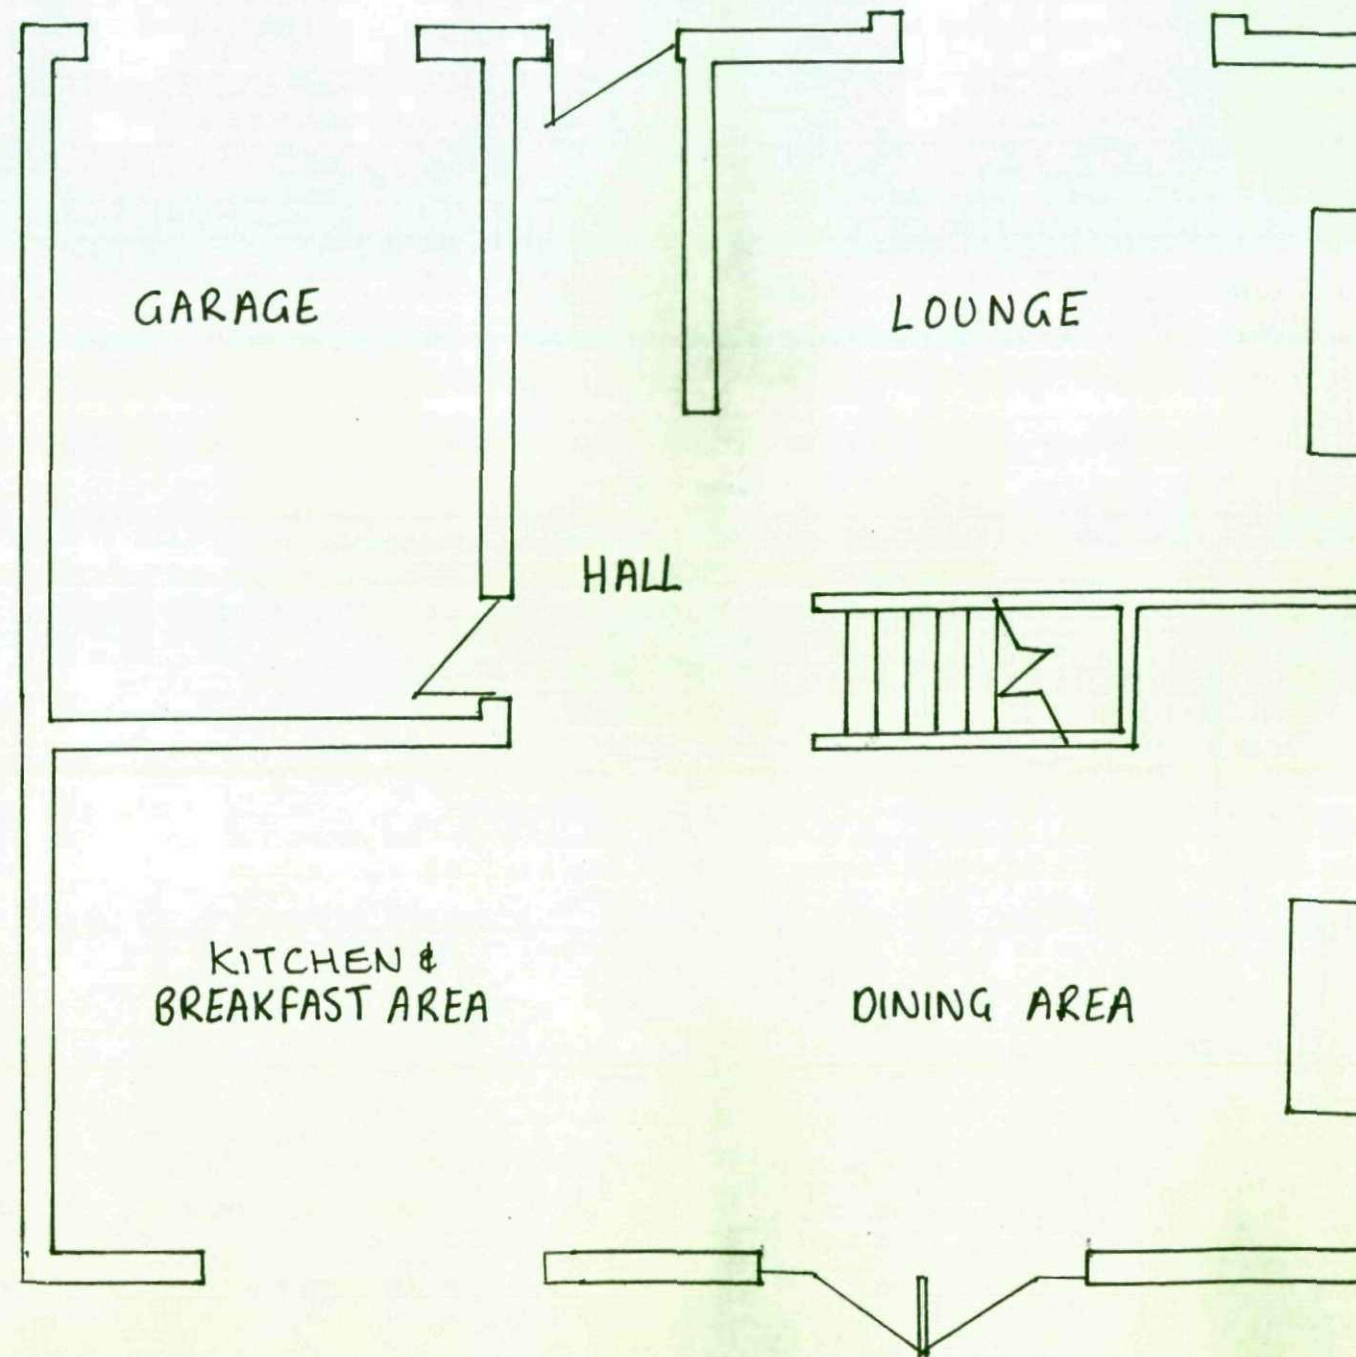


REVISION 1:

REMOVAL OF 1400MM OUTCROP FROM THE LEFTHAND SIDE OF THE PROPOSED EXTENSION

RELOCATION OF KITCHEN WINDOW

Revisions:

Drawn: RG	App:	Scale: 1:50	18/04/09
Title: PROPOSED GROUND FLOOR PLAN		Location: 19 STONE ST HONEYWELL	
Dwg No: 009		Revision: 01	

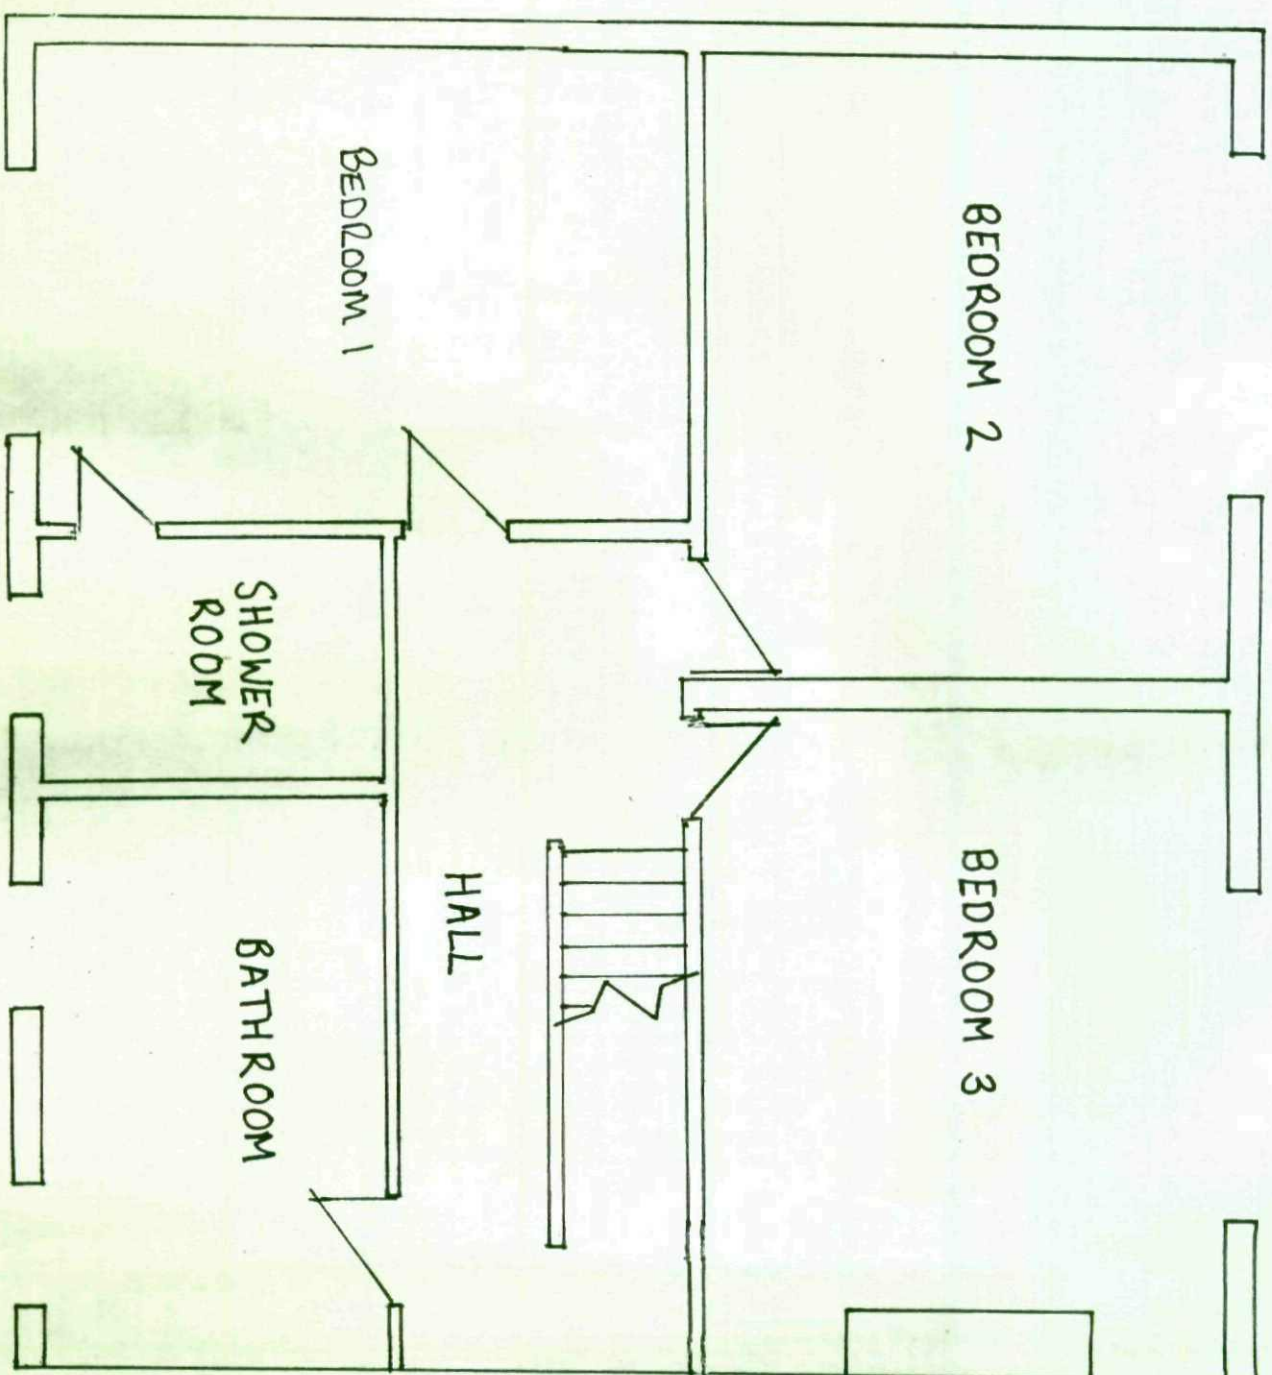


REVISION 1:
REMOVAL OF 1400mm OUTCROP FROM
THE LEFT HAND SIDE OF THE
PROPOSED EXTENSION

RELOCATION AND RESIZE BEDROOM 1
WINDOW TO BE 1800 x 1600mm AS PER
EXISTING BEDROOM 2 WINDOW SEE
DRAWING 005 FOR CROSS REF

Revisions:

Drawn: <i>RG</i>	App:	Scale: 1:50	18/04/09
Title: PROPOSED 1st FLOOR PLAN		Location: 19 STONE ST HONEYWELL	
Dwg No: 010		Revision: 01	

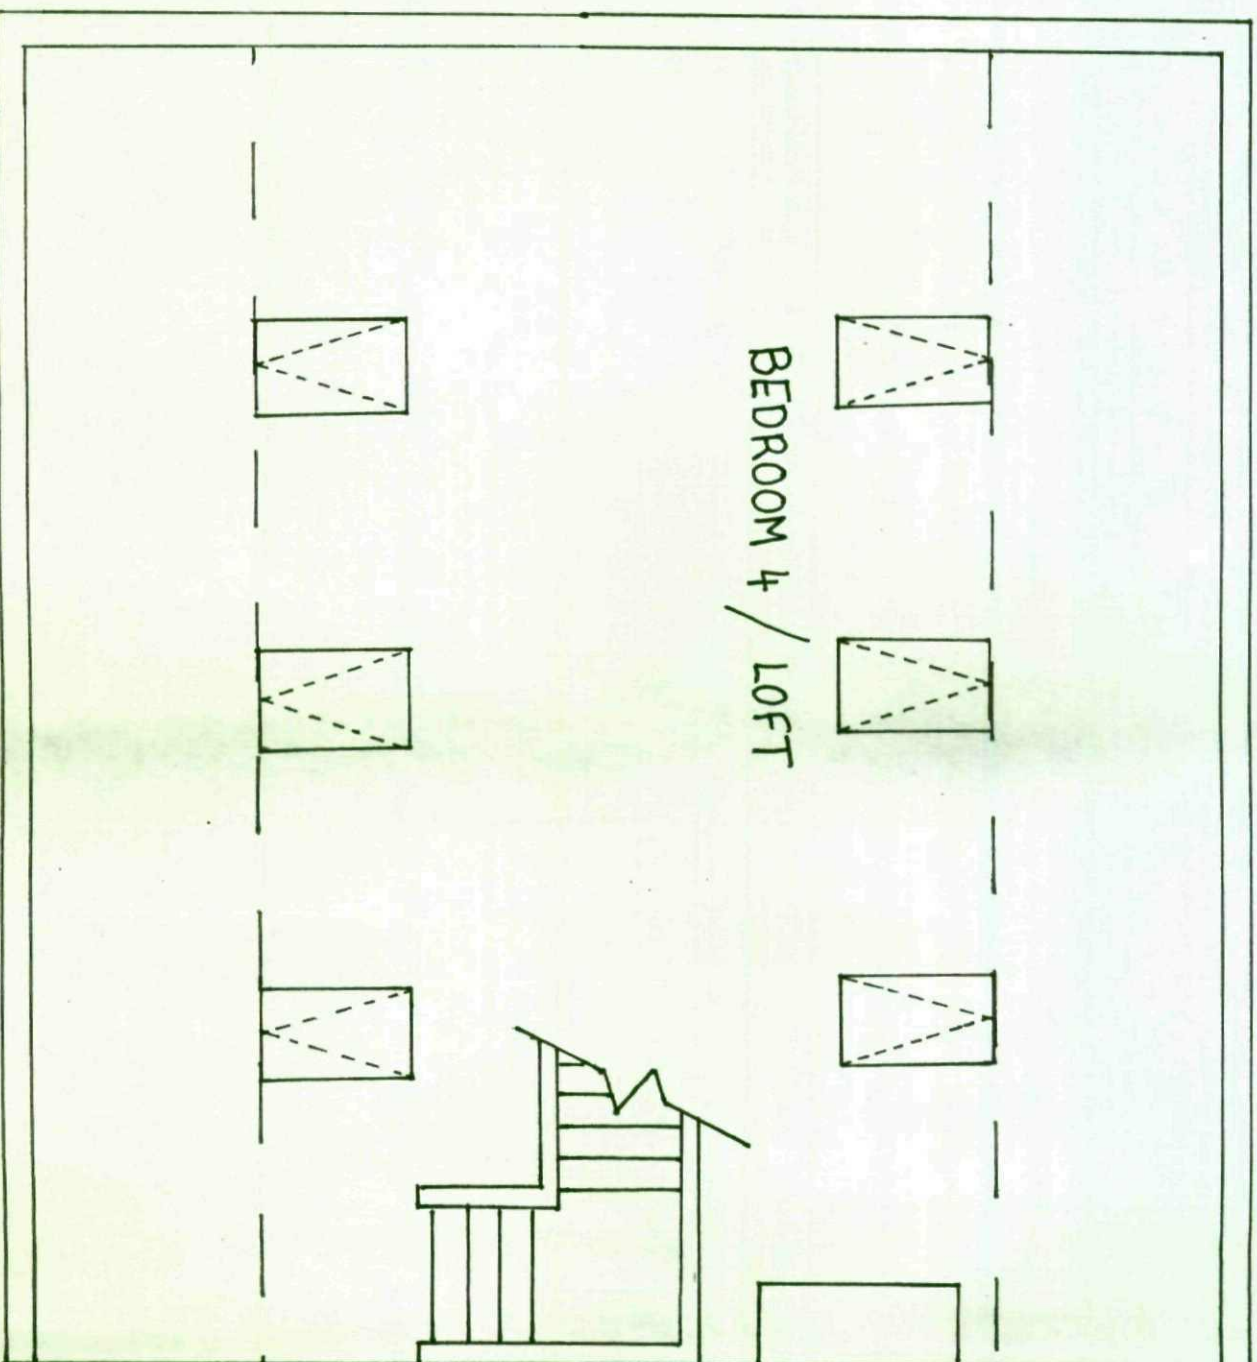

REVISIONS:

REMOVAL OF 1400mm OUTCROP FROM THE LEFT HAND SIDE OF THE PROPOSED EXTENSION

ADDITION OF 600mm VELUX ROOFLIGHTS

Revisions:

Drawn: R&G	App:	Scale: 1:50	18/04/09
Title: PROPOSED LOFT LAYOUT/PLAN	Location: 19 STONE ST	HONEYWELL	Revision: 01
Dwg No: 011			