



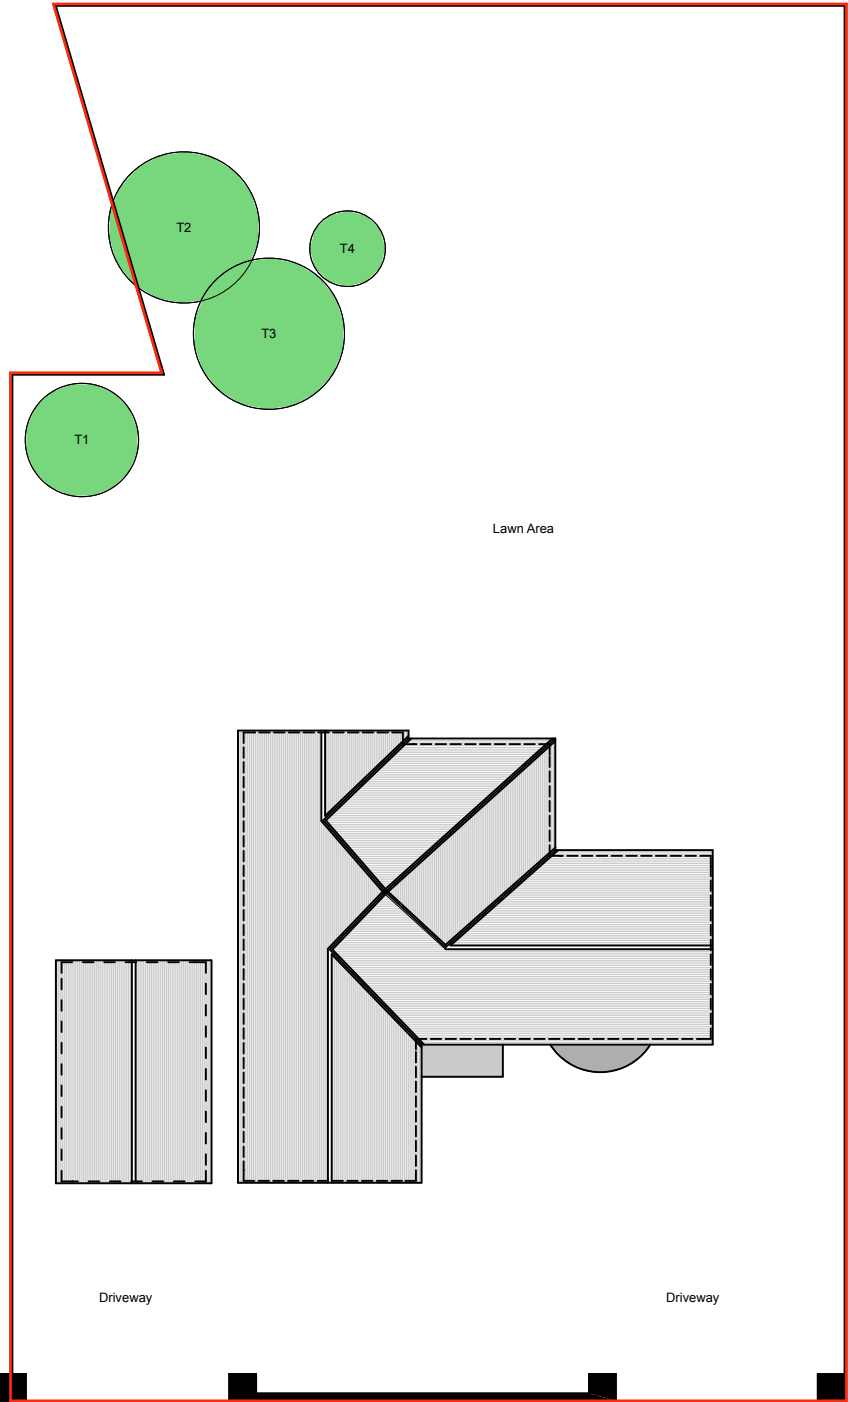

EXISTING GA SITE PLAN

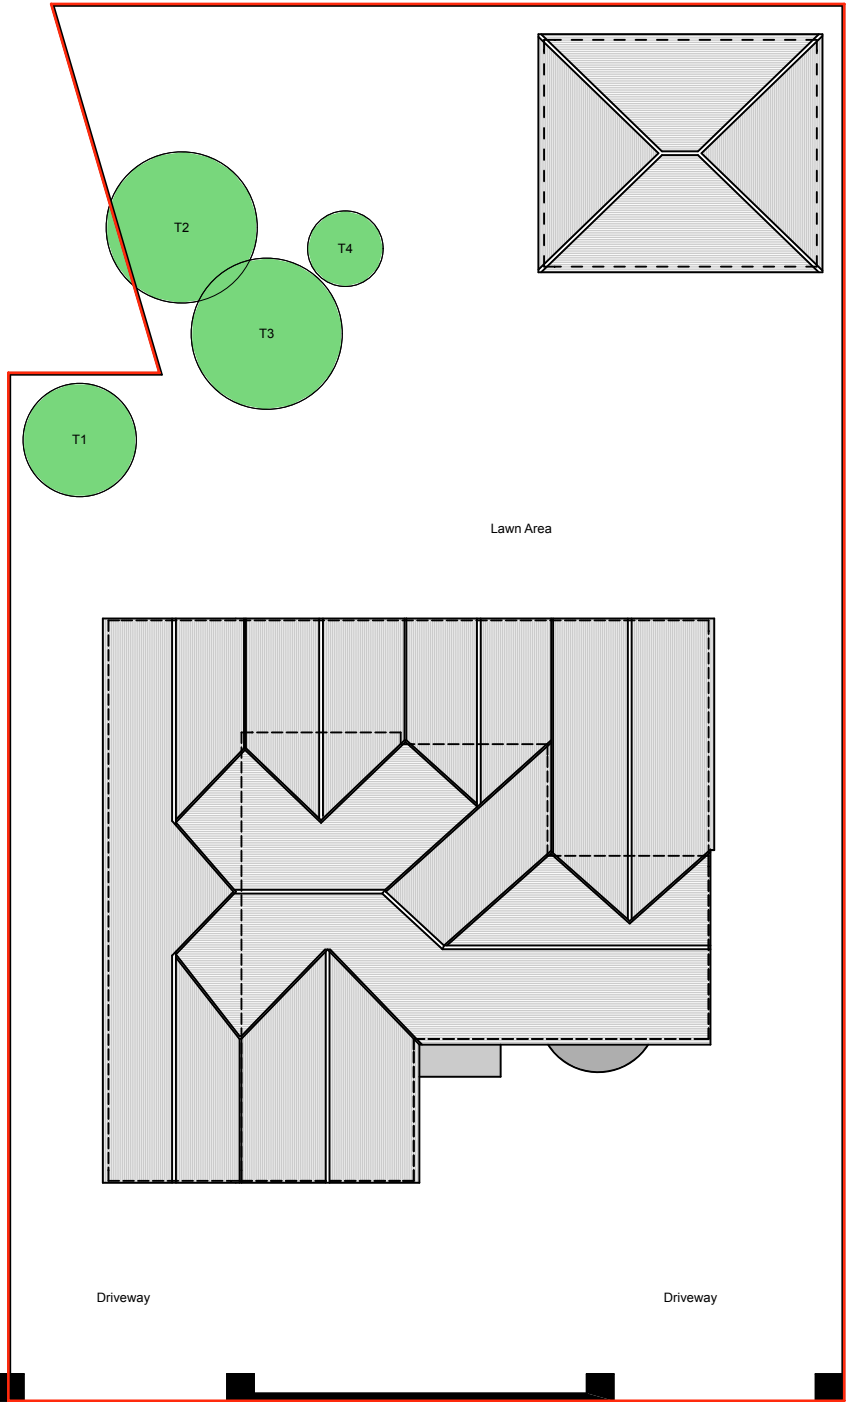


PROPOSED GA SITE PLAN

notes

This drawing is subject to a detailed building and site survey, therefore no guarantee of its accuracy can be given. This drawing has been draughted in accordance with the clients design requirements. All areas are approximate and are subject to a detailed building and site survey and further design development. All dimensions should be checked prior to commencement of construction on site. Measurements should not be taken off the drawing.

All dimensions shown are in millimetres (mm).

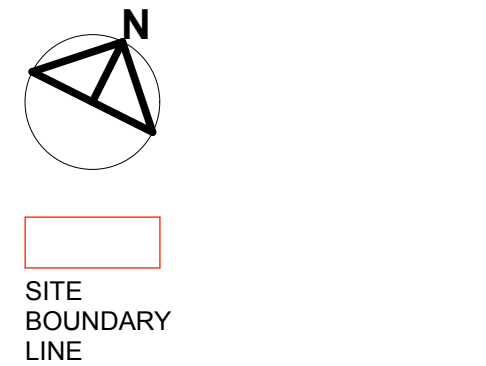

PL0

Planning Issue

06.01.11

revisions

26 Sandygate Park Road
Sheffield
S10 5TY
TEL: 0800 135 7490
Mob: 07974 735527
E: ahmed@nadaarchitects.com
W: www.nadaarchitects.com

NADA

ARCHITECTS

D - design

T - tender

C - construction

PL - planning

P - preliminary

R - record

PT - pre-tender

PLANNING

MR JORDAN STEAD

5 TIVYDALE CLOSE
CAWTHORNE
BARNLEY, S75 4ER

EXISTING & PROPOSED
GA SITE PLAN

scale	date	drawn	checked
1:200 @ A3	07.01.11		
job no	(category)	dwg no	revision
11-024	(01)	001	PL0

Drawing measurements shall not be obtained by scaling. Verify all dims prior to construction. Immediately report any discrepancies on this drawing to Draughtsman. This drawing shall be read in conjunction with associated specifications and related consultant's documents.