



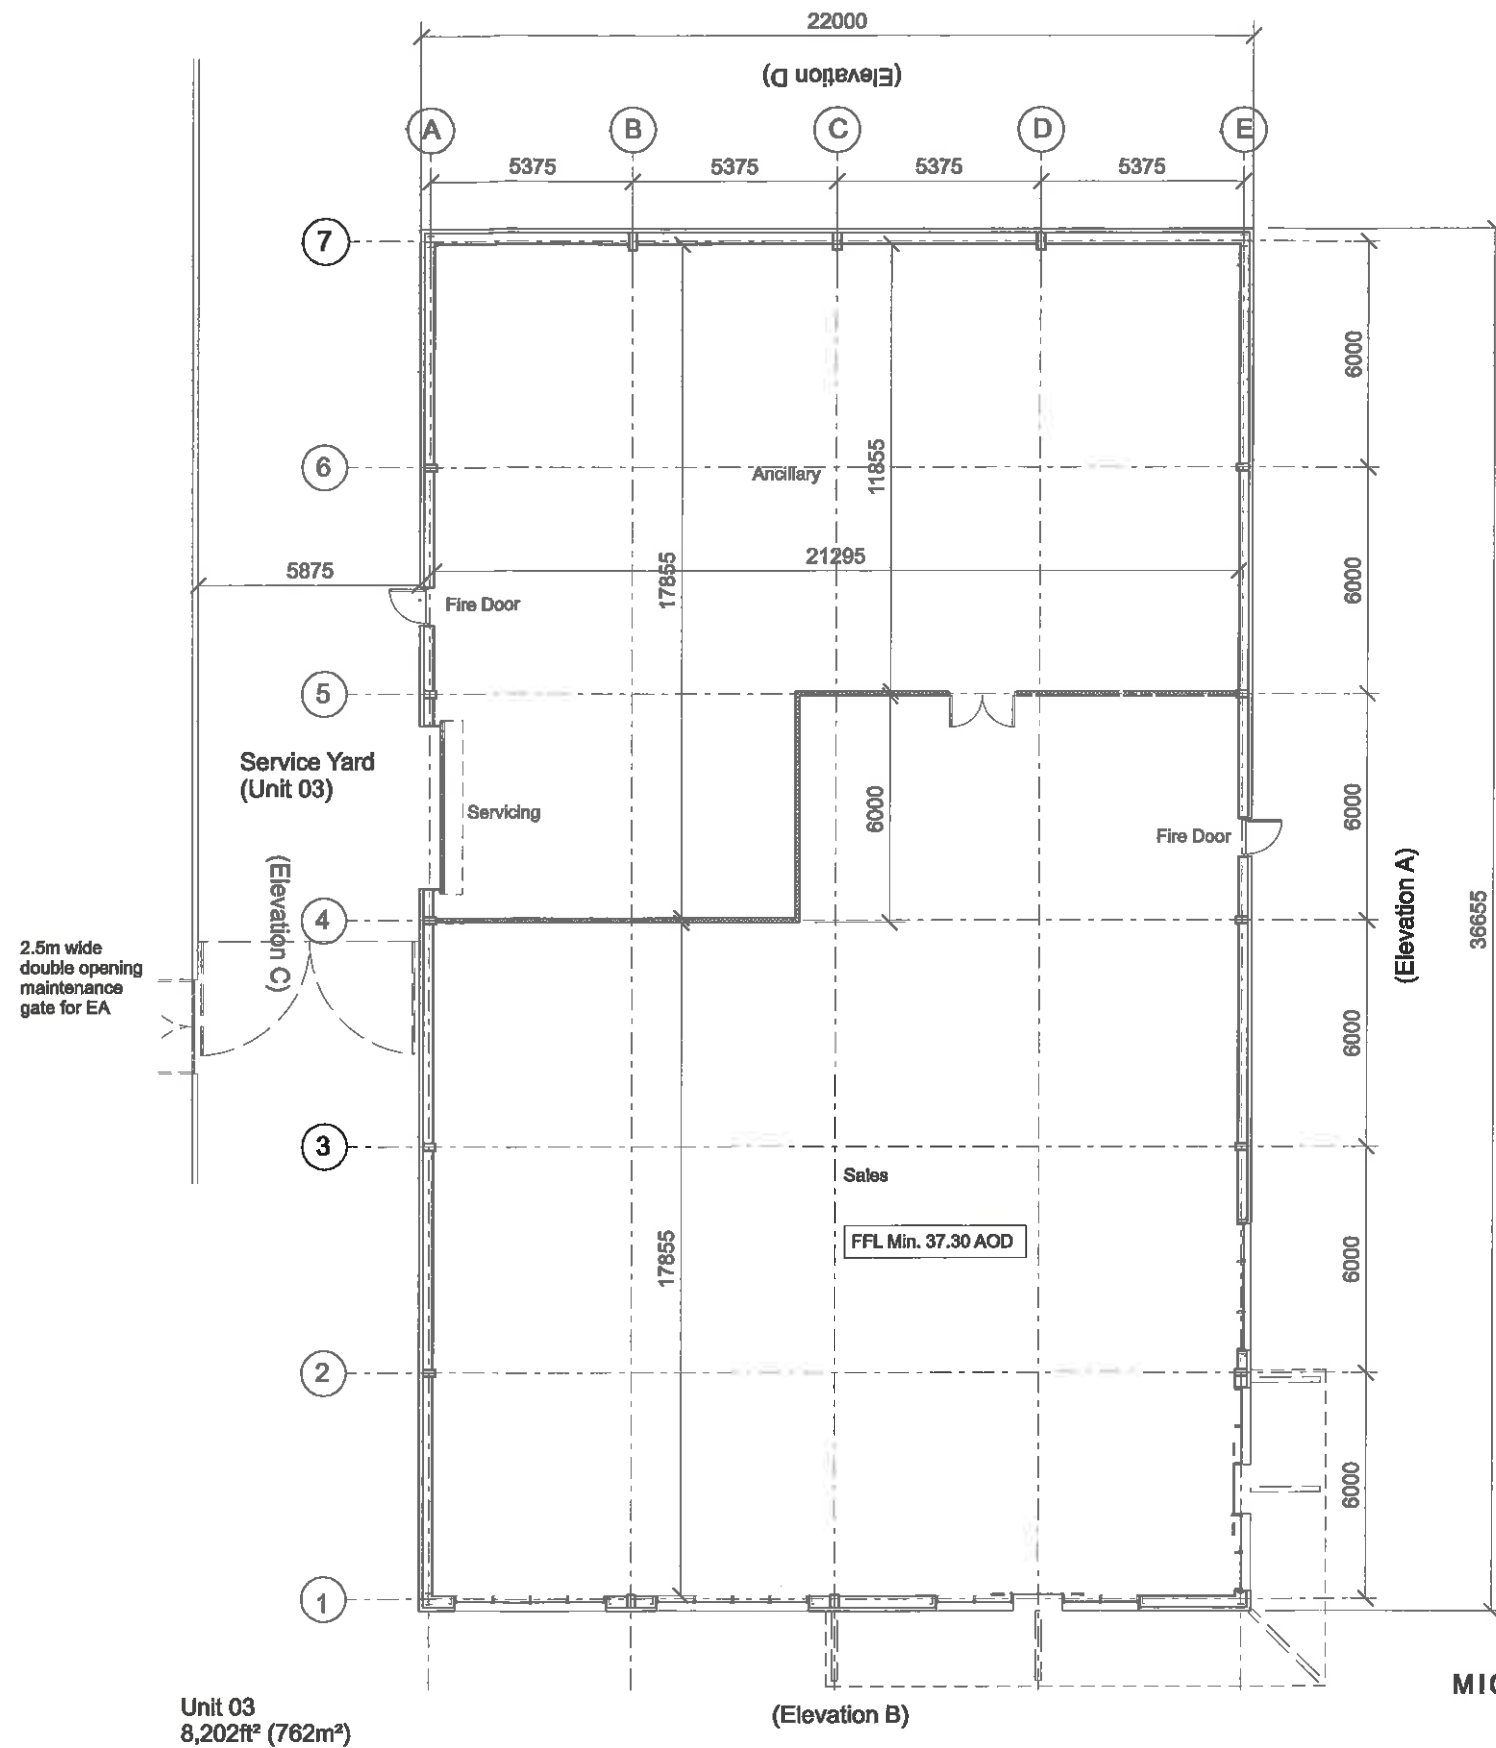

Unit 03
8,202ft² (762m²)

(Elevation B)

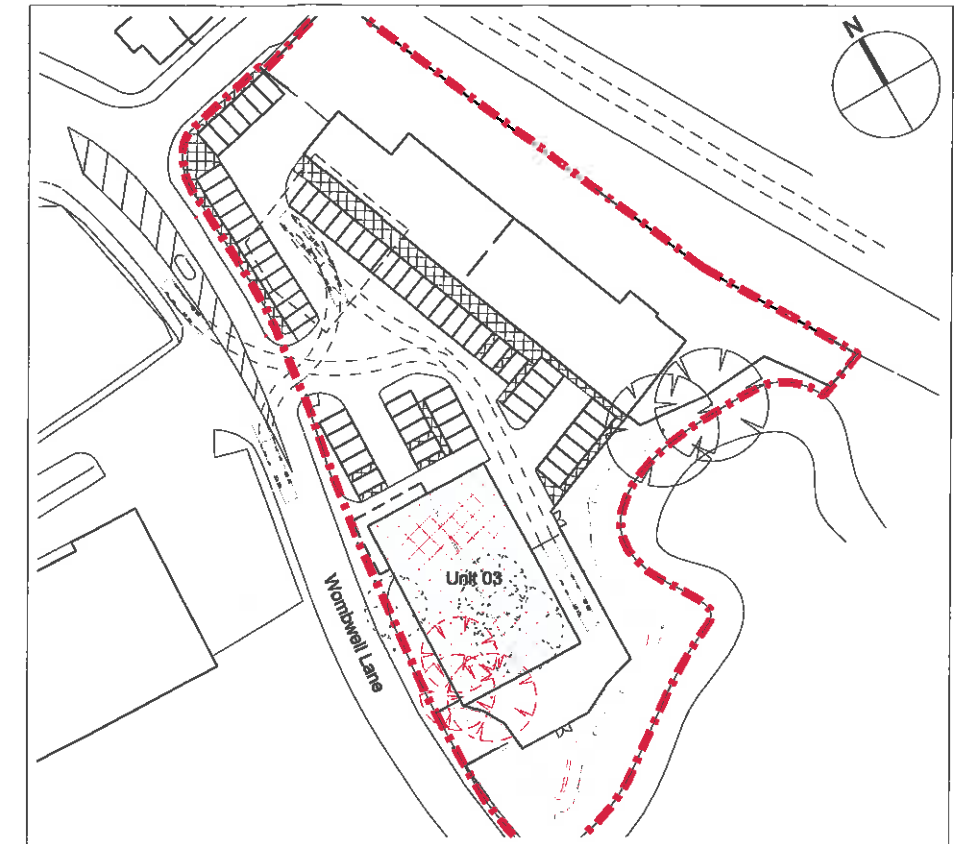

Site Plan @ 1:1250

--- Denotes site boundary

MICHAEL HYDE AND ASSOCIATES LIMITED
chartered architects



MANCHESTER ☐ SHEFFIELD ☒

51 BARTON ARCADE
DEANS GATE
MANCHESTER M3 2BJ
TEL 0161 834 1018
FAX 0161 834 4798
Manchester@MHA
architects.com

ALLIANCE HOUSE
LEOPOLD STREET
SHEFFIELD S1 2GY
TEL 0114 275 9666
FAX 0114 275 7761
Sheffield@MHA
architects.com

REV	DATE	DESCRIPTION	AD	AD
A	09/01/15	Amendments made to alter the layout for Unit 03 size revised positioning	AD	AD

PROJECT TITLE ALDHAM BRIDGE, WOMBWELL LANE BARNSELY		
DRAWING TITLE PROPOSED PLAN - UNIT 03		
DRAWN / CHECKED JJ / AD	DATE MAR 2014	SCALE 1:200 @ A3
JOB No 3RI1	DRAWING 3RI1-0-200	REVISIONS A

DO NOT SCALE FROM DRAWING