


REVISION
A (09.05.2023) Following a site inspection by the planning officer for this application (2023/0359) it has been agreed to reduce the depth of the extension from 6m to 5m.

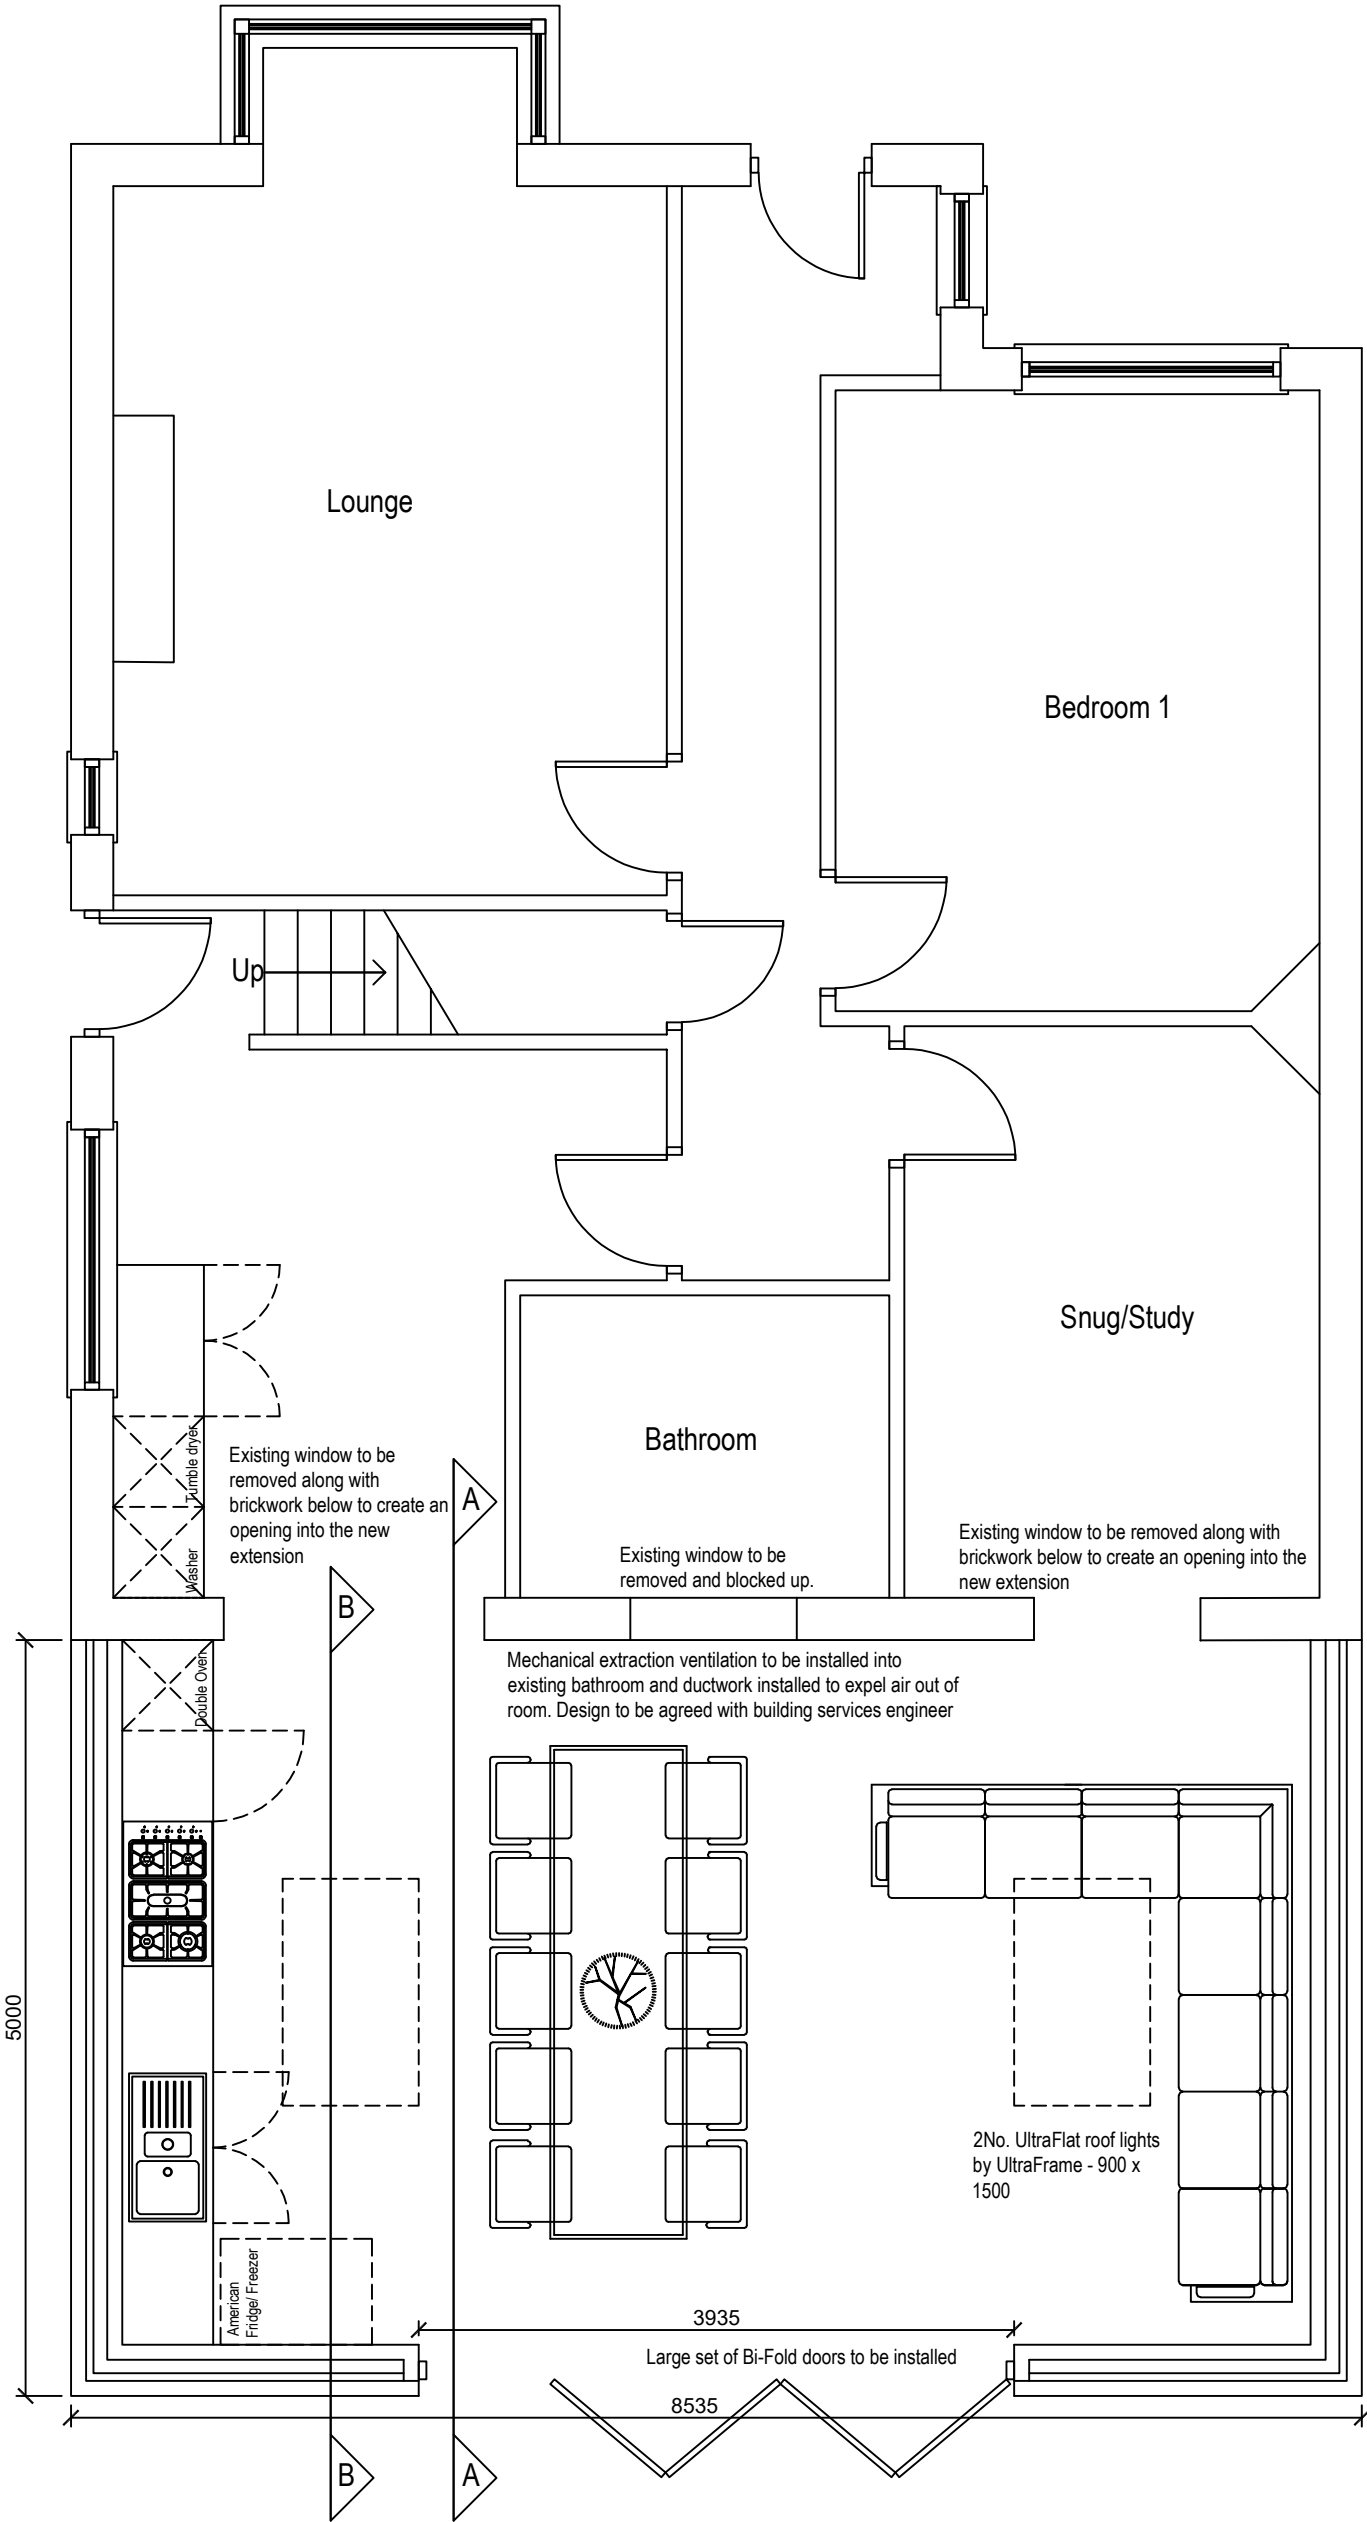

For Planning



LCH ARCHITECTURAL
DESIGNS

LCH Architectural Designs | Mansfield | Nottinghamshire
Tel : 01623 402458 | Mob: 07994402044
Email : jynsey@lcharchitecturaldesigns.co.uk
Website : www.lcharchitecturaldesigns.co.uk

PROJECT

Mr and Mrs Fowler
314, Midland Road, Royston, Barnsley, S71 4DR

TITLE

Proposed Ground Floor Plan

SCALE DATE

1:50 @ A3 07.04.2023

DRAWN BY

L.C. Hanson

DRAWING NO REVISION

02/02 A

PROPOSED GROUND FLOOR PLAN

Do not scale off these drawings. All measurements should be checked on site.