



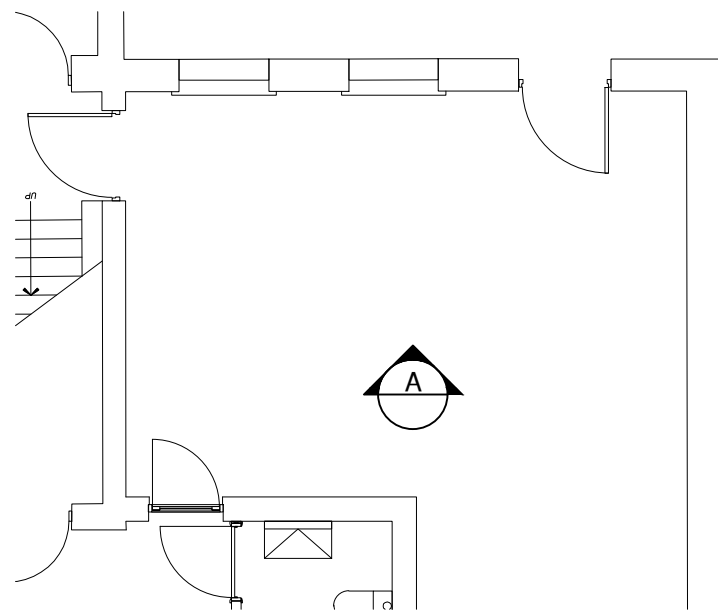

01 Existing Courtyard Plan
1:100

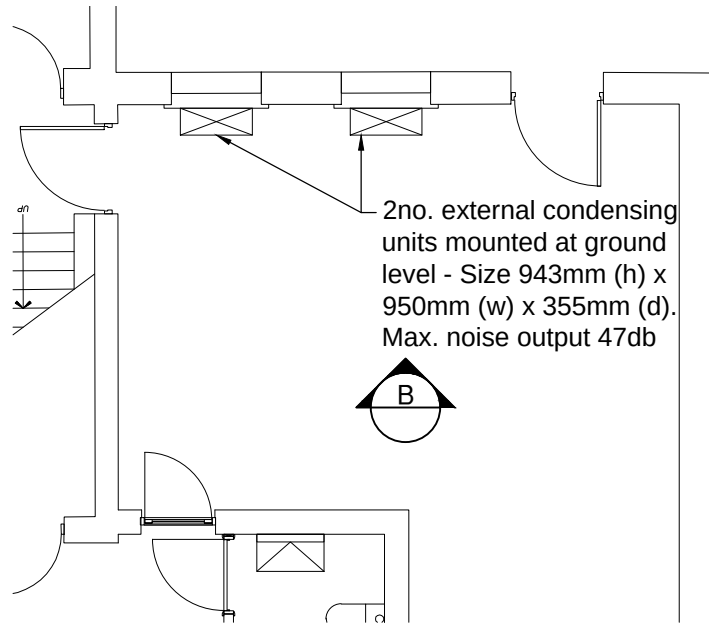


03 Proposed Courtyard Plan
1:100




02 Existing Elevation A
1:100



04 Proposed Elevation B
1:100

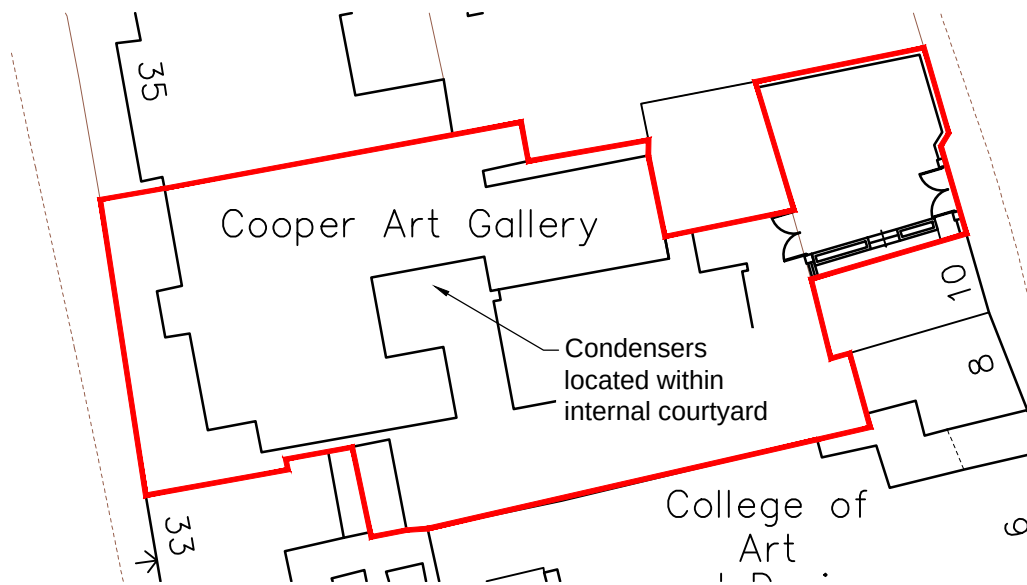

05 Site Plan
1:500

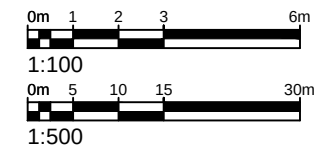

RESPONSIBILITY IS NOT ACCEPTED FOR OTHERS SCALING DIRECTLY FROM THIS DRAWING. DO NOT SCALE FROM THIS DRAWING. USE WRITTEN DIMENSIONS ONLY.

ORIGINAL SHEET SIZE **A3**

THIS DRAWING IS PRODUCED FOR USE IN THIS PROJECT ONLY AND MAY NOT BE USED FOR ANY OTHER PURPOSE. NPS PROPERTY CONSULTANTS LTD ACCEPT NO LIABILITY FOR THE USE OF THIS DRAWING OTHER THAN THE PURPOSE FOR WHICH IT WAS INTENDED IN CONNECTION WITH THIS PROJECT AS RECORDED IN THE 'PURPOSE FOR ISSUE' AND 'FILE STATUS CODE'.

THIS DRAWING MAY NOT BE REPRODUCED IN ANY FORM WITHOUT PRIOR WRITTEN AGREEMENT.

© CROWN COPYRIGHT AND DATABASE RIGHTS 2019 ORDNANCE SURVEY LICENCE NUMBER: 100019340.

KEY PLAN



Notes:

REV	DRAWN	DATE	CHECKED	DATE	APPROVED	DATE
P1						

FIRST ISSUE



NPS Barnsley Ltd
Gateway Plaza, Sackville St, Barnsley, South Yorkshire,
S70 2RD, Tel: 01226 774605;
Email: barnsley@nps.co.uk www.nps.co.uk

CLIENT
BMBC

PROJECT
Cooper Gallery- Cooling

TITLE
Plans & Elevations

SCALE 1:100 DISCIPLINE Architect PROJECT NUMBER 105721

DRAWING NUMBER NPS-XX-PL-XX-A-020 REV CODE P 1

STATUS CODE	PURPOSE OF ISSUE	Drawn by	Approved by
S0	Planning Approval	BST	
		Checked by	