





**PROPOSED
FRONT ELEVATION**
SCALE 1:100

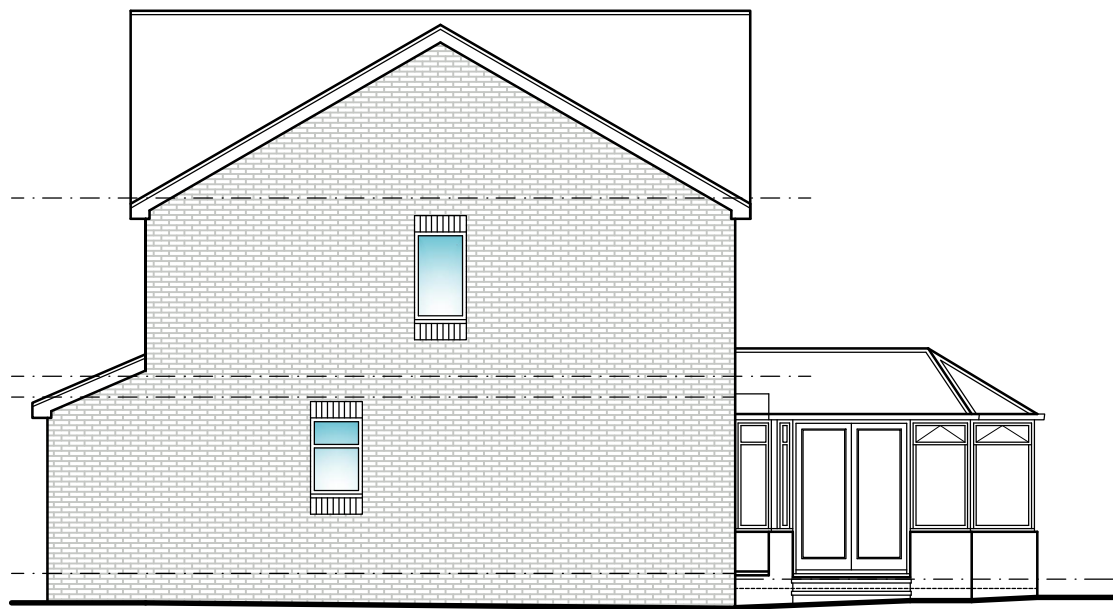


**PROPOSED
SIDE ELEVATION**
SCALE 1:100




**PROPOSED
REAR ELEVATION**
SCALE 1:100

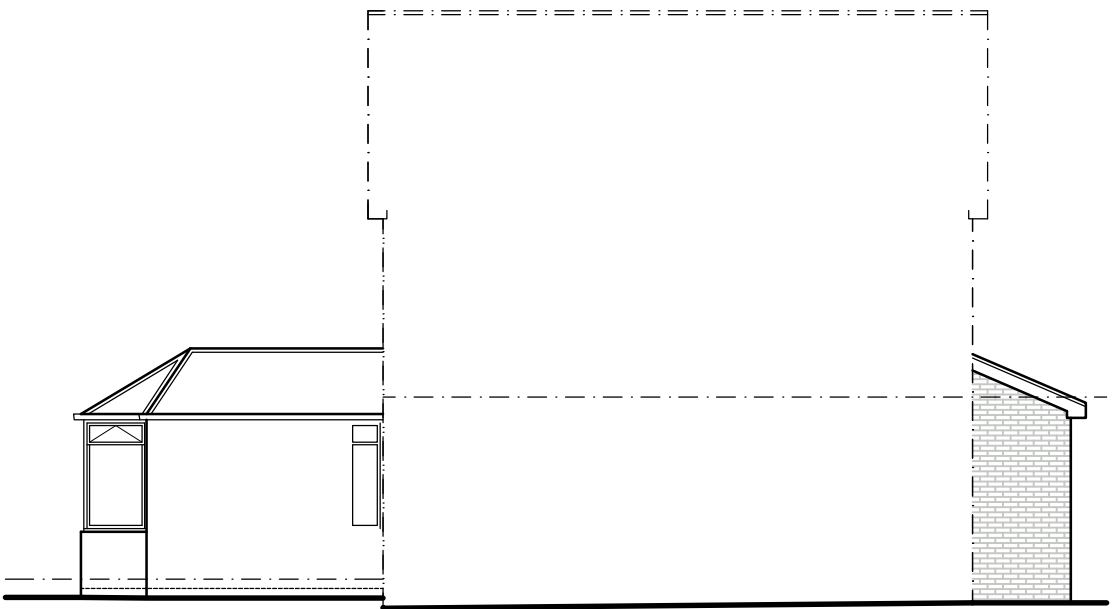

**PROPOSED
SIDE ELEVATION**
SCALE 1:100

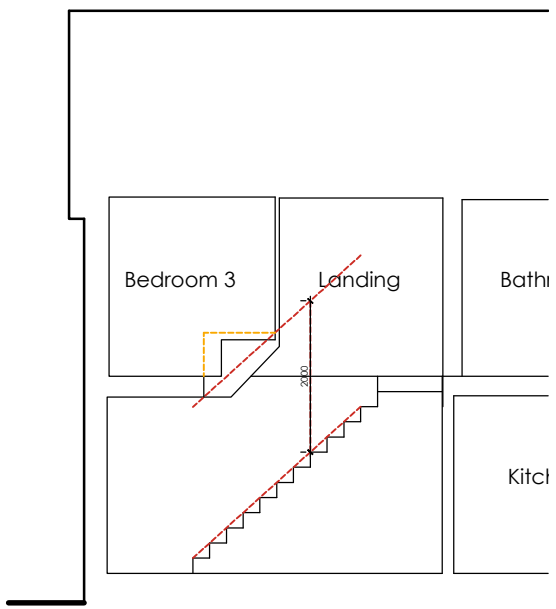


**EXISTING
FRONT ELEVATION**
SCALE 1:100

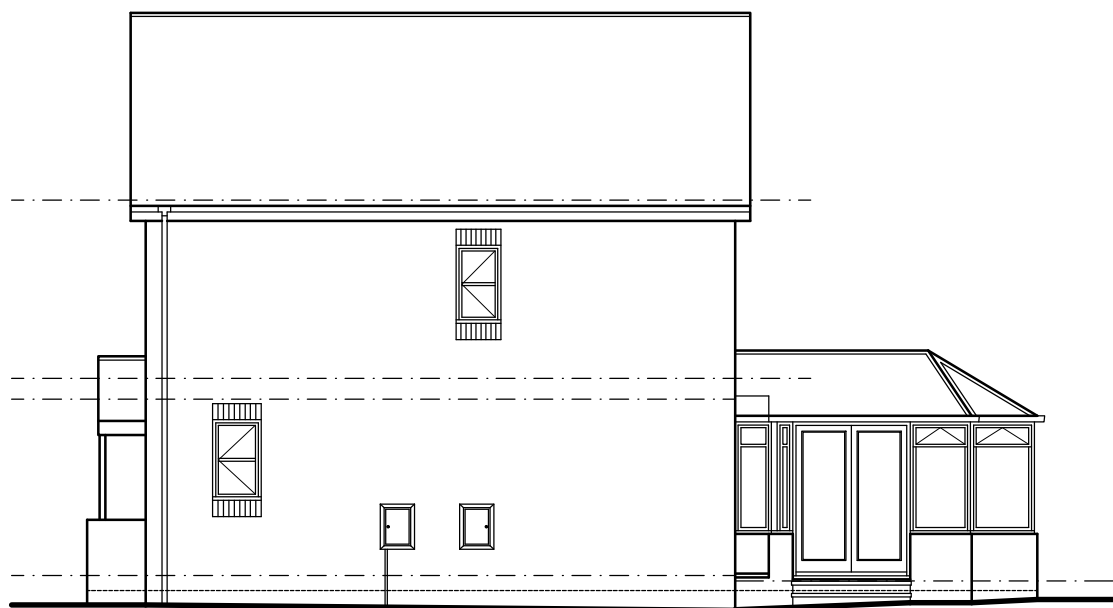




**EXISTING
SIDE ELEVATION**
SCALE 1:100




**EXISTING
REAR ELEVATION**
SCALE 1:100

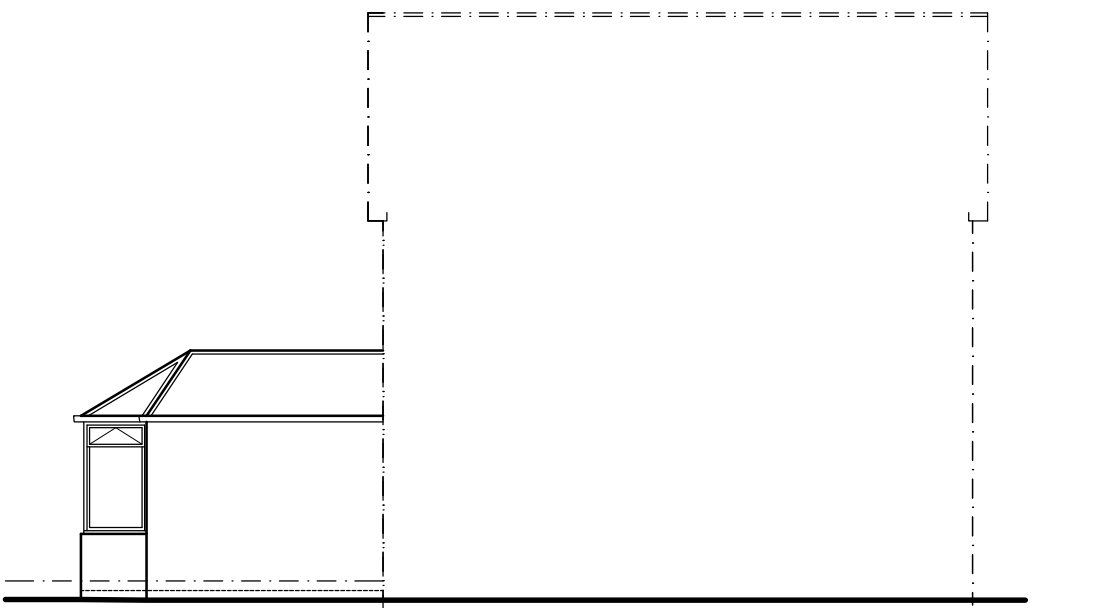


**EXISTING
SIDE ELEVATION**
SCALE 1:100

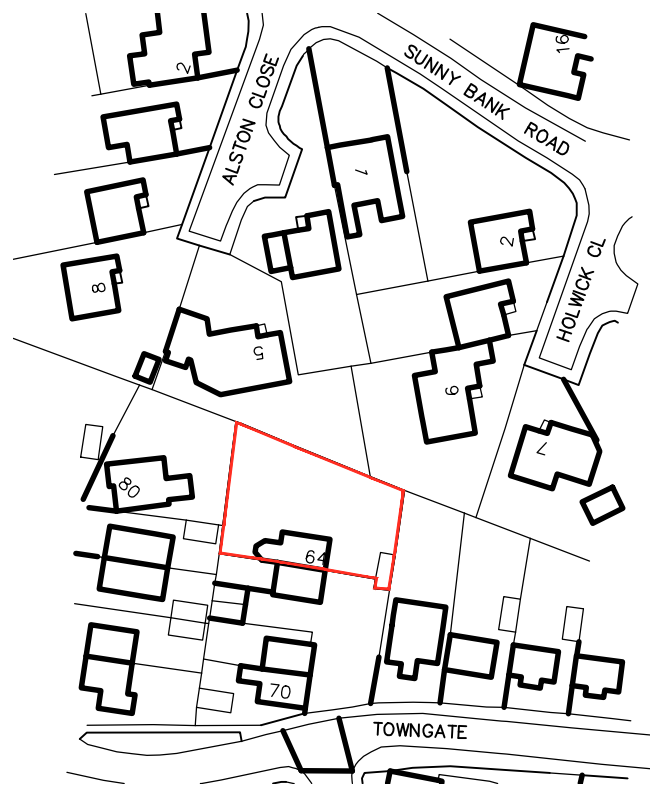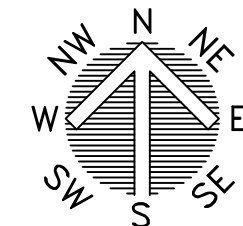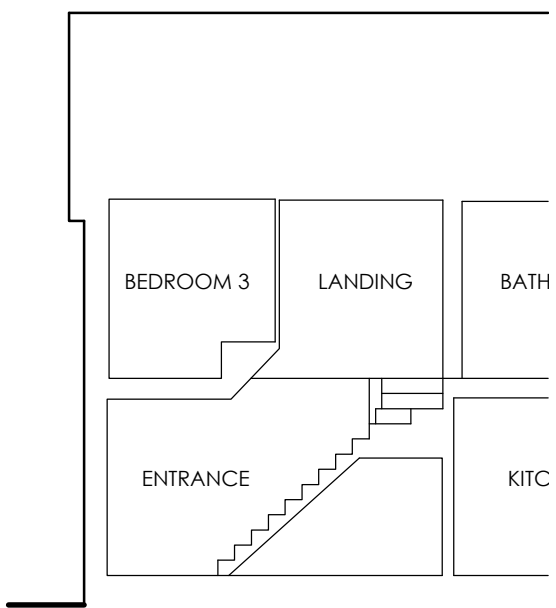


LOCATION PLAN
SCALE 1:1250

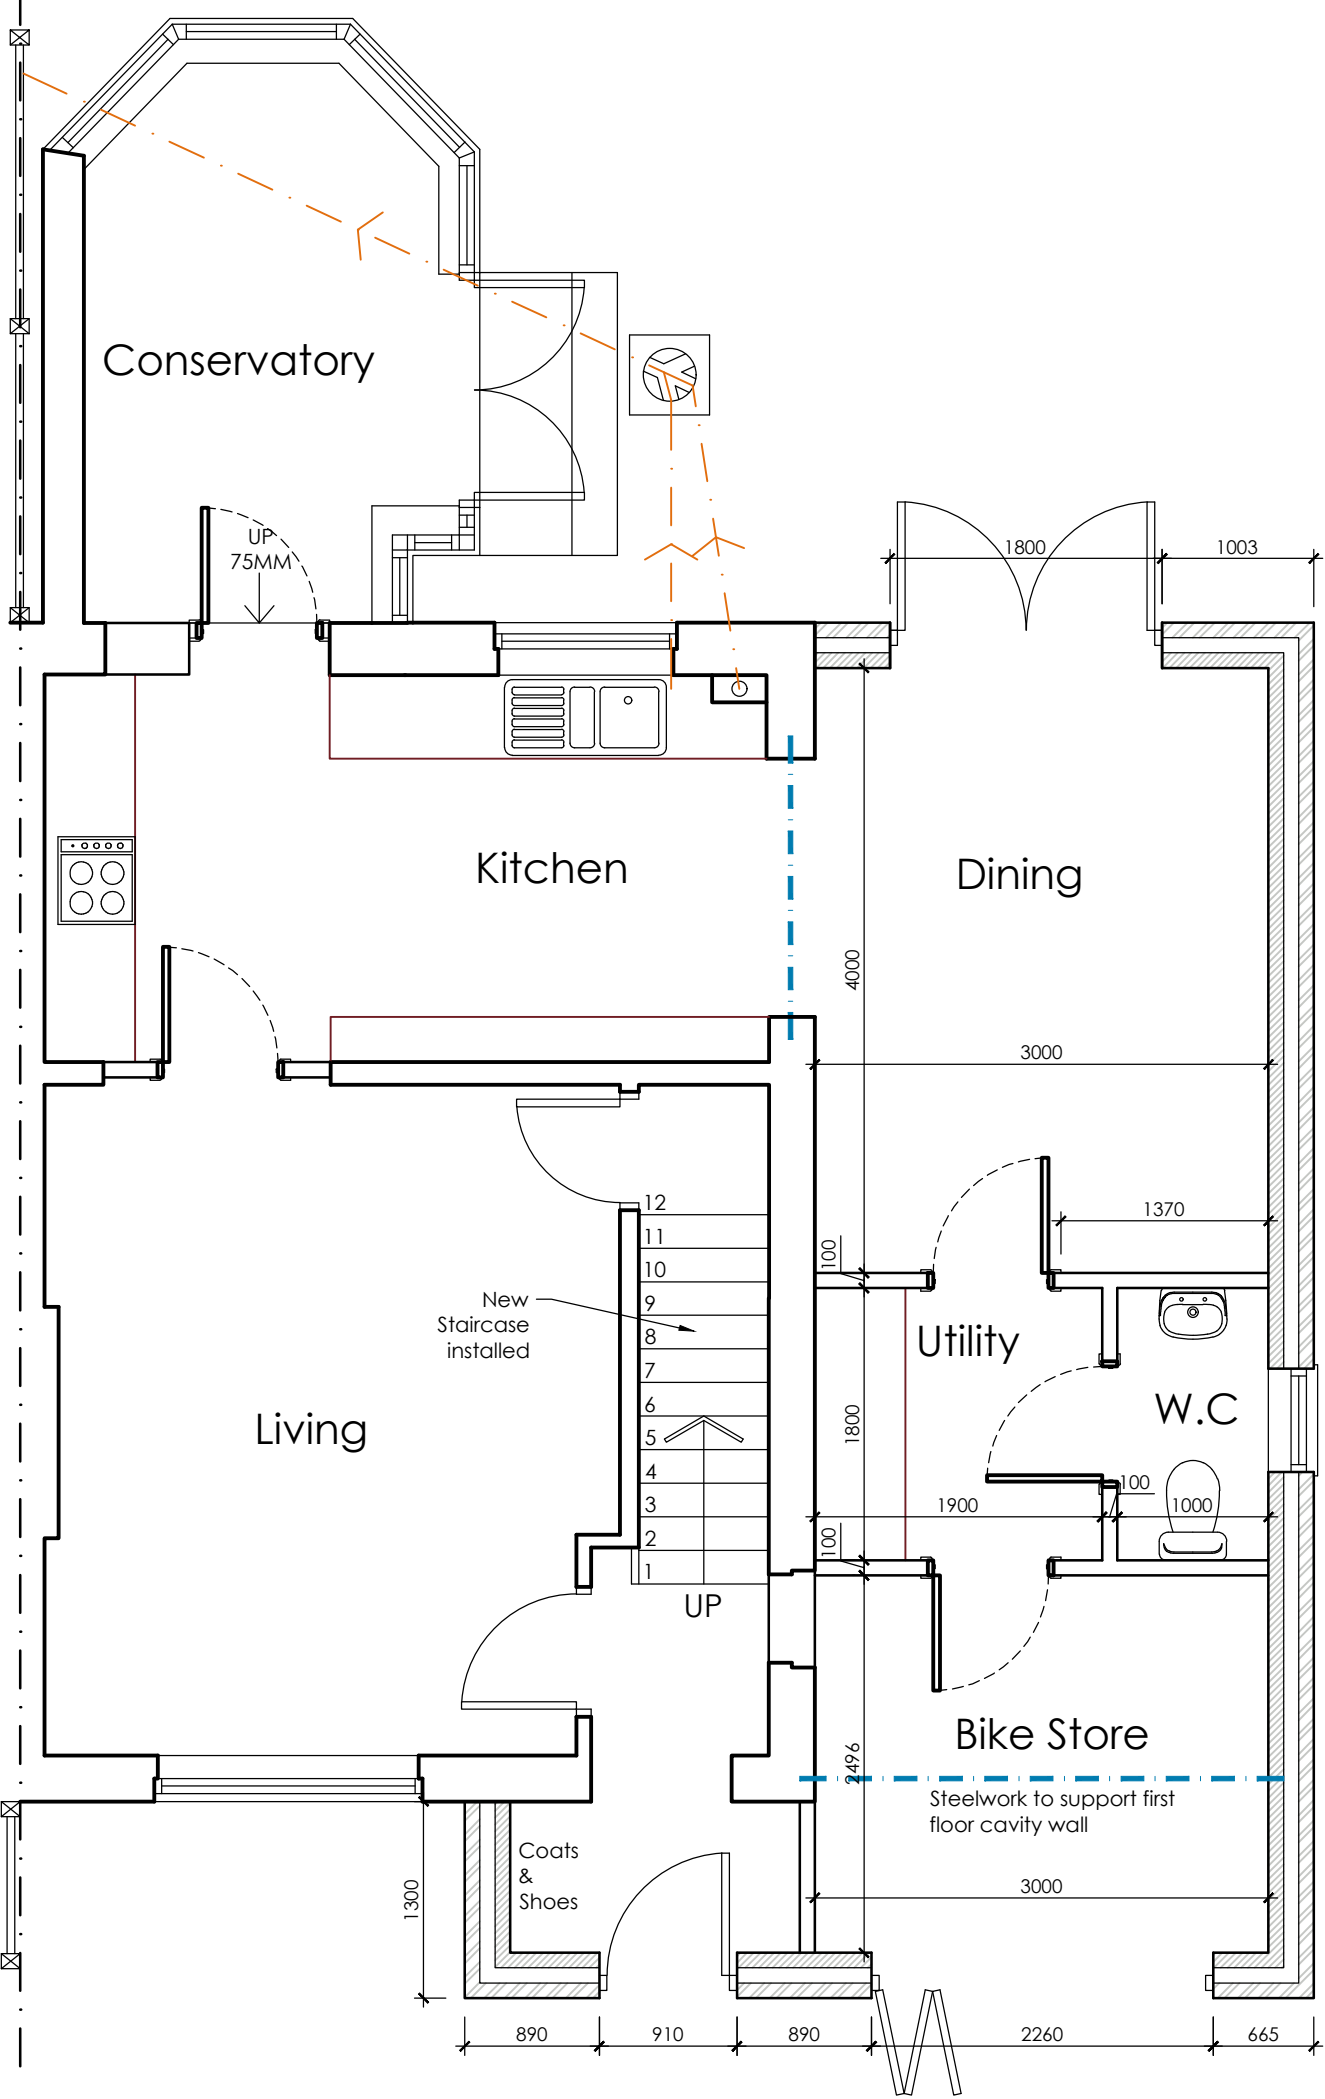

**PROPOSED GROUND
FLOOR PLAN**
SCALE 1:50

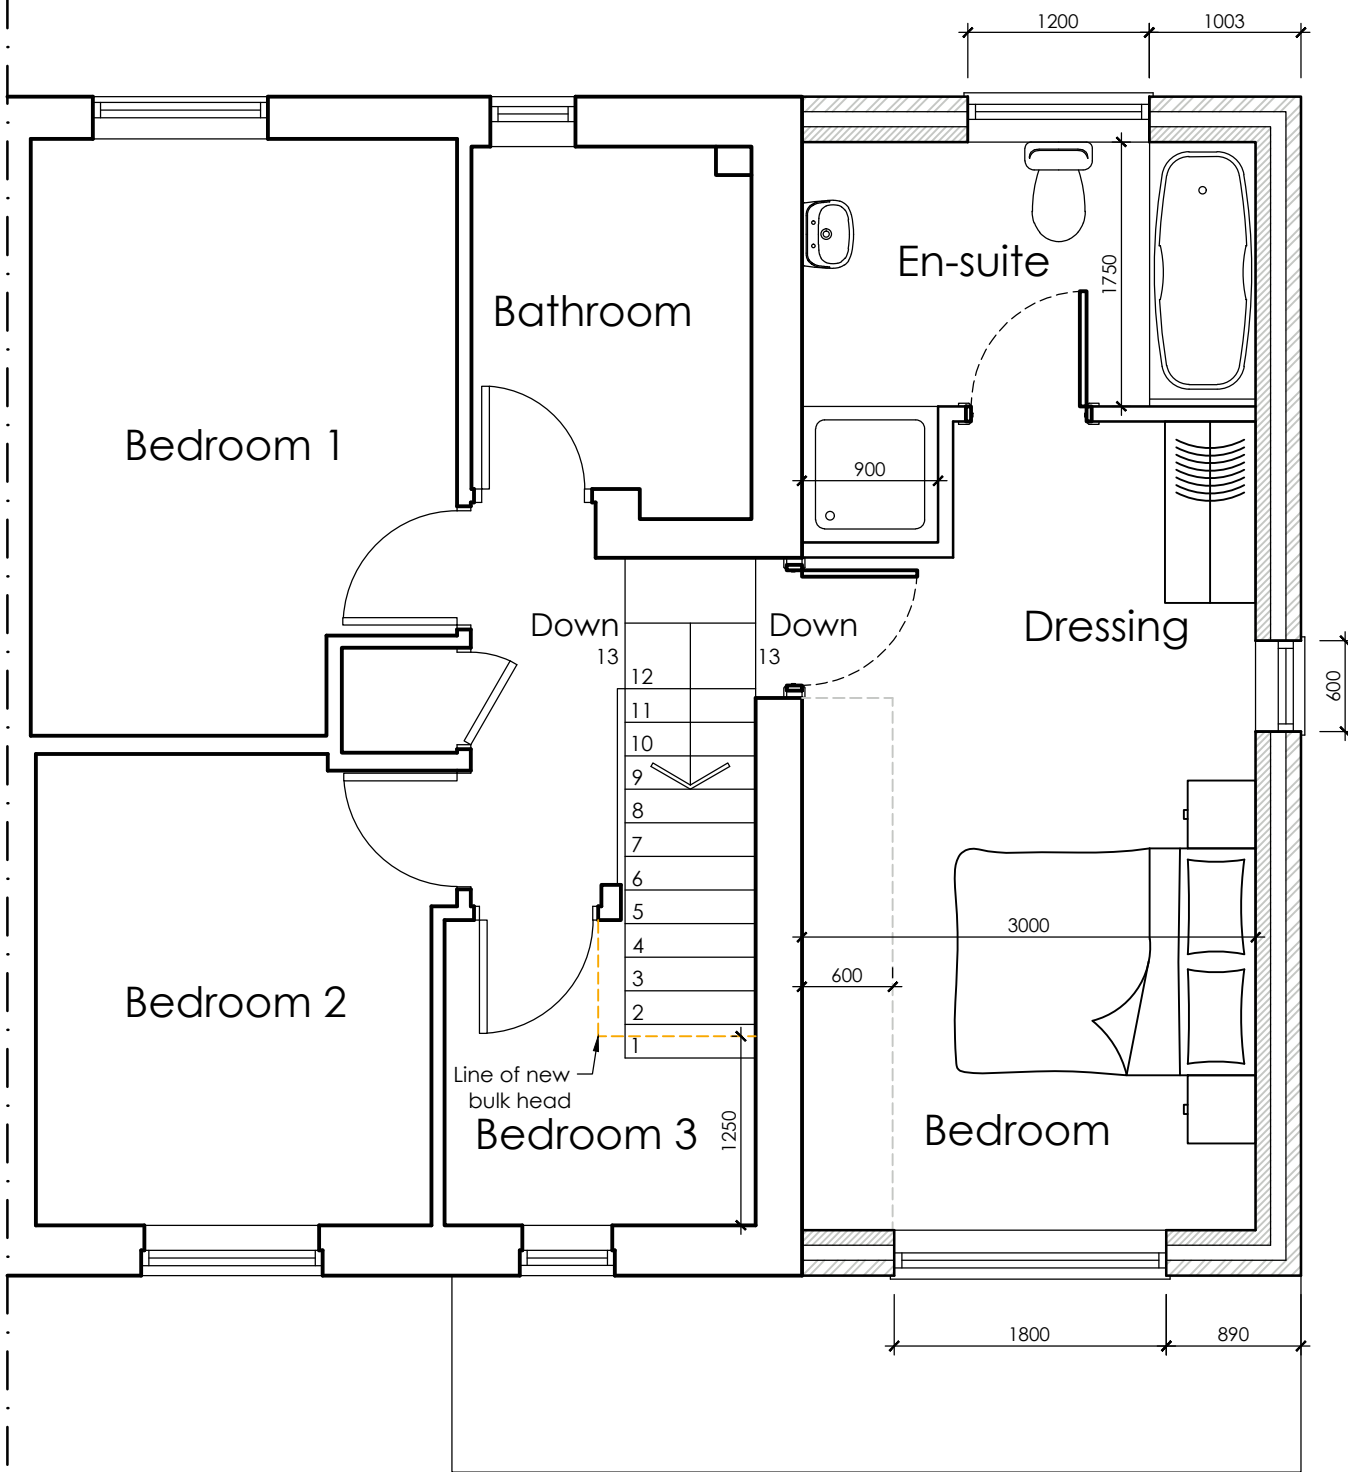

**PROPOSED FIRST
FLOOR PLAN**
SCALE 1:50

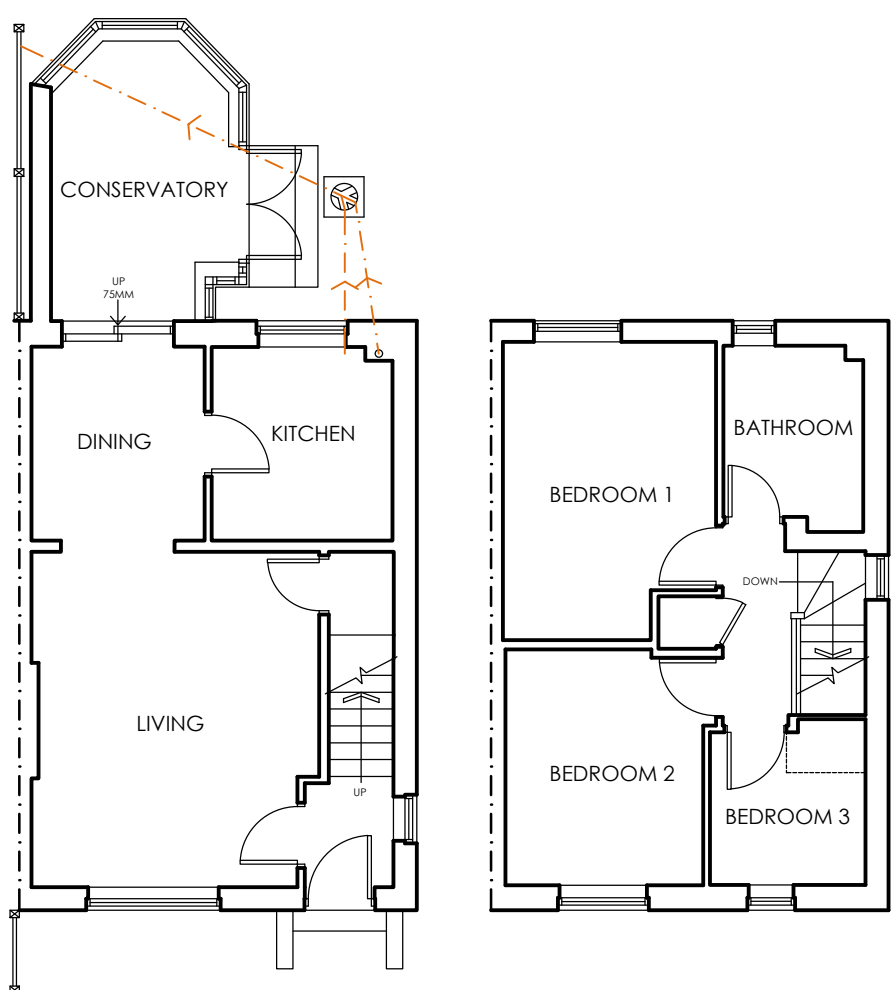

**EXISTING
FLOOR PLANS**
SCALE 1:100



BLOCK PLAN
SCALE 1:500

 WhiteAgus Architectural Services			OFFICE ONE, DRILL HALL, 11 EASTGATE, BARNSELEY, S70 2EU			Phone: 01226 208482 Email: info@whiteagus.co.uk Web: www.whiteagus.co.uk								
Project. PROPOSED SIDE EXTENSION AT 64 TOWNGATE, SILKSTONE BARNSELEY, S75 4SW						Client. JOHN WHITEHEAD								
Drawing Title. PLANS AND ELEVATIONS						Date. SEPTEMBER 2026			Scale. 1:50 & 1:100 @ A1					
						Ref. 25-099			Dwg. No. 01			Rev. A		
Date		Suffix	Description				Date		Suffix	Description				
05/10/2026		A	REVISED TO CLIENTS REQUIREMENTS											