



GENERAL NOTES:

Drawing copyright of DS&L Property Consulting Ltd.


Dimensions should be checked and verified on site prior to any construction or alteration.

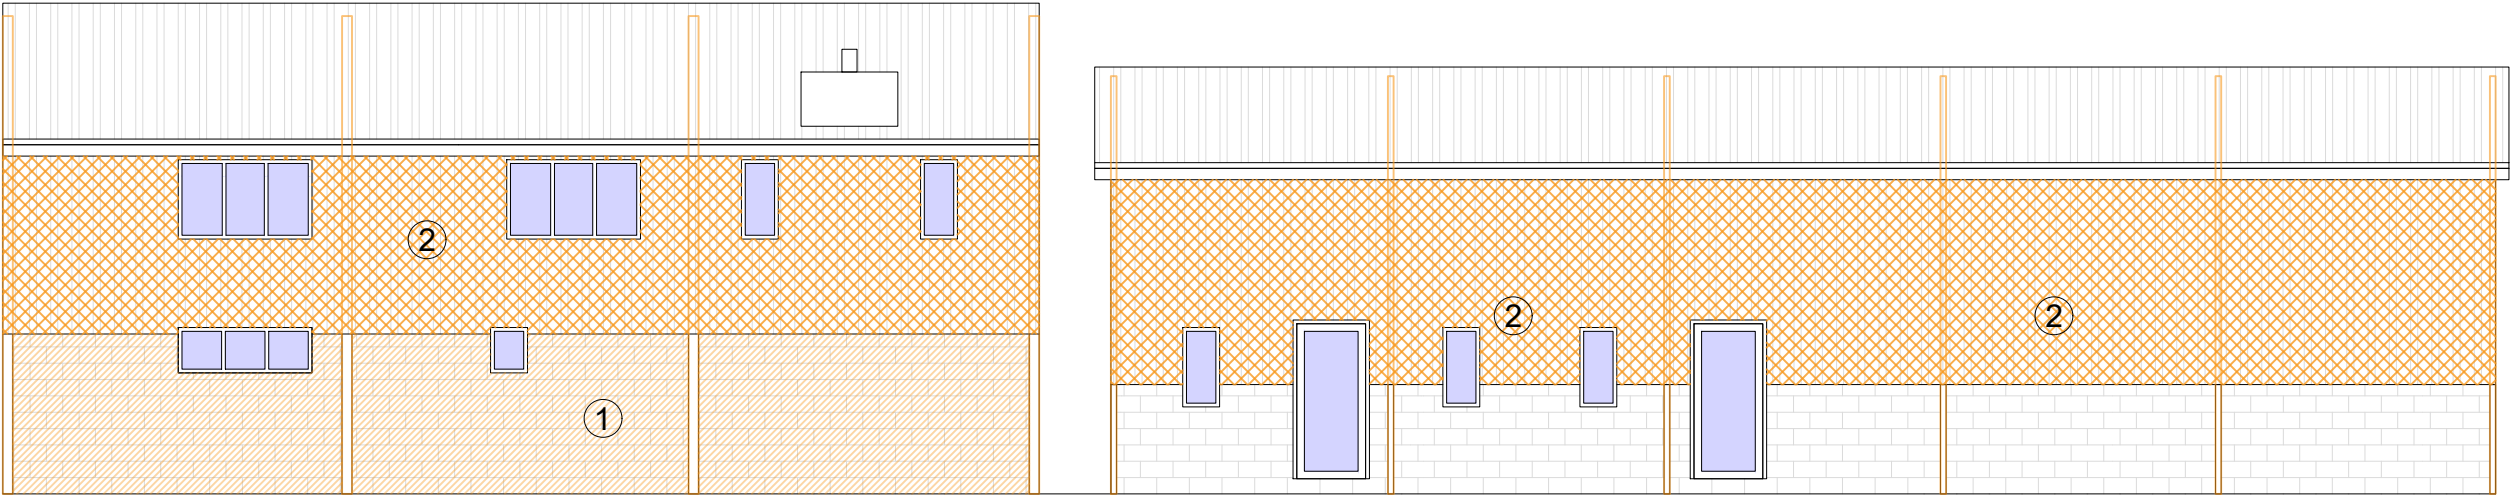

PROPOSED WEST ELEVATION
SCALE: 1:100

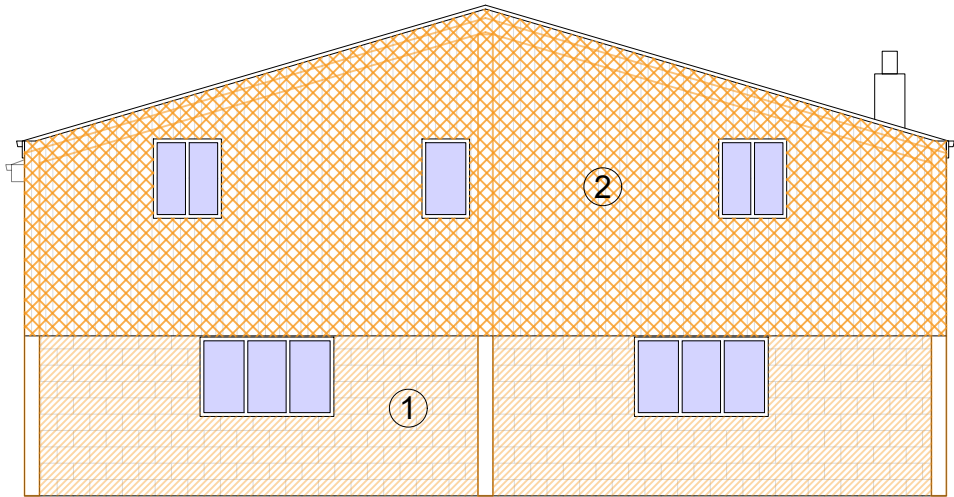


PROPOSED NORTH ELEVATION
SCALE: 1:100

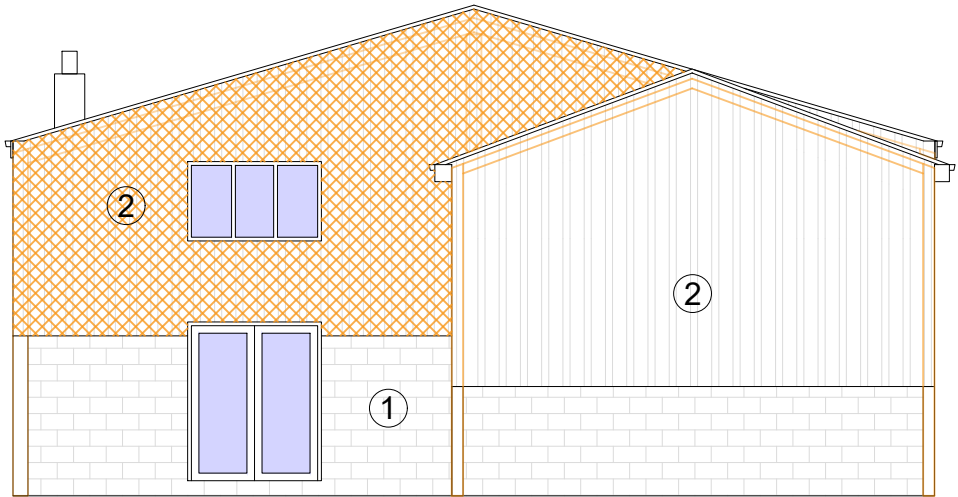


PROPOSED SOUTH ELEVATION
SCALE: 1:100


-  Existing steel structure to be retained
-  Areas of existing blockwork to be retained
-  Areas of existing cladding to be retained

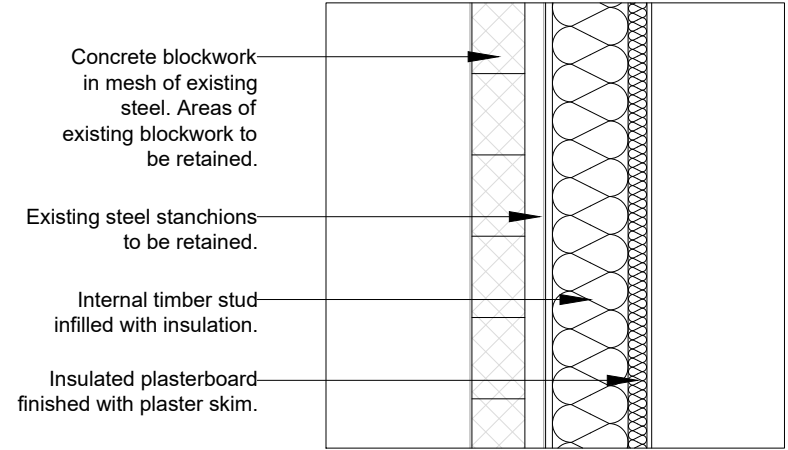

BLOCKWORK WALL DETAIL
(WALL TYPE ①)
SCALE: 1:20

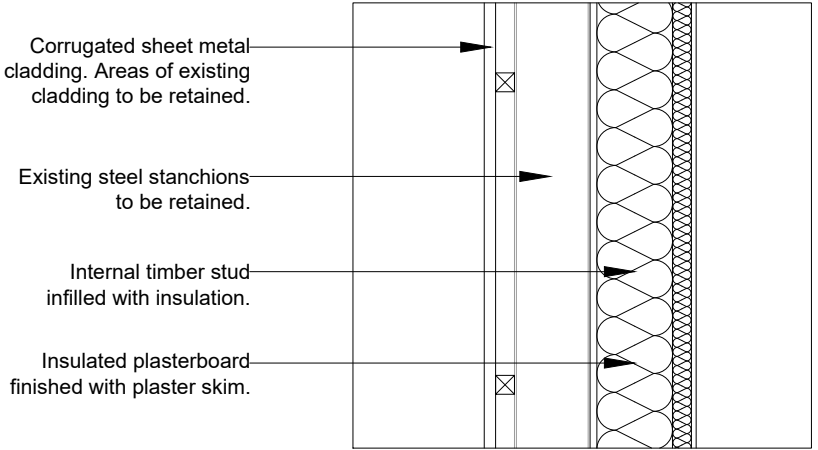

STEEL CLADDING WALL DETAIL
(WALL TYPE ②)
SCALE: 1:20

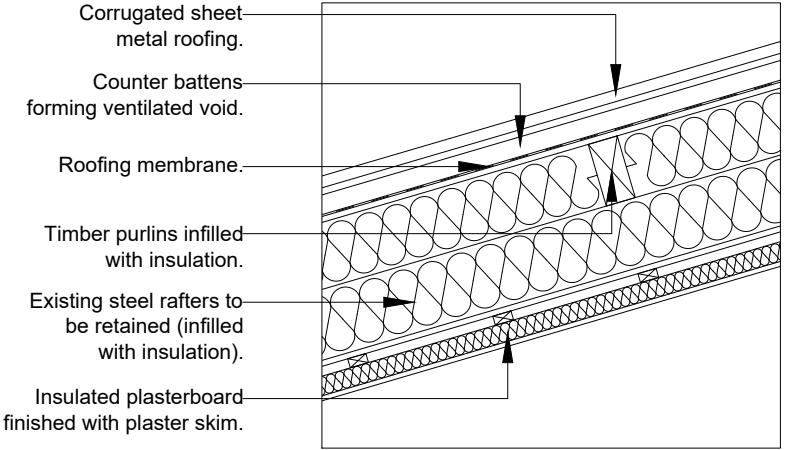

ROOF DETAIL
SCALE: 1:20

Site Address:			
Jowett Farm Building, Jowett House Ln, Cawthorne, S75 4AS			
Project:			
Class Q Barn Conversion			
Drawing title:			
Proposed Elevations and Details			
Status:	Date:		
Planning	April 2024		
Project no:	Drawing no:	Revision:	Scale:
FP-Jow-Q	06	-	As Stated@A3