


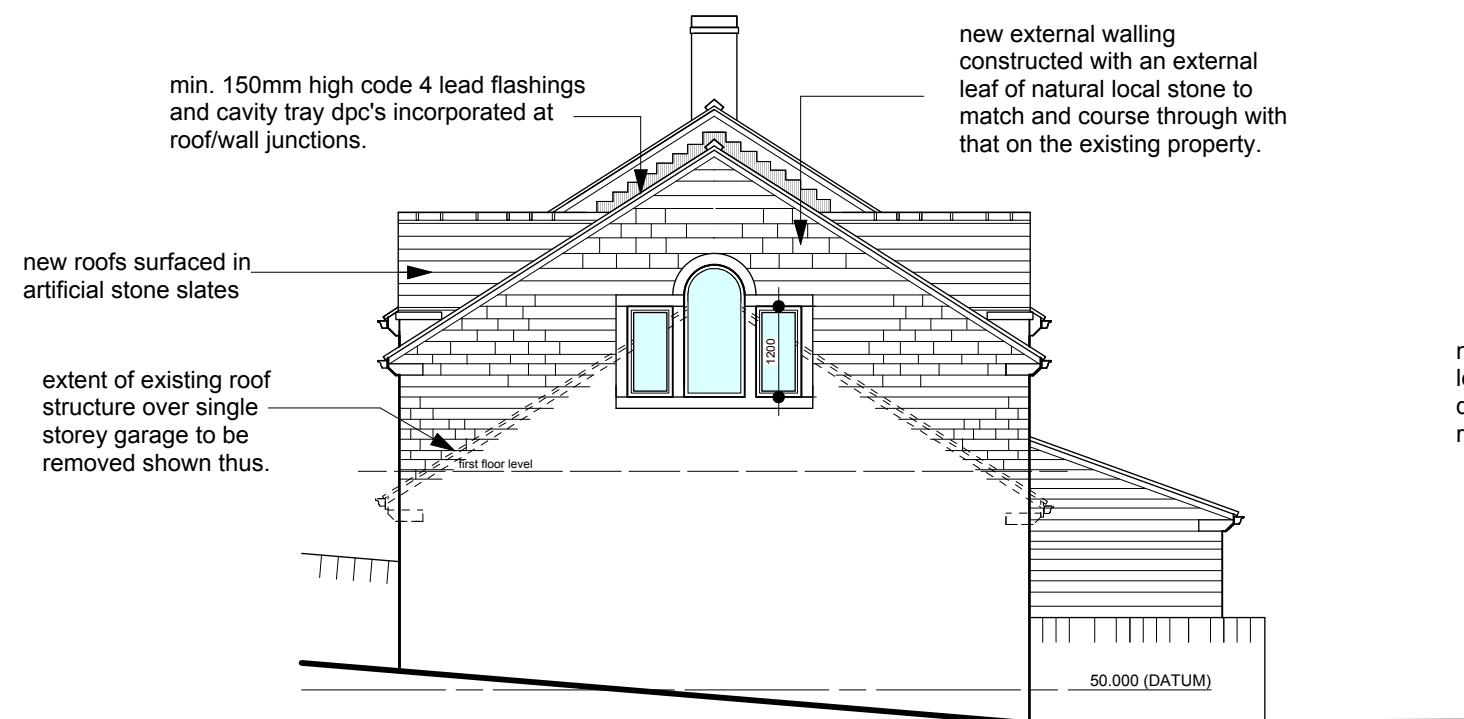


Part North Elevation




West Elevation



South Elevation

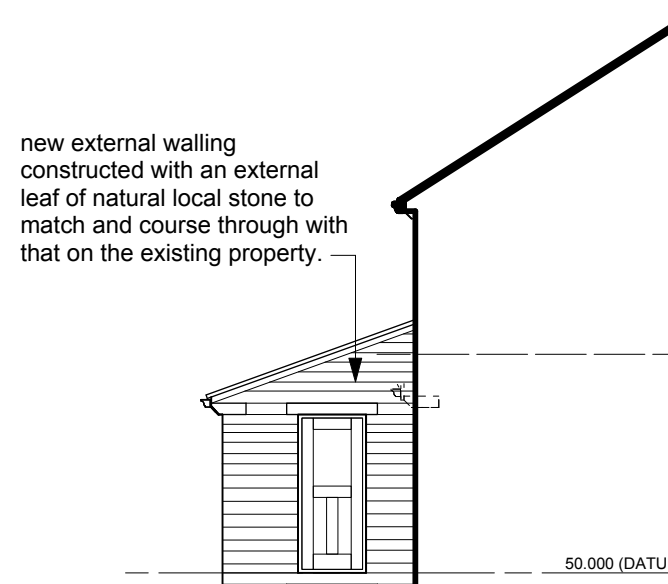


East Elevation

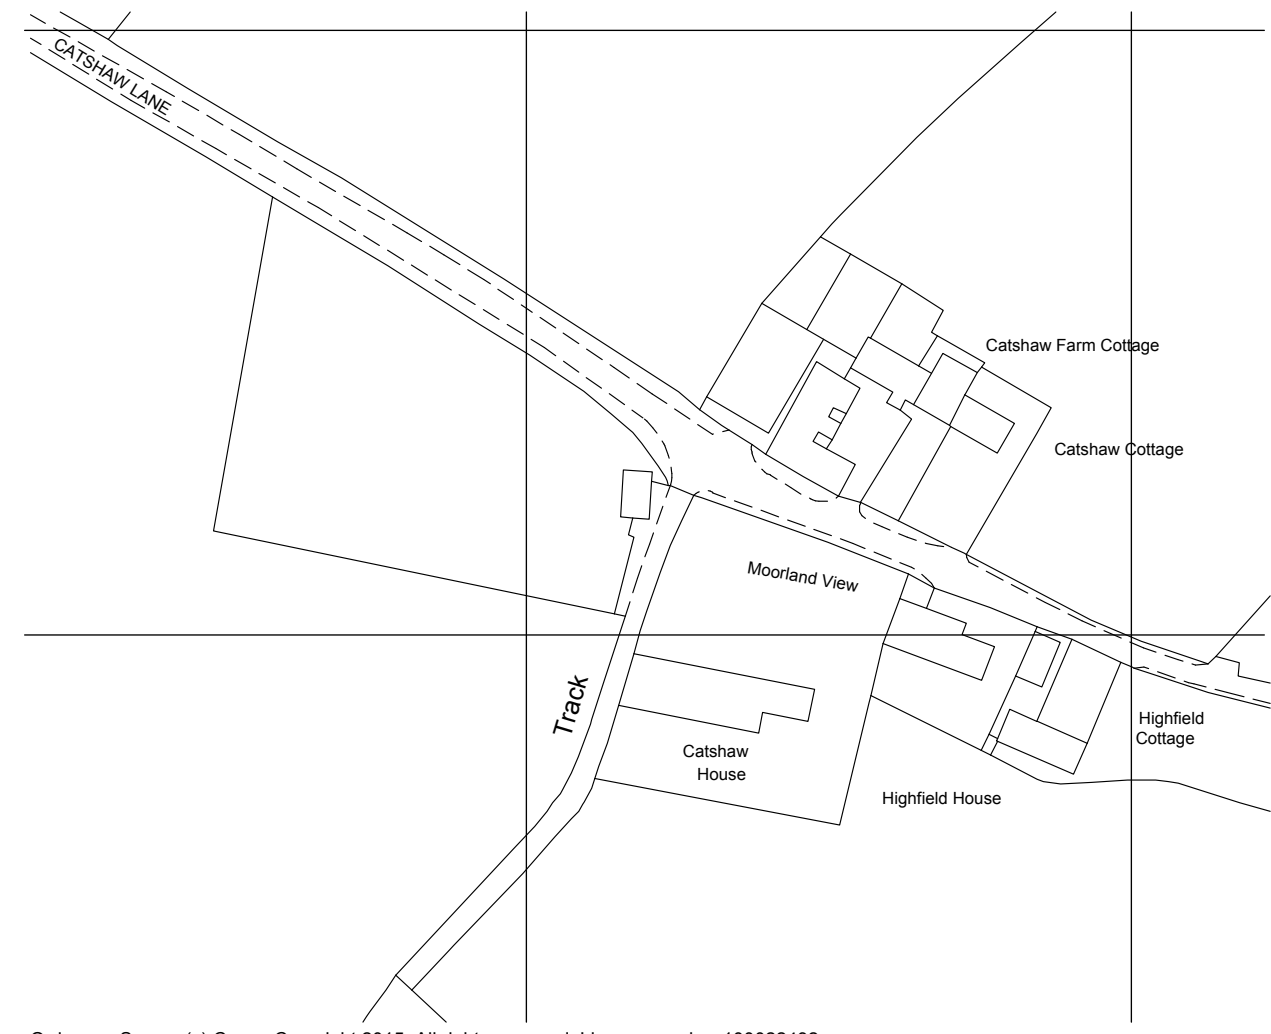


Ordnance Survey (c) Crown Copyright 2015. All rights reserved. Licence number 100022432

Location Plan - 1/1250

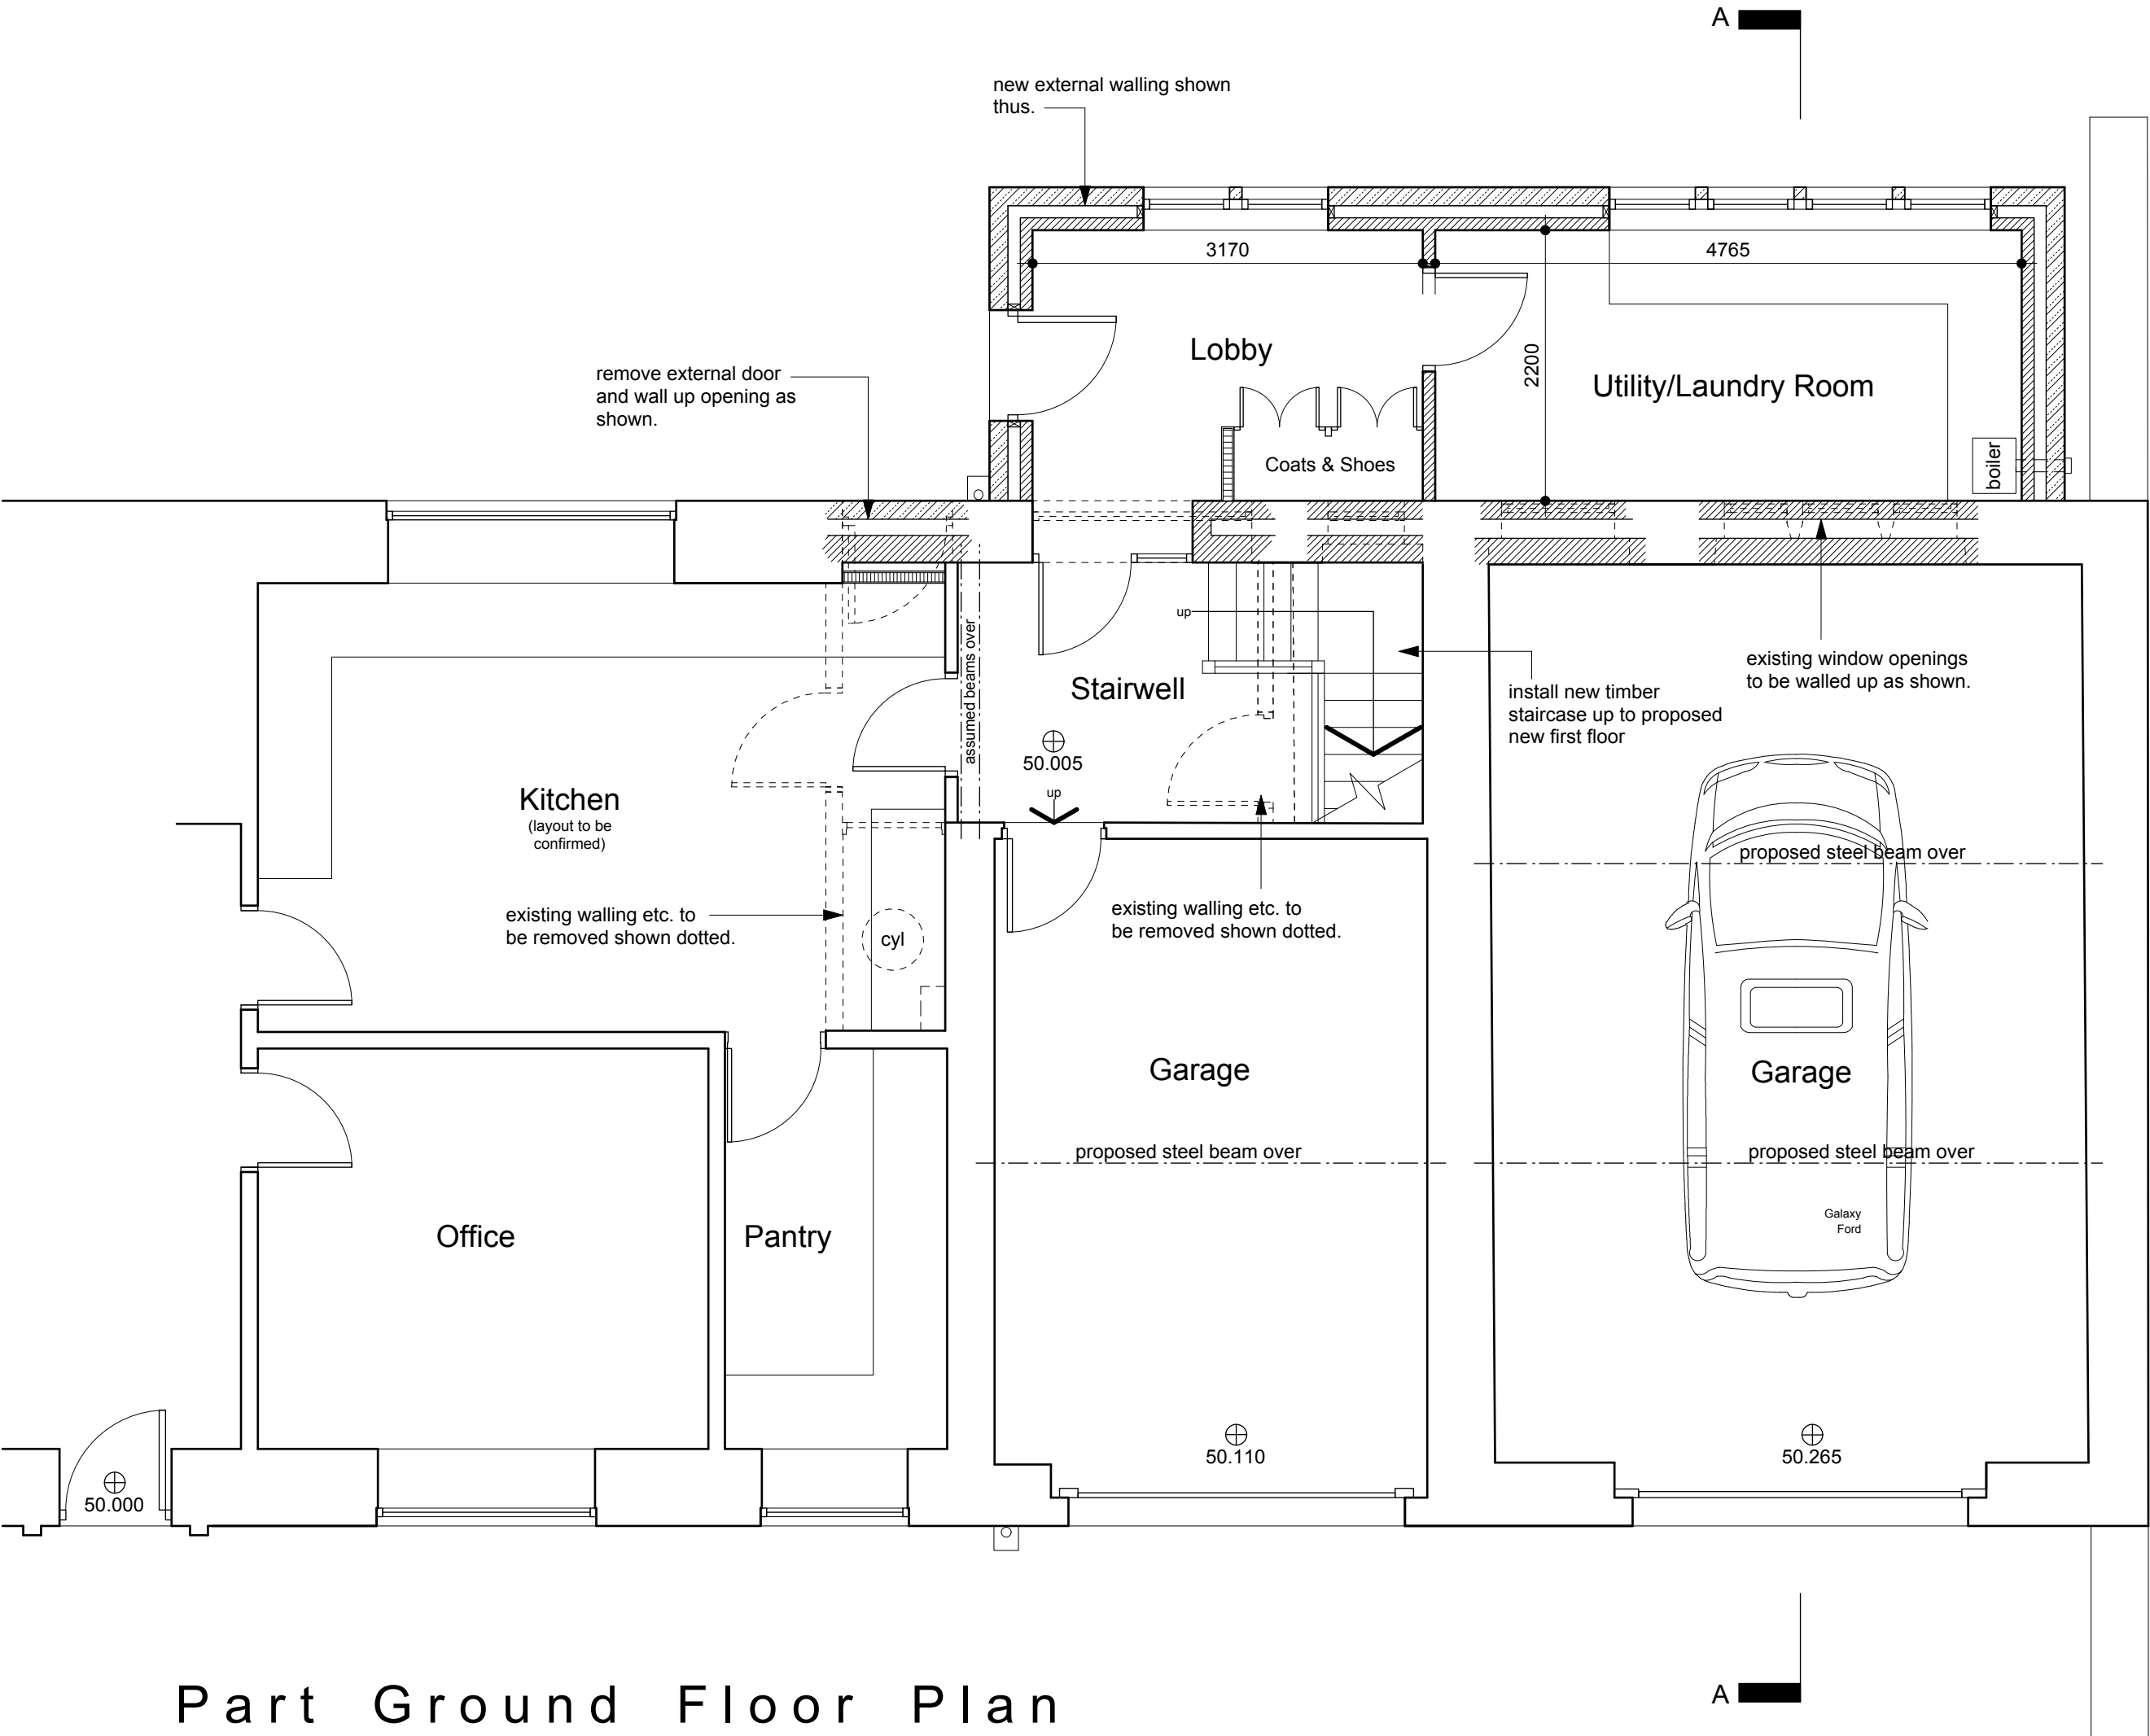

Part Ground Floor Plan

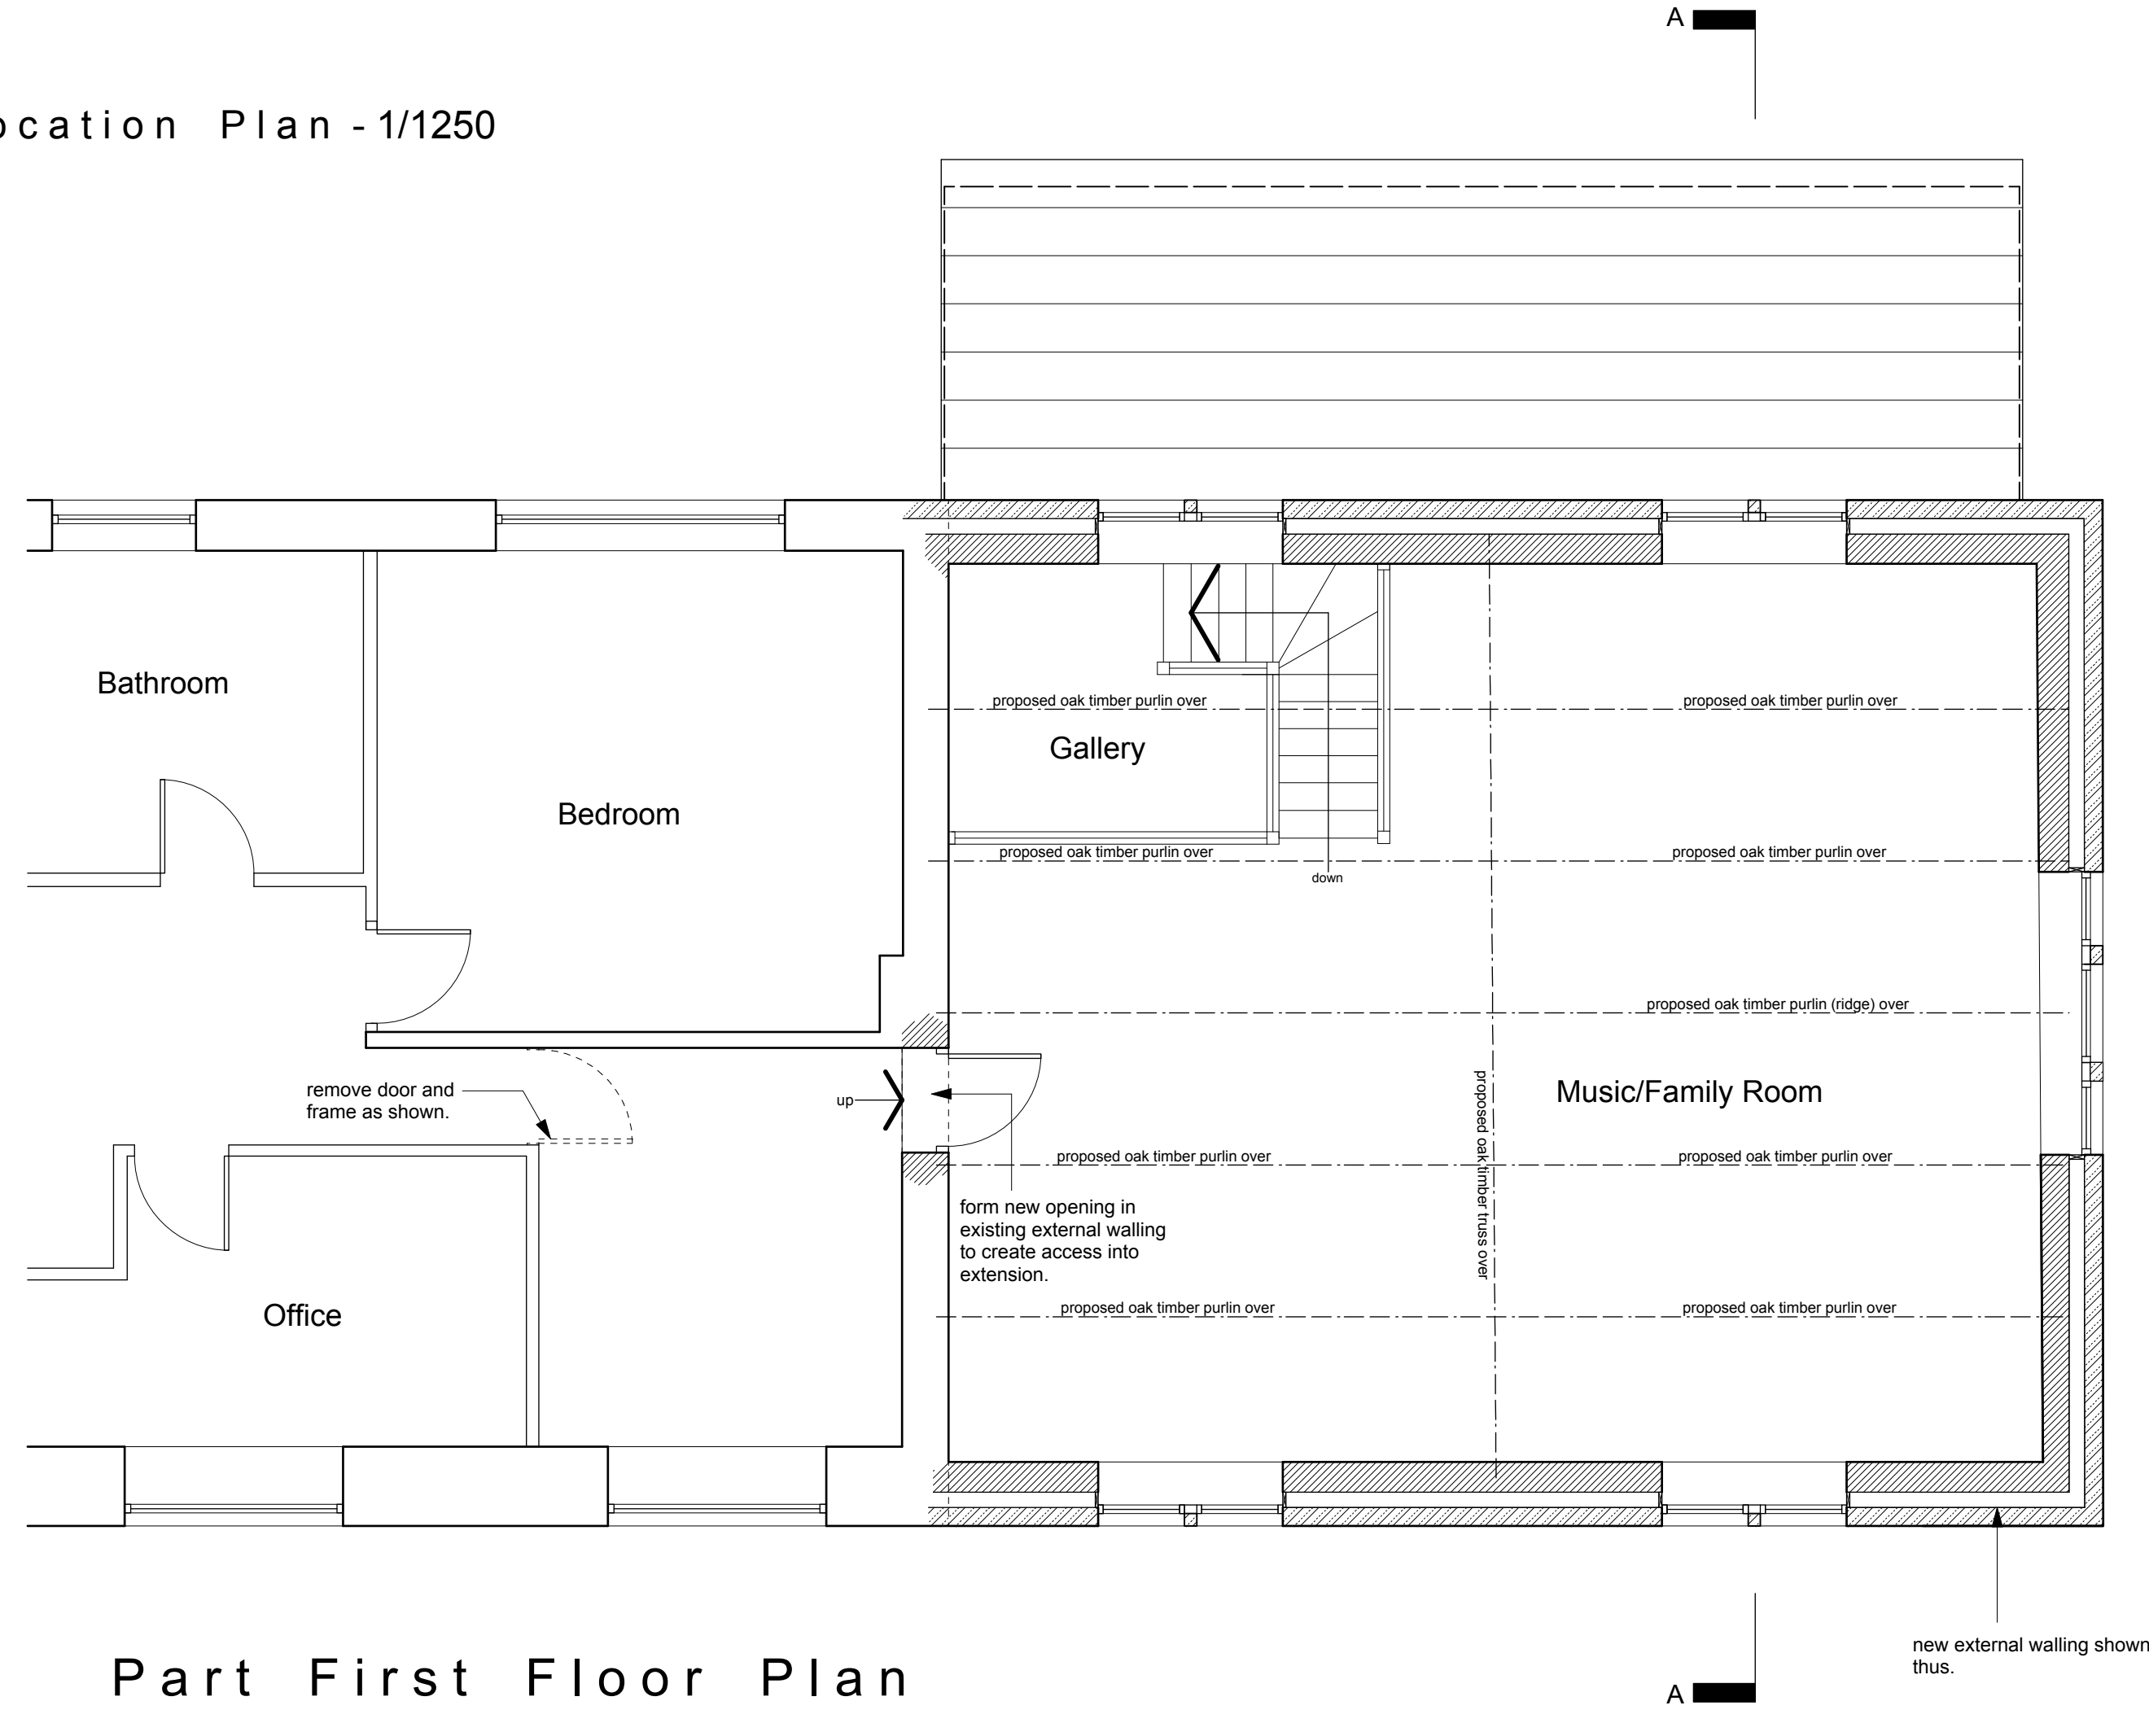

Part First Floor Plan

Notes:
This drawing has been prepared specifically for the purpose of Planning Permission (where appropriate) & Building Regulation Approval. Valley Properties accept no liability for errors or omissions. The drawing may be used for estimating purposes, but the Principal Contractor must carry out a site investigation. The Contractor is responsible for checking site dimensions, materials etc., and all building work, each work being checked by Building Control on site, as may be appropriate. Valley Properties disclaim any liability for works carried out.

Revisions:
Rev. A
Rev. B
Rev. C
Rev. D
Rev. E

VALLEY PROPERTIES
ARCHITECTURAL DESIGN SERVICES
7 Holmfirth Road
Meltham
Holmfirth HD9 4AA
Tel: 01484 854100 Mob: 07769736142
E-mail: vproperties@btopenworld.com

Client Details
Mr & Mrs Robinson

Project Title
First floor extension & erection of outbuilding at 1 Catshaw House
Catshaw Lane
Millhouse Green

Drawing Title
Planning Drawing

Date: 18/01/2015	Drawing Number: 180 & 1100	Rev. 2015/02/04	Date Drawn: December 2015	Drawn By: Andrew Smith
---------------------	-------------------------------	--------------------	------------------------------	---------------------------