




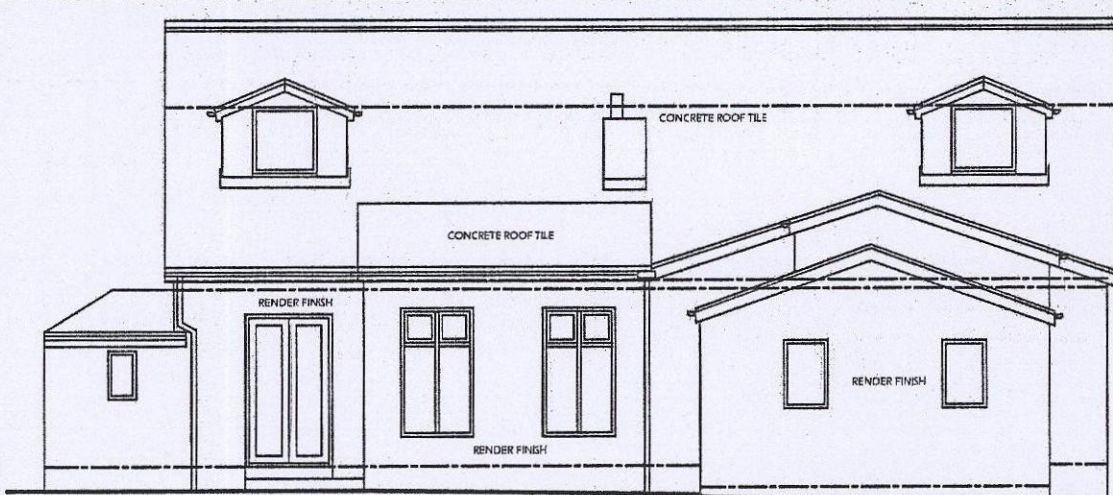


FRONT ELEVATION AS EXISTING SCALE 1:100

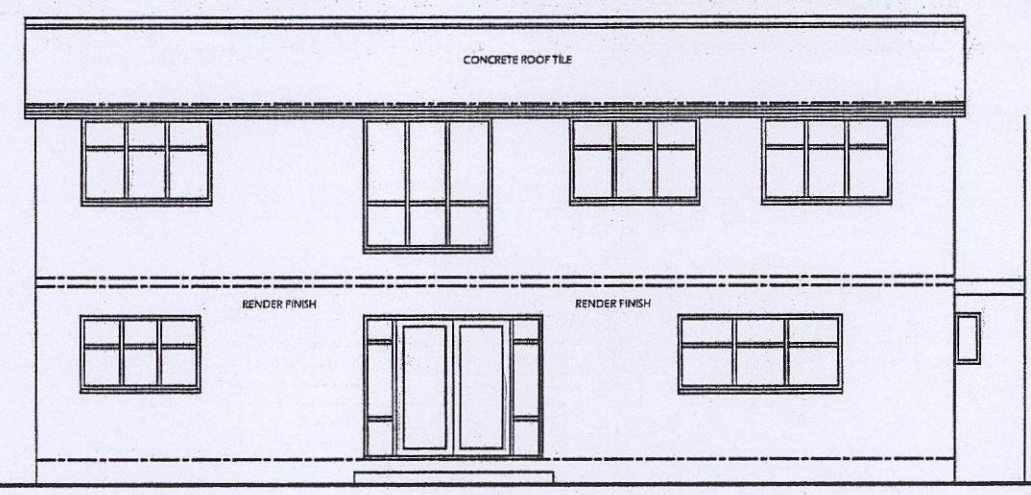


REAR ELEVATION AS EXISTING SCALE 1:100

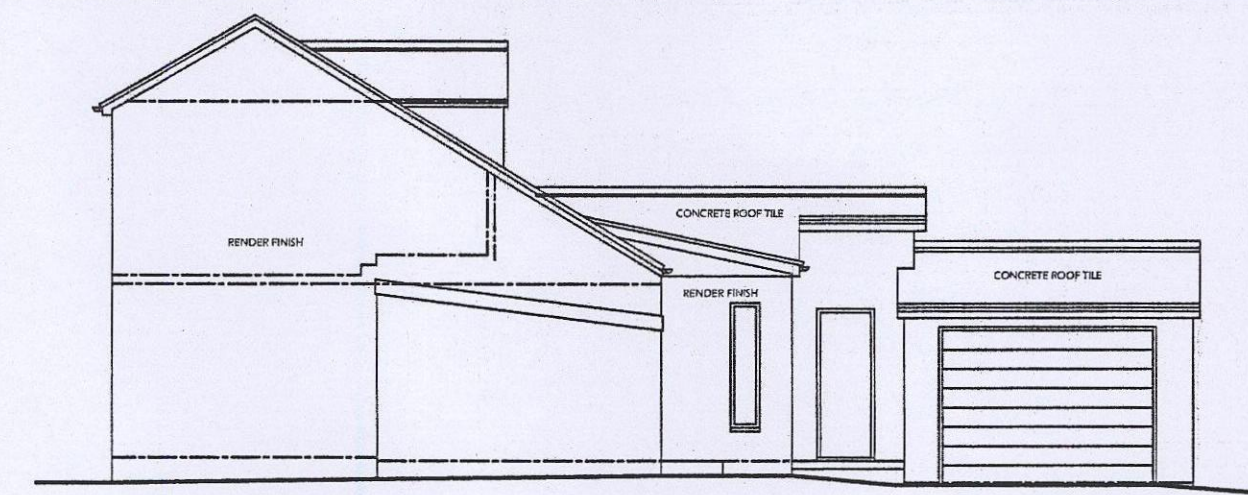


SIDE ELEVATION 1 AS EXISTING SCALE 1:100

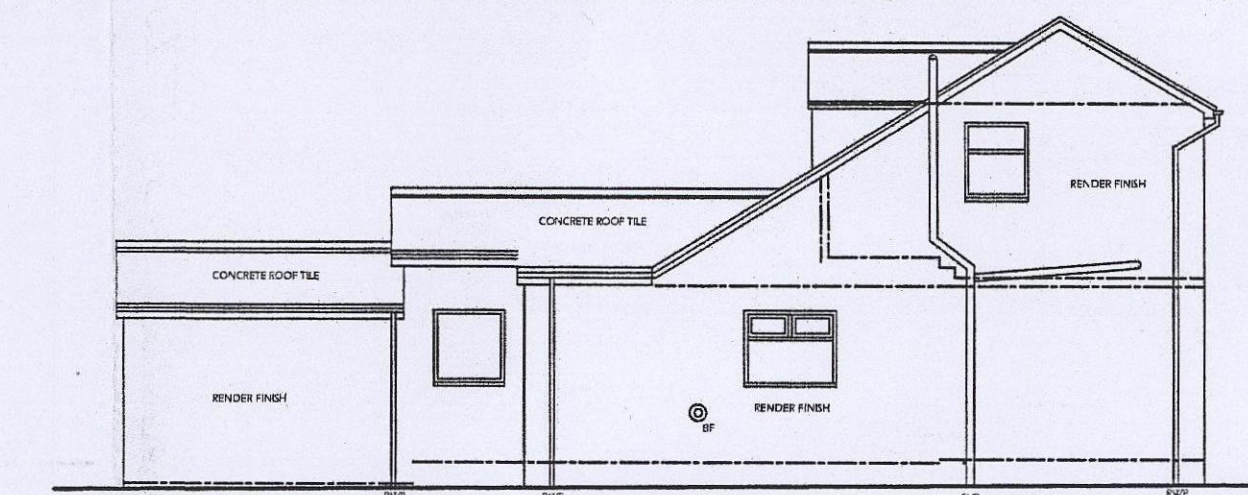

SIDE ELEVATION 2 AS EXISTING SCALE 1:100

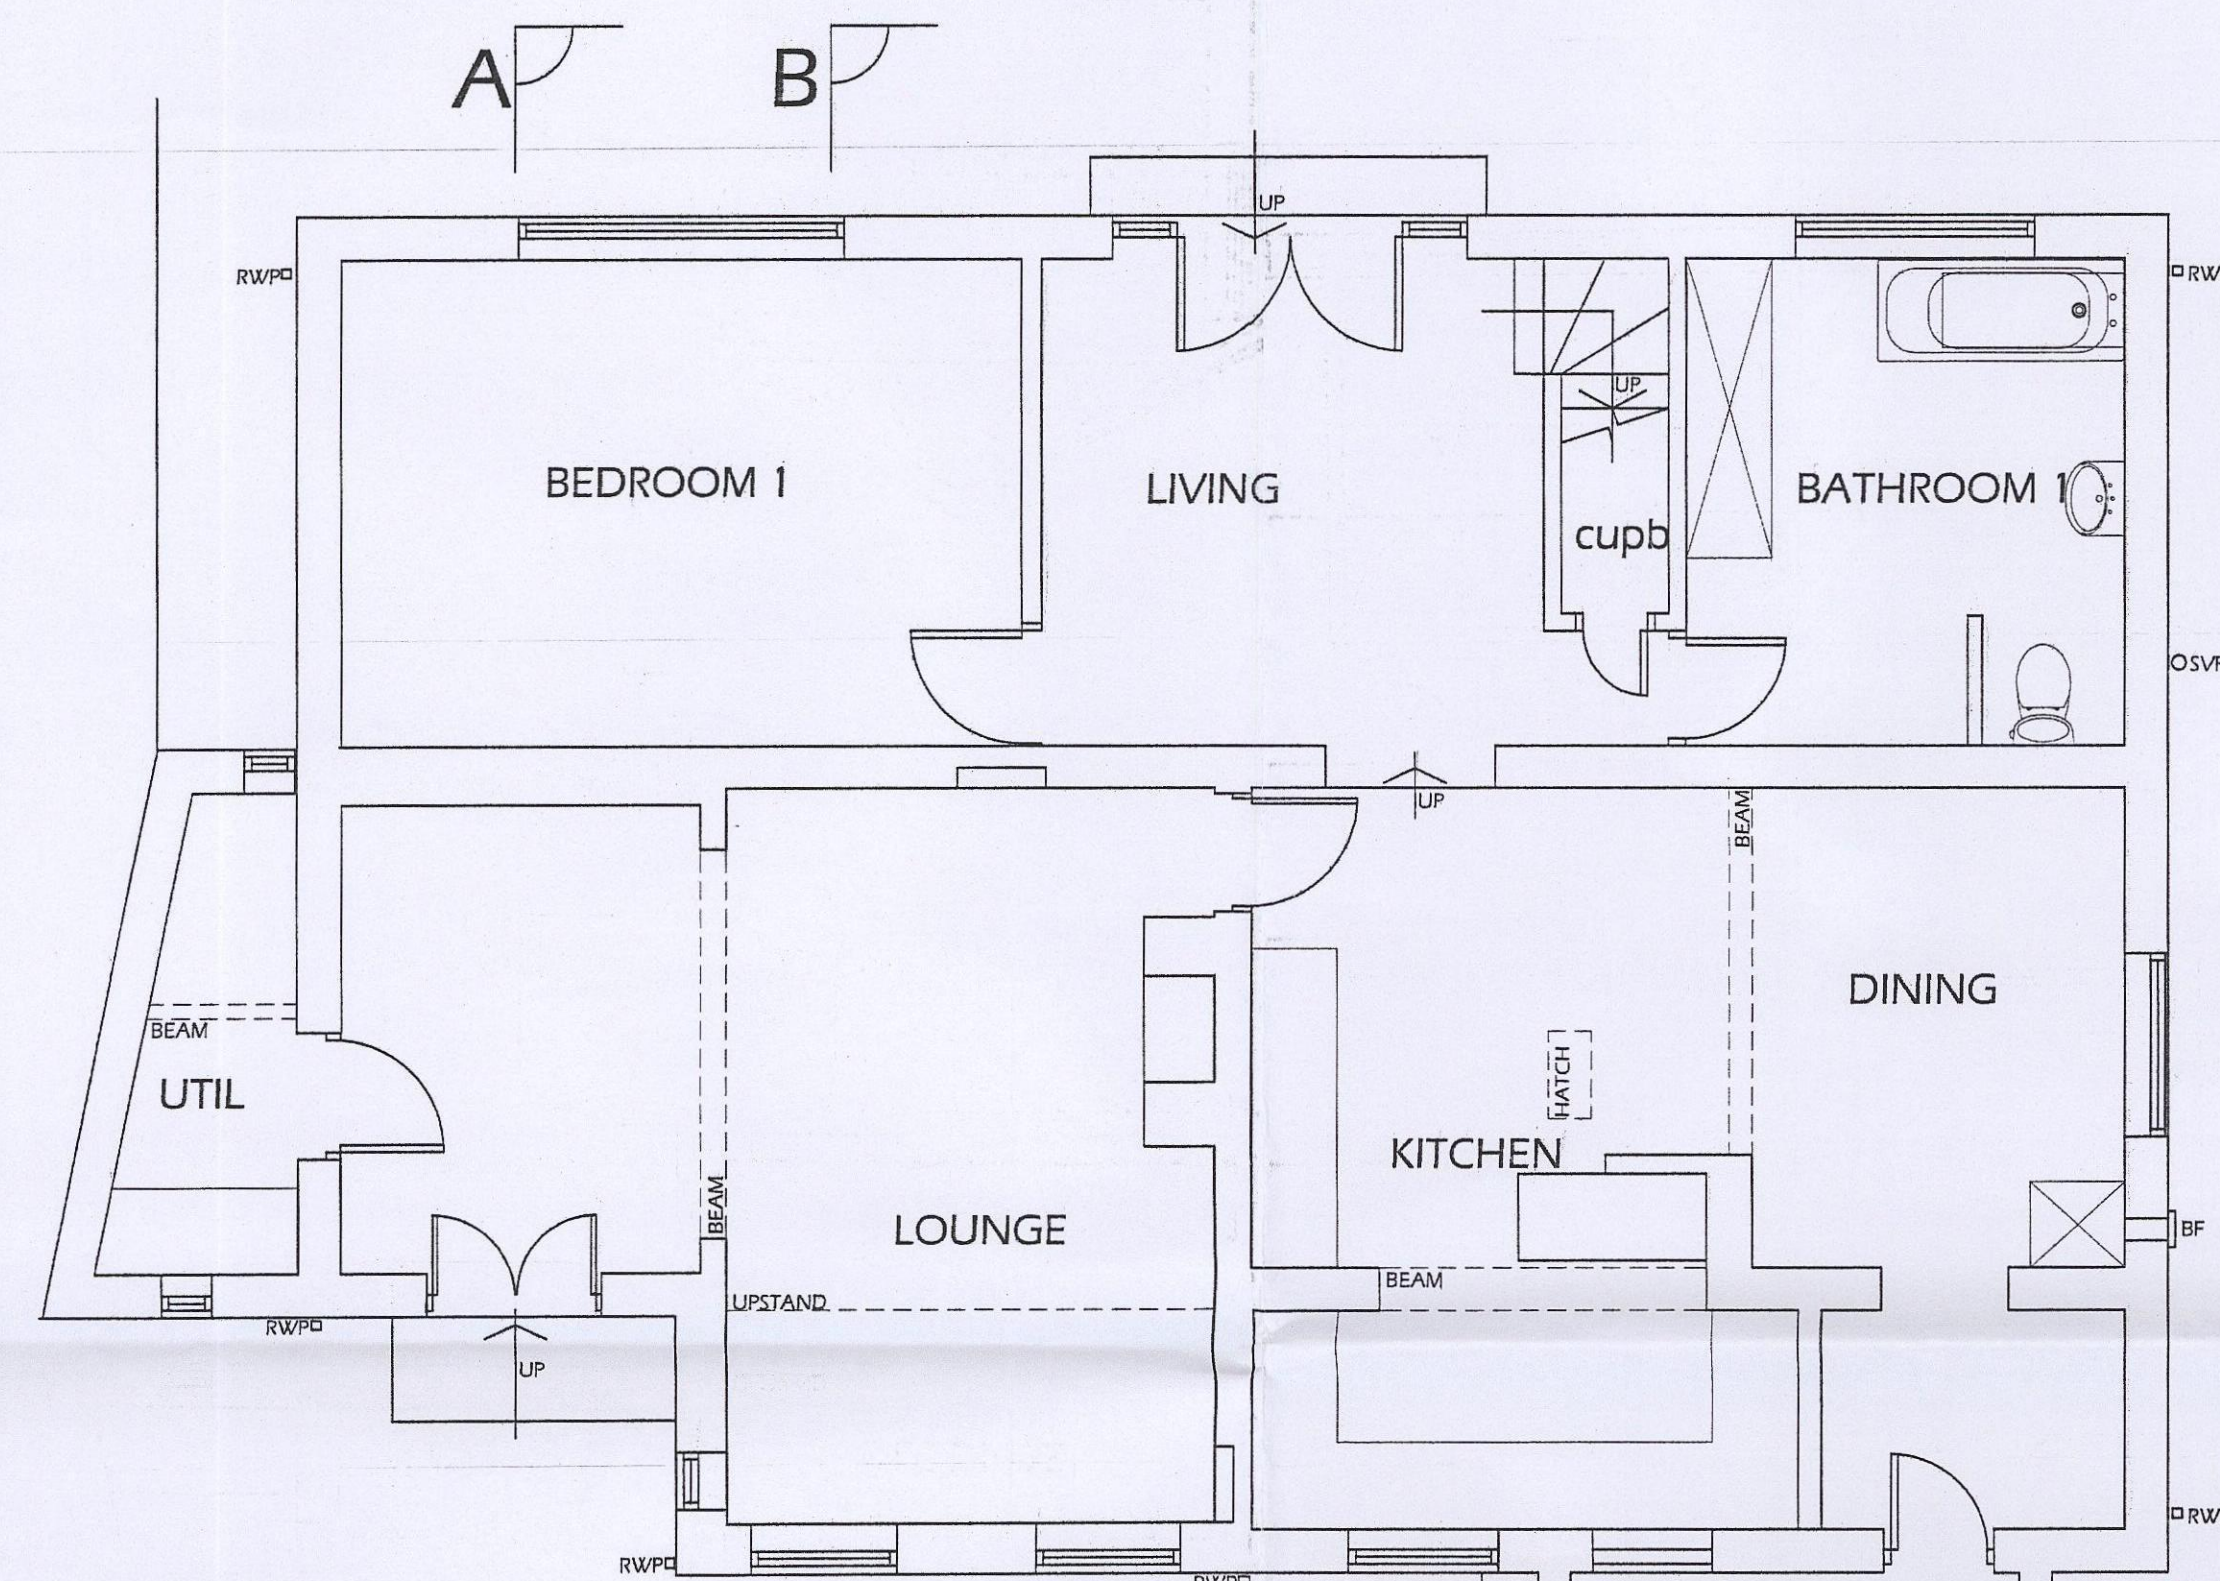


GROUND FLOOR PLAN SCALE 1:50

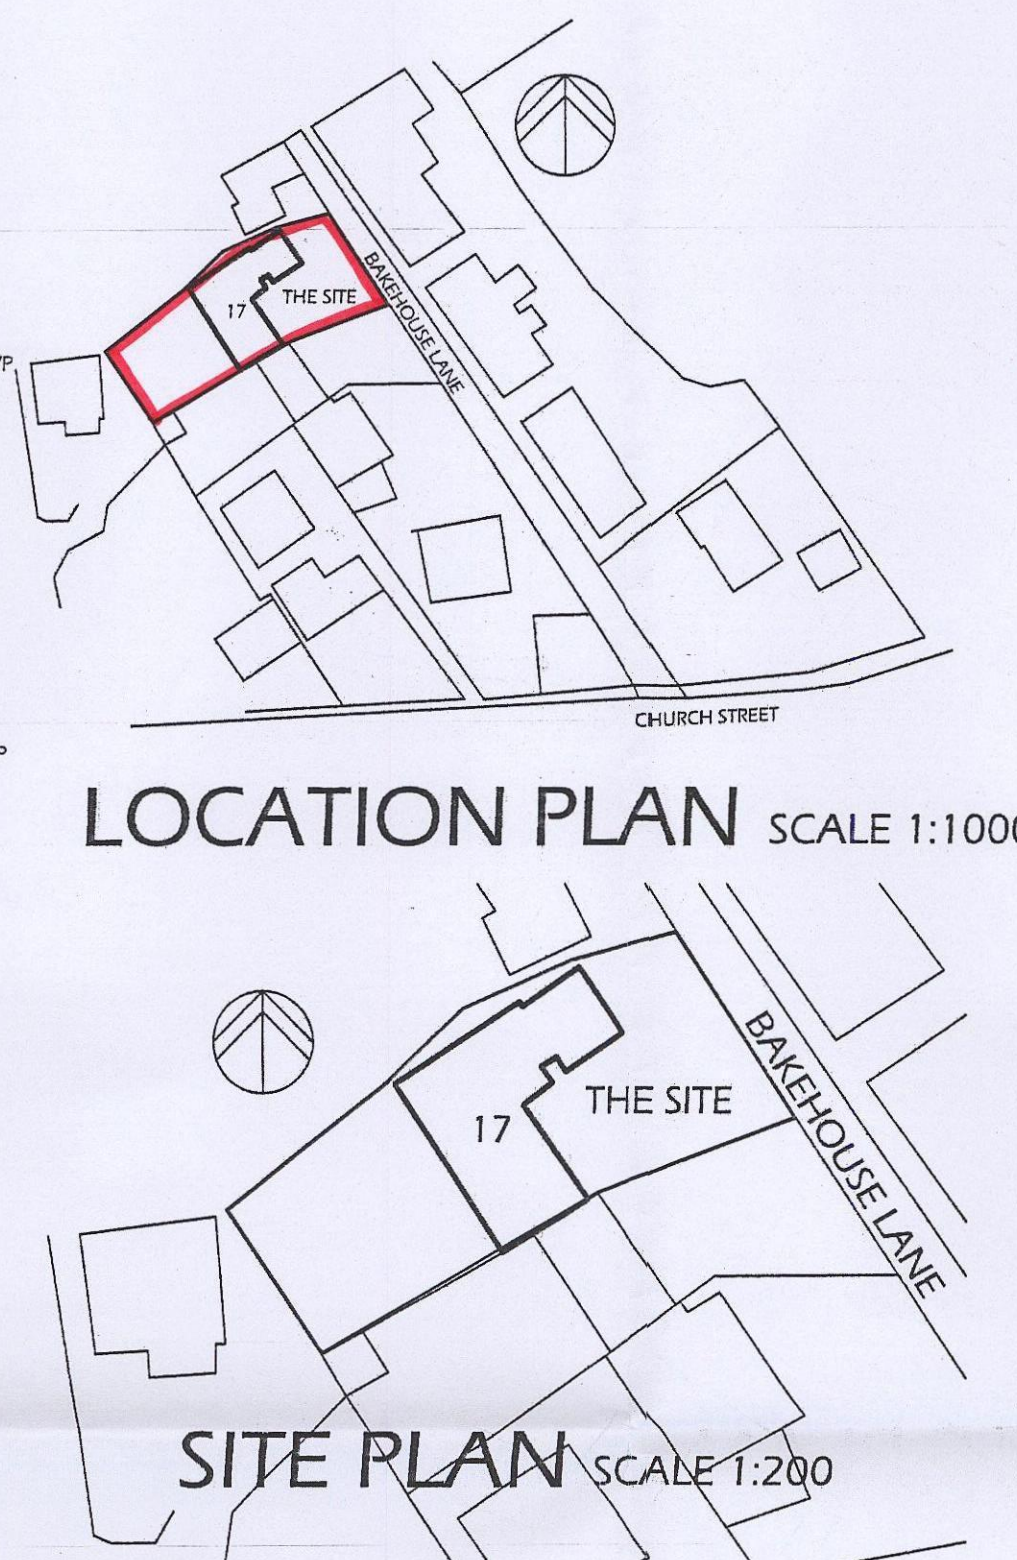


LOCATION PLAN SCALE 1:1000


SITE PLAN SCALE 1:200

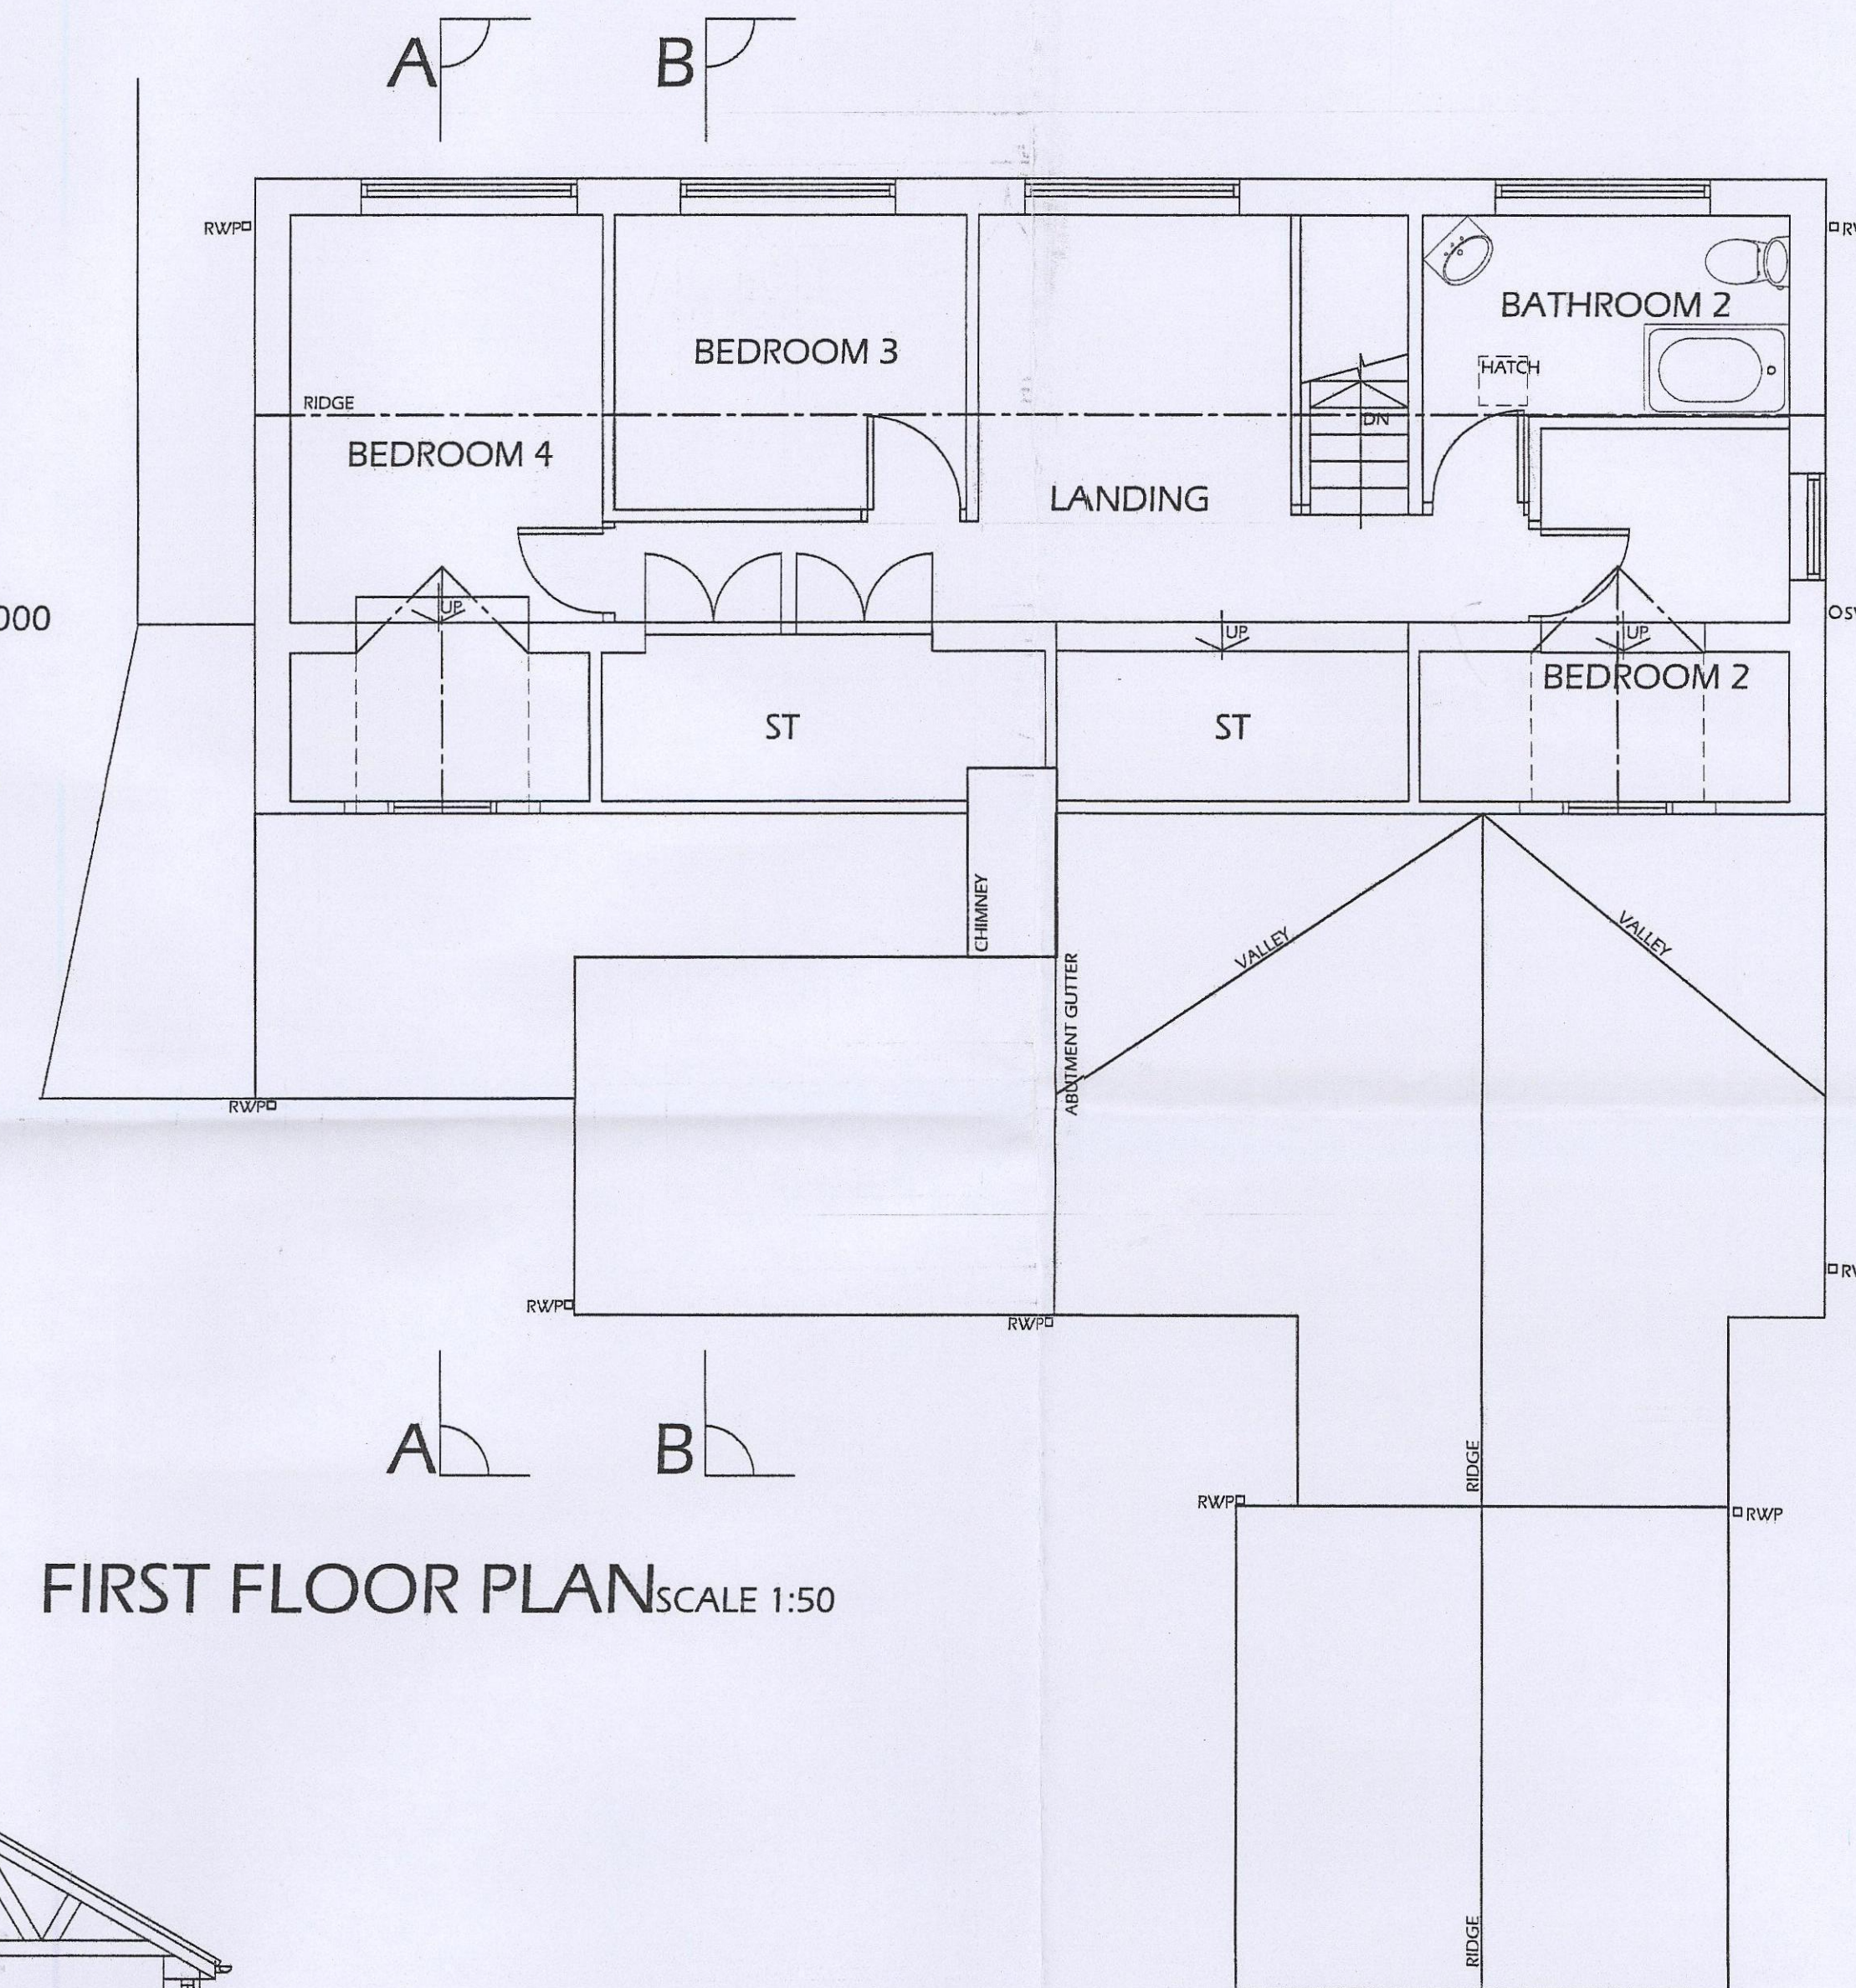

FIRST FLOOR PLAN SCALE 1:50

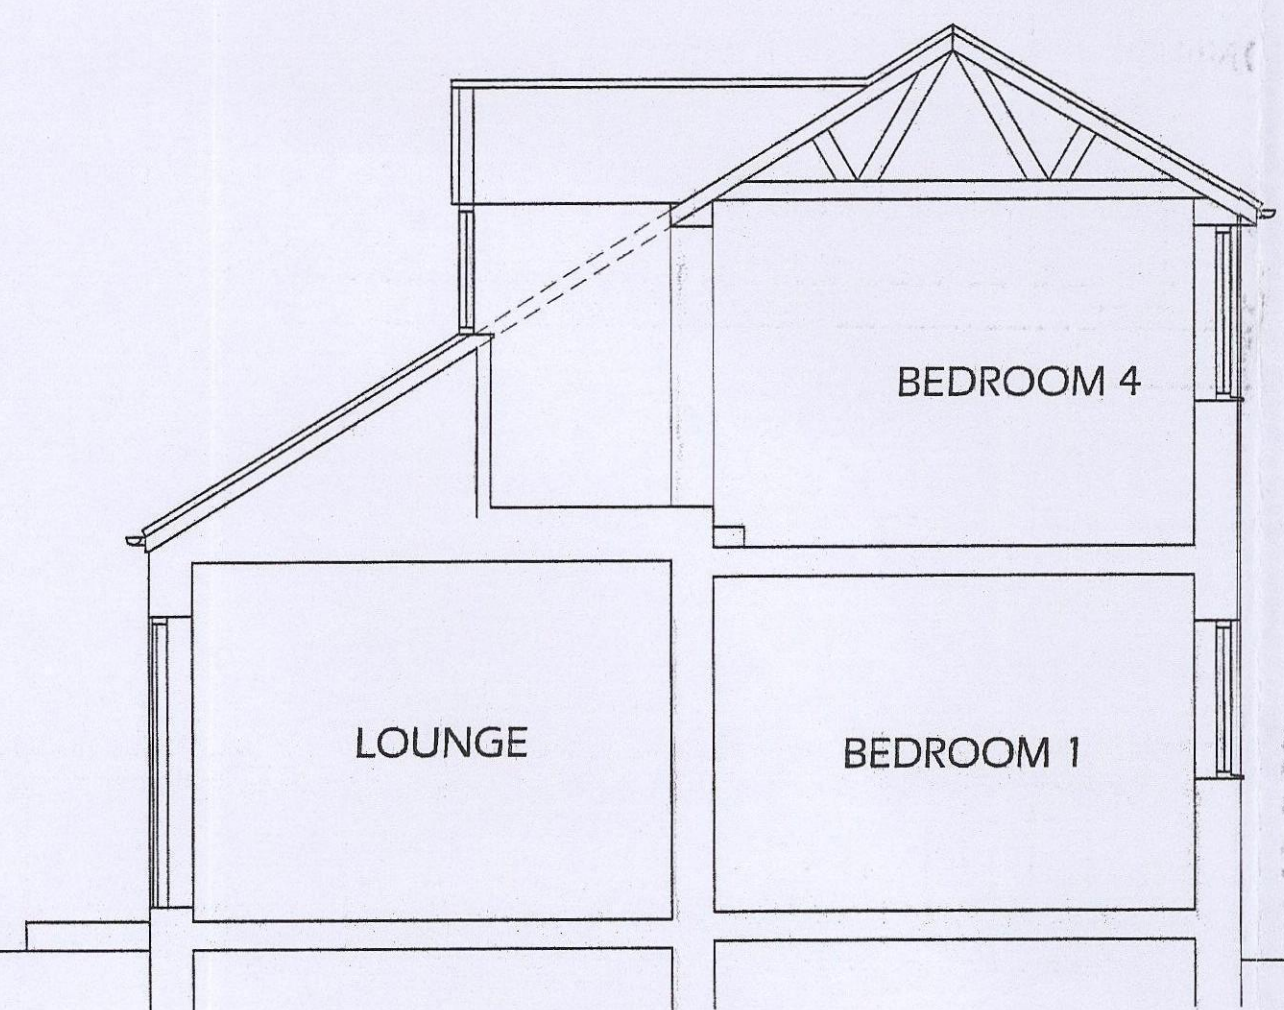


SECTION A-A SCALE 1:50

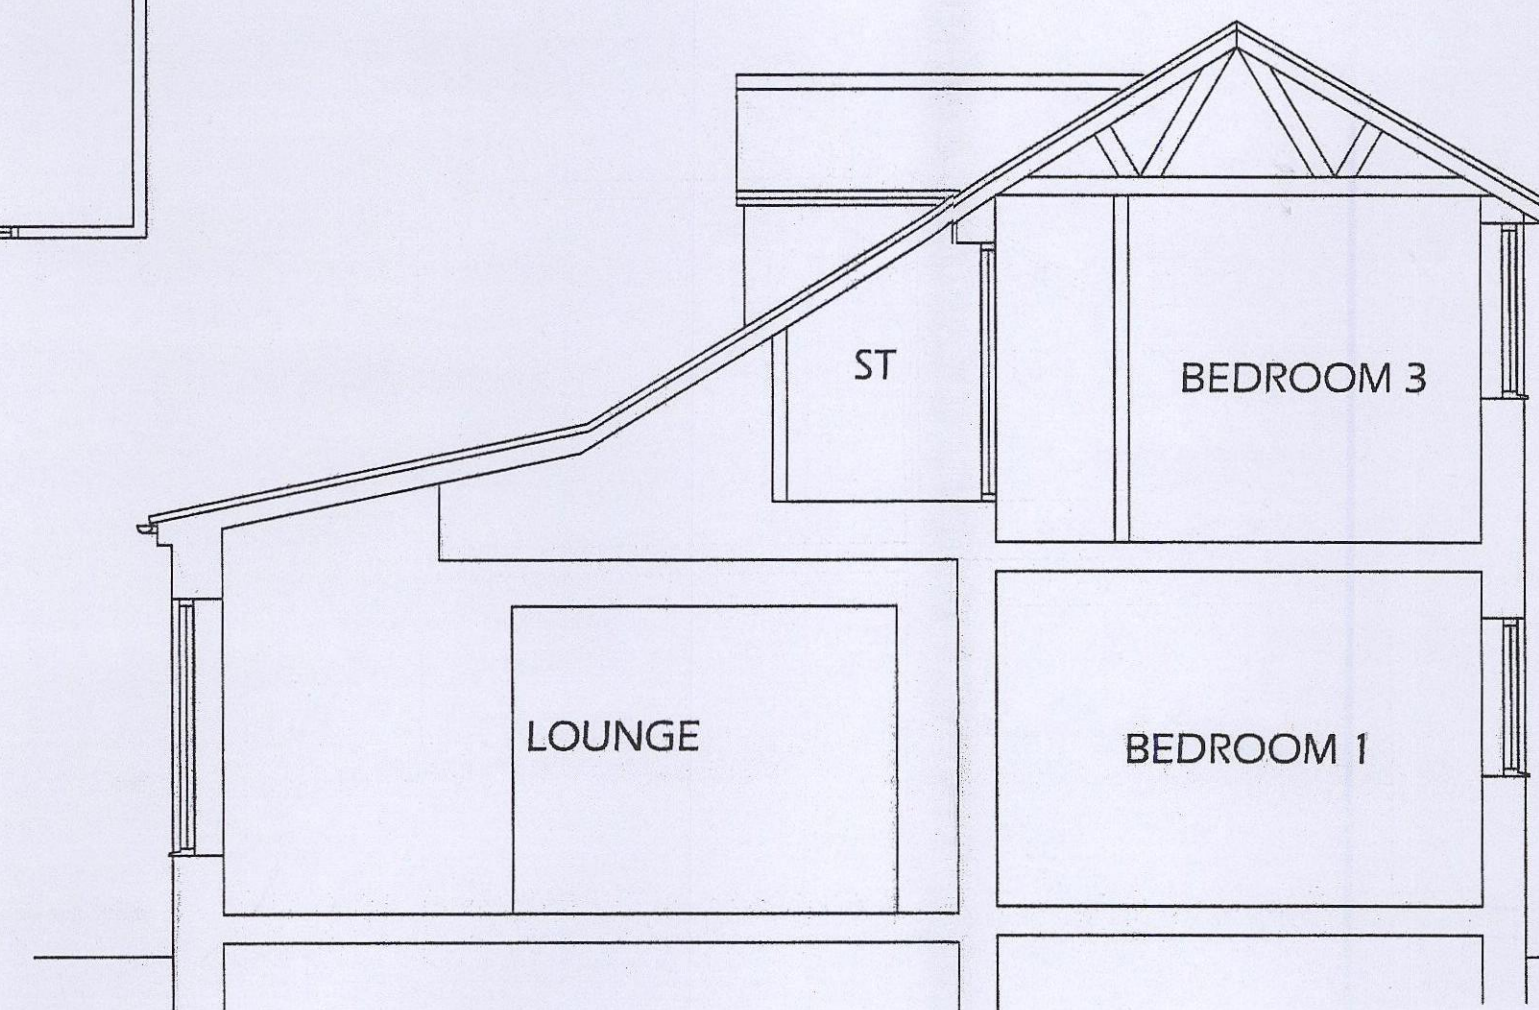


SECTION B-B SCALE 1:50

RECEIVED
CORPORATE MAIL ROOM
02 MAR 2015
Received by:
OFFICE


1. WRITTEN DIMENSIONS ONLY ARE TO BE USED FROM THIS DRAWING. IF IN ANY DOUBT ASK FOR CLARIFICATION.		3. CONTRACTORS ARE RESPONSIBLE FOR INFORMING THE DESIGNER OF ANY DISCREPANCY DISCOVERED ON THIS DRAWING.	
2. CONTRACTORS AND SUB-CONTRACTORS MUST CHECK AND AGREE ALL DIMENSIONS BEFORE PREPARING SHOP DRAWINGS OR COMMENCING WORK ON SITE.			
Project	PROPOSED EXTENSION WORKS 17 BAKEHOUSE LANE BARNSELEY S75-2RN	Client	MR B TRAINER
Drawing Title	SURVEY DRAWING PLANS, SECTIONS & ELEVATIONS	Date	MAY 2013
Ref.	BT01	Dwg. No.	01
		Scale	1:50-1:100
		Rev.	

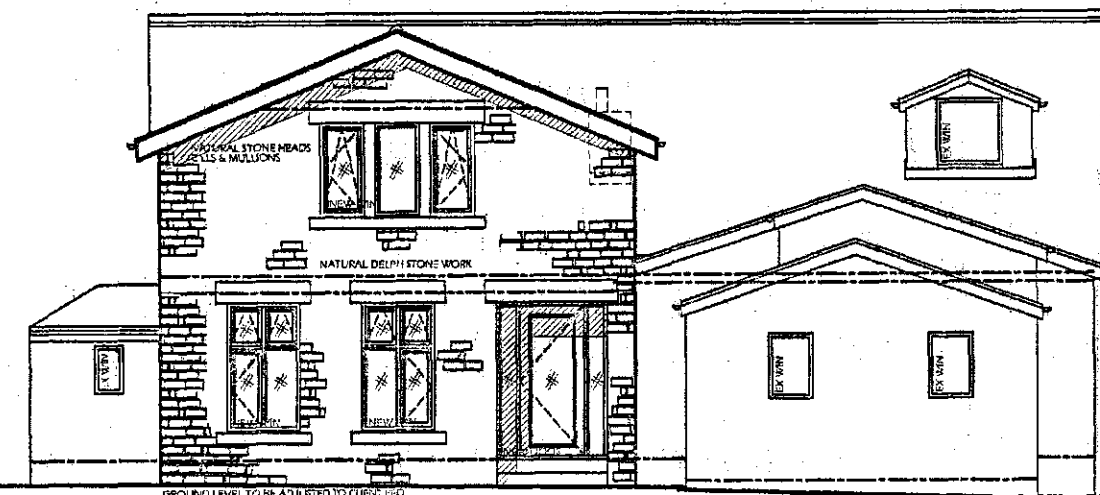


FRONT ELEVATION AS EXISTING SCALE 1:50

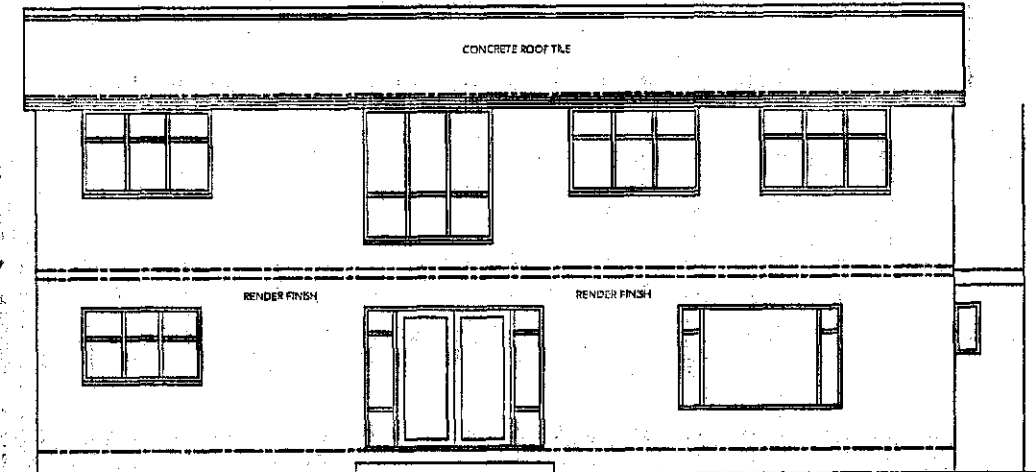


REAR ELEVATION AS PROPOSED SCALE 1:100

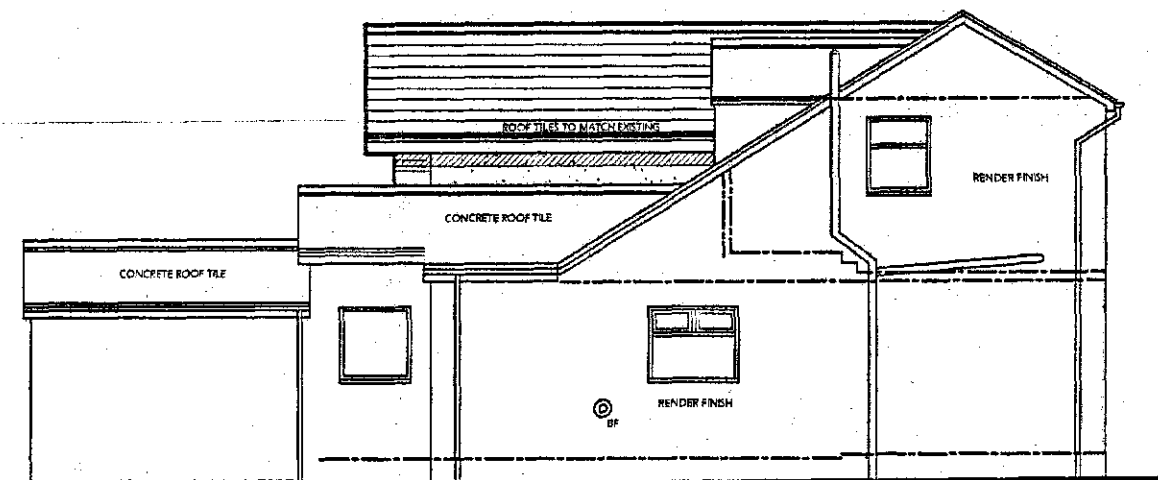

SIDE ELEVATION 2 AS PROPOSED SCALE 1:100

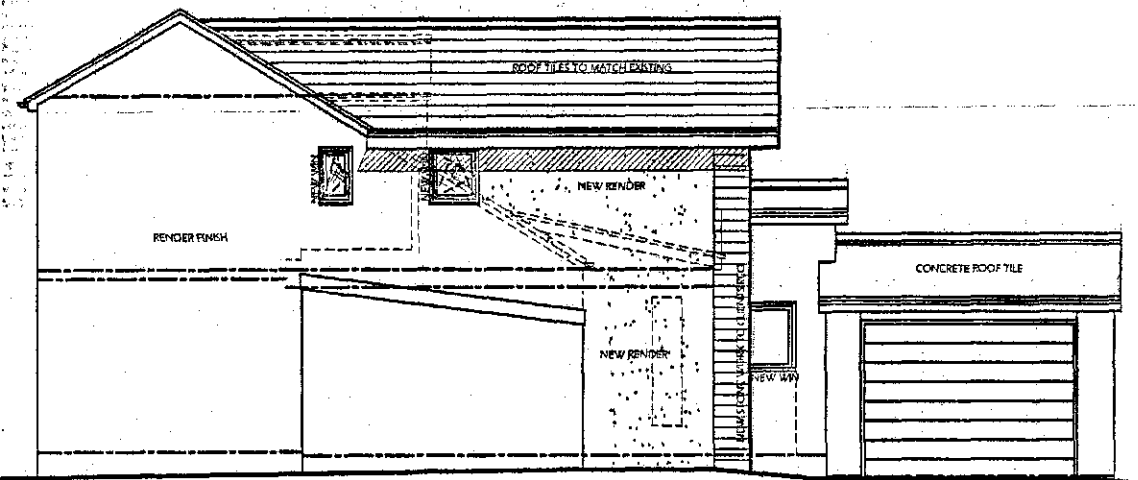


SIDE ELEVATION 1 AS PROPOSED SCALE 1:100

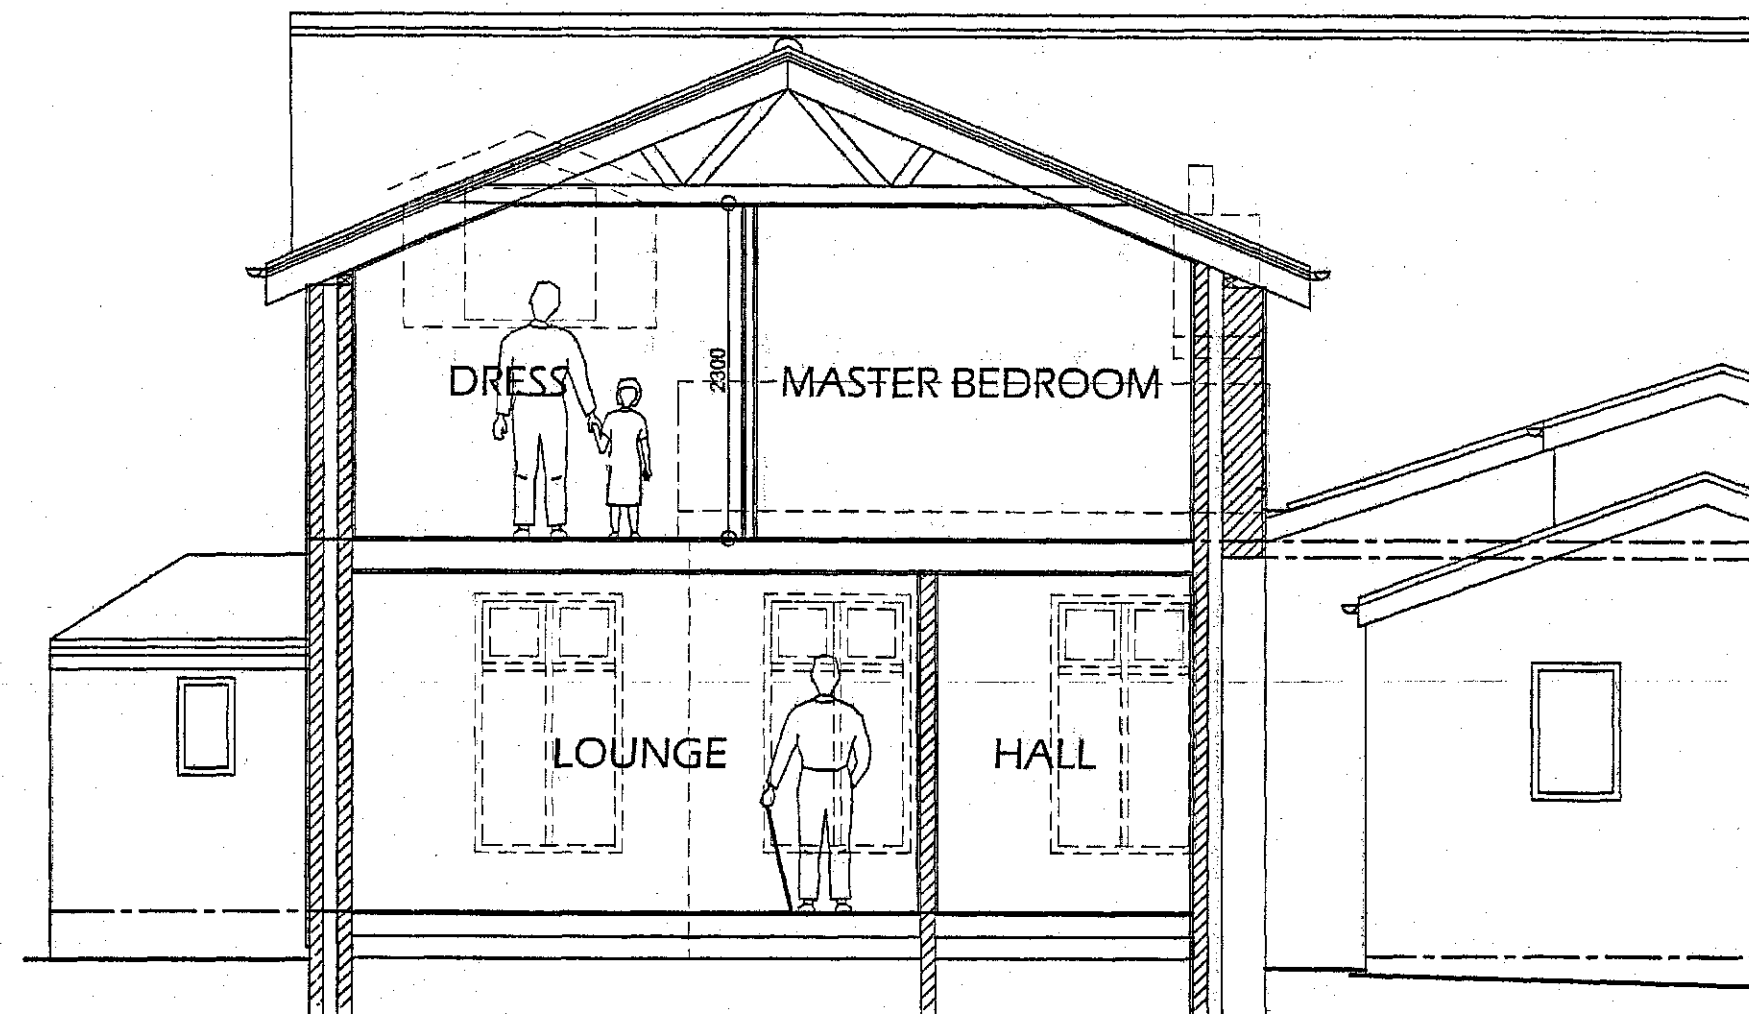


SECTION C-C SCALE 1:50




3D VIEW

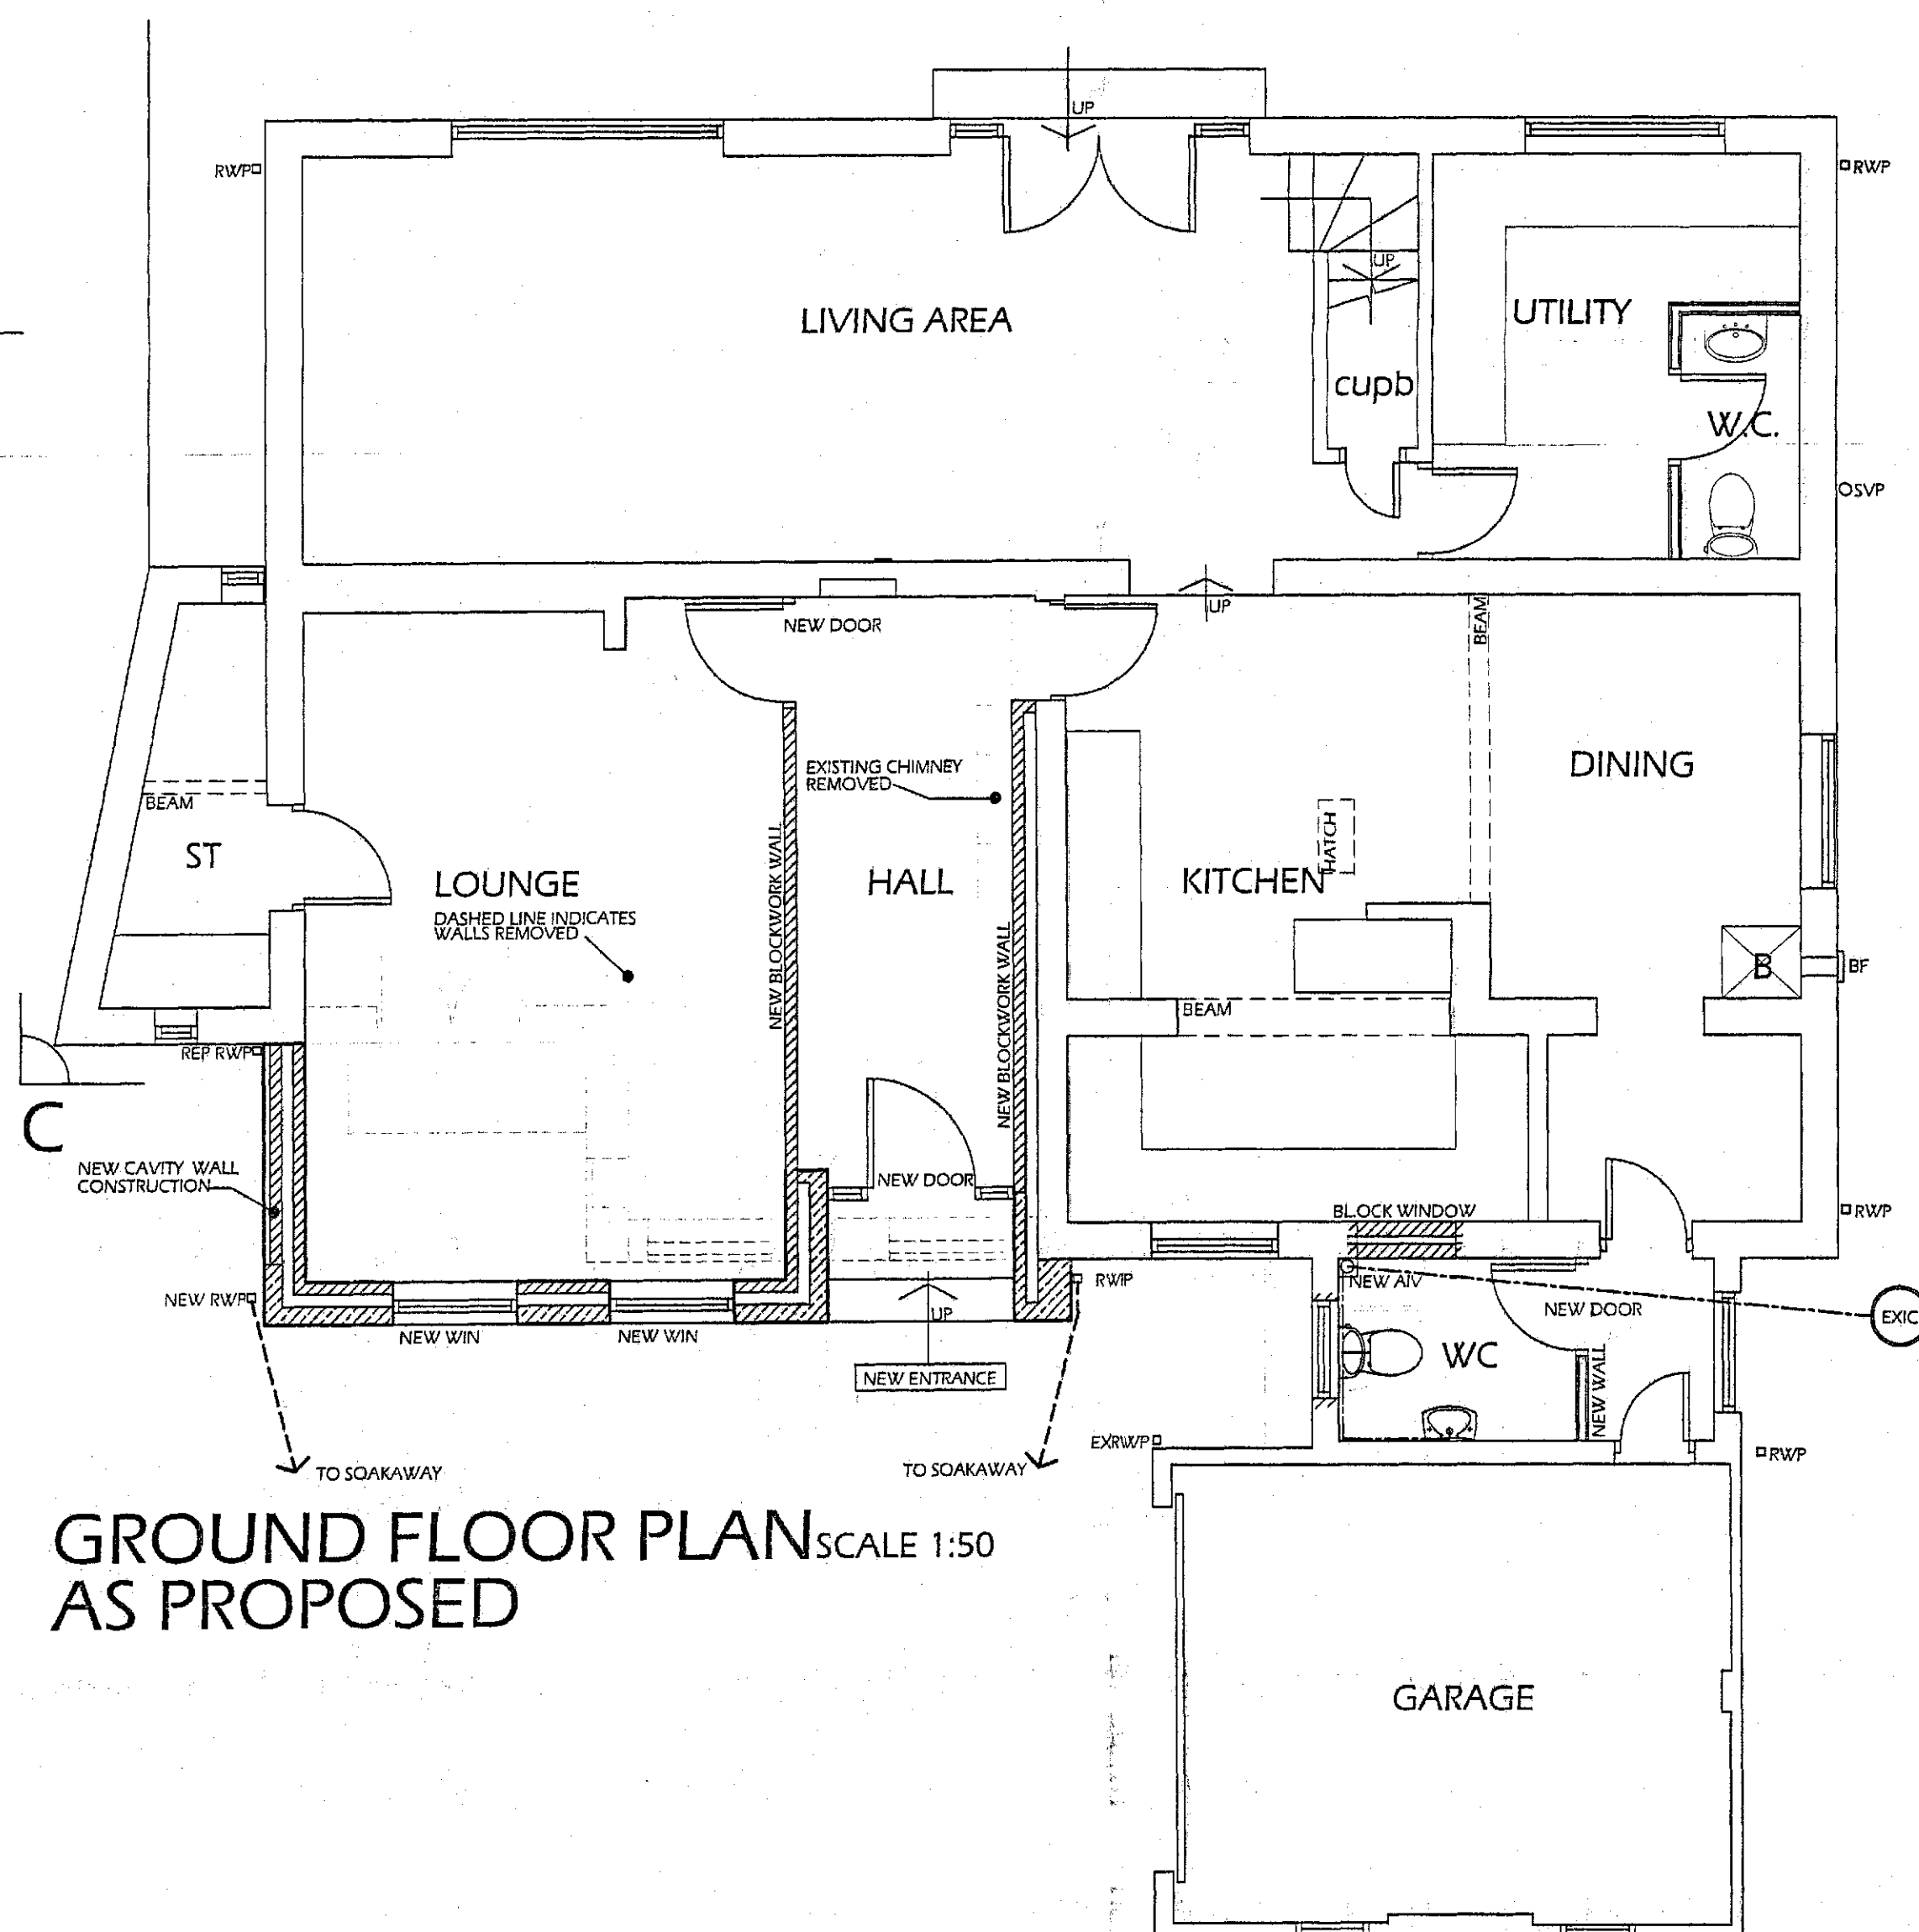

GROUND FLOOR PLAN SCALE 1:50
AS PROPOSED

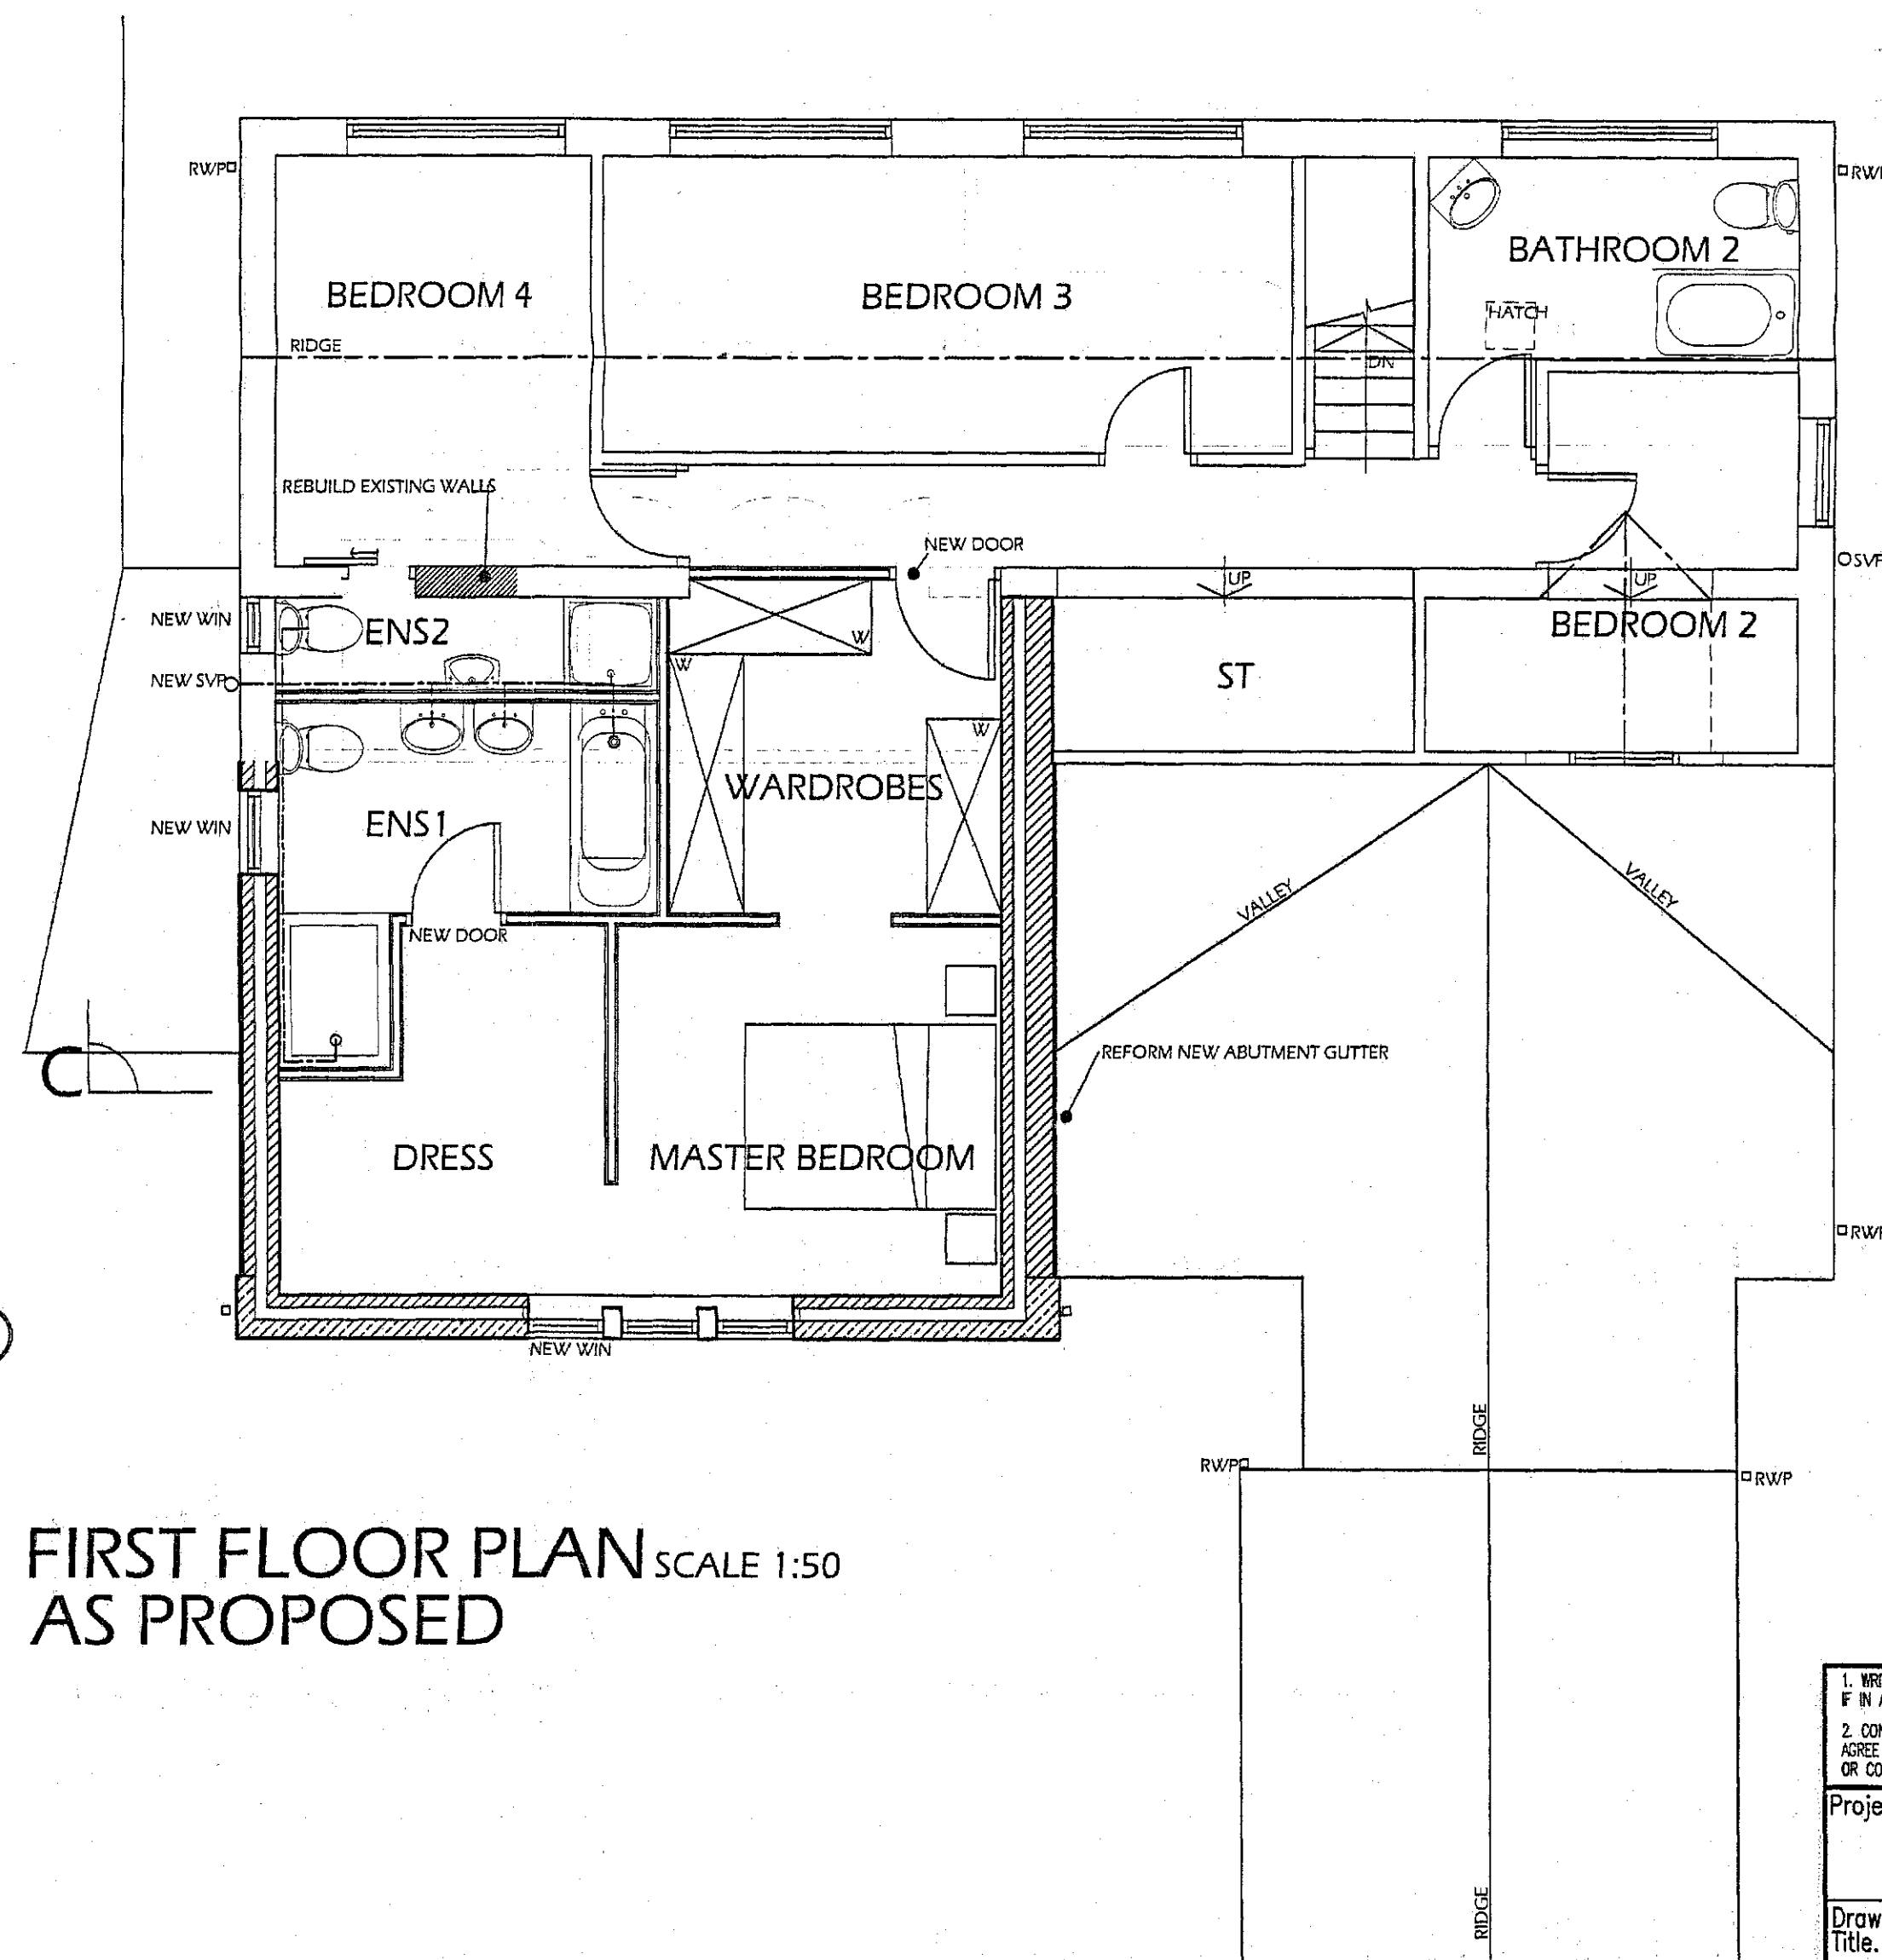

FIRST FLOOR PLAN SCALE 1:50
AS PROPOSED

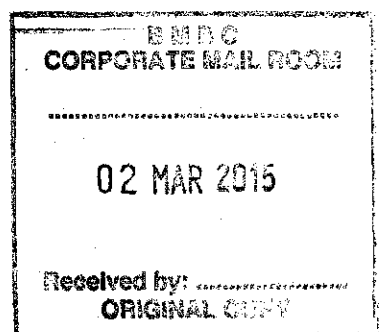

MATERIALS:
WALLS: DELPH NATURAL STONE
ROOF: SLATE/TILE TO MATCH EXISTING
WINDOWS: ALUMINIUM/UPVC COLOUR GREY
DOORS: ALUMINIUM/UPVC COLOUR GREY
FASCIA/SOFFITS: UPVC COLOUR GREY
HEADS/CILLS ETC: NATURAL STONE

1. WRITTEN DIMENSIONS ONLY ARE TO BE USED FROM THIS DRAWING. IF IN ANY DOUBT ASK FOR CLARIFICATION.		3. CONTRACTORS ARE RESPONSIBLE FOR INFORMING THE DESIGNER OF ANY DISCREPANCY DISCOVERED ON THIS DRAWING.	
2. CONTRACTORS AND SUB-CONTRACTORS MUST CHECK AND AGREE ALL DIMENSIONS BEFORE PREPARING SHOP DRAWINGS OR COMMENCING WORK ON SITE.			
Project:	PROPOSED EXTENSION WORKS 17 BAKEHOUSE LANE BARNLEY S75-2RN	Client:	MR B TRAINER
Drawing Title:	SKETCH DRAWING PLANS, SECTIONS & ELEVATIONS	Date:	SEPT 2014
Ref:	BT01	Dwg. No.	04
		Rev.	