



Drawing No.	Rev No.
MSD002 -005	

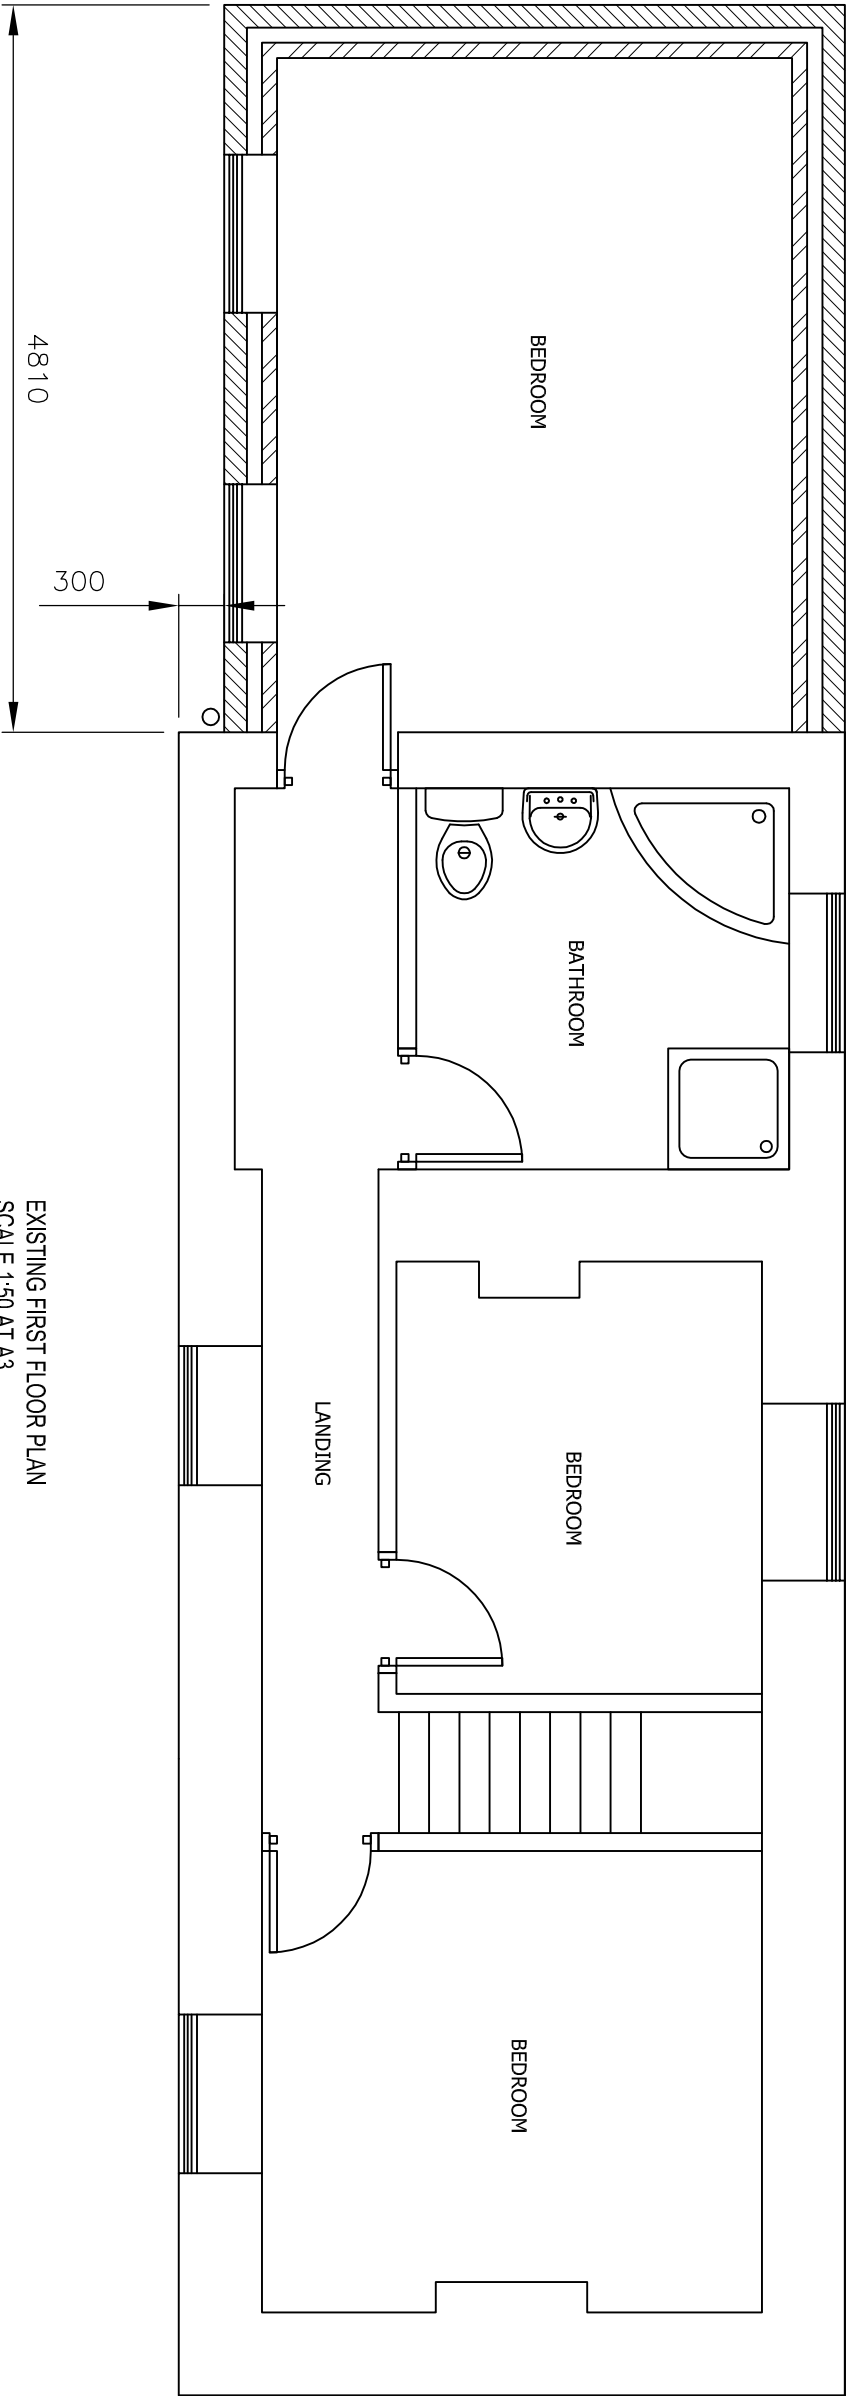

EXISTING FIRST FLOOR PLAN
SCALE 1:50 AT A3

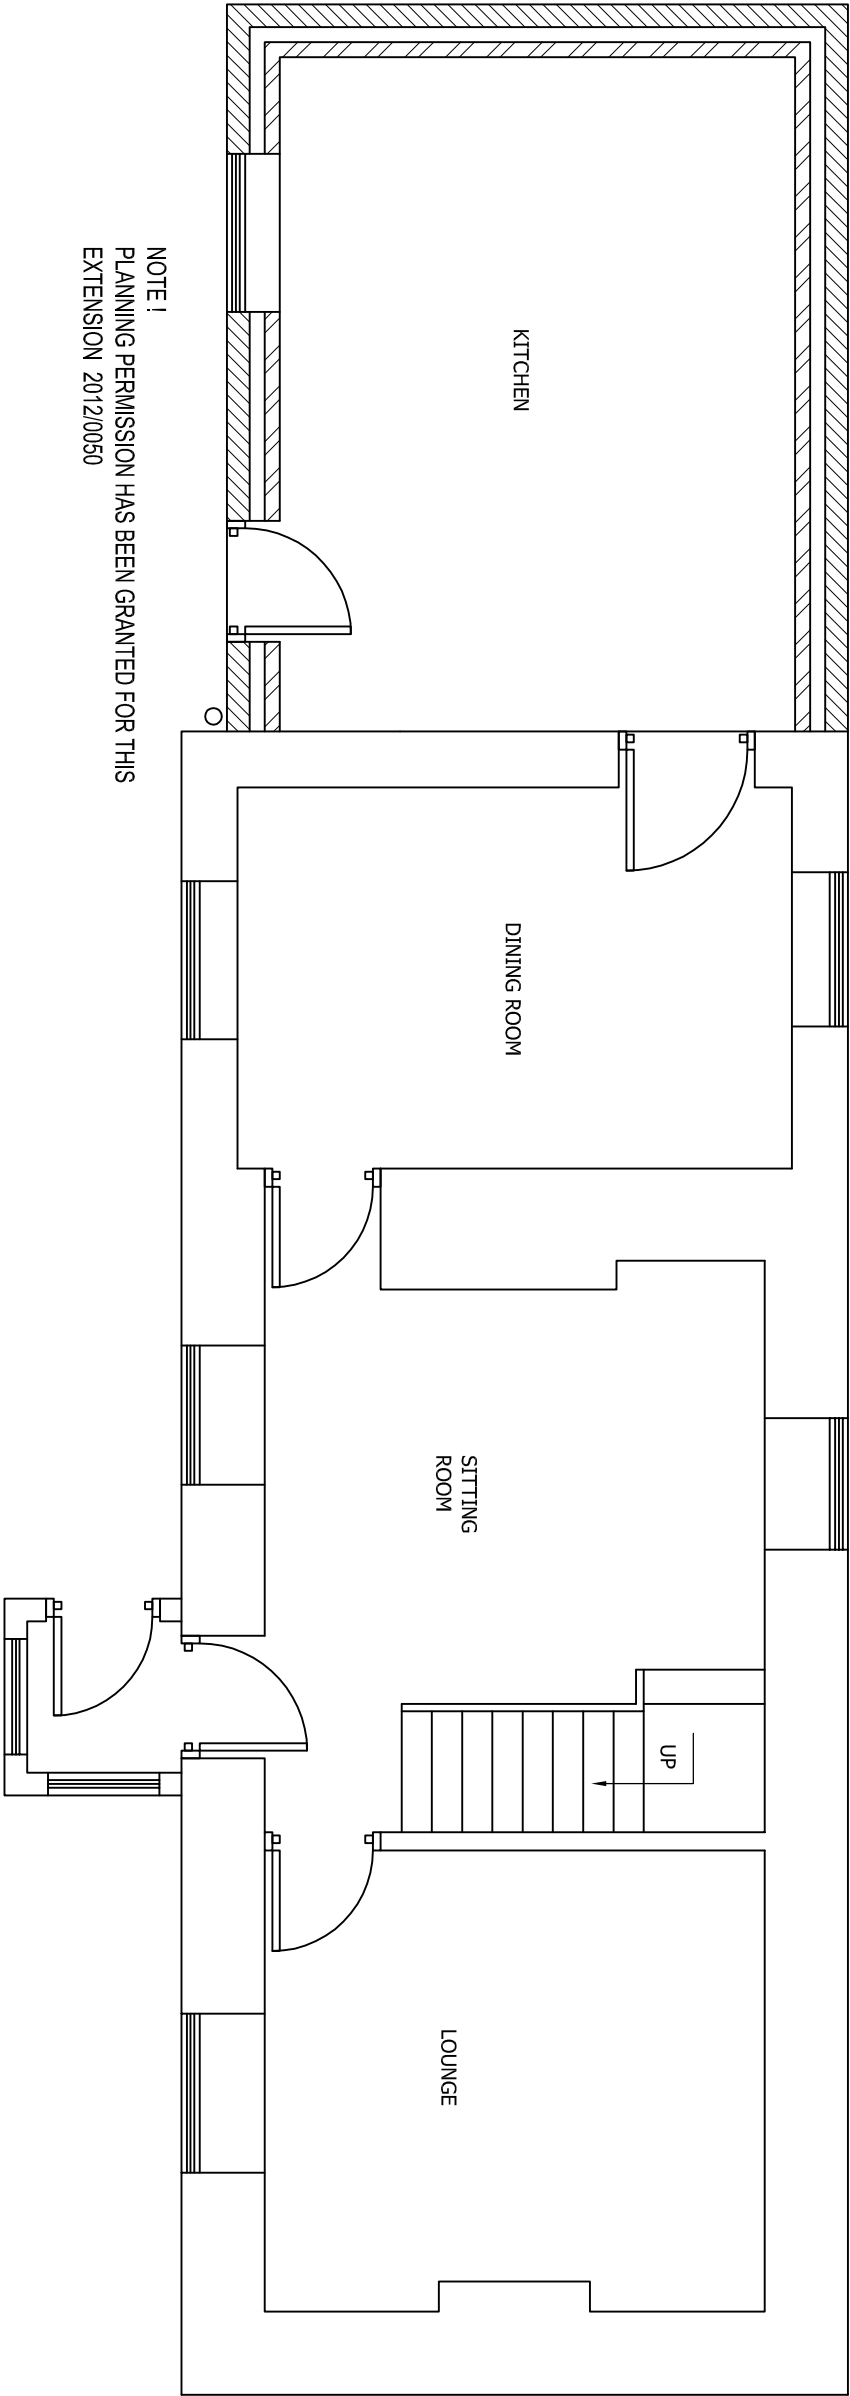

EXISTING GROUND FLOOR PLAN
SCALE 1:50 AT A3

DO NOT SCALE: Contractor to check all dimensions and report any omissions or errors

NOTES

Rev	Description	By	CHK	App	Date
-----	-------------	----	-----	-----	------

JRB DESIGNS LTD
1 Saville Road
Cudworth
Barnsley
S72 8LT
Tel: 01226 383542
Fax: 01226 380078
Mob: 07970 541132
Email: joine@jrbdesigns.co.uk
This drawing is copyright. © Jrbdesigns Ltd.

Client
MR S DODSON

Drawing Title
EXISTING PLANS APPROVED

Address
**71 CHAPEL STREET
BIRDWELL
BARNSELEY
S70 5UG**

Project Title:
**CONVERSION OF HOUSE TO
2 ONE BED APARTMENTS**

Purpose of Issue:

PLANNING

Drawing Status
FIRST ISSUE

Scale at A3 AS SHOWN	Drawn By JRB	Date 26/03/2012
Checked By JB	Date 26/03/2012	Approved By JB
		Date 26/03/2012
Project No. MSD002	Drawing No. 005	Revision -

APPROVAL ☒ INFORMATION ☐ TENDER ☐ CONTRACT ☐ CONSTRUCTION ☐