




**PROPOSED
REAR ELEVATION**
SCALE 1:100




**PROPOSED
SIDE ELEVATION**
SCALE 1:100




**PROPOSED
FRONT ELEVATION**
SCALE 1:100

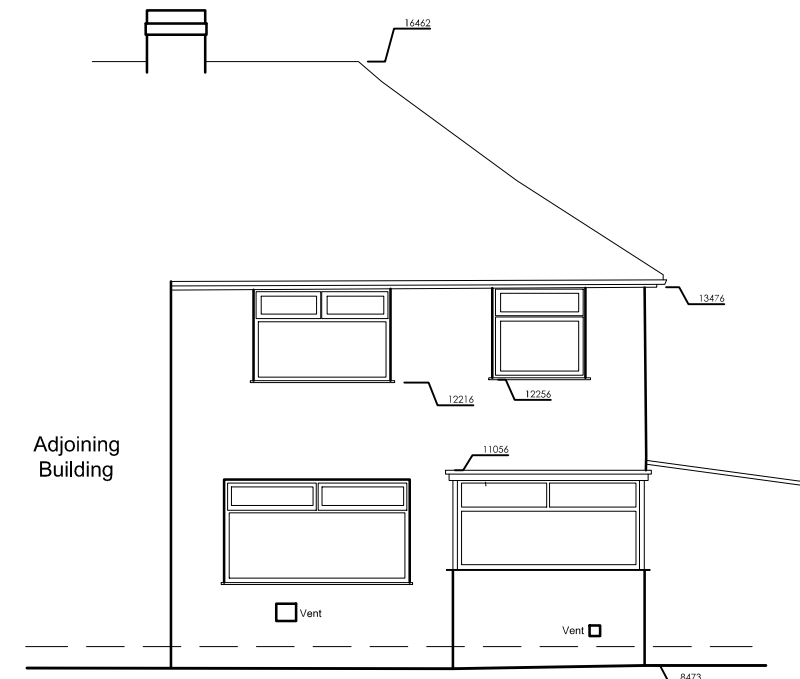

**EXISTING
REAR ELEVATION**
SCALE 1:100

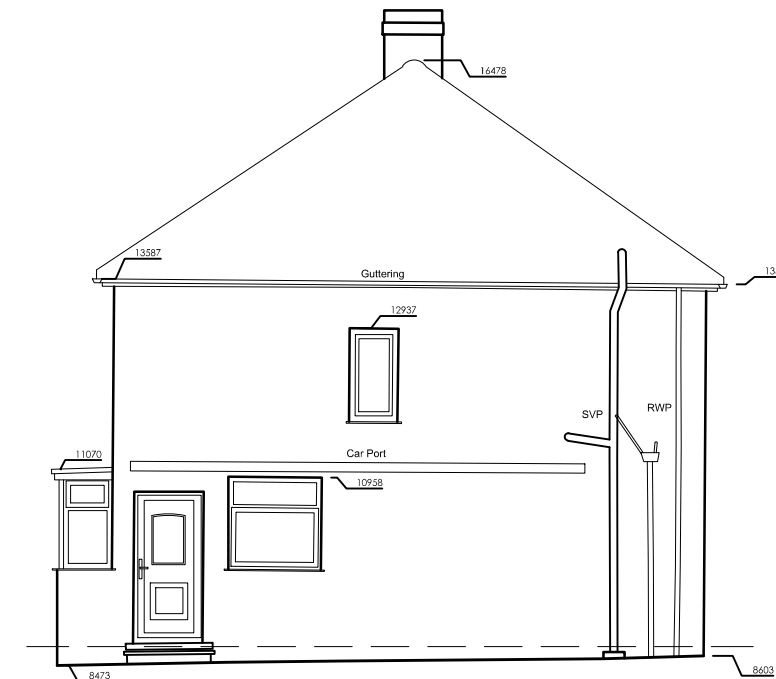


**EXISTING
SIDE ELEVATION**
SCALE 1:100

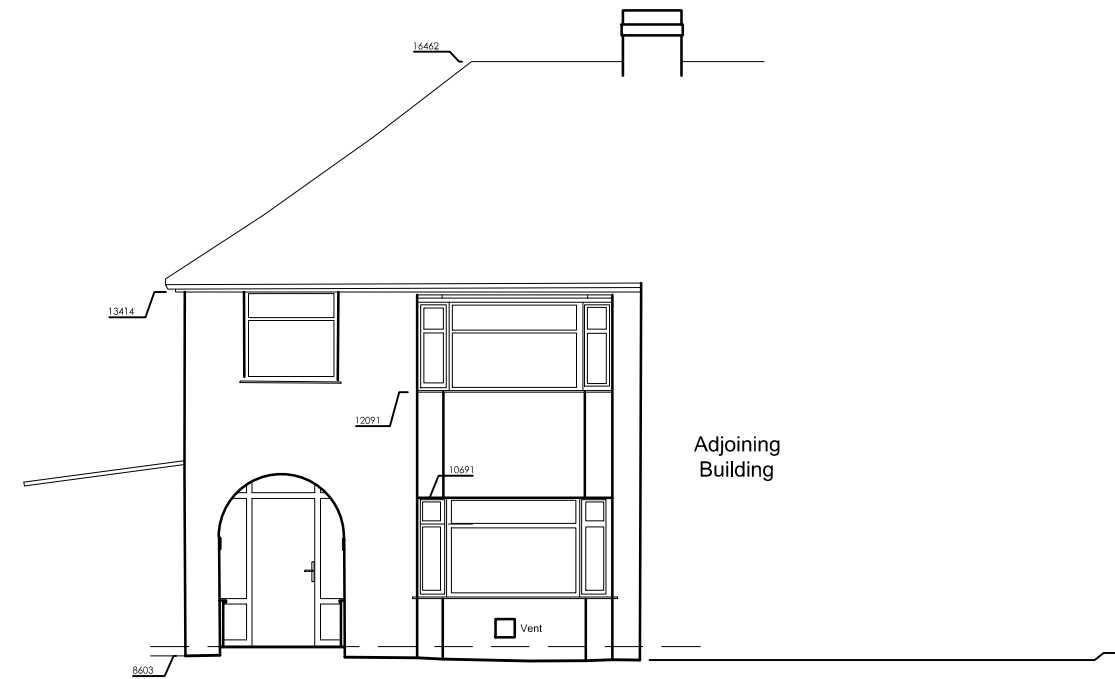


**EXISTING
FRONT ELEVATION**
SCALE 1:100




LOCATION PLAN
SCALE 1:1250

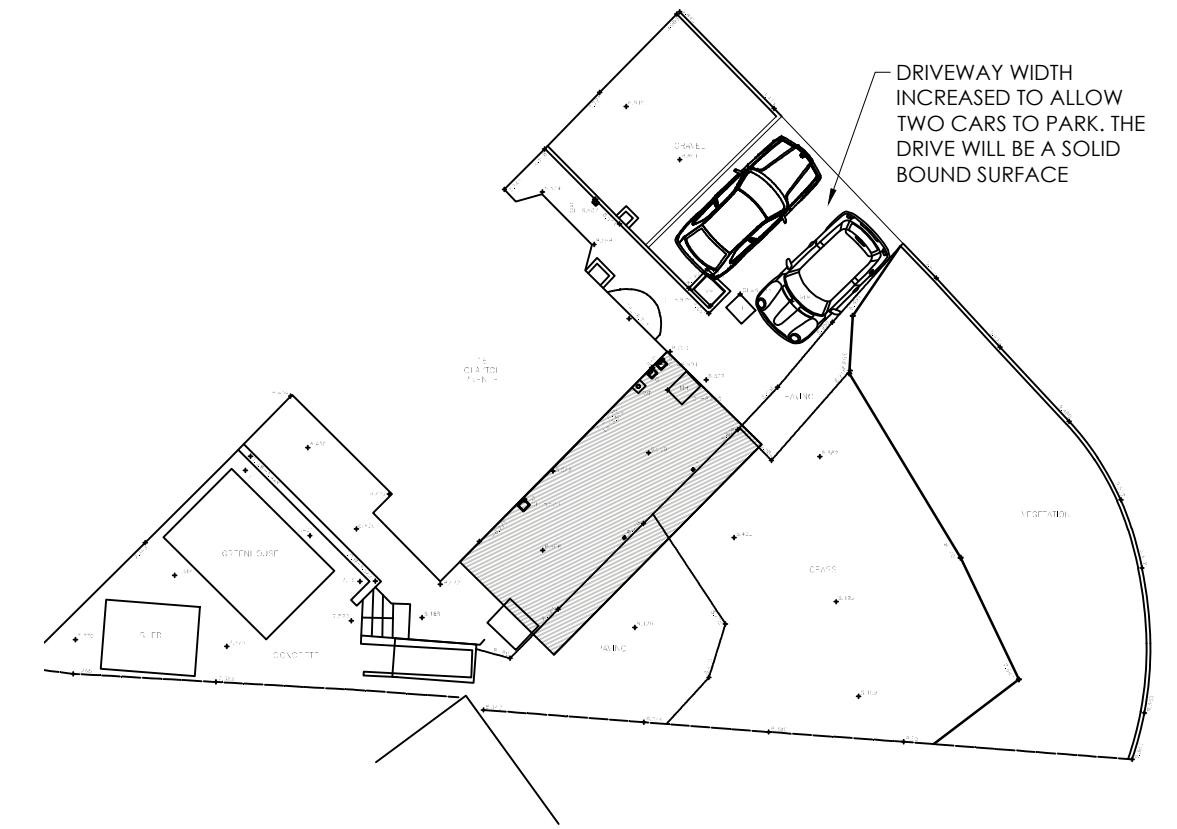


BLOCK PLAN
SCALE 1:200

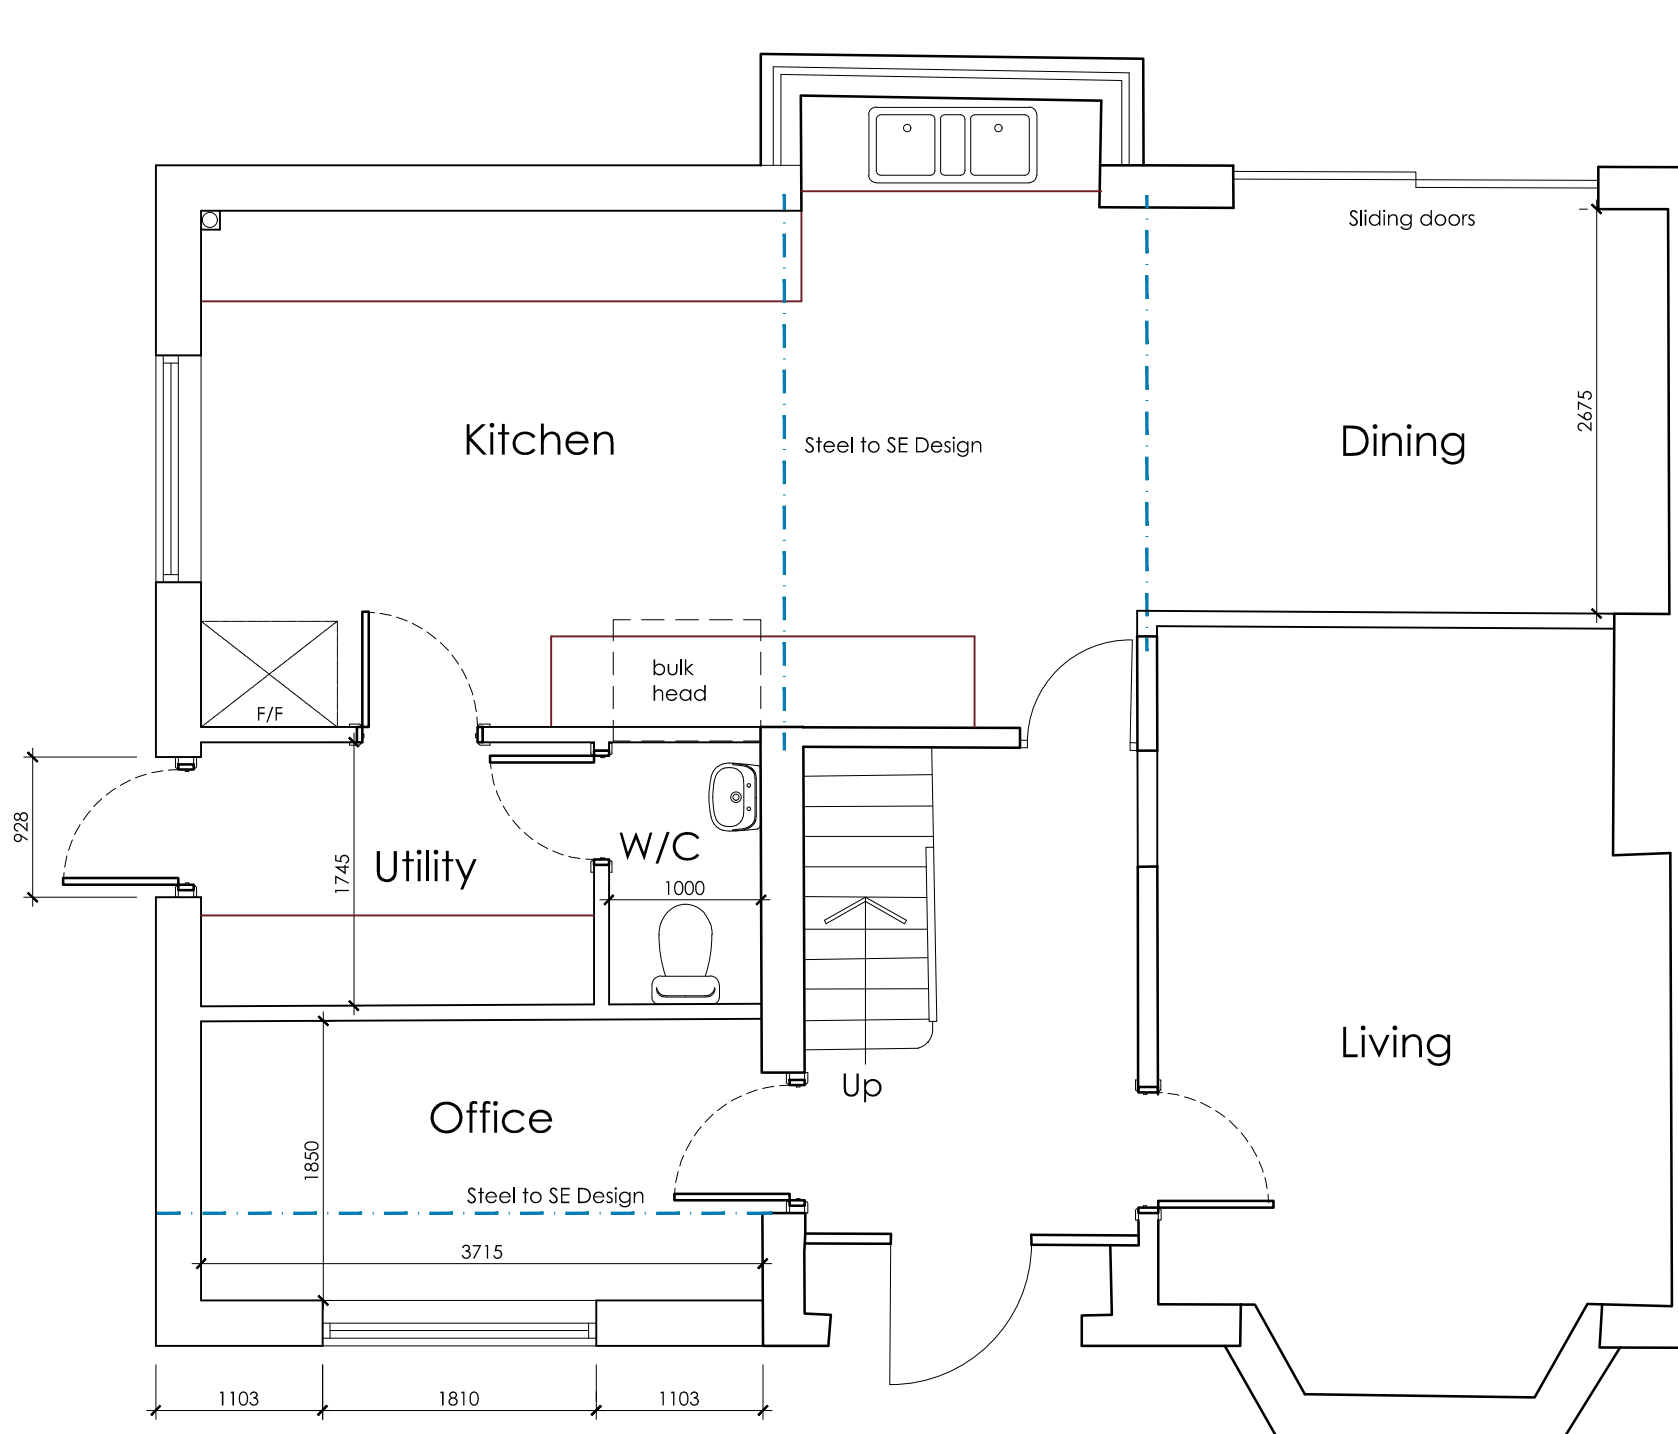


**PROPOSED GROUND
FLOOR PLAN**
SCALE 1:50

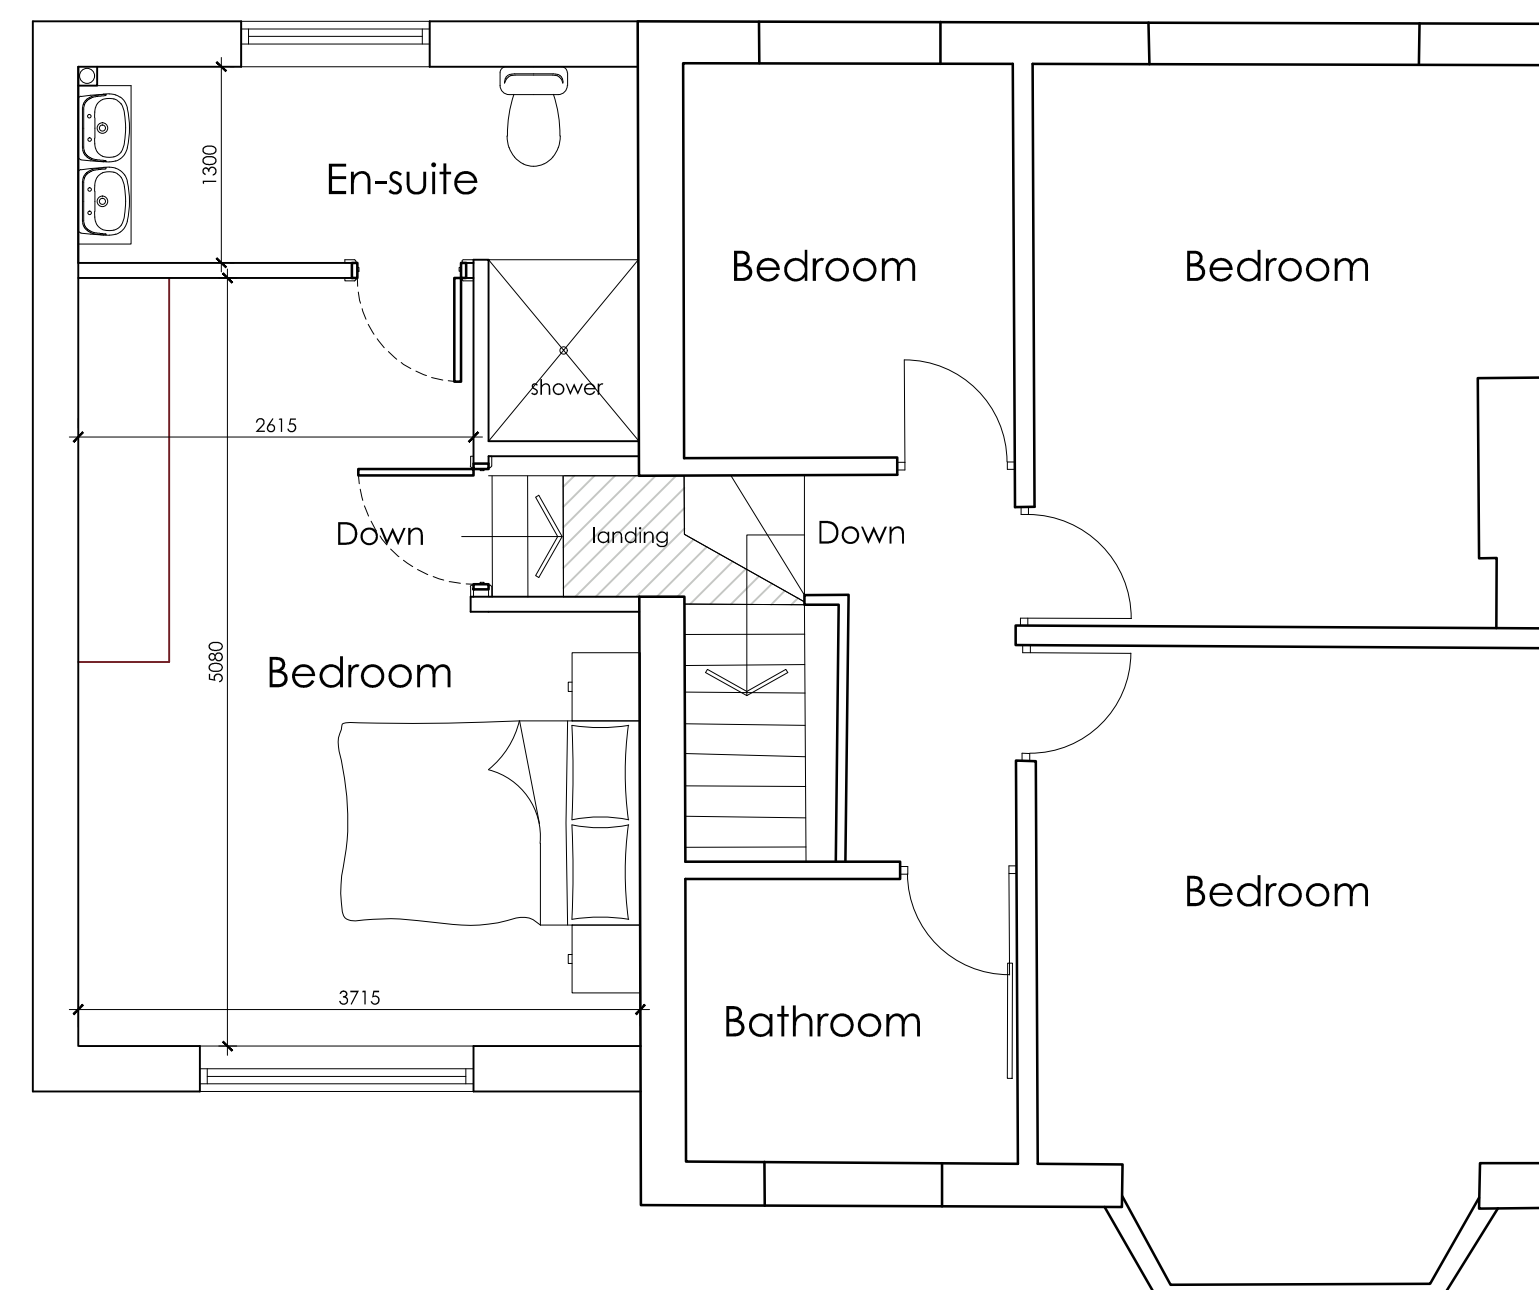

**PROPOSED FIRST
FLOOR PLAN**
SCALE 1:50

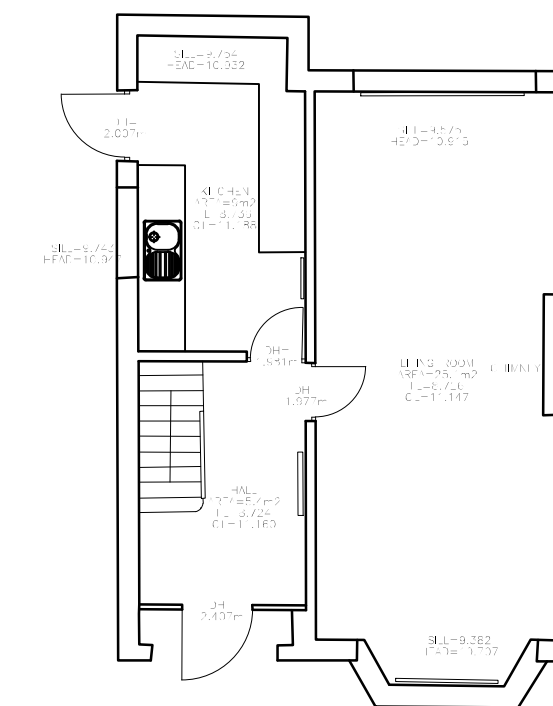

**EXISTING GROUND
FLOOR PLAN**
SCALE 1:100

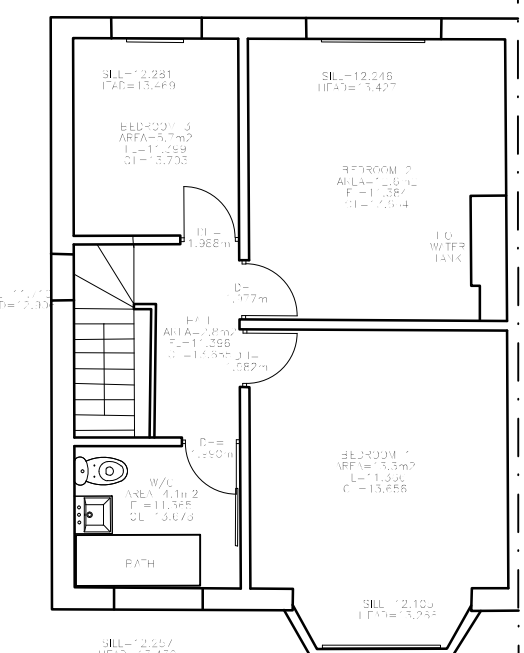

**EXISTING FIRST
FLOOR PLAN**
SCALE 1:100

 White Agus PARTNERSHIP			OFFICE ONE, 34 VICTORIA ROAD, BARNSLY, S70 2BU			Phone: 01226 208482					
ARCHITECTURAL SERVICES						Email: info@whiteaguspartnership.co.uk Web: www.whiteaguspartnership.co.uk					
Project. PROPOSED EXTENSION AT 16 CLAYTON AVE, THURNSCOE ROTHERHAM, S63 0RY						Client. MS LAURA ELWELL					
Drawing Title. PLANS AND ELEVATIONS						Date. FEB 2022		Scale. 1:50 & 1:100 @ A			
						Ref. 21-228		Dwg. No. 01			
								Rev. F			
Date			Suffix	Description		Date			Suffix	Description	
21/02/2022			A	REVISED TO CLIENT REQUIREMENTS						REVISED FOR PLANNING	
01/03/2022			B	REVISED TO CLIENT REQUIREMENTS							
04/03/2022			C	REVISED TO CLIENT REQUIREMENTS							
-			D	REVISED FOR PLANNING							
-			-	REVISED FOR PLANNING							