


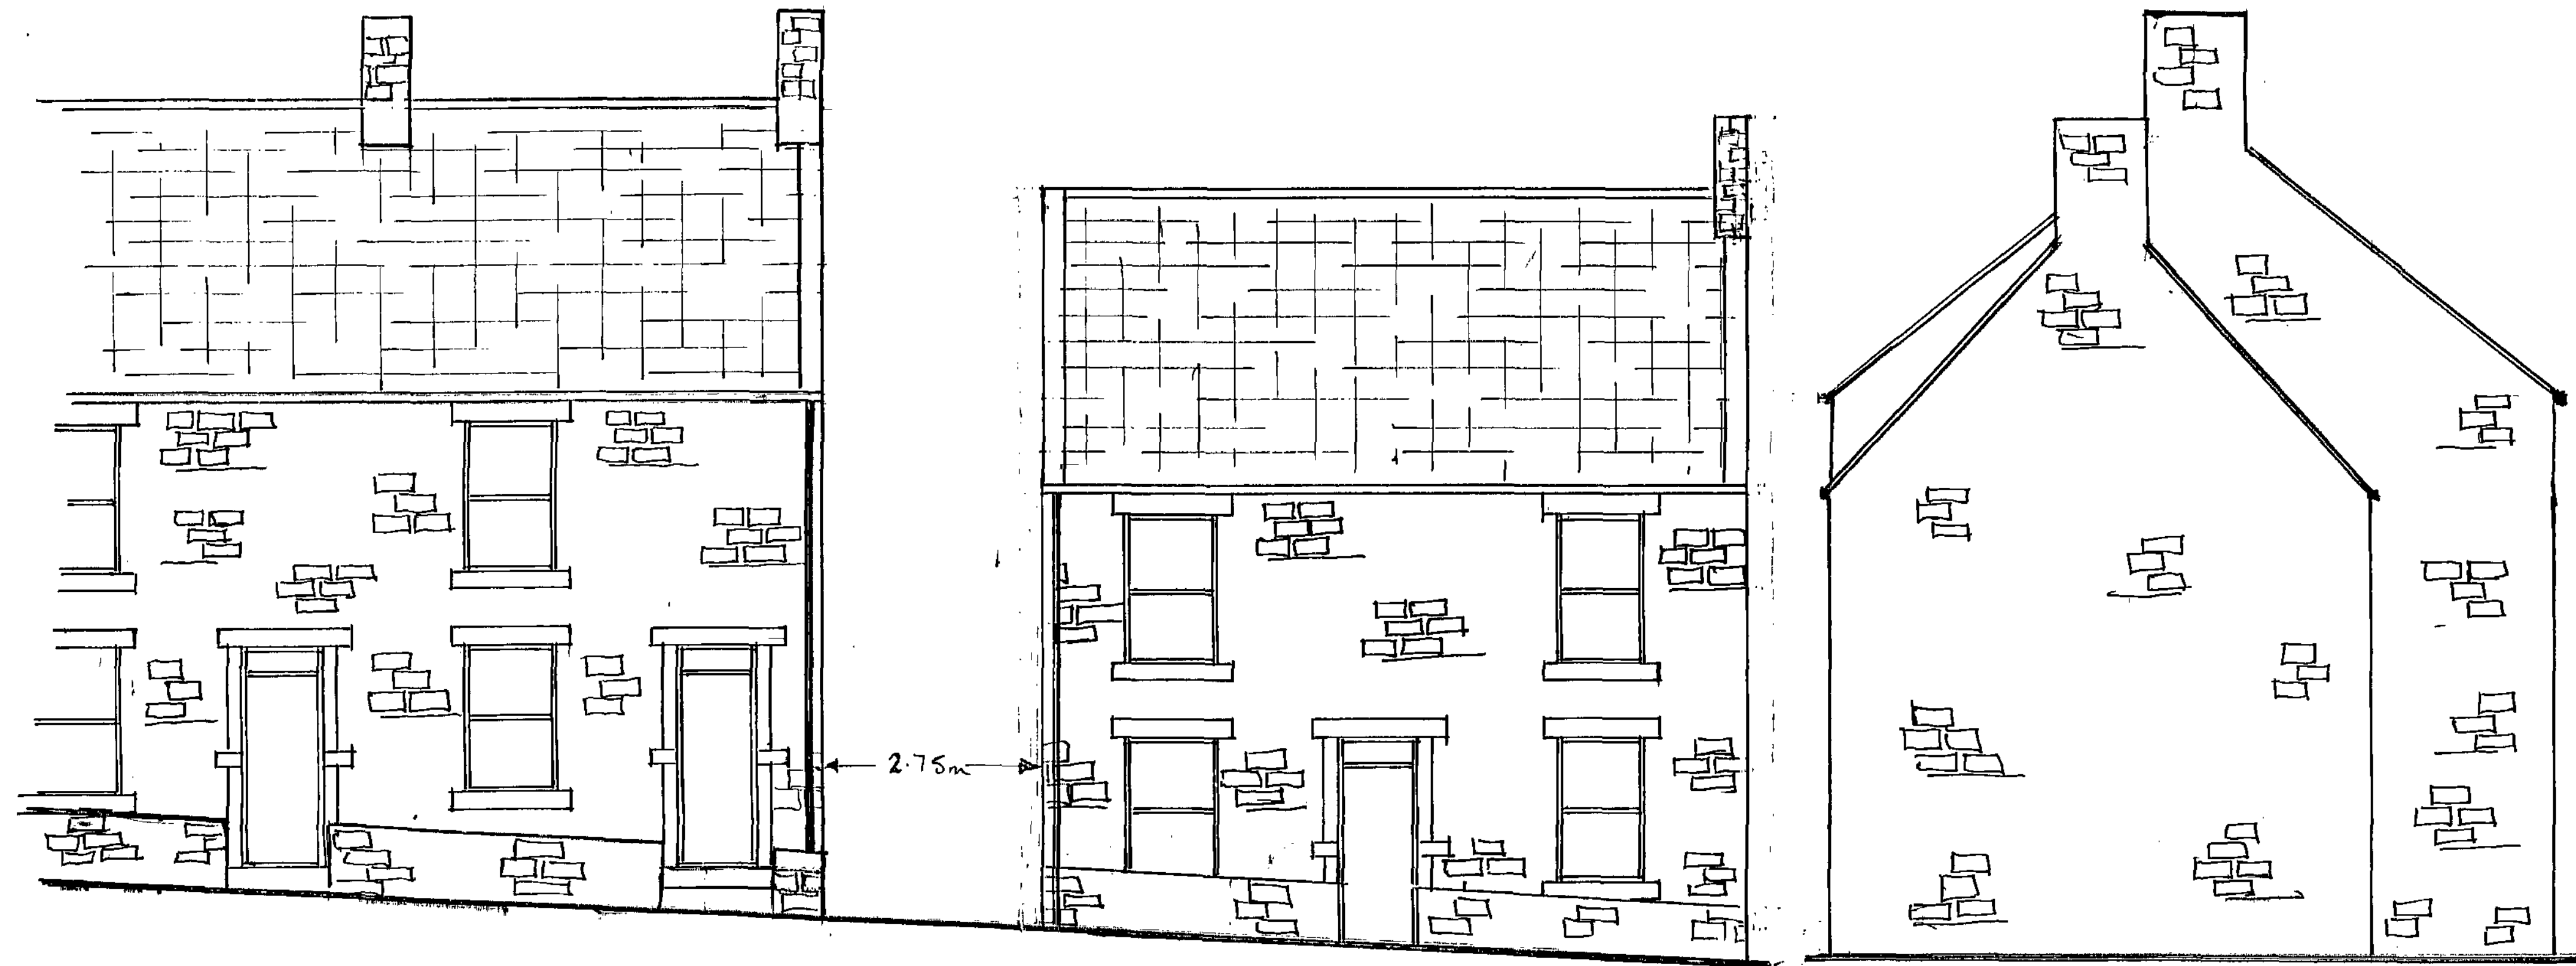

FRONT ELEVATION STREET SCENE

SIDE ELEVATION

PROPOSED

DETACHED DWELLING

ADJ 1 SPRING ROW, COTE LANE, THURGOLAND

SCALE 1:50