

GENERAL NOTES


1. Any discrepancies found between this drawing and other documents should be referred to immediately
2. This drawing should be removed from currency immediately after a revised version is issued
3. All dimensions in millimetres

This drawing and its subject matter are the confidential property of Max Design and shall not be copied, reproduced, used or disclosed to others without their prior written authority.


Room Schedule		
Name	Area	Volume

Sun Room	18 m²	43.73 m³
Kitchen Diner	95 m²	228.14 m³
Hallway	20 m²	47.45 m³
Bathroom	10 m²	22.94 m³
Utility	7 m²	17.60 m³
Bedroom 1	33 m²	79.55 m³
Bedroom 2	18 m²	44.16 m³
Bedroom 3	21 m²	51.14 m³
Bedroom 4	19 m²	46.12 m³
Hallway	21 m²	49.82 m³
Bathroom	8 m²	20.03 m³
En Suite	4 m²	8.49 m³
En Suite	4 m²	8.49 m³
Home Office	32 m²	75.52 m³
Home Office	22 m²	54.44 m³
Family Room	8 m²	17.06 m³
Water Filtration Room	10 m²	24.84 m³


Grand total:
17350 m²839.52 m³

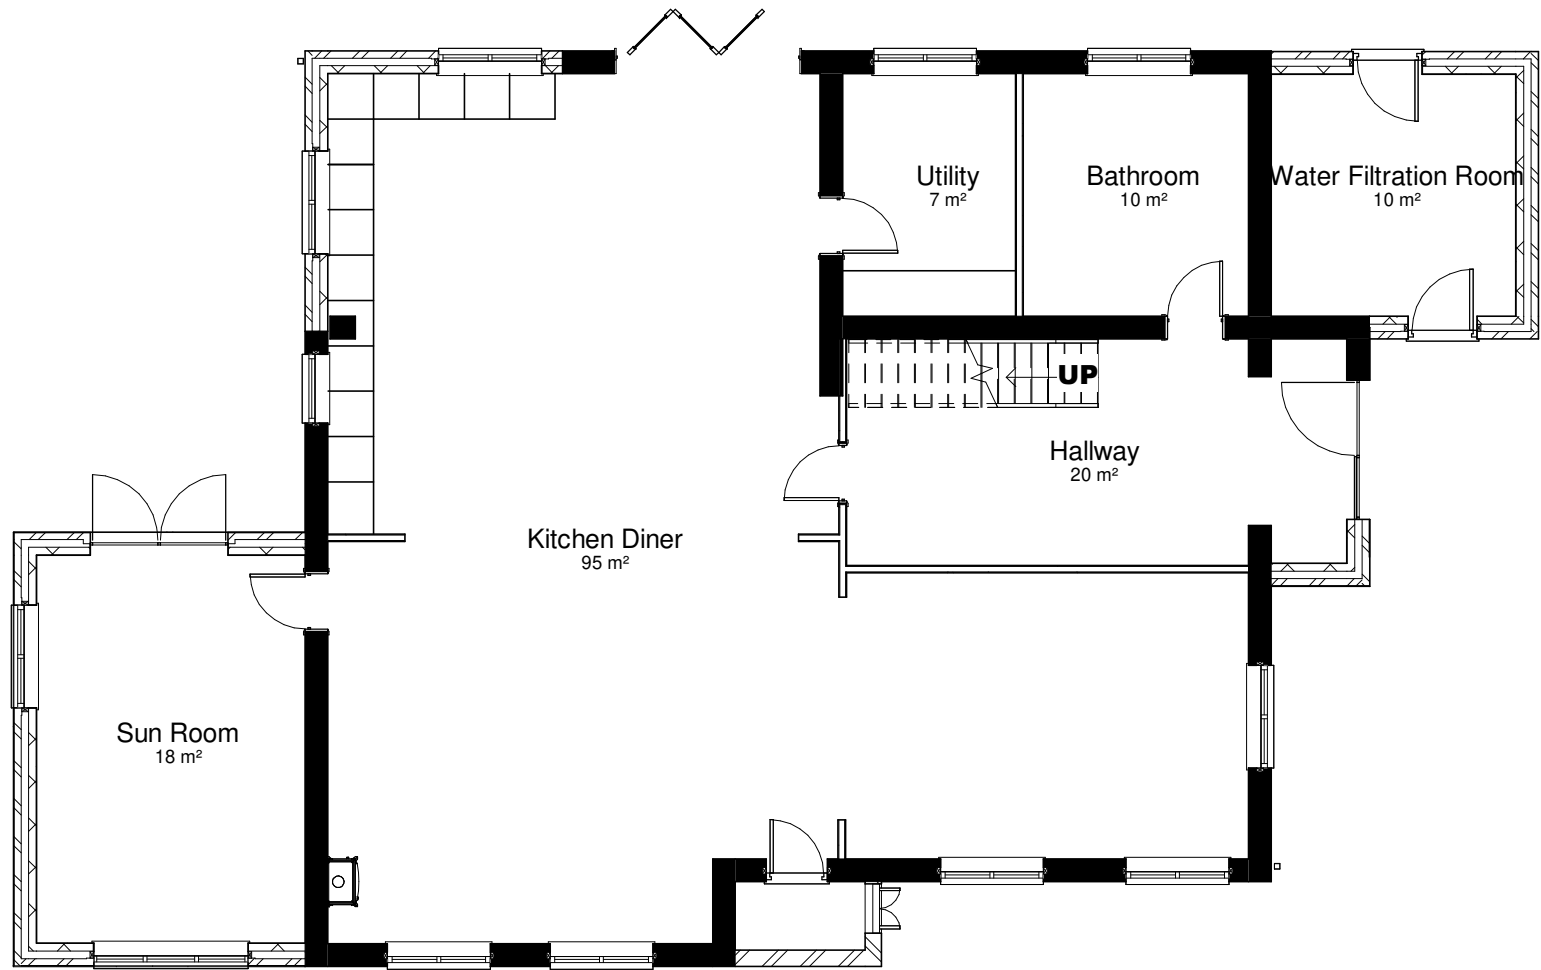

GROUND FLOOR AS PROPOSED [1:100]

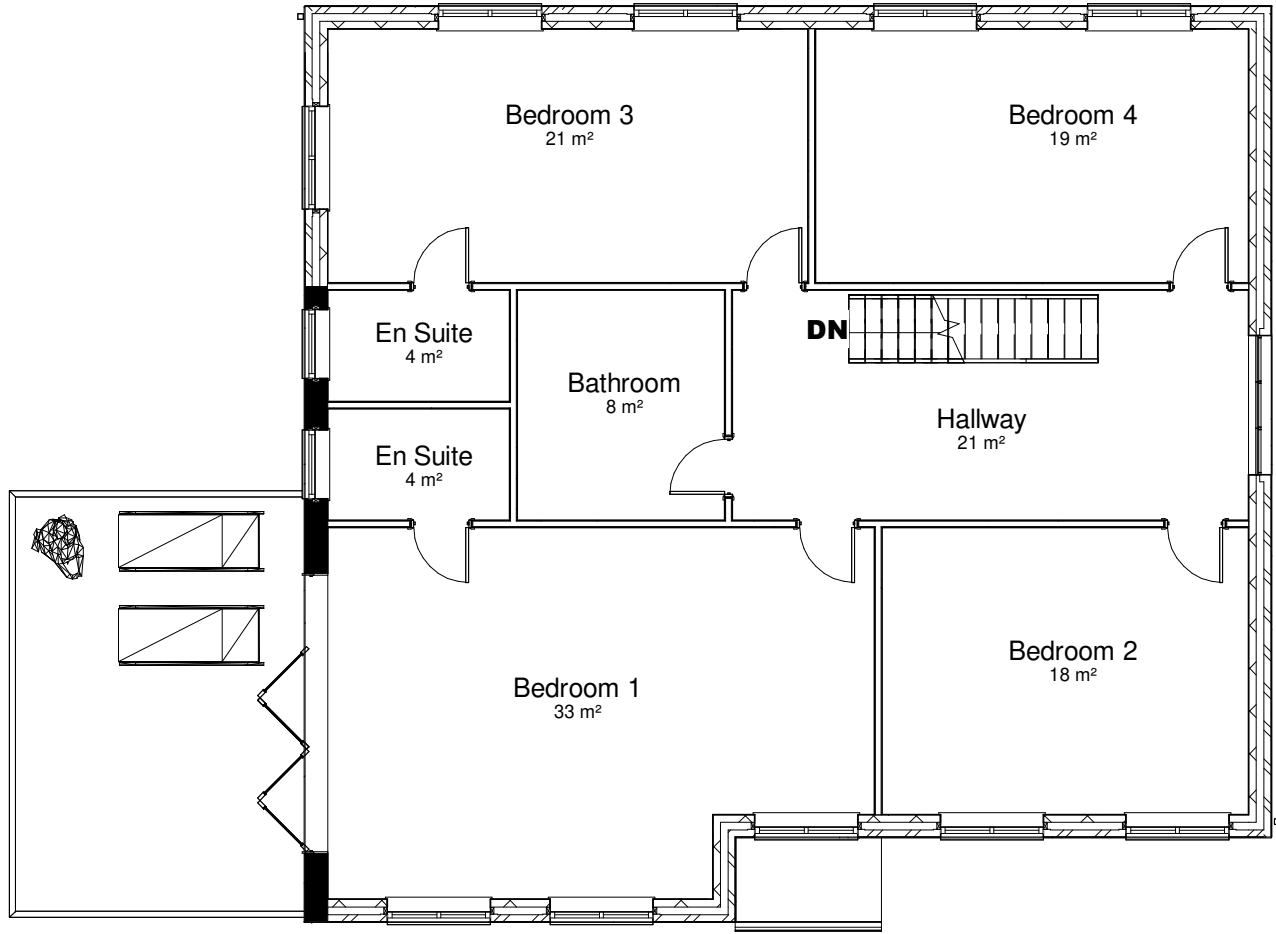

FIRST FLOOR AS PROPOSED [1:100]

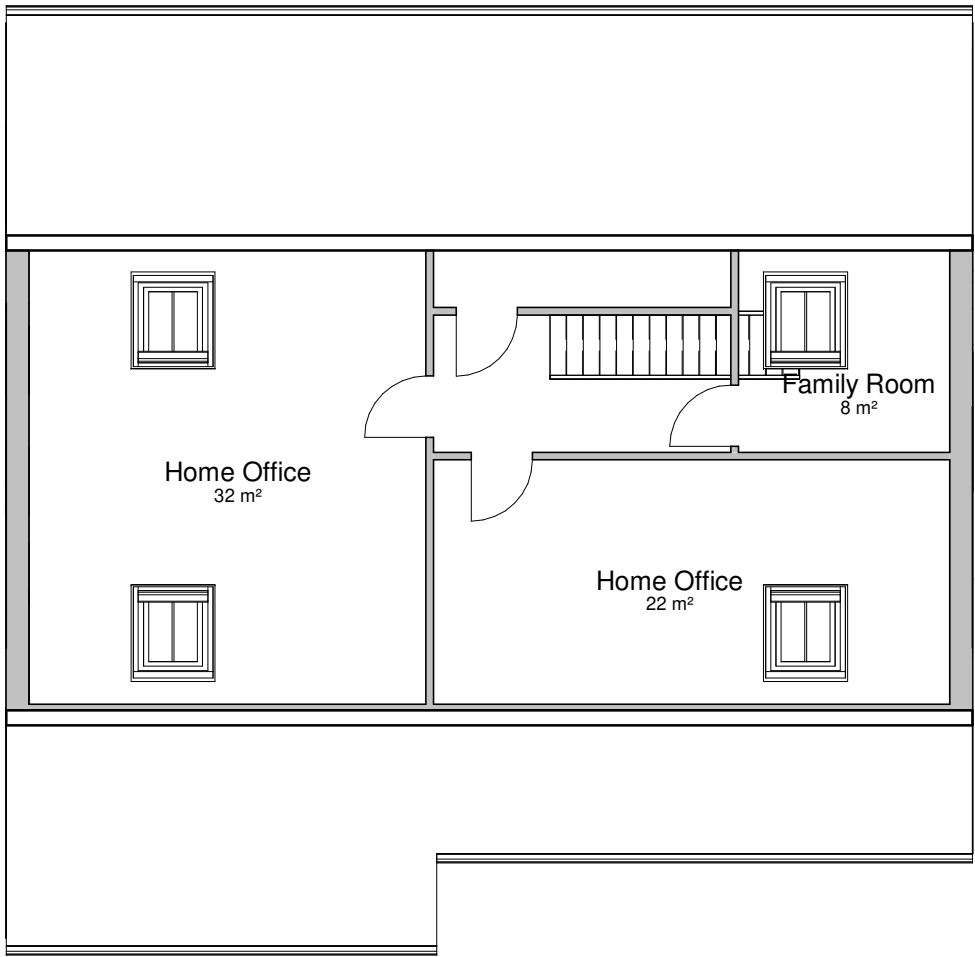

SECOND FLOOR AS PROPOSED [1:100]

B	Date 2	Changes to porch	
A	Date 2	PV Panels added and changes made to distribution of render	
Rev.	Date.	Reason for issue.	Issued by.

Revision Schedule

MaxDesign 			
Project			
Ruggen House			
PLANNING			
Drawing Title			
Floor Plan As Proposed			
Date :	Jan 2021	Sheet size: A2	Scale : 1 : 100
Drawn :	OG	Drawing No.	Revision
Checked :	MJ	2131. 003	B