




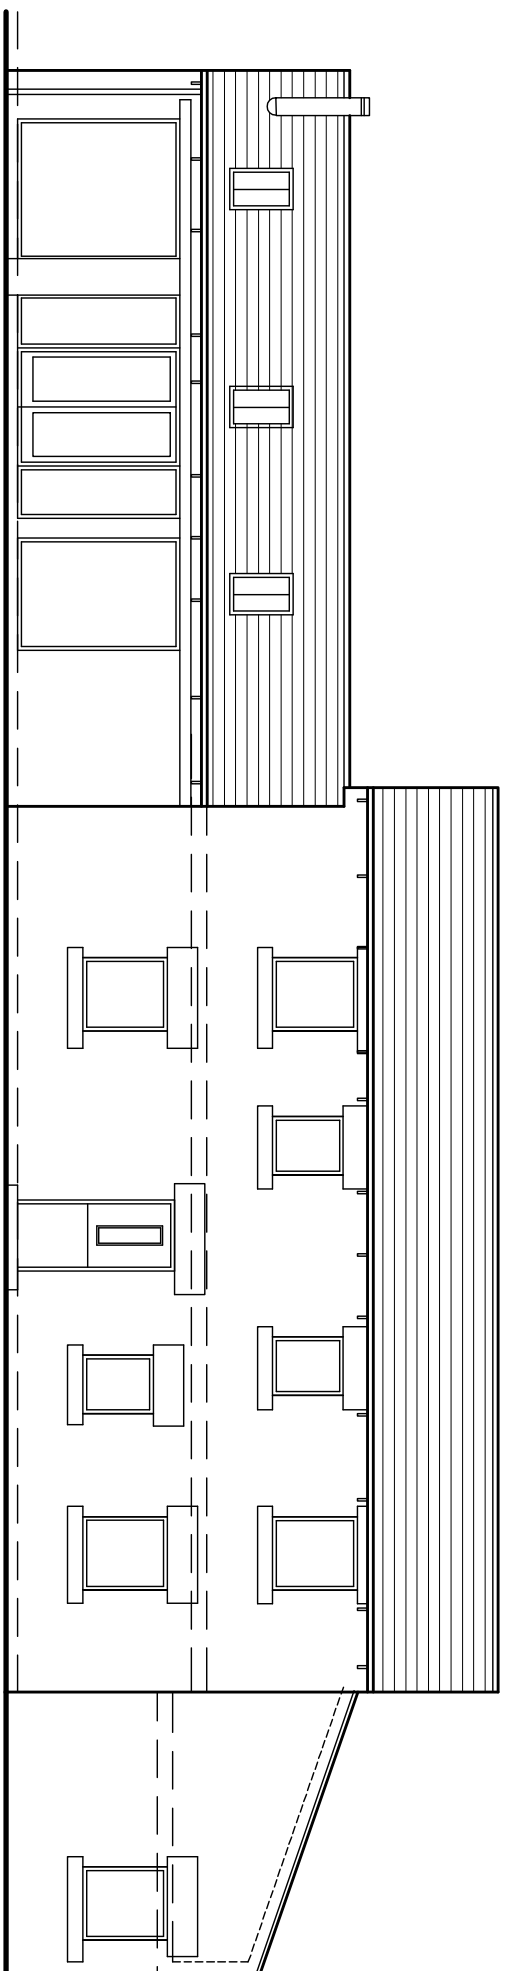


REAR ELEVATION

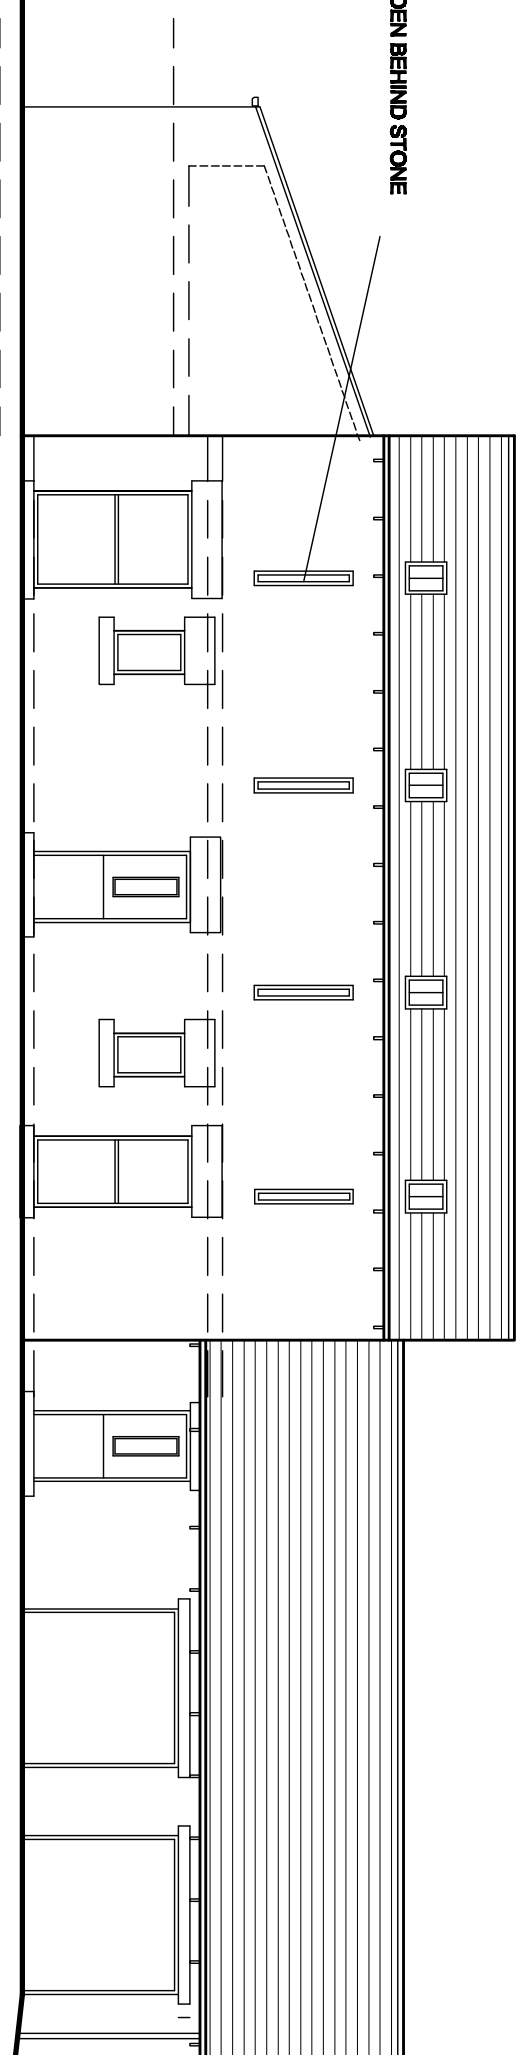


FRONT ELEVATION

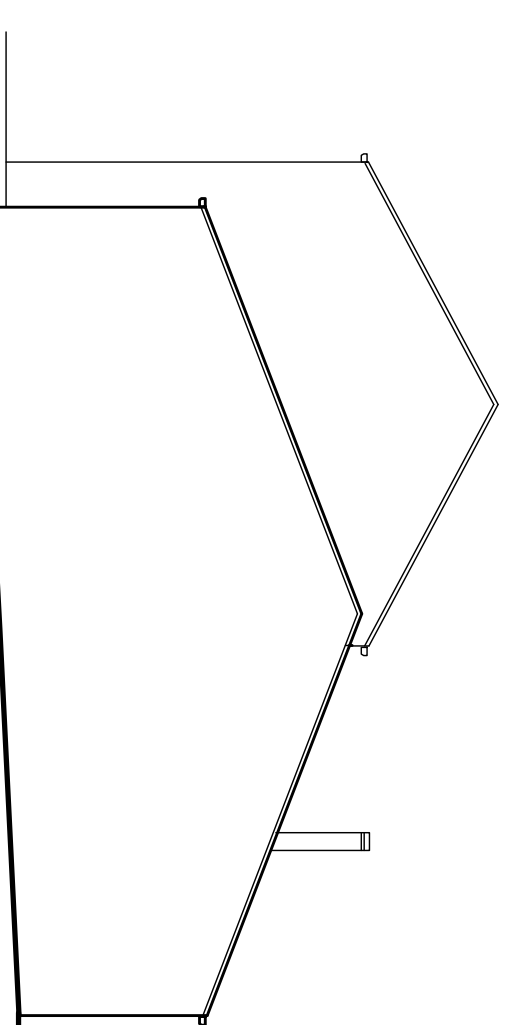


SIDE ELEVATION

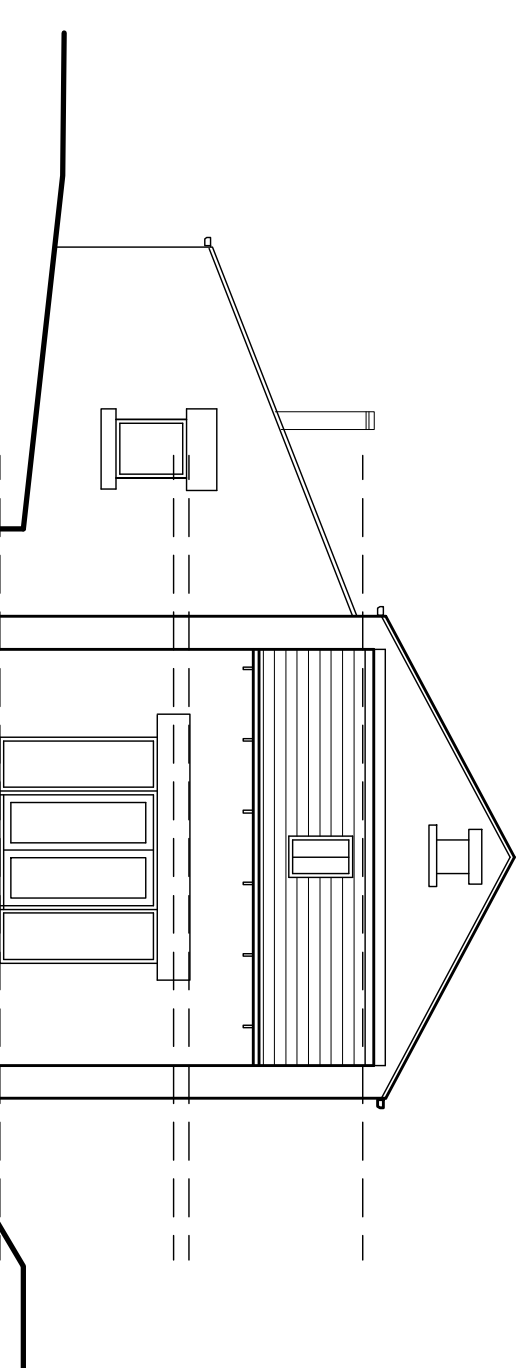

SIDE ELEVATION

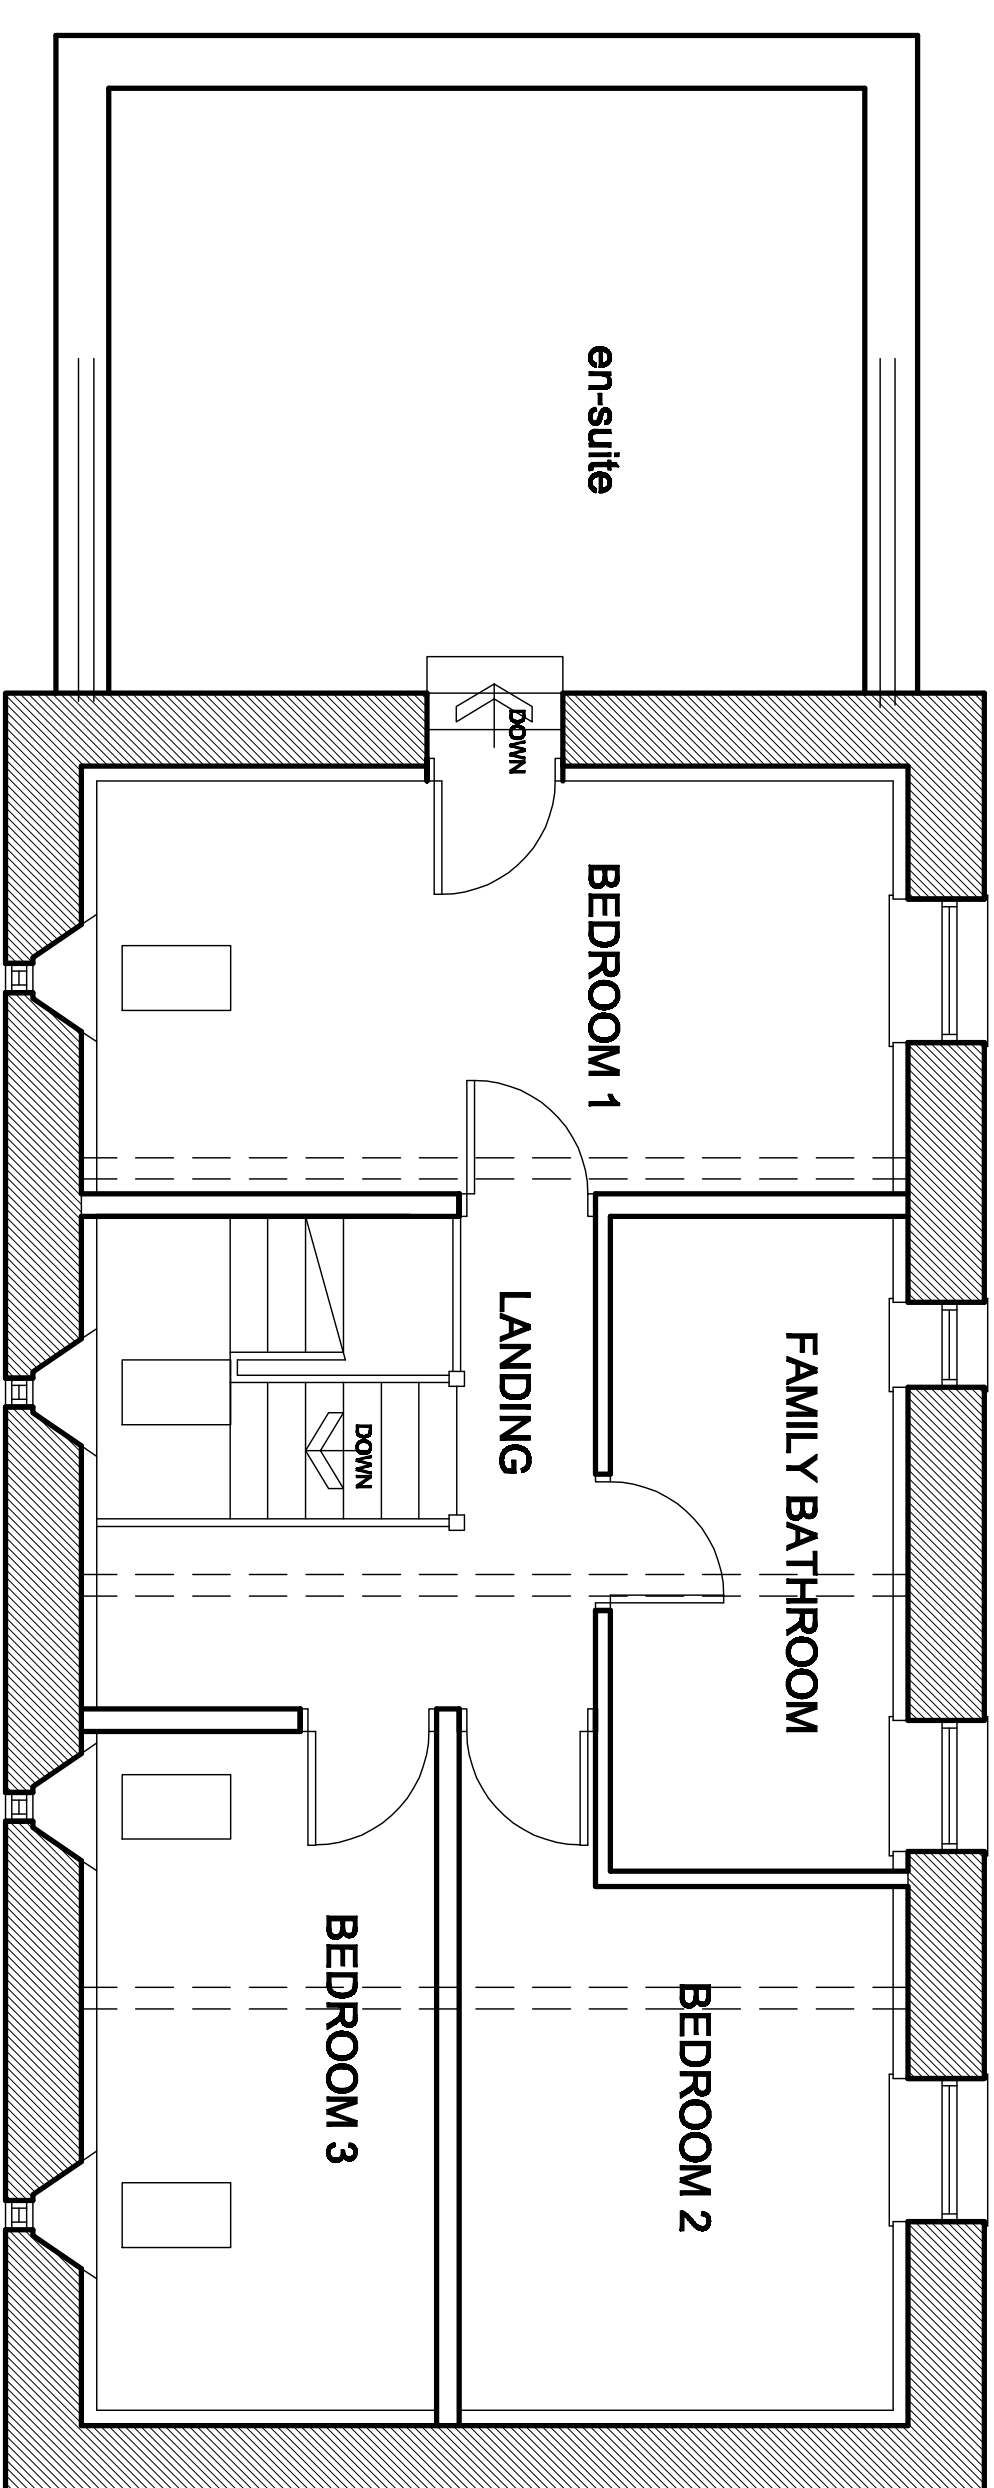

FIRST FLOOR PLAN

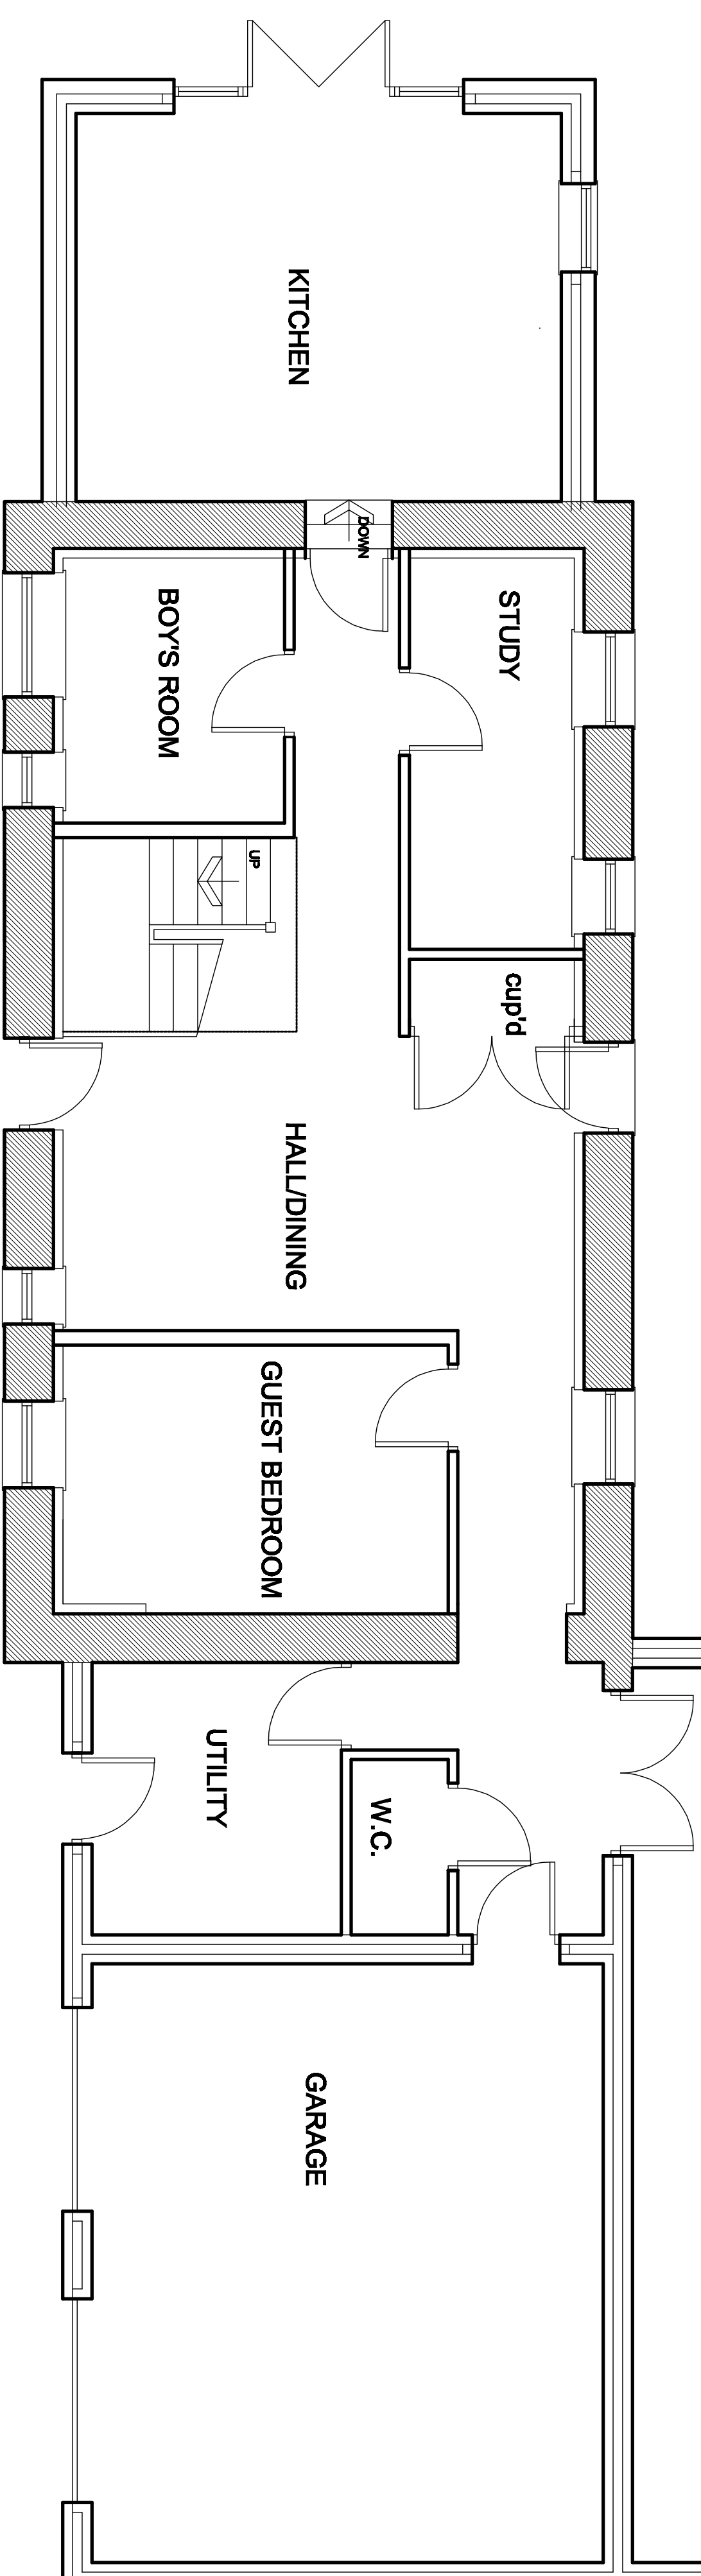

GROUND FLOOR PLAN

[illegible]

 White/Agus PARTNERSHIP		8 MORSTON BUSINESS PARK, WHALLEY ROAD, BAROUD GREEN, BARNESLEY, S10 1HD		Phone: 01226 200462 Fax: 01226 283030 Email: info@whiteaguspartnership.co.uk Web: www.whiteaguspartnership.co.uk	
ARCHITECTURAL SERVICES AND SURVEYORS					
Project: CONVERSIONS TO DWELLINGS BANK HOUSE FARM			Client: MR G THOMPSON		
Drawing Title: PLANS AND ELEVATIONS BARN B		Date: SEPT 2013		Scale: 1:50 & 1:100	
Date 14-03		Ref: 13-000		Dwg. No. 01	
Surfix: A		Description UPDATED PLAN SHEET		Rev. A	