

Drawing No.	Rev No.
GKD001 -003	B

DO NOT SCALE: Contractor to check all dimensions and report any omissions or errors

NOTES

B	Width reduced	JRB			07/03/20
A	House moved back	JRB			17/01/20
Rev	Description	By	Chk	App	Date

JRB DESIGNS Ltd
1 Saville Road
Cudworth
Barnsley
S72 8LT
Tel: 01226 383542
Fax: 01226 380078
Mob: 07970 541192
Email: john@jrbdesigns.co.uk

This drawing is copyright. © jrbdesigns Ltd.

Client
GOLDEN KEY DEVELOPMENTS

Drawing Title
PROPOSED ELEVATIONS

Address
LAND ADJACENT TO 69 TALBOT ROAD
PENISTONE
SHEFFIELD
S36 6EF


Project Title:
PROPOSED NEW DETACHED
DWELLING

Purpose of Issue:
PLANNING

Drawing Status
FIRST ISSUE


Scale at A3 AS SHOWN	Drawn By JRB	Date 07/10/2019
Checked By	Date 07/10/2019	Approved By Date 07/10/2019
Project No. GKD001	Drawing No. 003	Revision B

APPROVAL ☒ INFORMATION ☐ TENDER ☐ CONTRACT ☐ CONSTRUCTION ☐

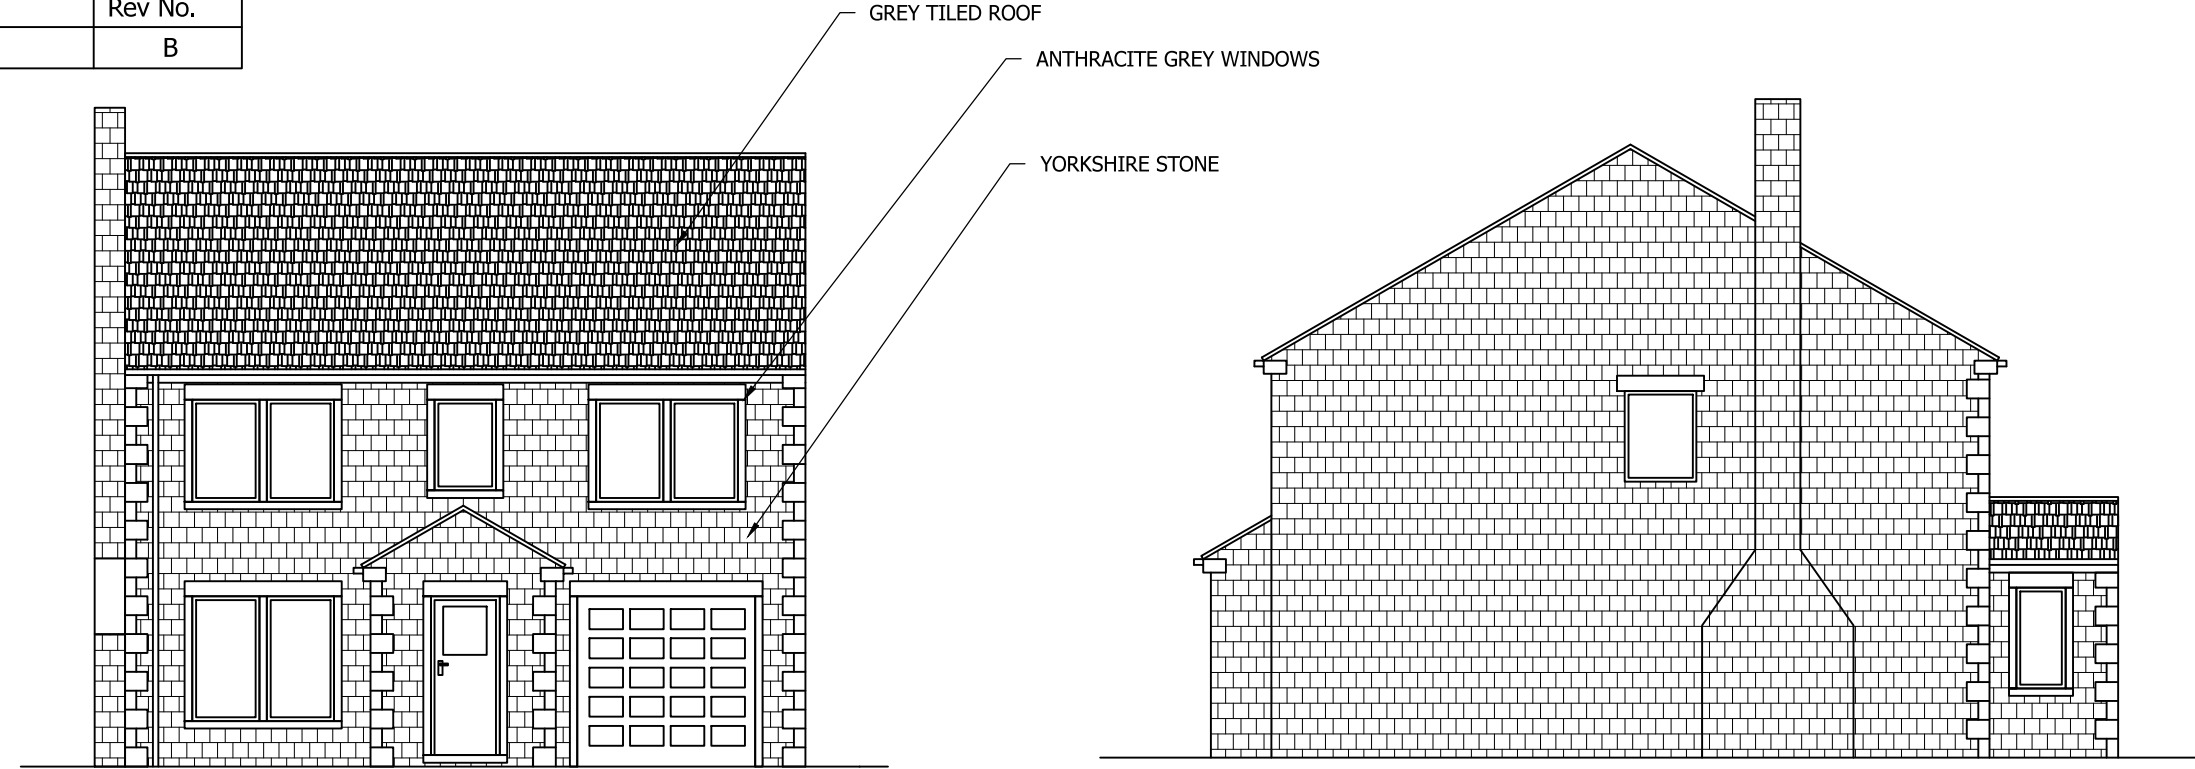


PROPOSED FRONT ELEVATION
SCALE 1:100 AT A3

PROPOSED END ELEVATION
SCALE 1:100 AT A3

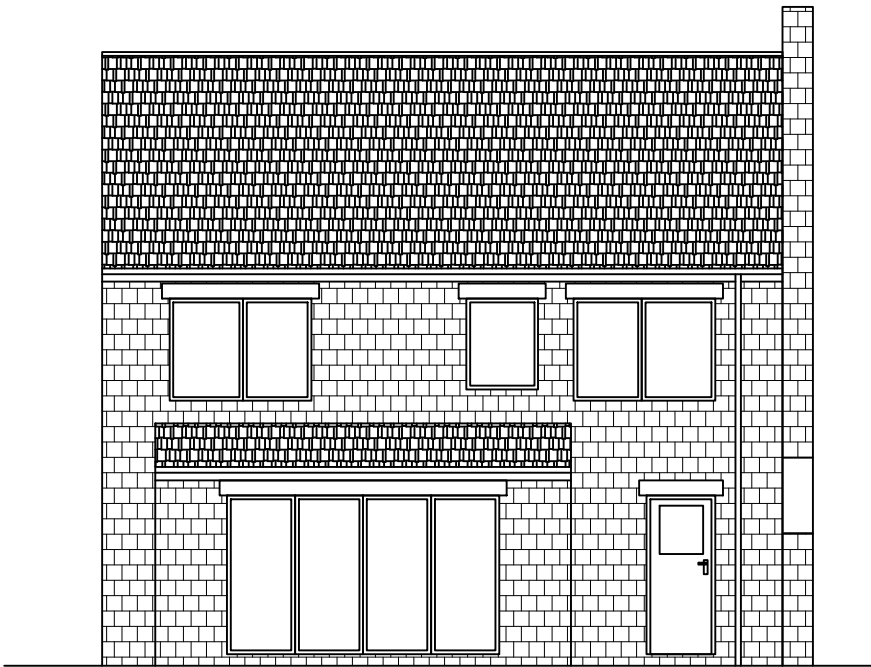

PROPOSED REAR ELEVATION
SCALE 1:100 AT A3

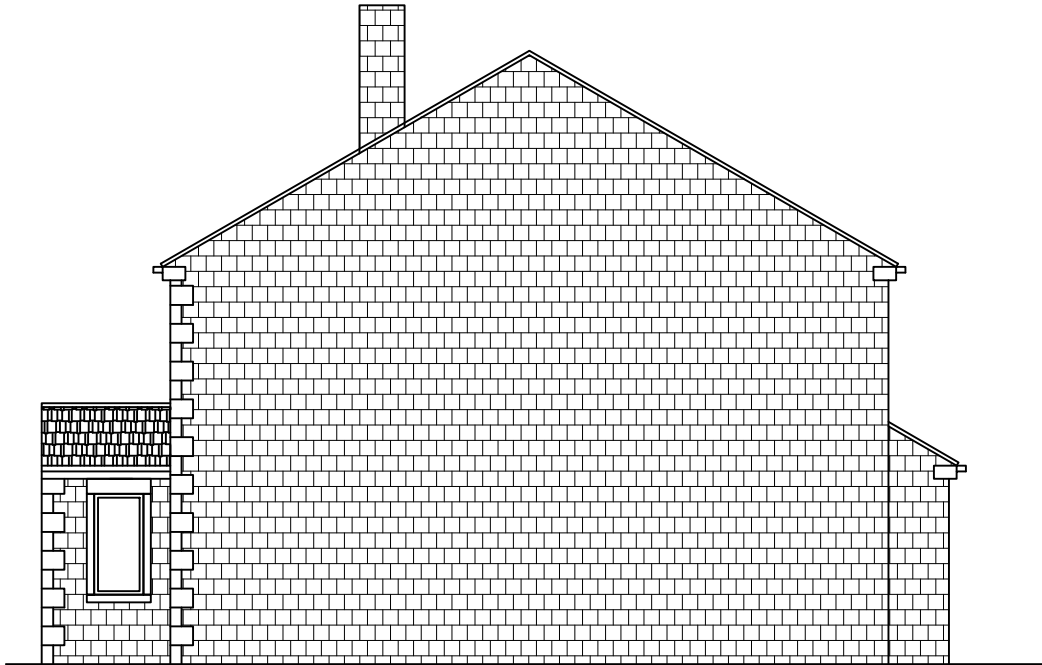

PROPOSED END ELEVATION
SCALE 1:100 AT A3