





PERSPECTIVE

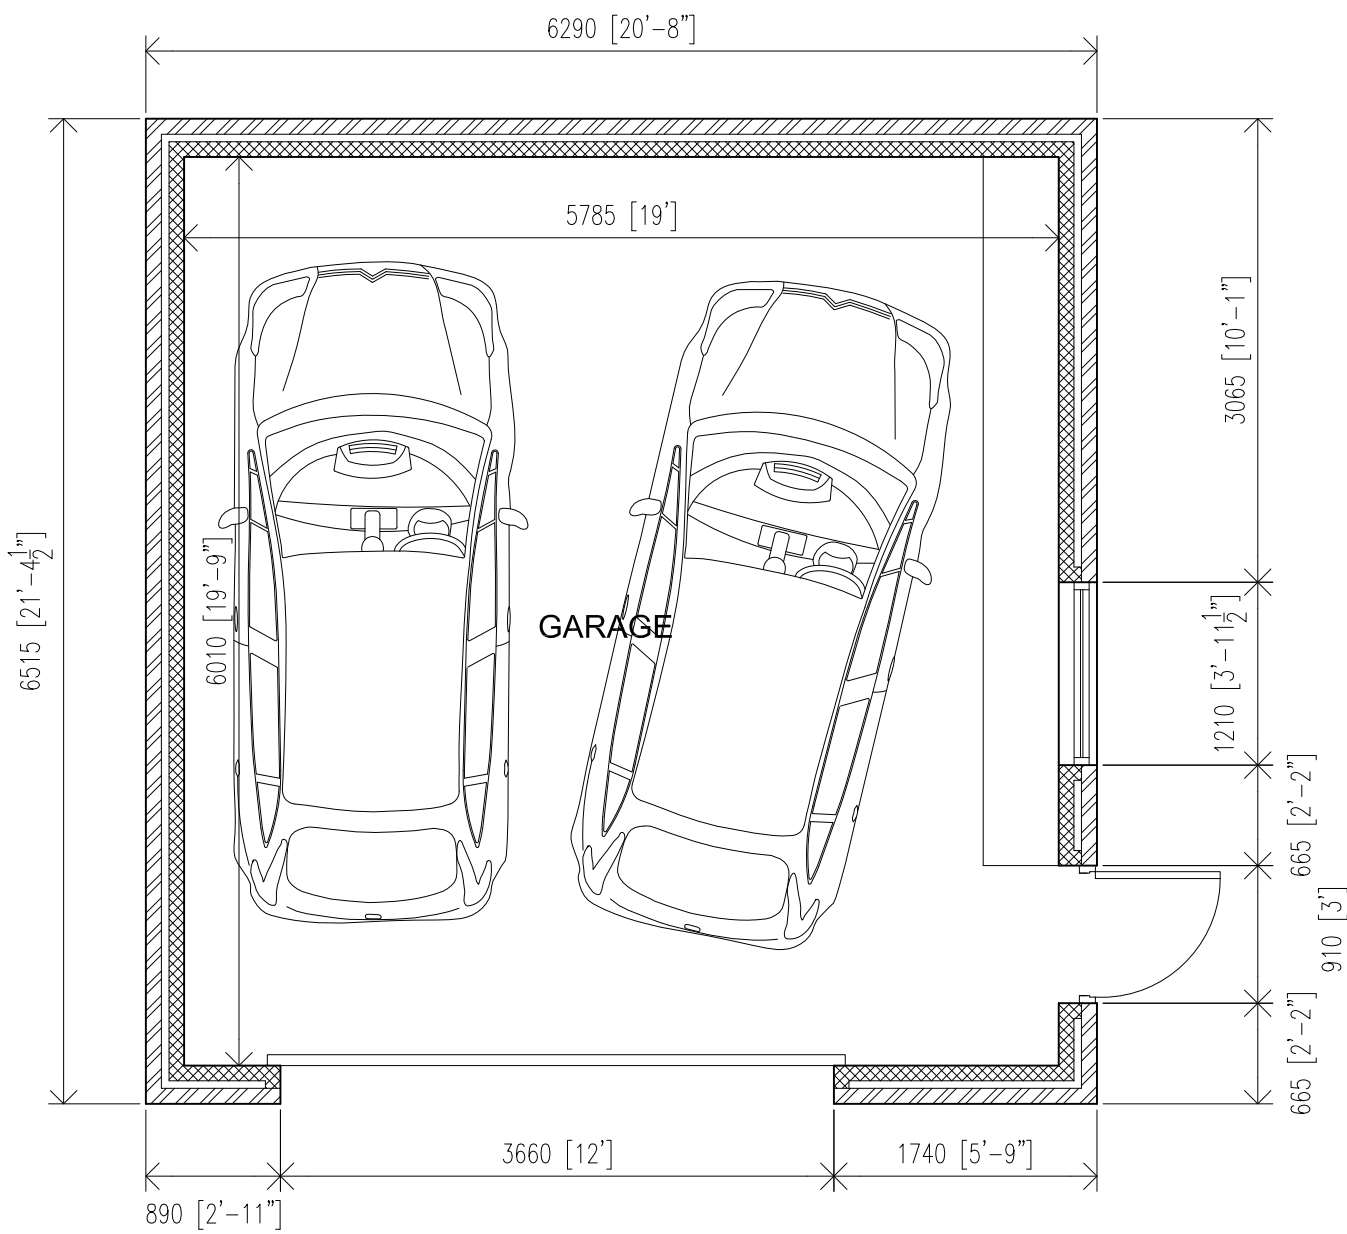


FLOOR PLAN

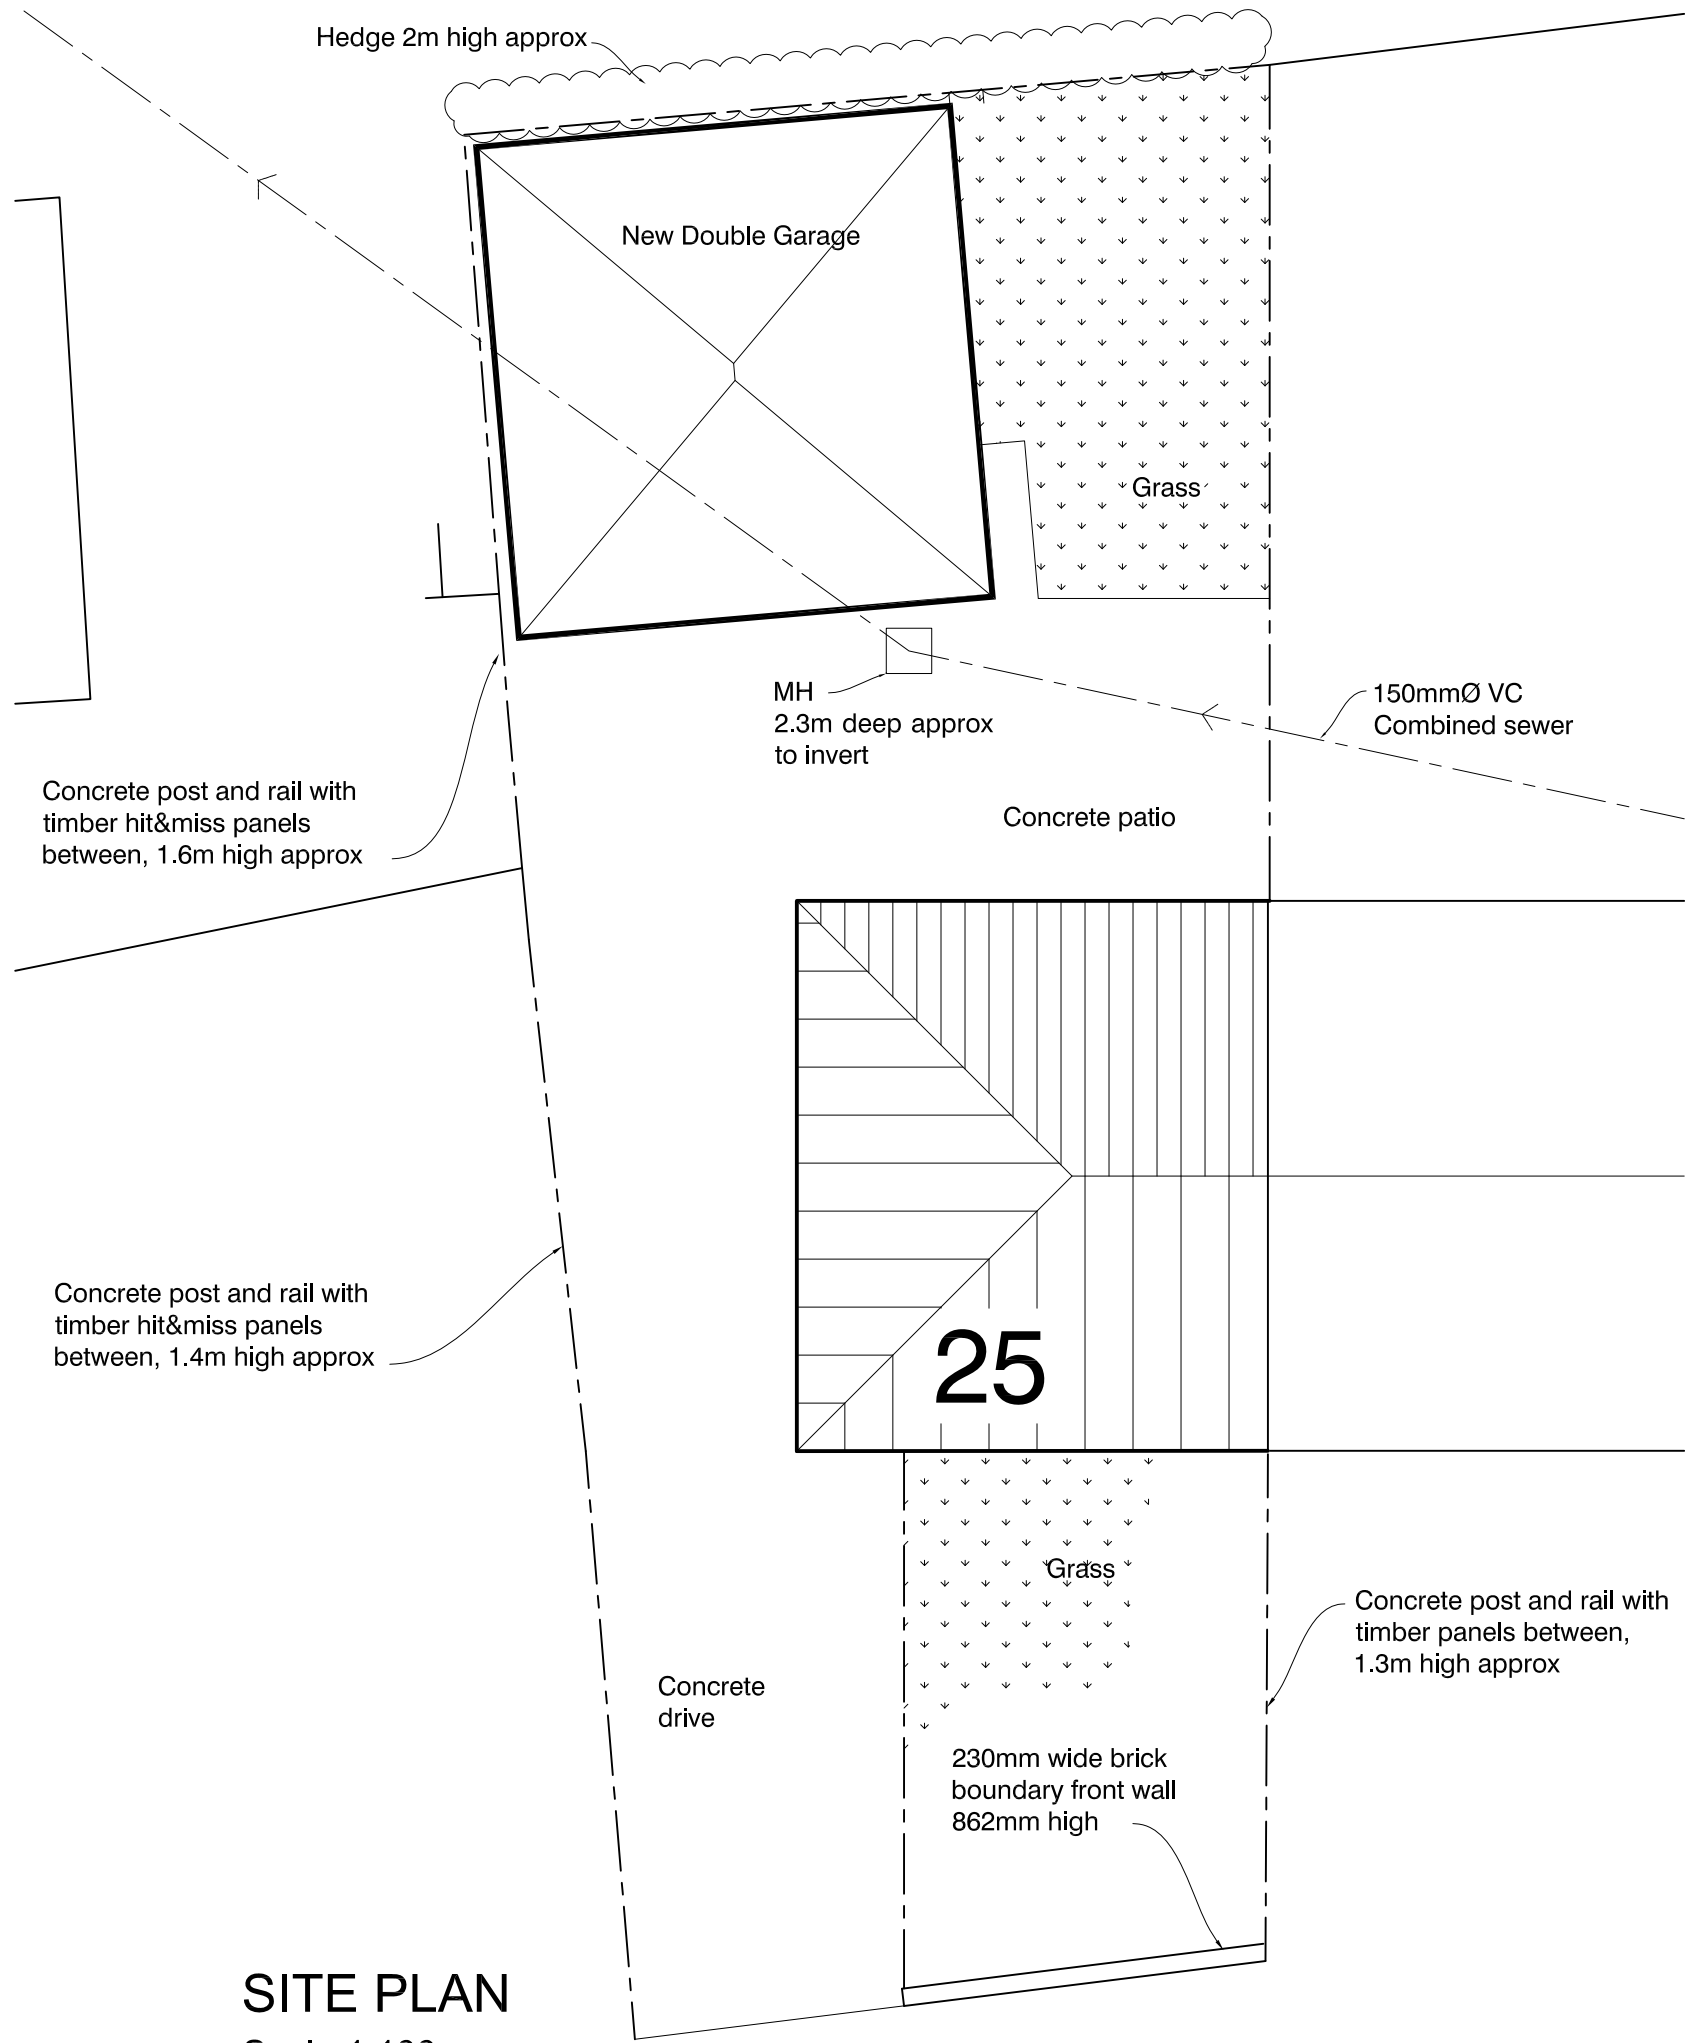

SITE PLAN

Scale 1:100

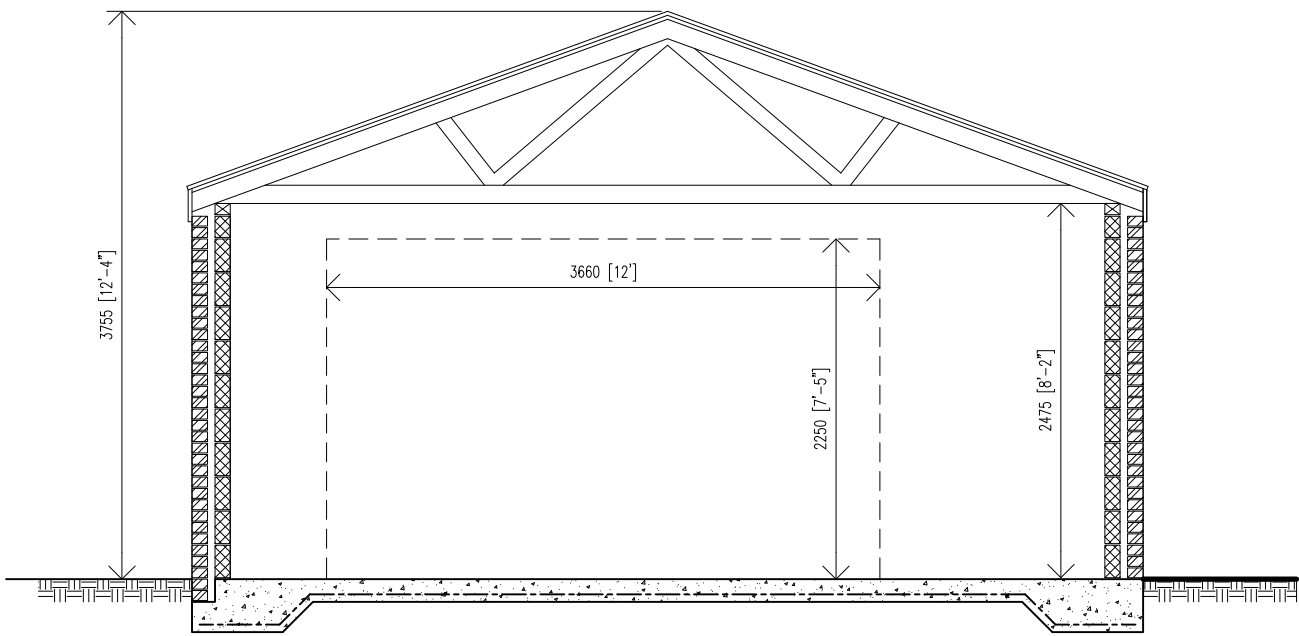

SECTION

Walls:
Red smooth brick to match main house.

Roof:
Marley modern concrete interlocking tiles in smooth grey.

Doors:
To be white uPvc side door with obscure glazed top panel.

Garage front door to be Aluminum electric double garage door finished in a white laminate.

Gutters & Down Pipes:
To be white plastic to match house.

Fascias & Soffits
To be white uPvc.

B	25/10/12	Width reduced further and roof height lowered as previous amendment	SH
A	11/10/12	Store removed and roof height lowered	SH
Rev:	Date:	Description:	By:
<div><div><div> 07762656187</div><div> steven@drawit.biz</div><div> www.drawit.biz</div></div><div></div><div><div>15 Medway Close</div><div>Barugh Green</div><div>Barnsley, S70 3AS</div><div>S70 3AS</div></div></div>			
Purpose: PLANNING			
Status: PROPOSED			
Dwg of: Floor & Site Plans & Section			
Client: Mr. D. Green			
Site Address: 25 Blk Crescent, Kendray			
Barnsley, S70 3AS			
Project: Proposed Double Garage			
Drawn by: SH	Date: 01/08/2012	Rev:	
Scale: 1:50/1:100	Dwg No: 1212_102	B	