




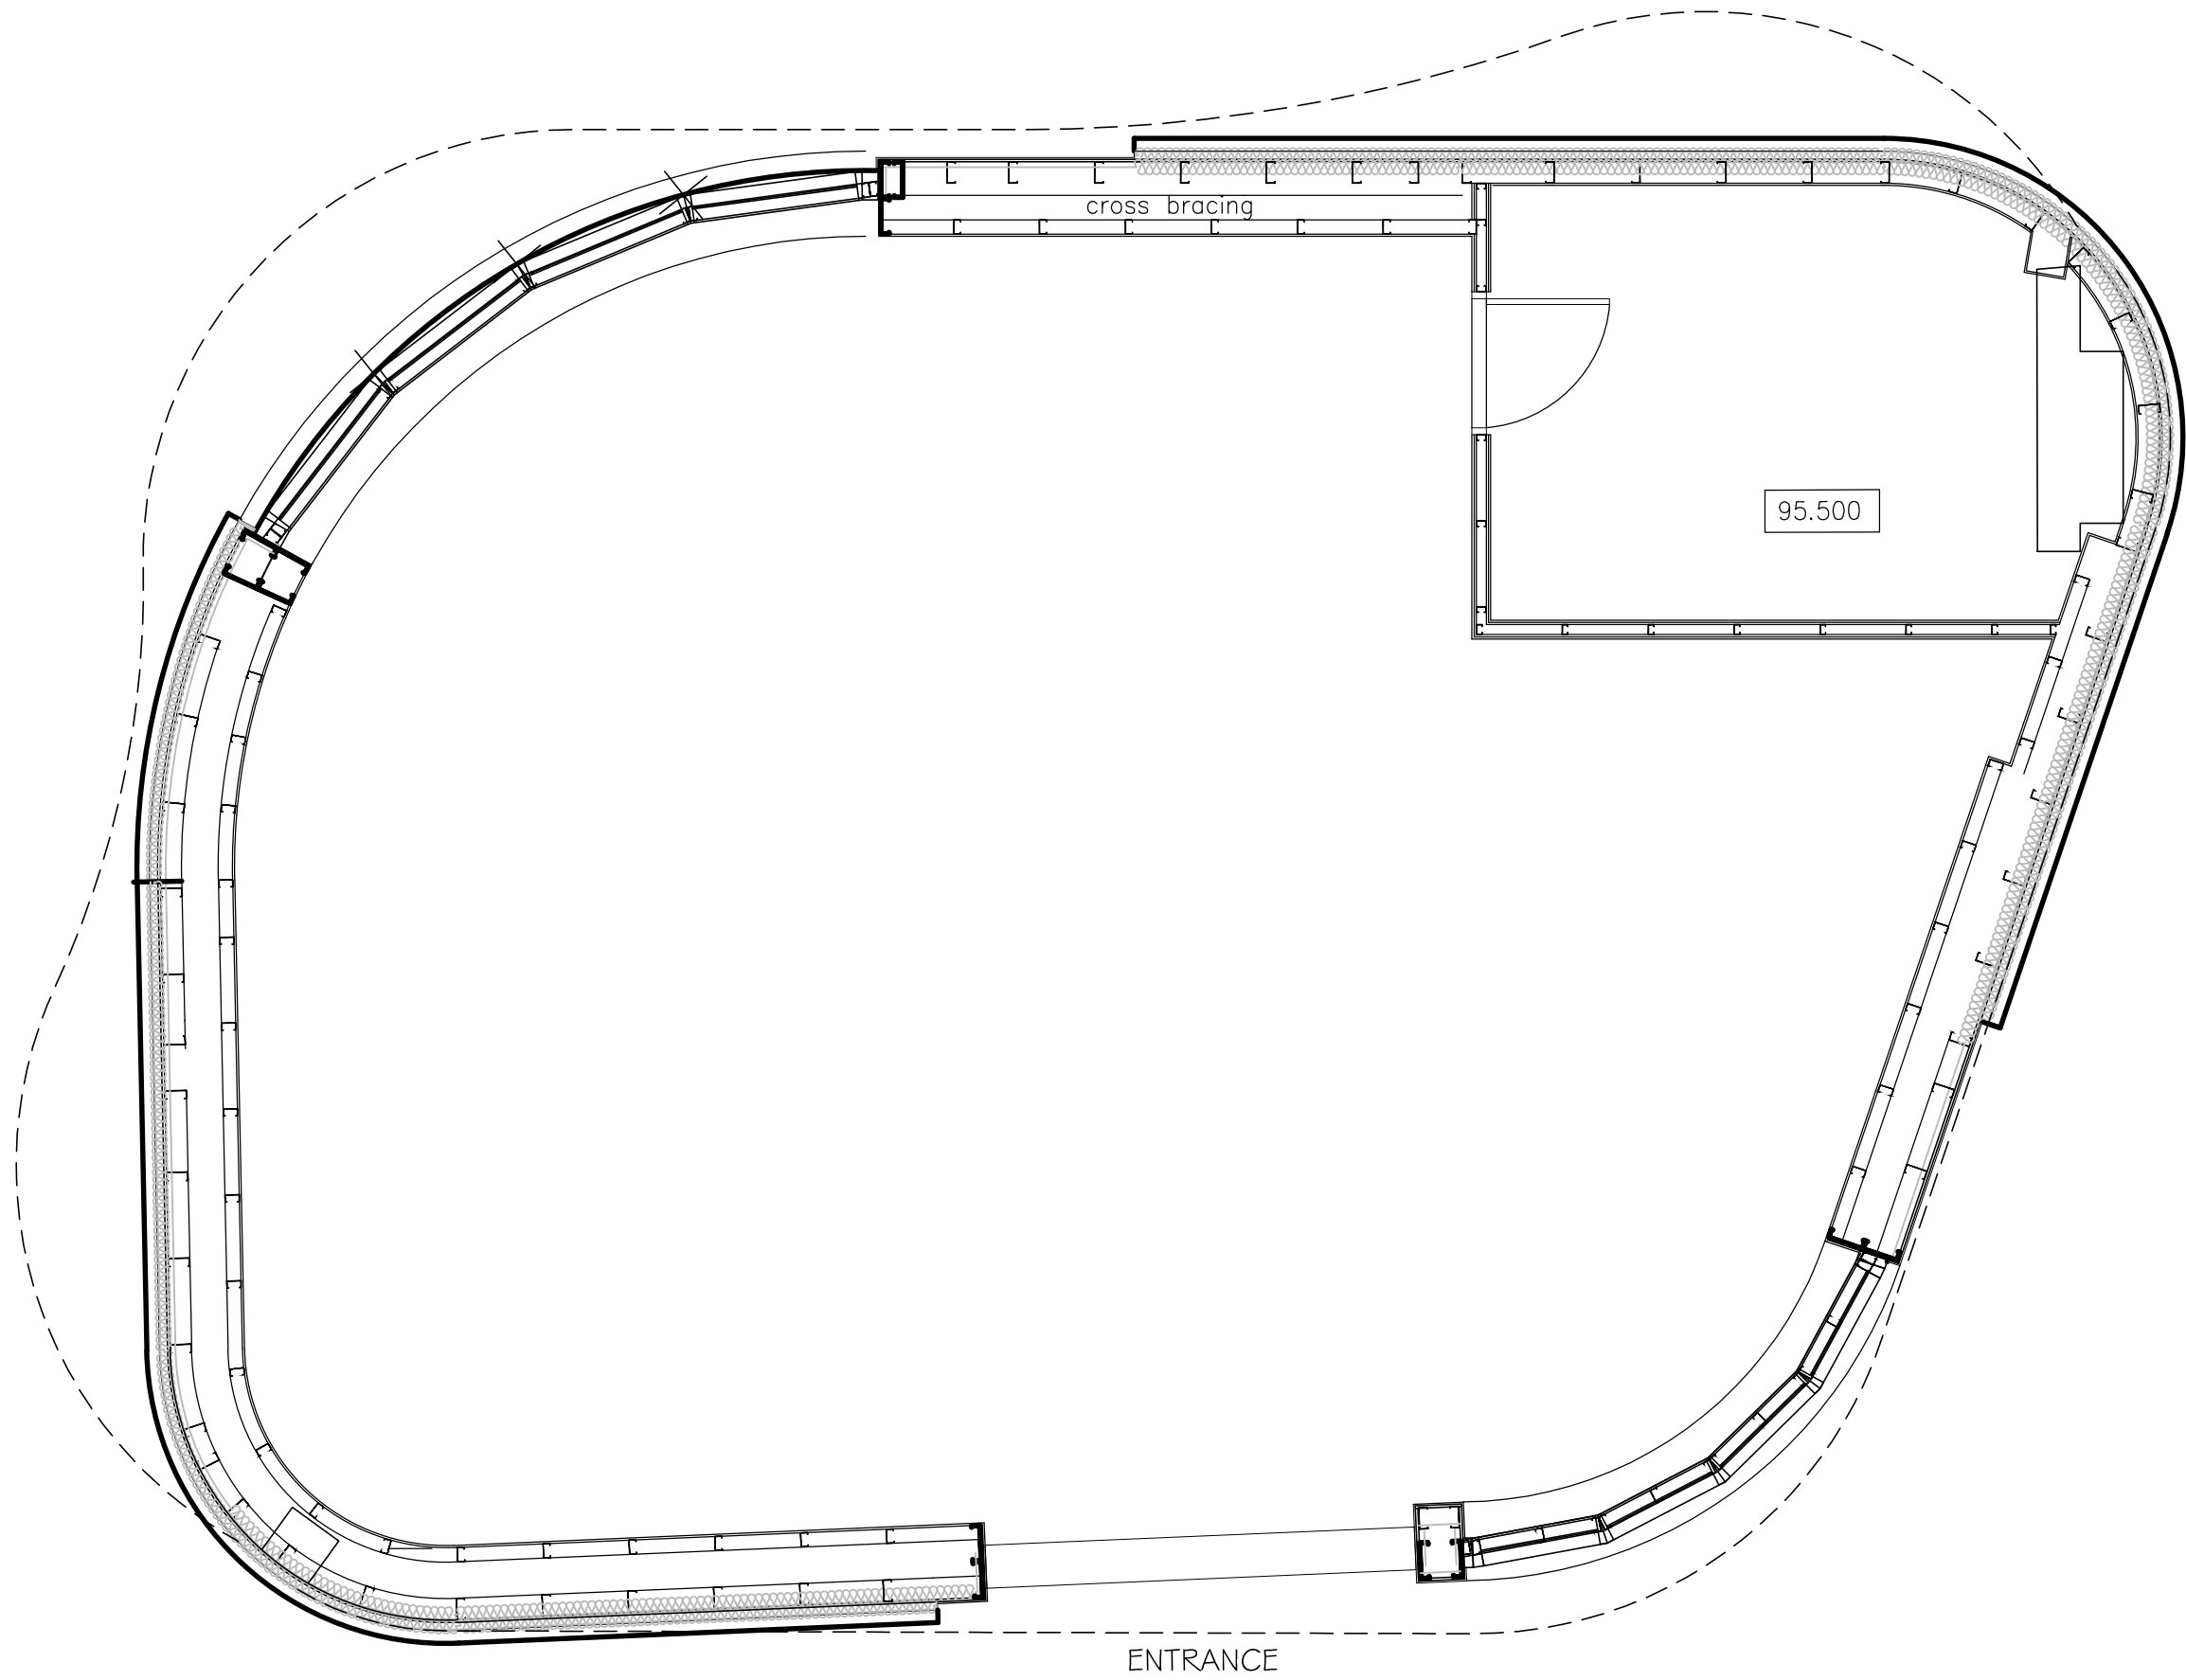

EXISTING GROUND  
FLOOR PLAN

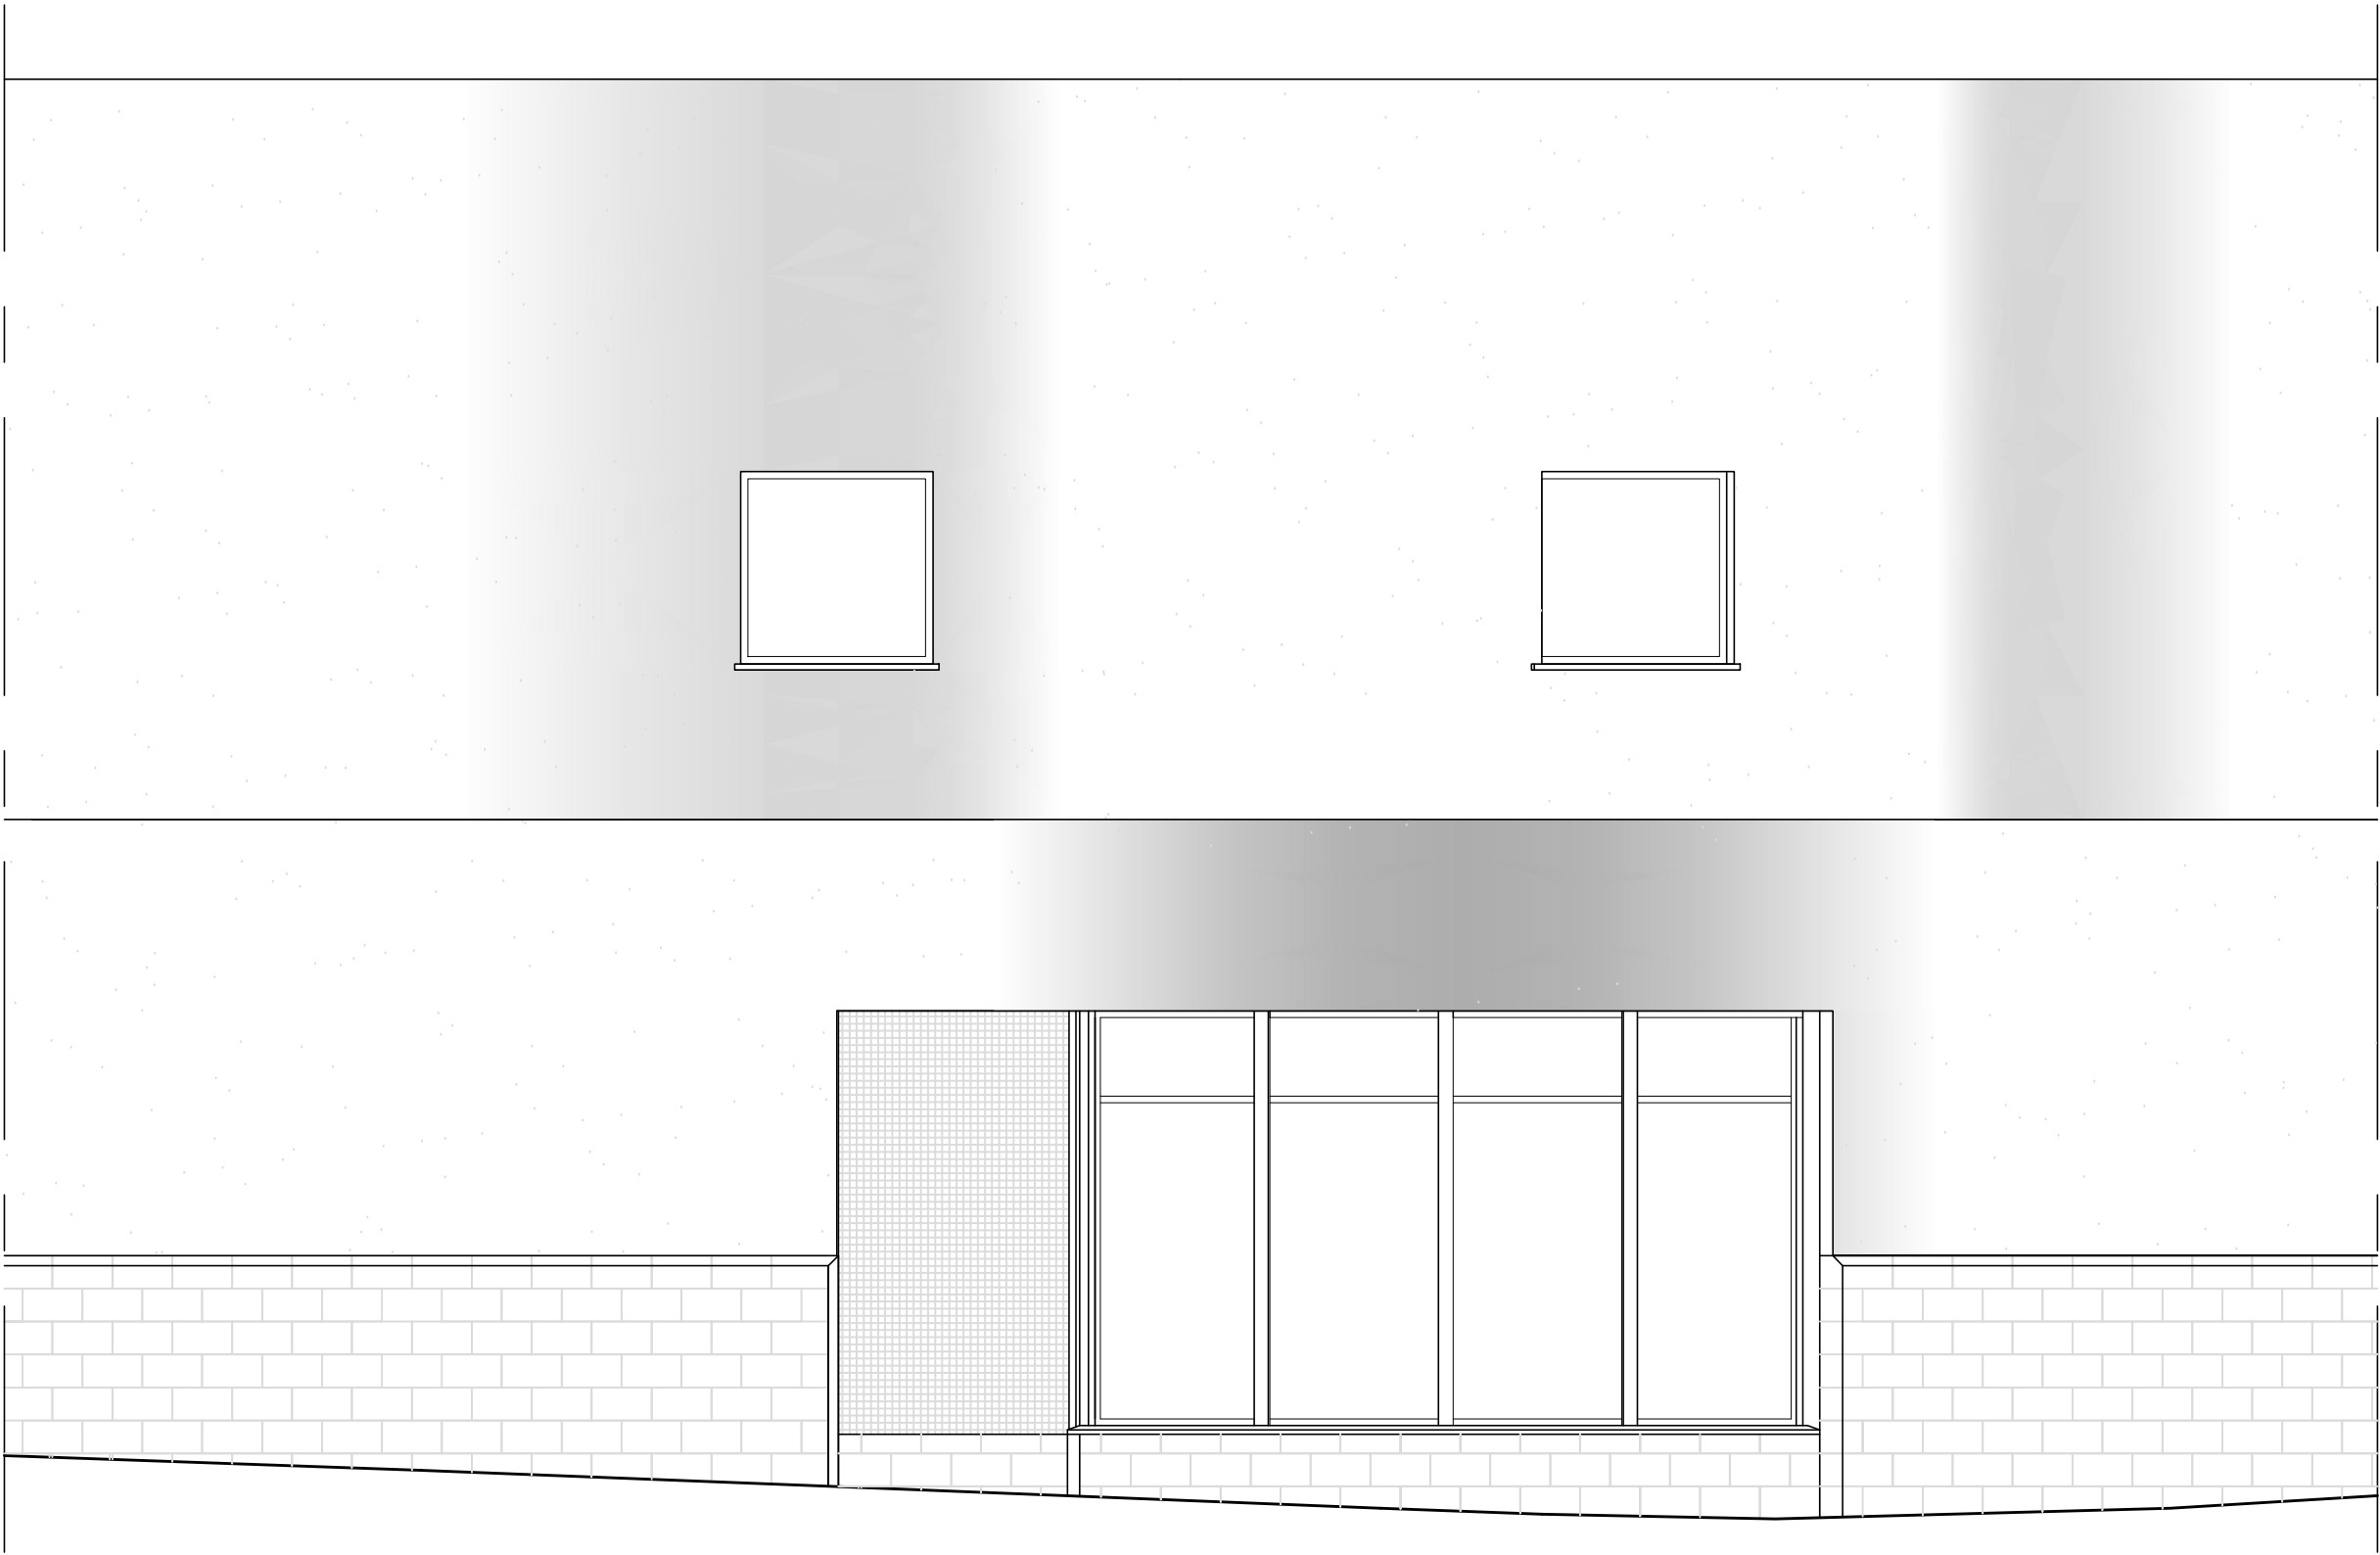

EXISTING FRONT ELEVATION  
(MIDLAND STREET)

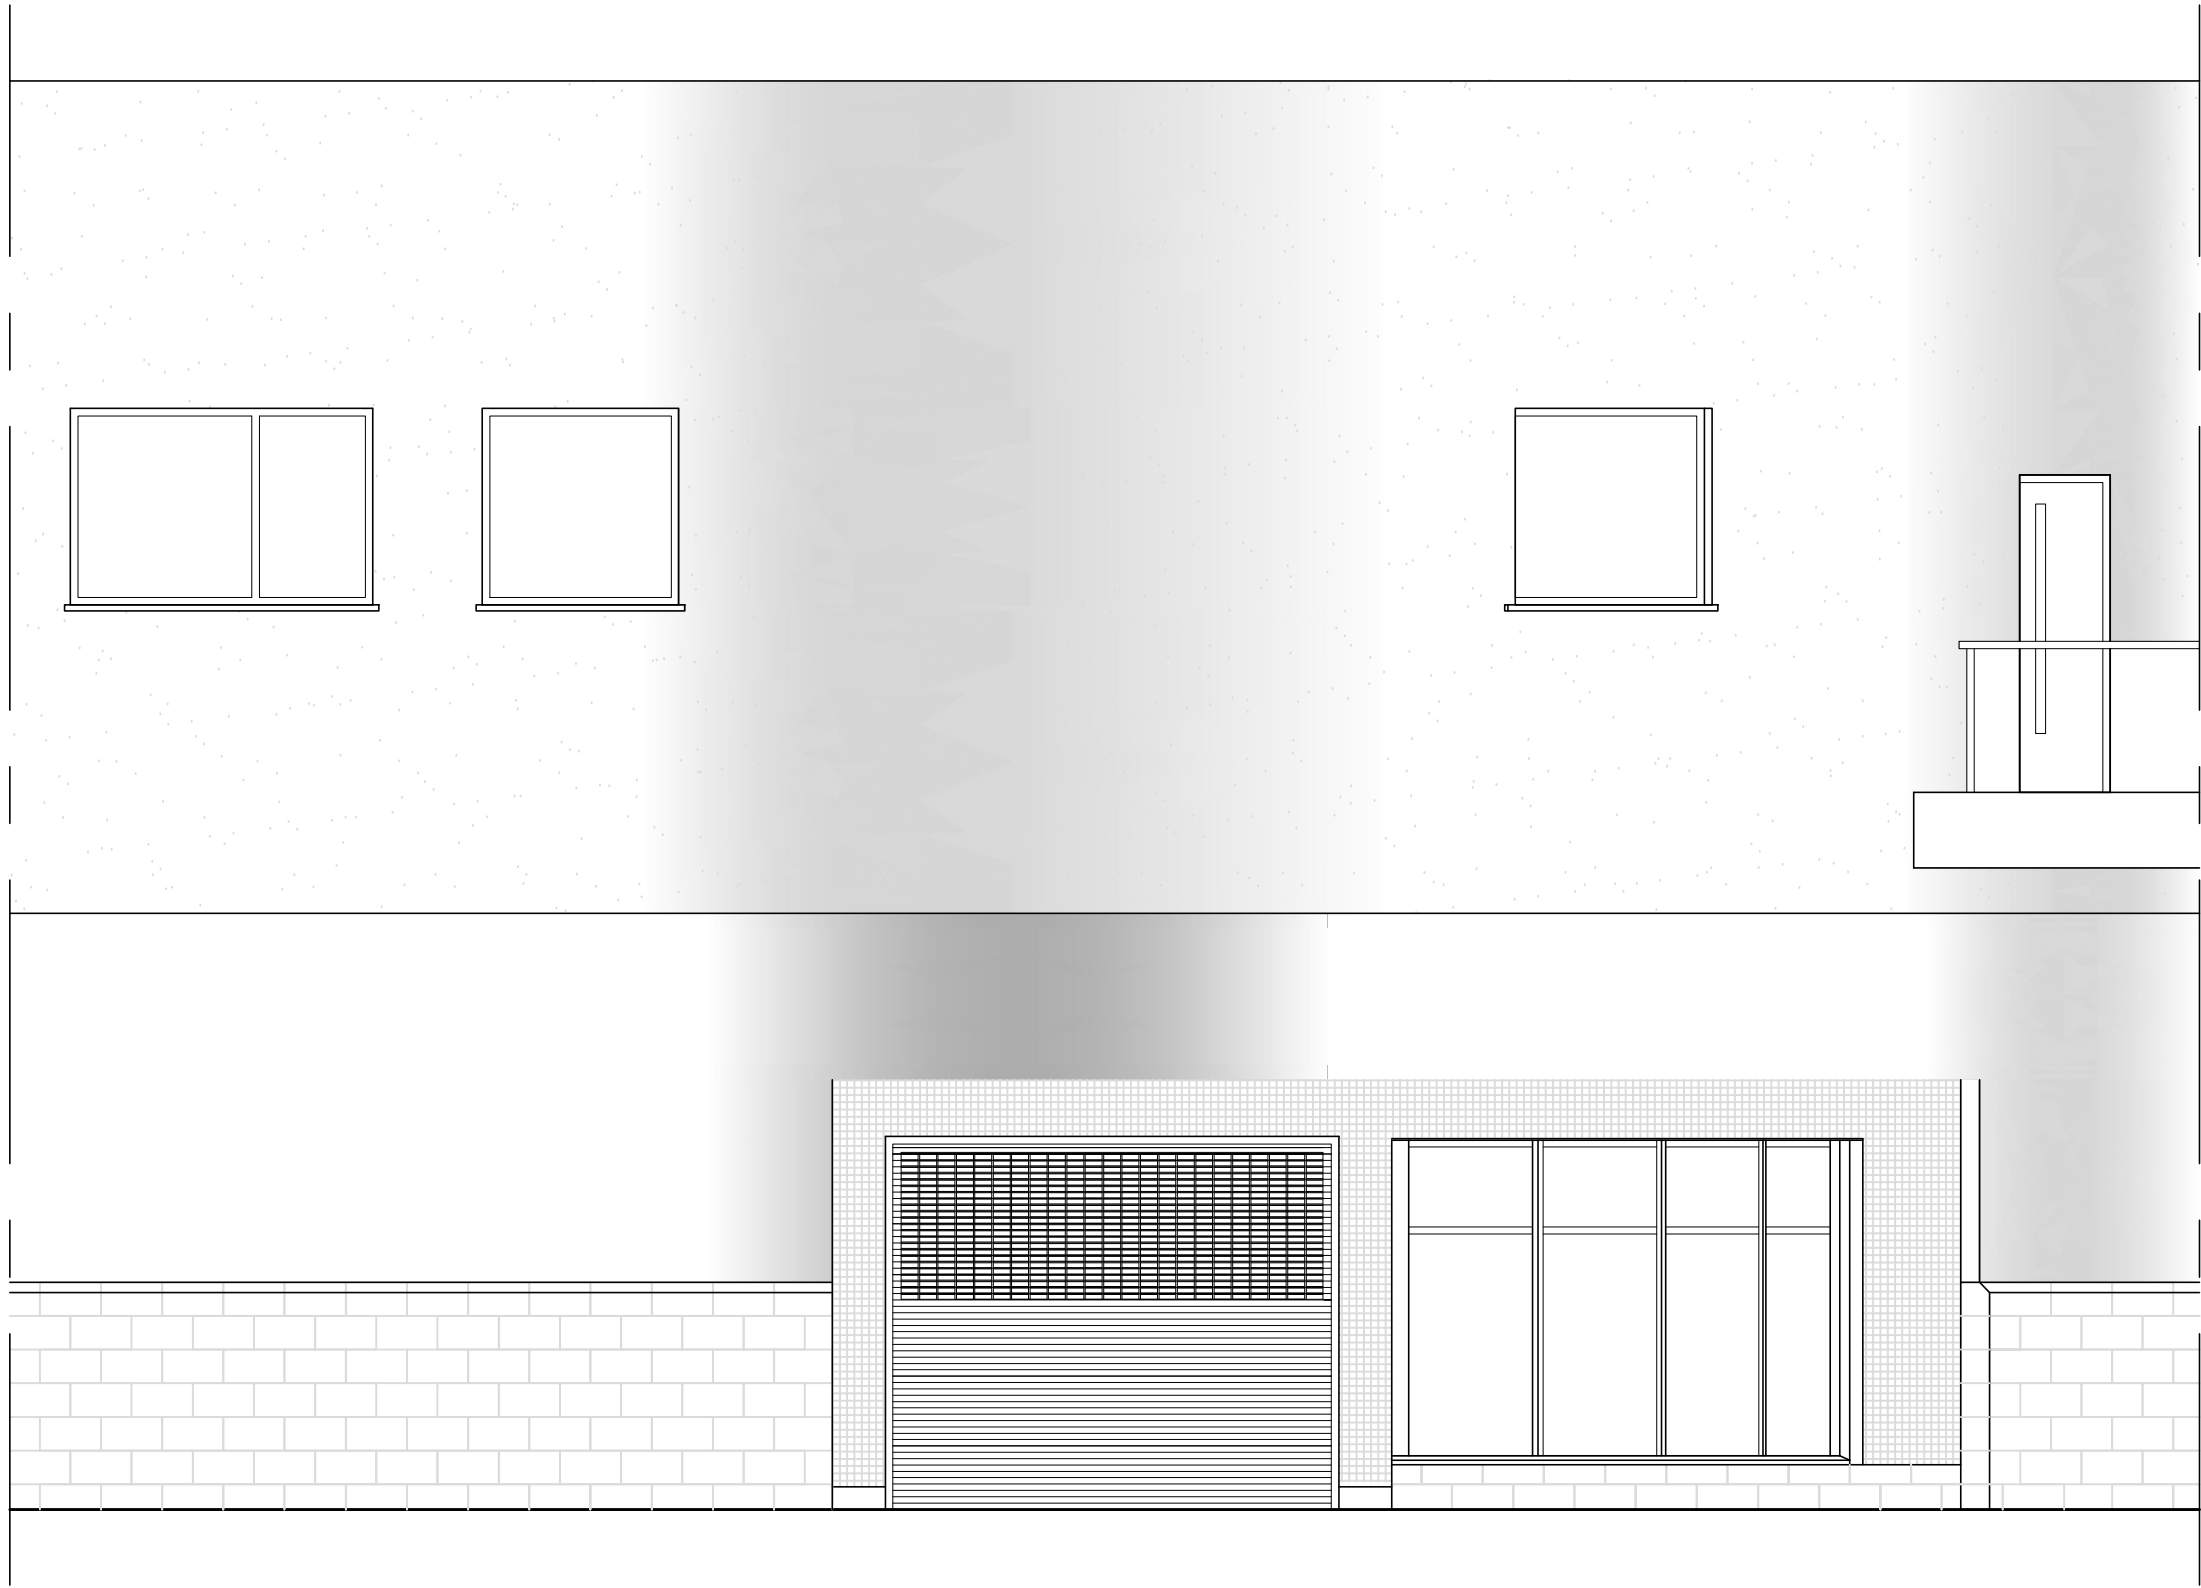

EXISTING FRONT ELEVATION  
(INTERNAL ENTRANCE)

IMPORTANT NOTICE

This Drawing remains the copyright of William Hill PLC and shall not be altered or copied in whole or in part without their prior written consent

ASBESTOS:

--- 2014

In view of the age of the property, a hidden presence of asbestos is possible.  
Prior to commencement of work, an R & D Survey will be carried out in all concealed areas

Before commencement of the works William Hill will instruct a specialist to carry out an R & D asbestos survey, the result of which are to be included within the contractors Health and Safety Plan.

| DRAWING REVISIONS |             |      |      |
|-------------------|-------------|------|------|
| REV.              | DESCRIPTION | DATE | TECH |
|                   |             |      |      |

| EXISTING                      |      |      |  |
|-------------------------------|------|------|--|
| GROSS UNIT AREA               | 1130 | SQFT |  |
| GROSS CUSTOMER AREA           |      | SQFT |  |
| NET CUSTOMER AREA             |      | SQFT |  |
| NEWSPAPER DISPLAY AREA        |      | LFT  |  |
| PROPOSED                      |      |      |  |
| GROSS UNIT AREA               | 1130 | SQFT |  |
| GROSS CUSTOMER AREA           | 807  | SQFT |  |
| NET CUSTOMER AREA             | 753  | SQFT |  |
| NEWSPAPER DISPLAY AREA        | 31   | LFT  |  |
| DO NOT SCALE OFF THIS DRAWING |      |      |  |

WilliamHILL

ORGANIZATION LTD

Site:  
FORMER TICKET OFFICE, BARNSELY INTERCHANGE  
ELDON STREET, NORTH MIDLAND STREET  
BARNSELY

Description:  
EXISTING PLAN AND ELEVATIONS

Date: 05-10-2015

Scale: 1:50@A1 & 1:100@A3

Drawn: R. SWARBRICK

PM: J. HARRISON

Drawing Number:  
FINAL/N/RS/436918/101

Revision: