



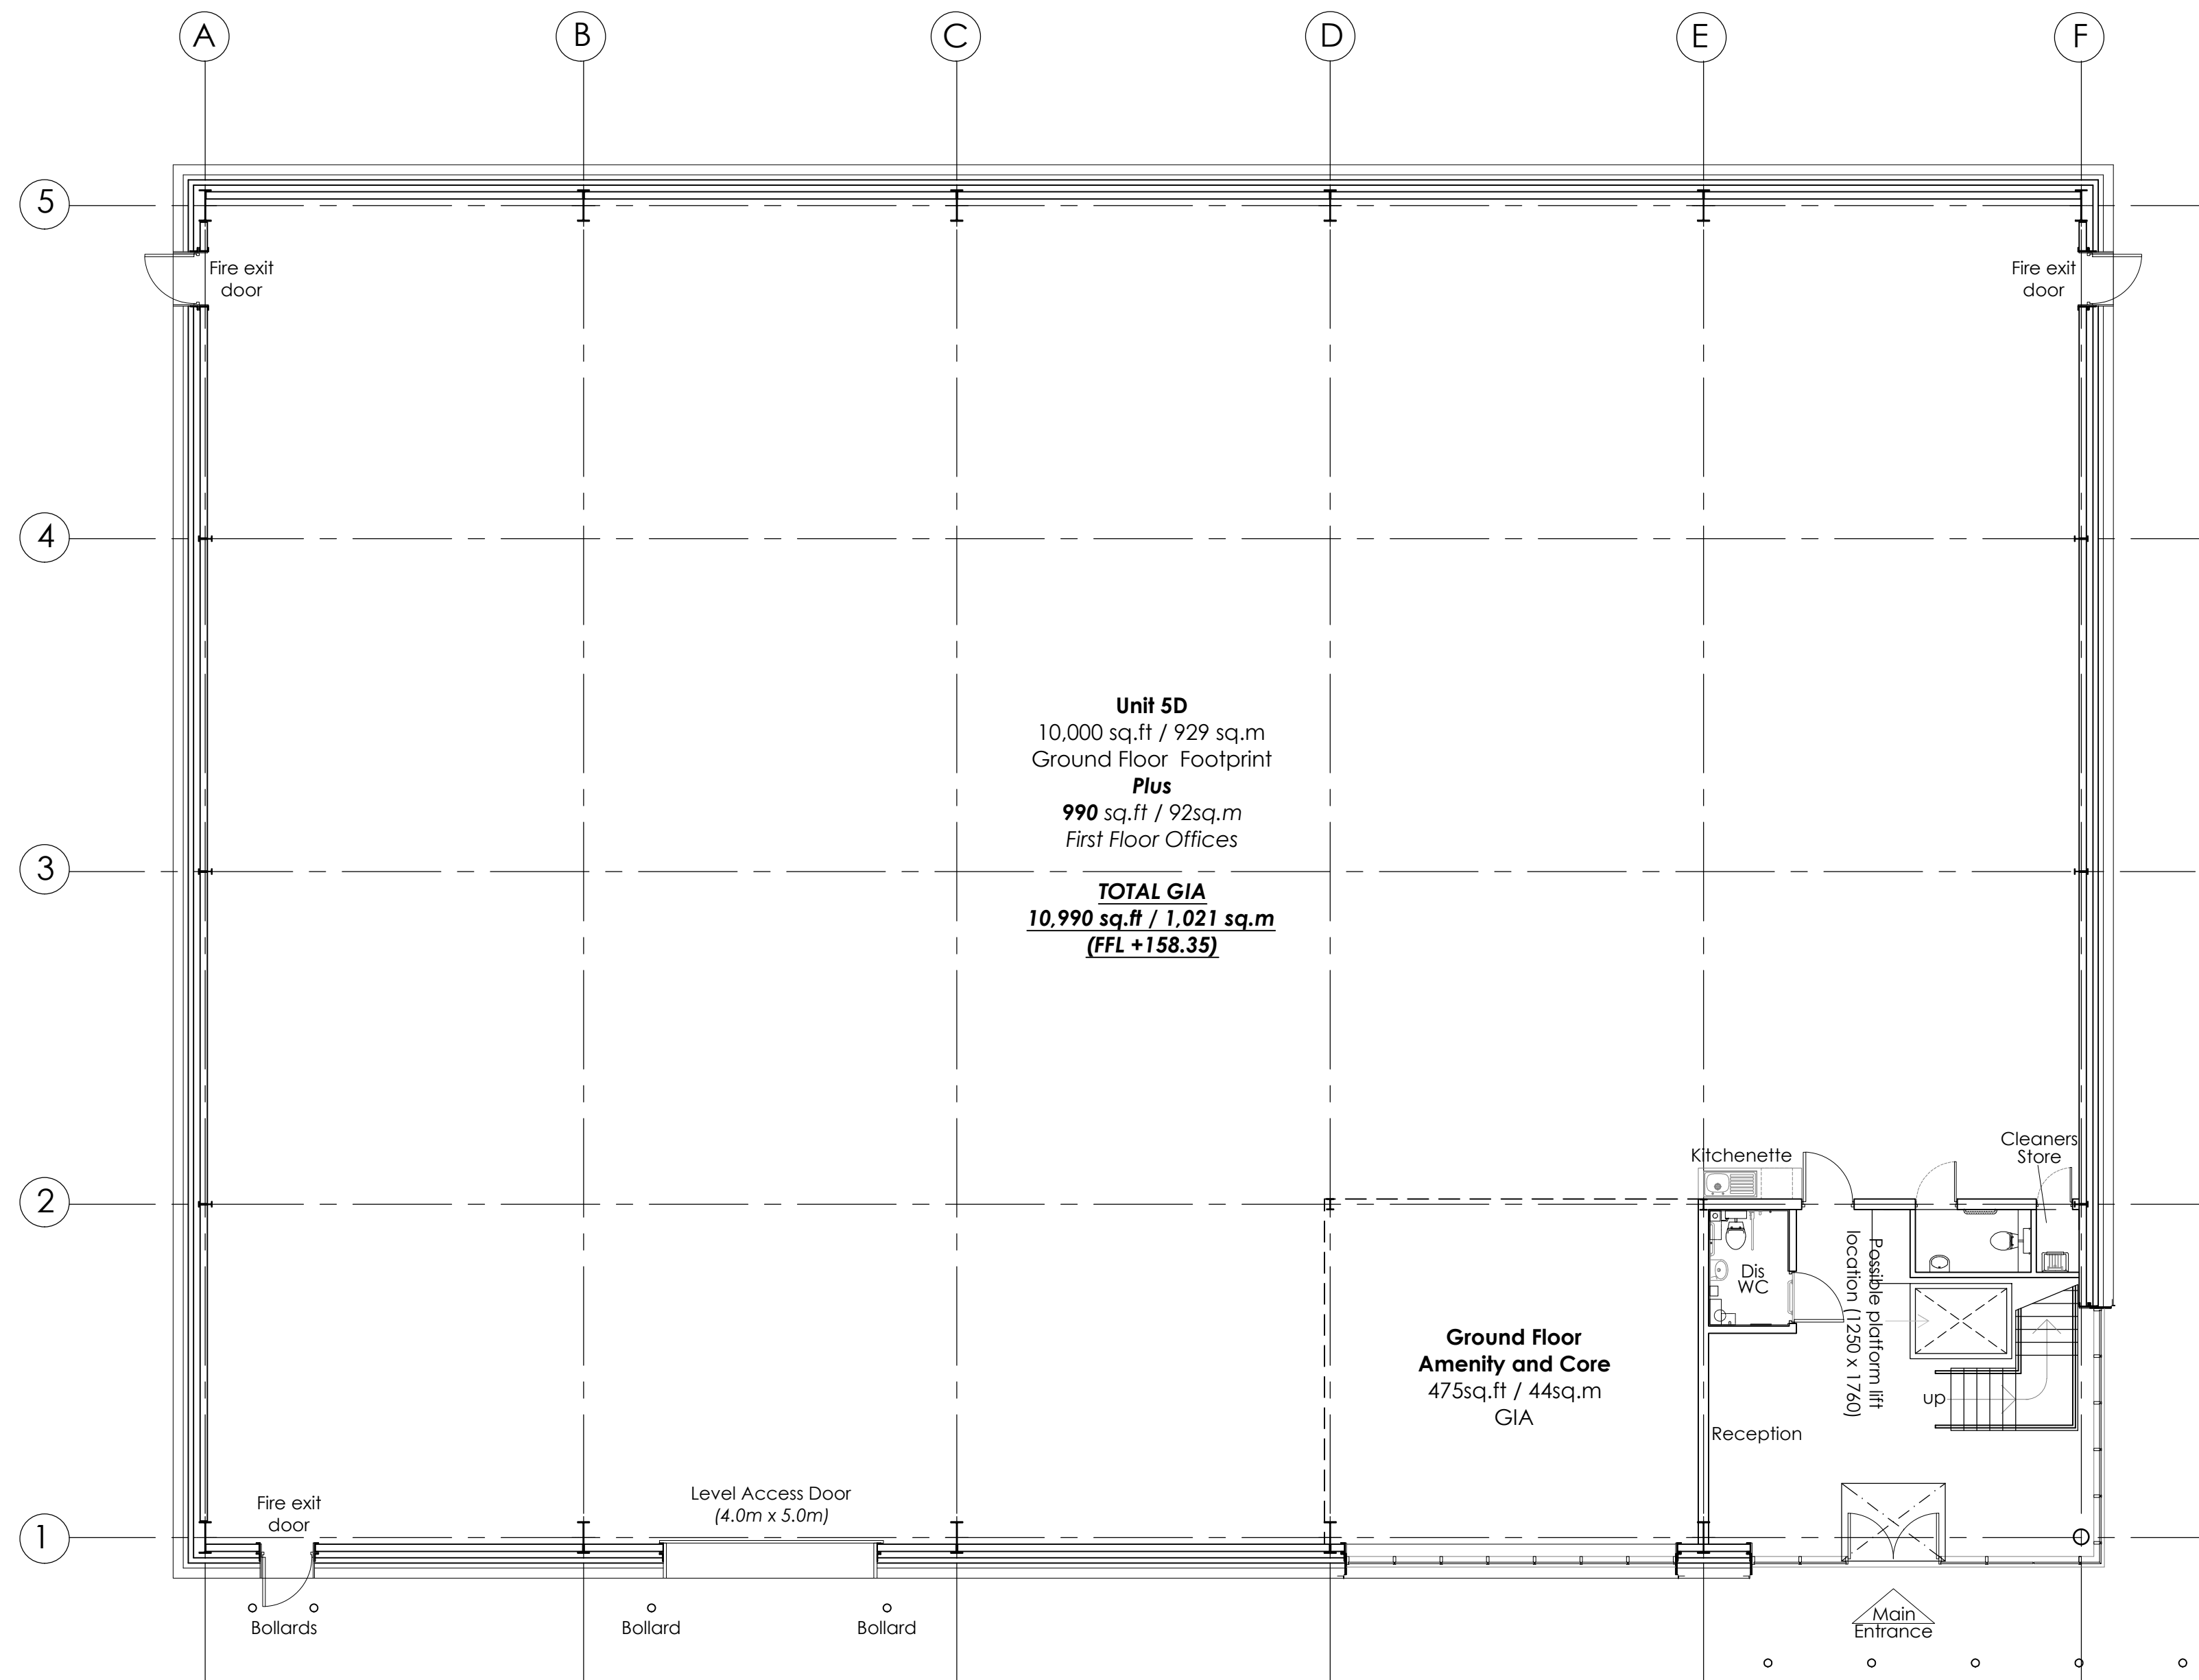

PROPOSED GROUND FLOOR PLAN

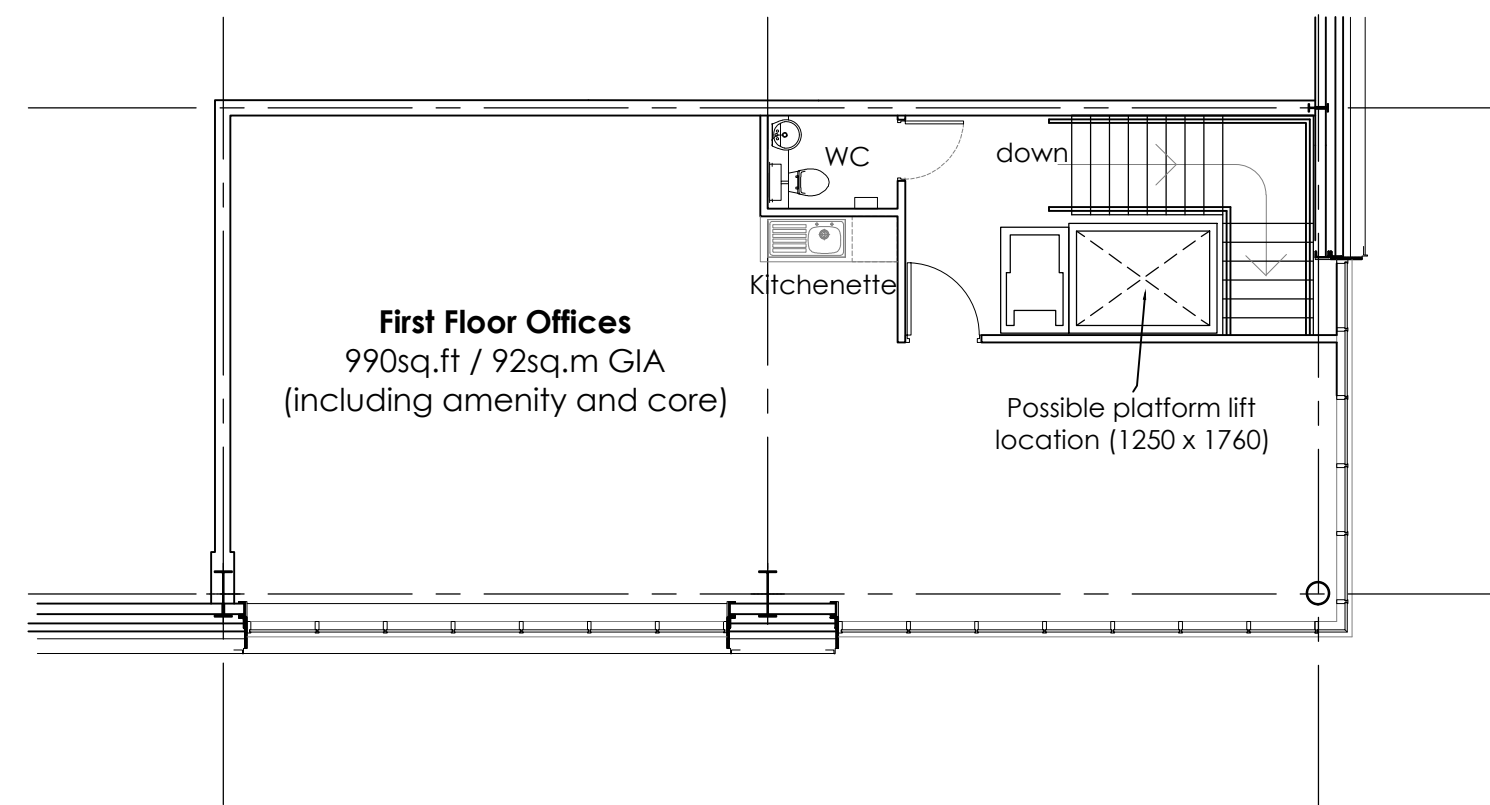

PROPOSED FIRST FLOOR PLAN

B	27.04.18	Entrance doors, bollards and stairs modified.	AT	JAJ
A	26.03.18	First floor offices amended. Notation updated.	AT	DT
Rev	Date	Description	Rev By	Chk'd By
Project Title				
Proposed Development Unit 5D Ashroyd Business Park Junction 36 M1 Barnsley S74 9SB				
Client				
Network Space Ltd				
Status				
Planning				
Scale			Drawing Size	
1:100			A1	
Date	March 2018	Drawn By	MC	Checked AT
Drawing Title				
Proposed GA Plan - Unit 5D				
Job-Dwg No	14698C-119			Rev B

2 St. Johns North, Wakefield, WF1 3GA t. 01924 291800	THE HARRIS PARTNERSHIP ARCHITECTS www.harrispartnership.com
Carvers Warehouse, 77 Dale Street, Manchester, M1 2HG t. 0161 2385535	
The Old Rectory, 79 High Street, Newport Pagnell, MK16 6AB t. 01908 211577	
101 London Road, Reading, RG1 5BT t. 0118 9507700	
10 Gees Court, St Christophers Place, London, W1U 1JJ t. 0207 4091215	