




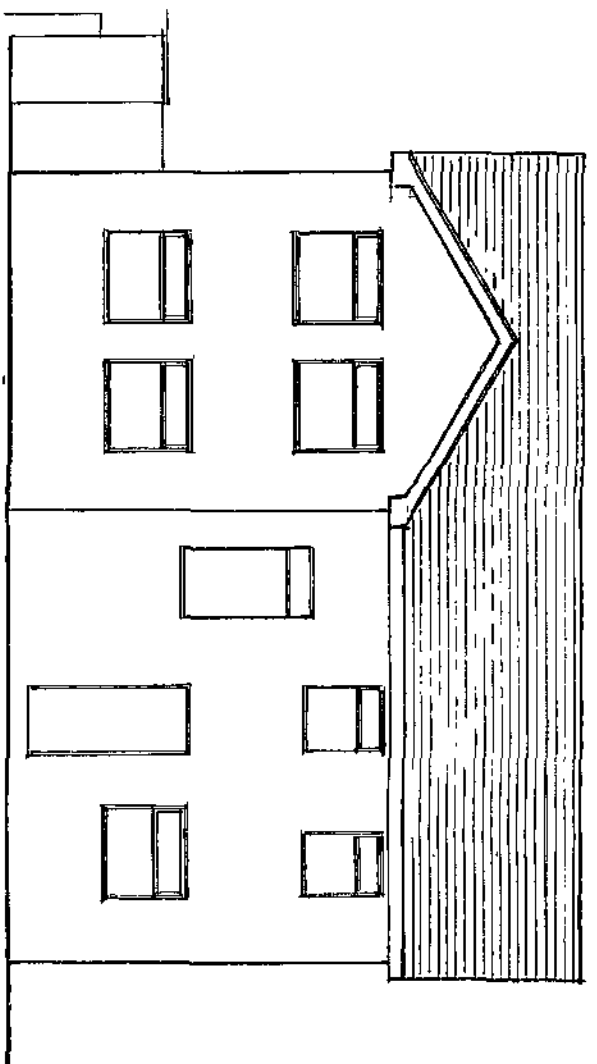


south west elevation

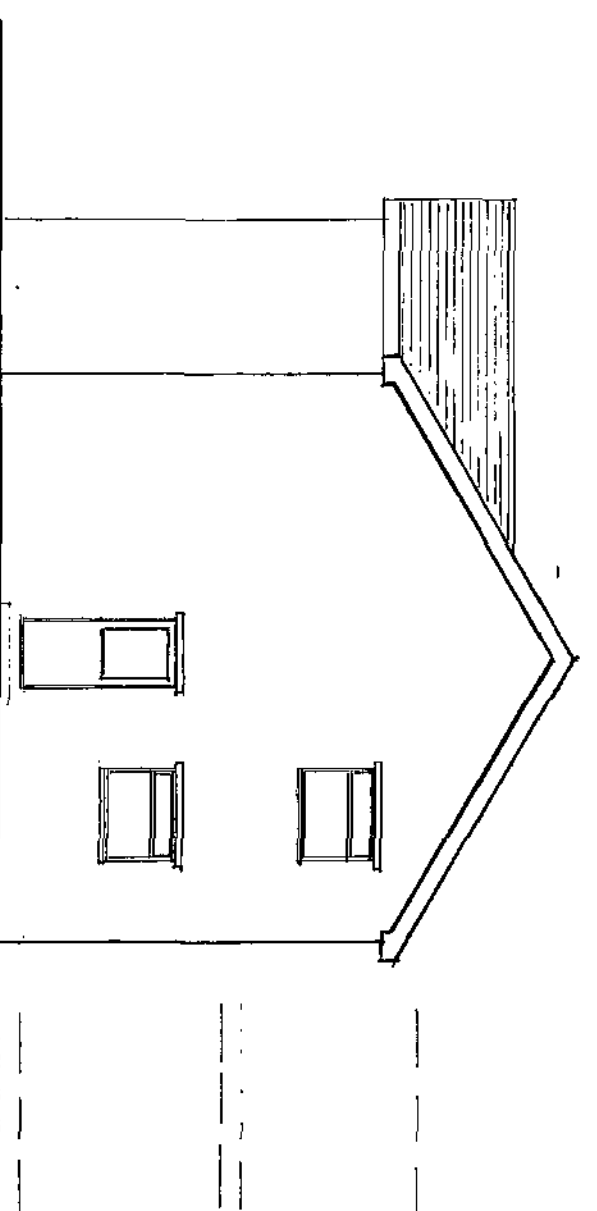



south east elevation

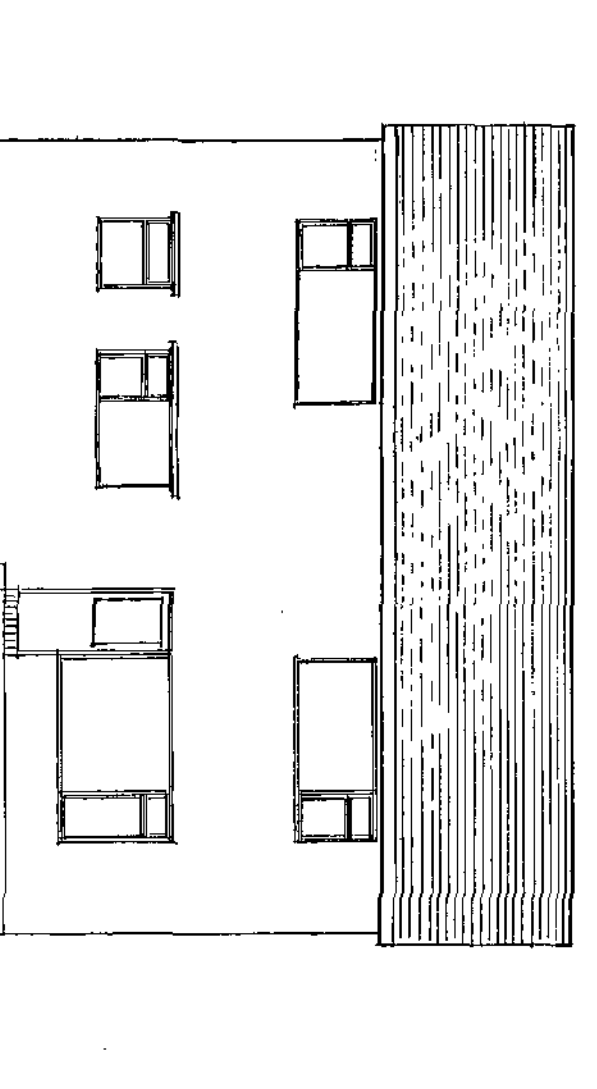


north east elevation

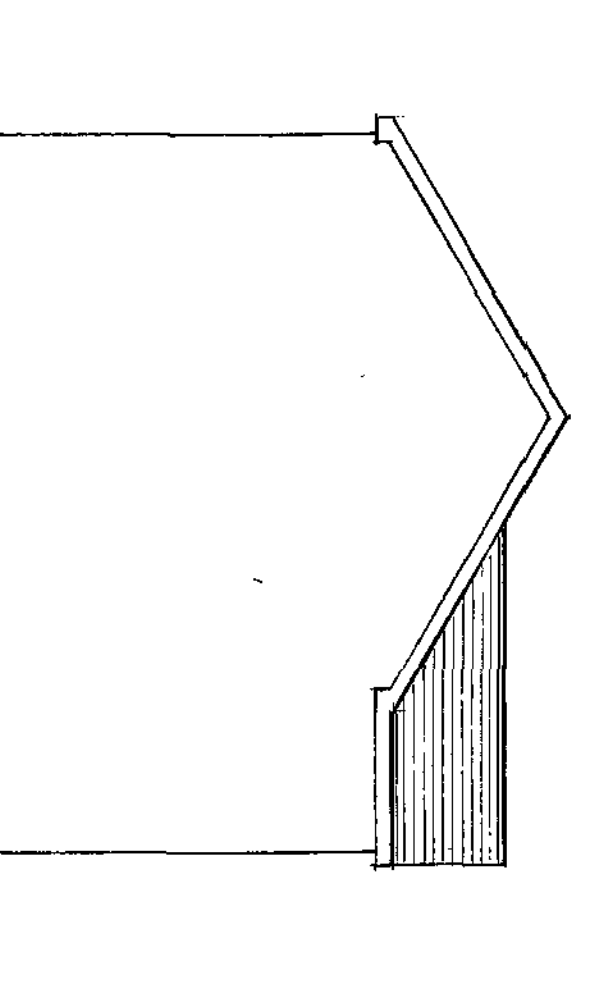


north west elevation

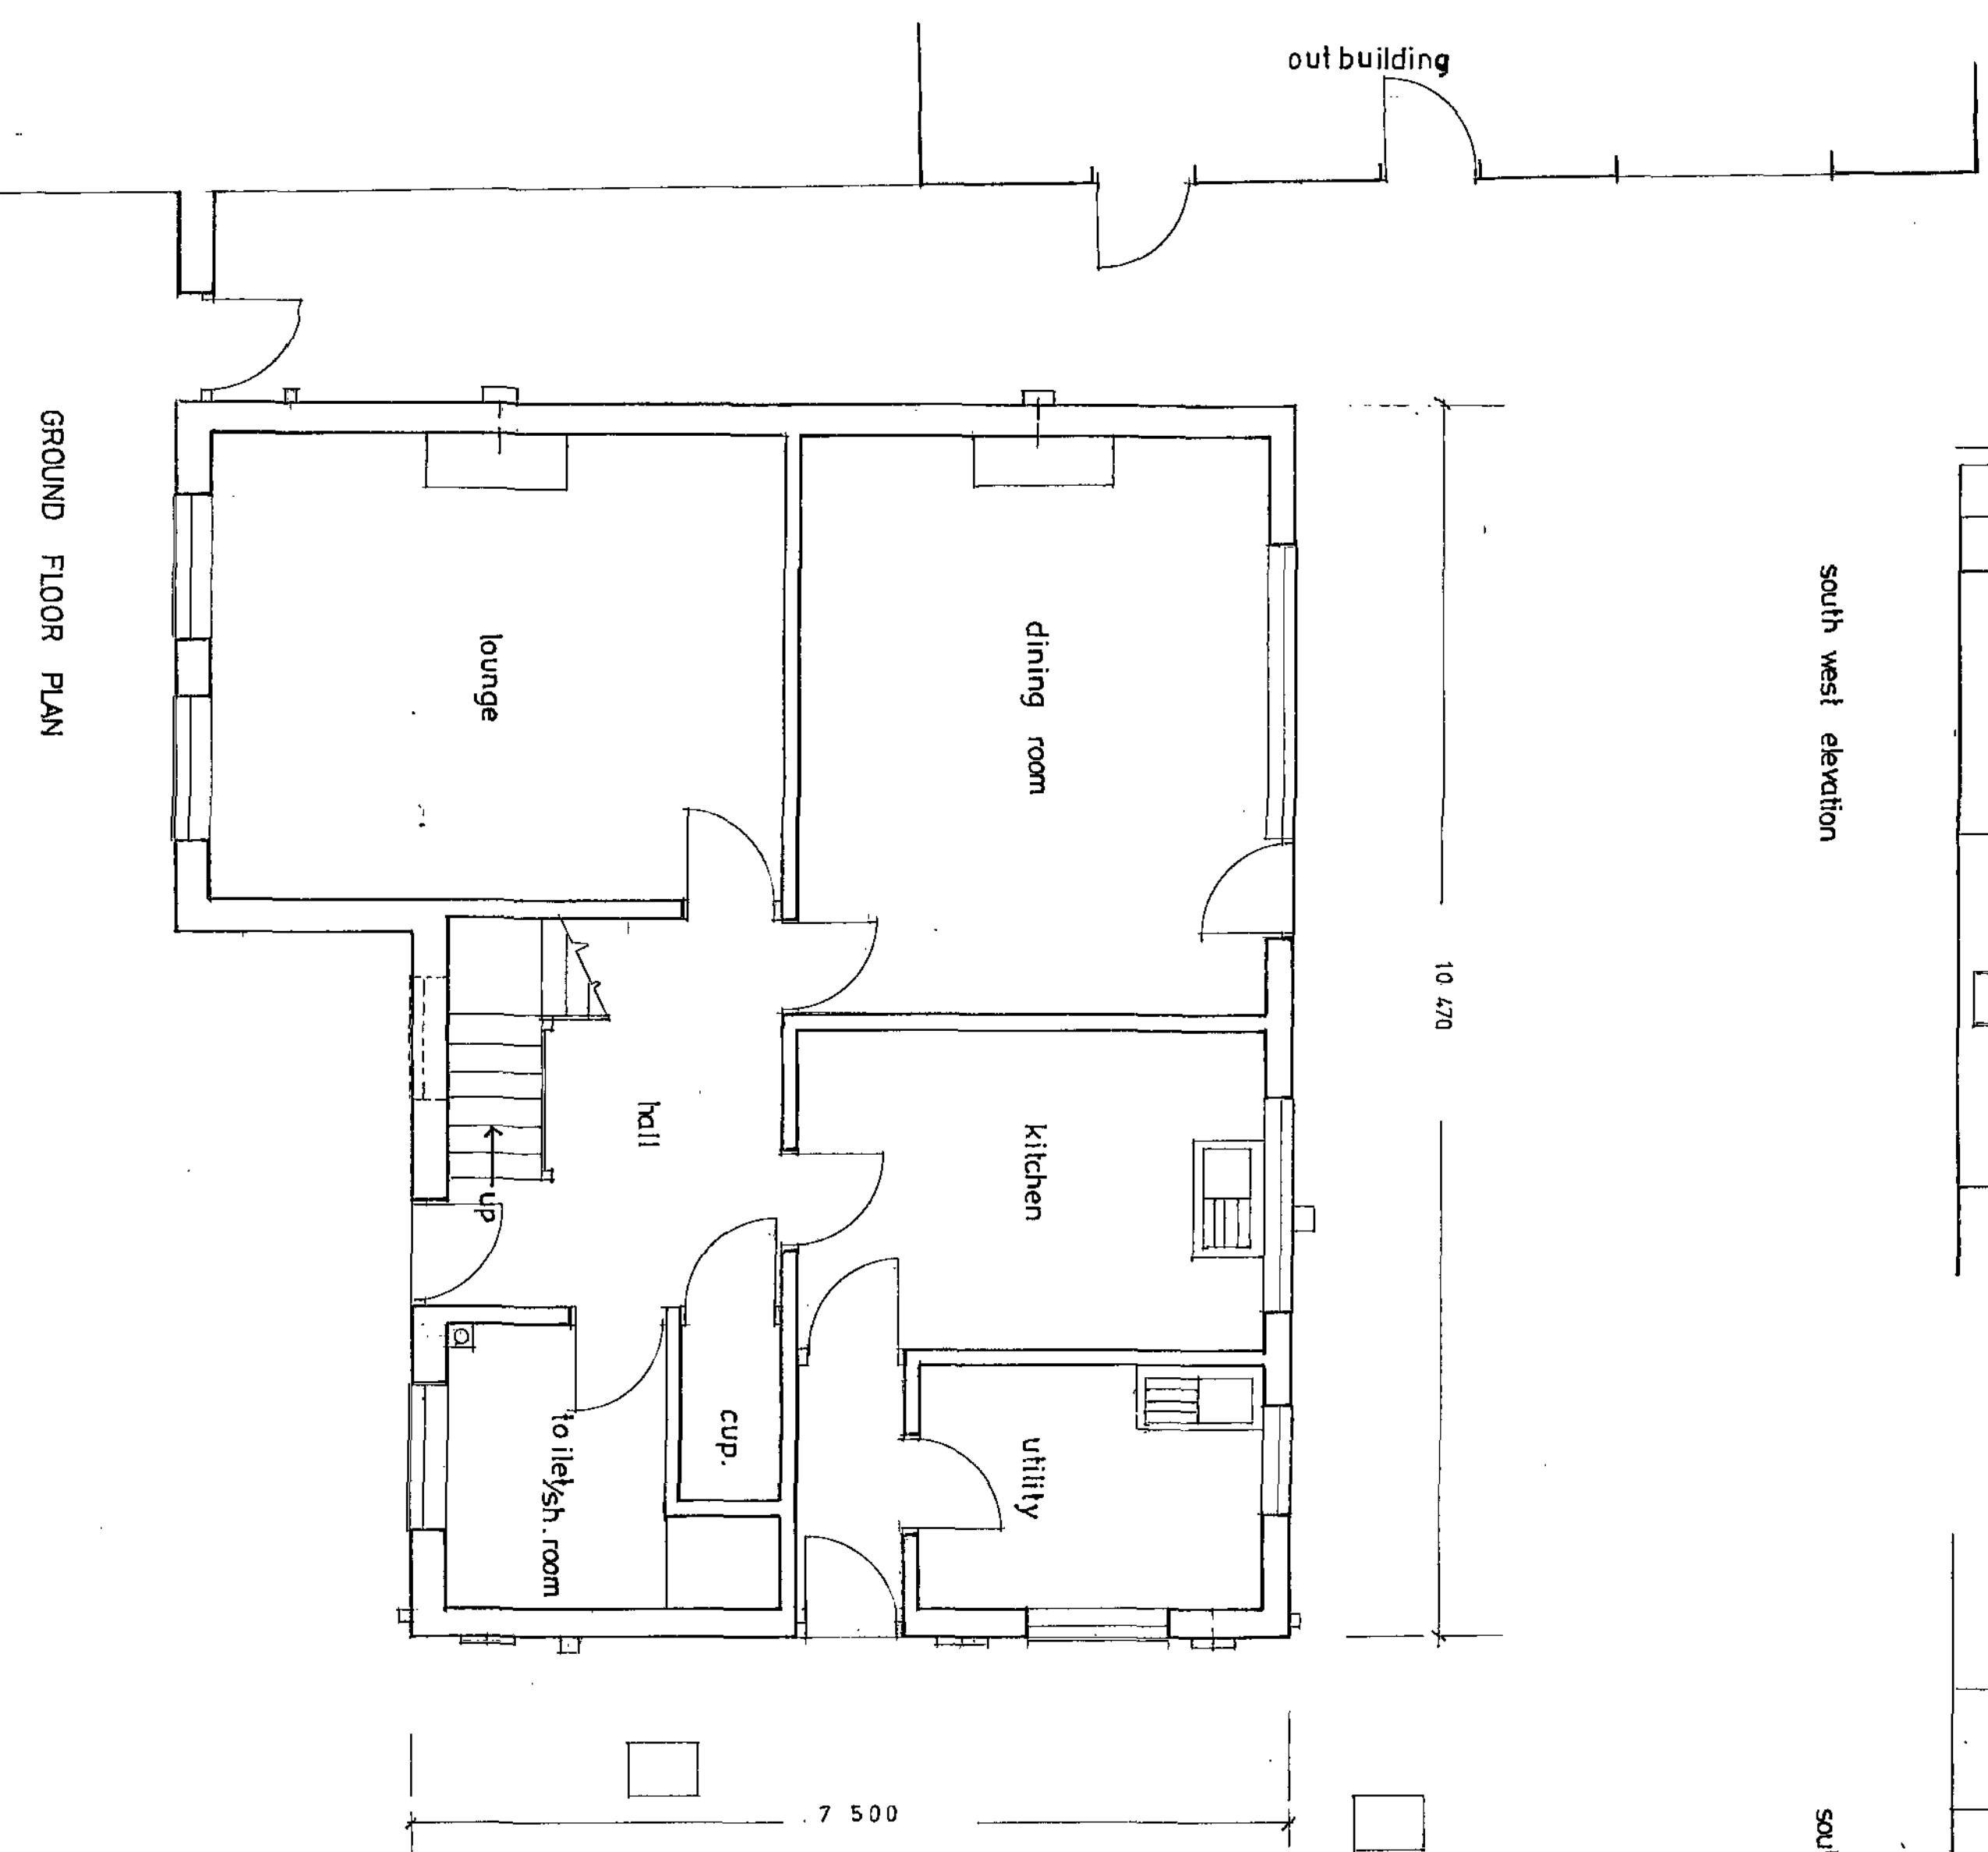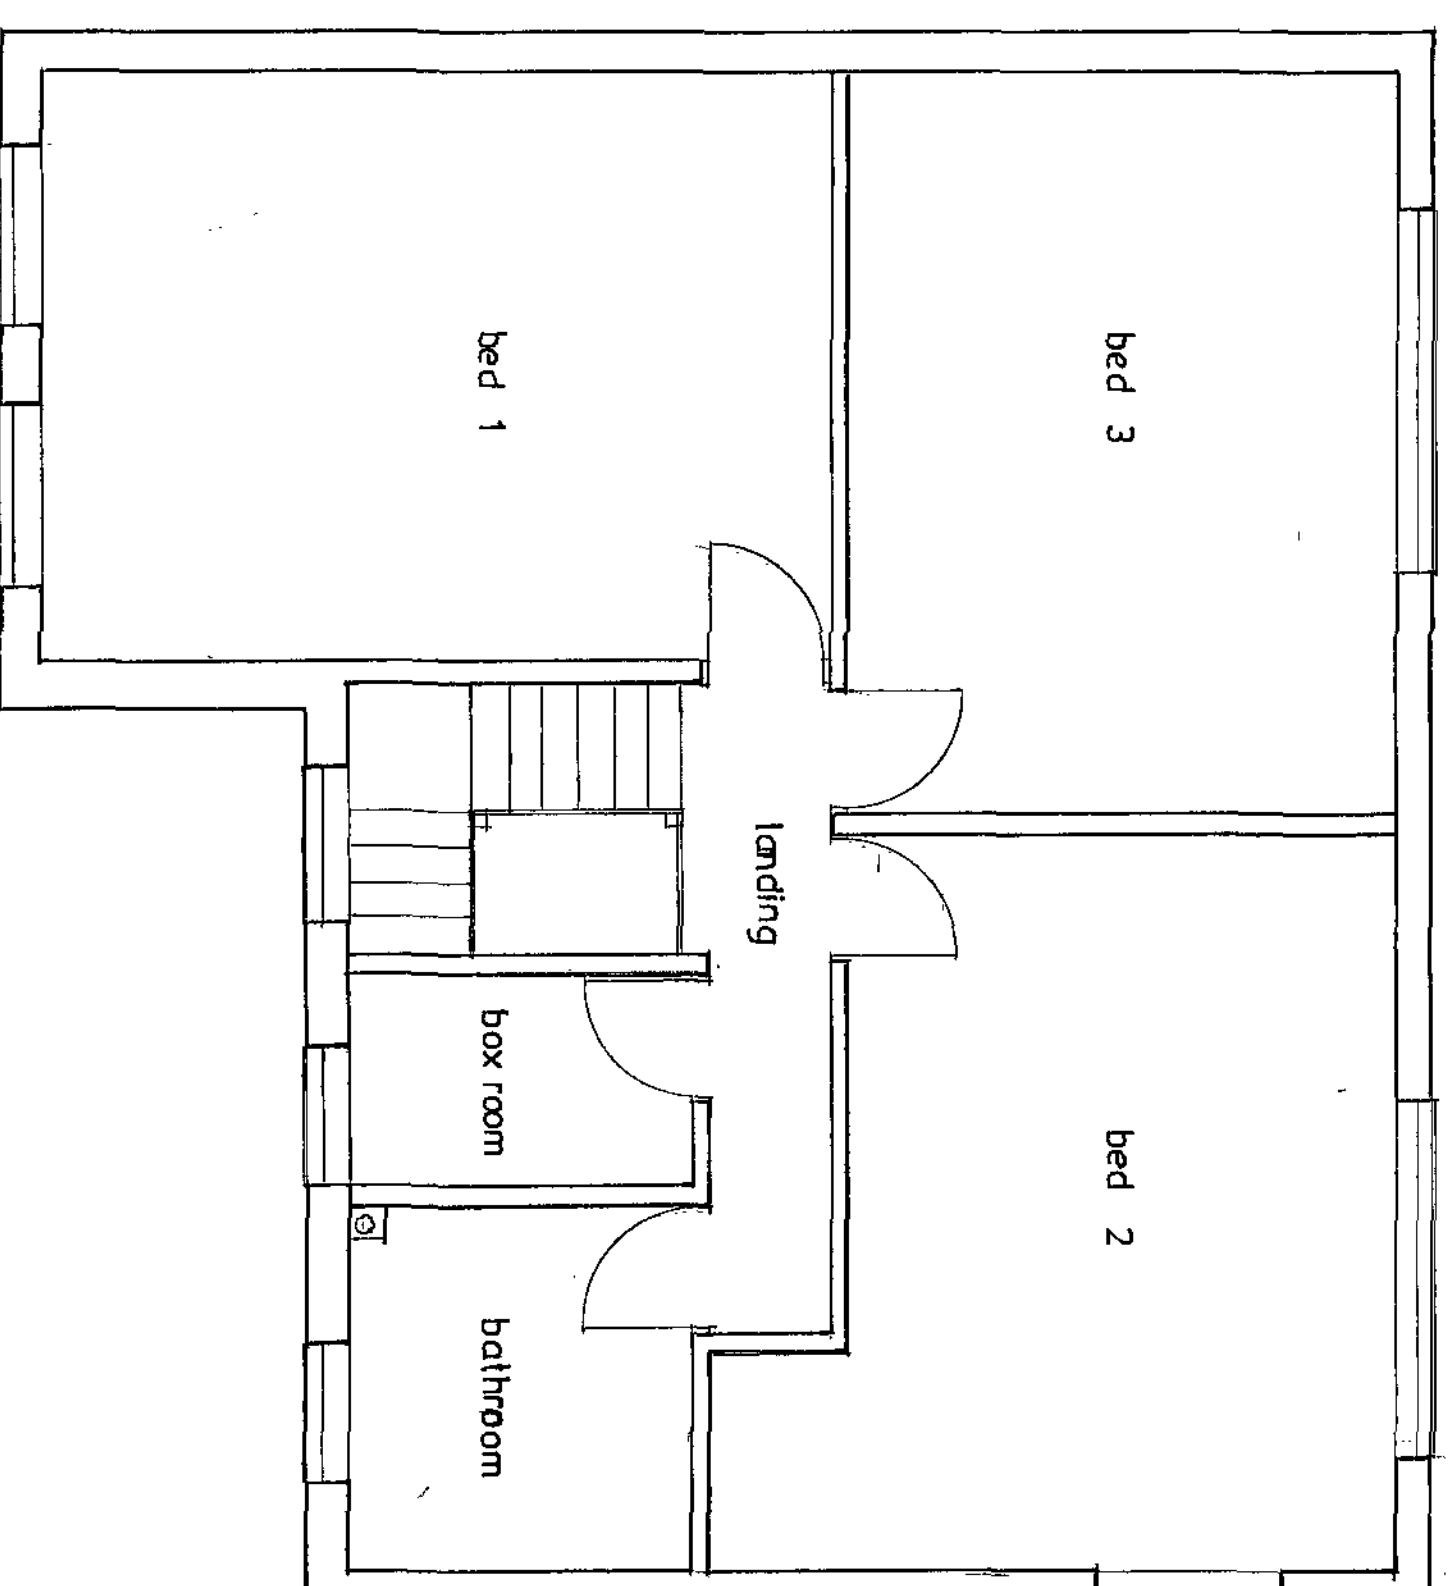


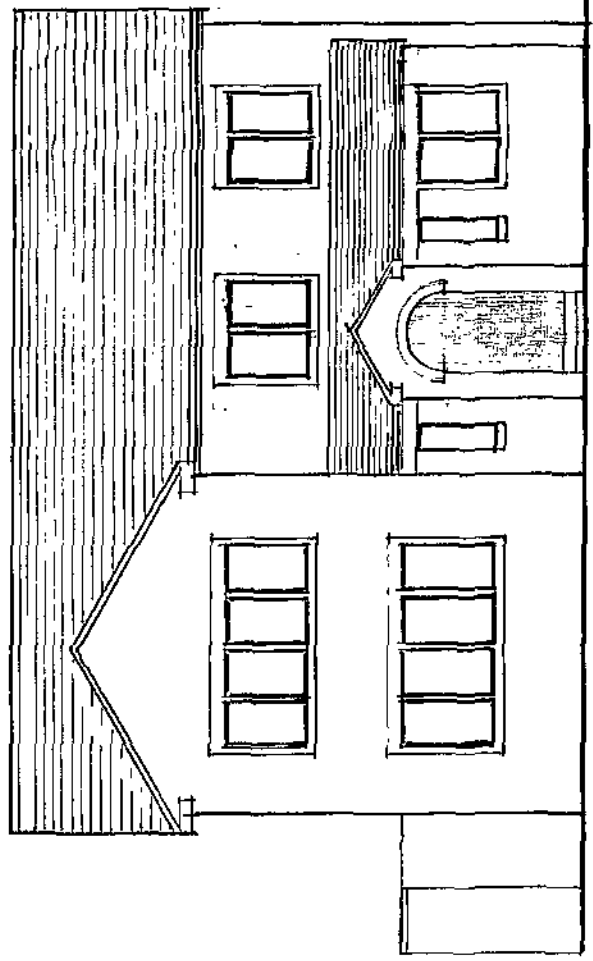


south west elevation

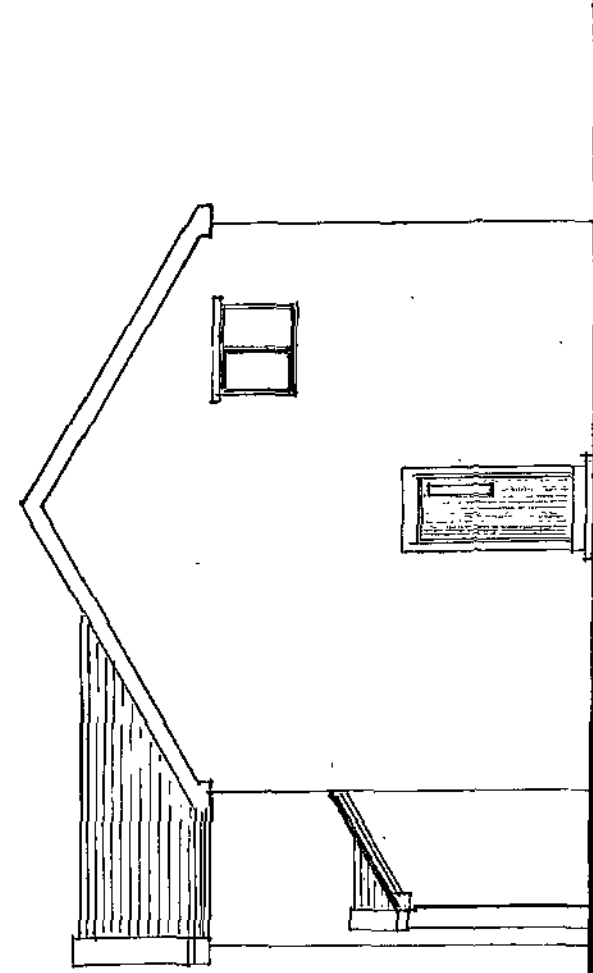


south east elevation

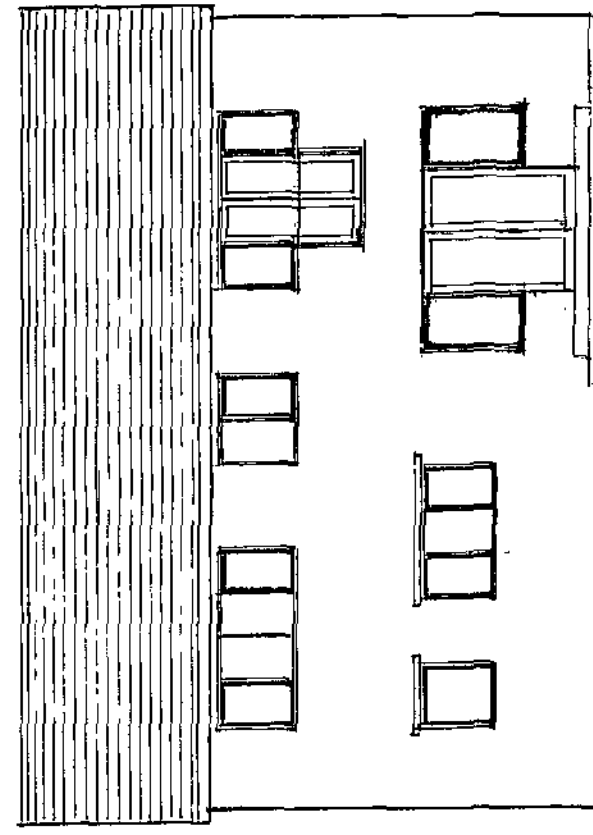


north east elevation

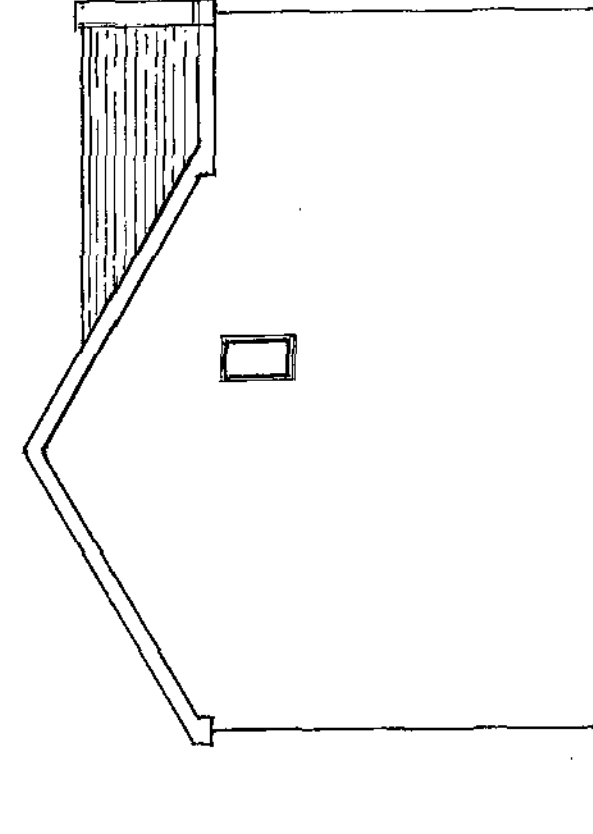


north west elevation

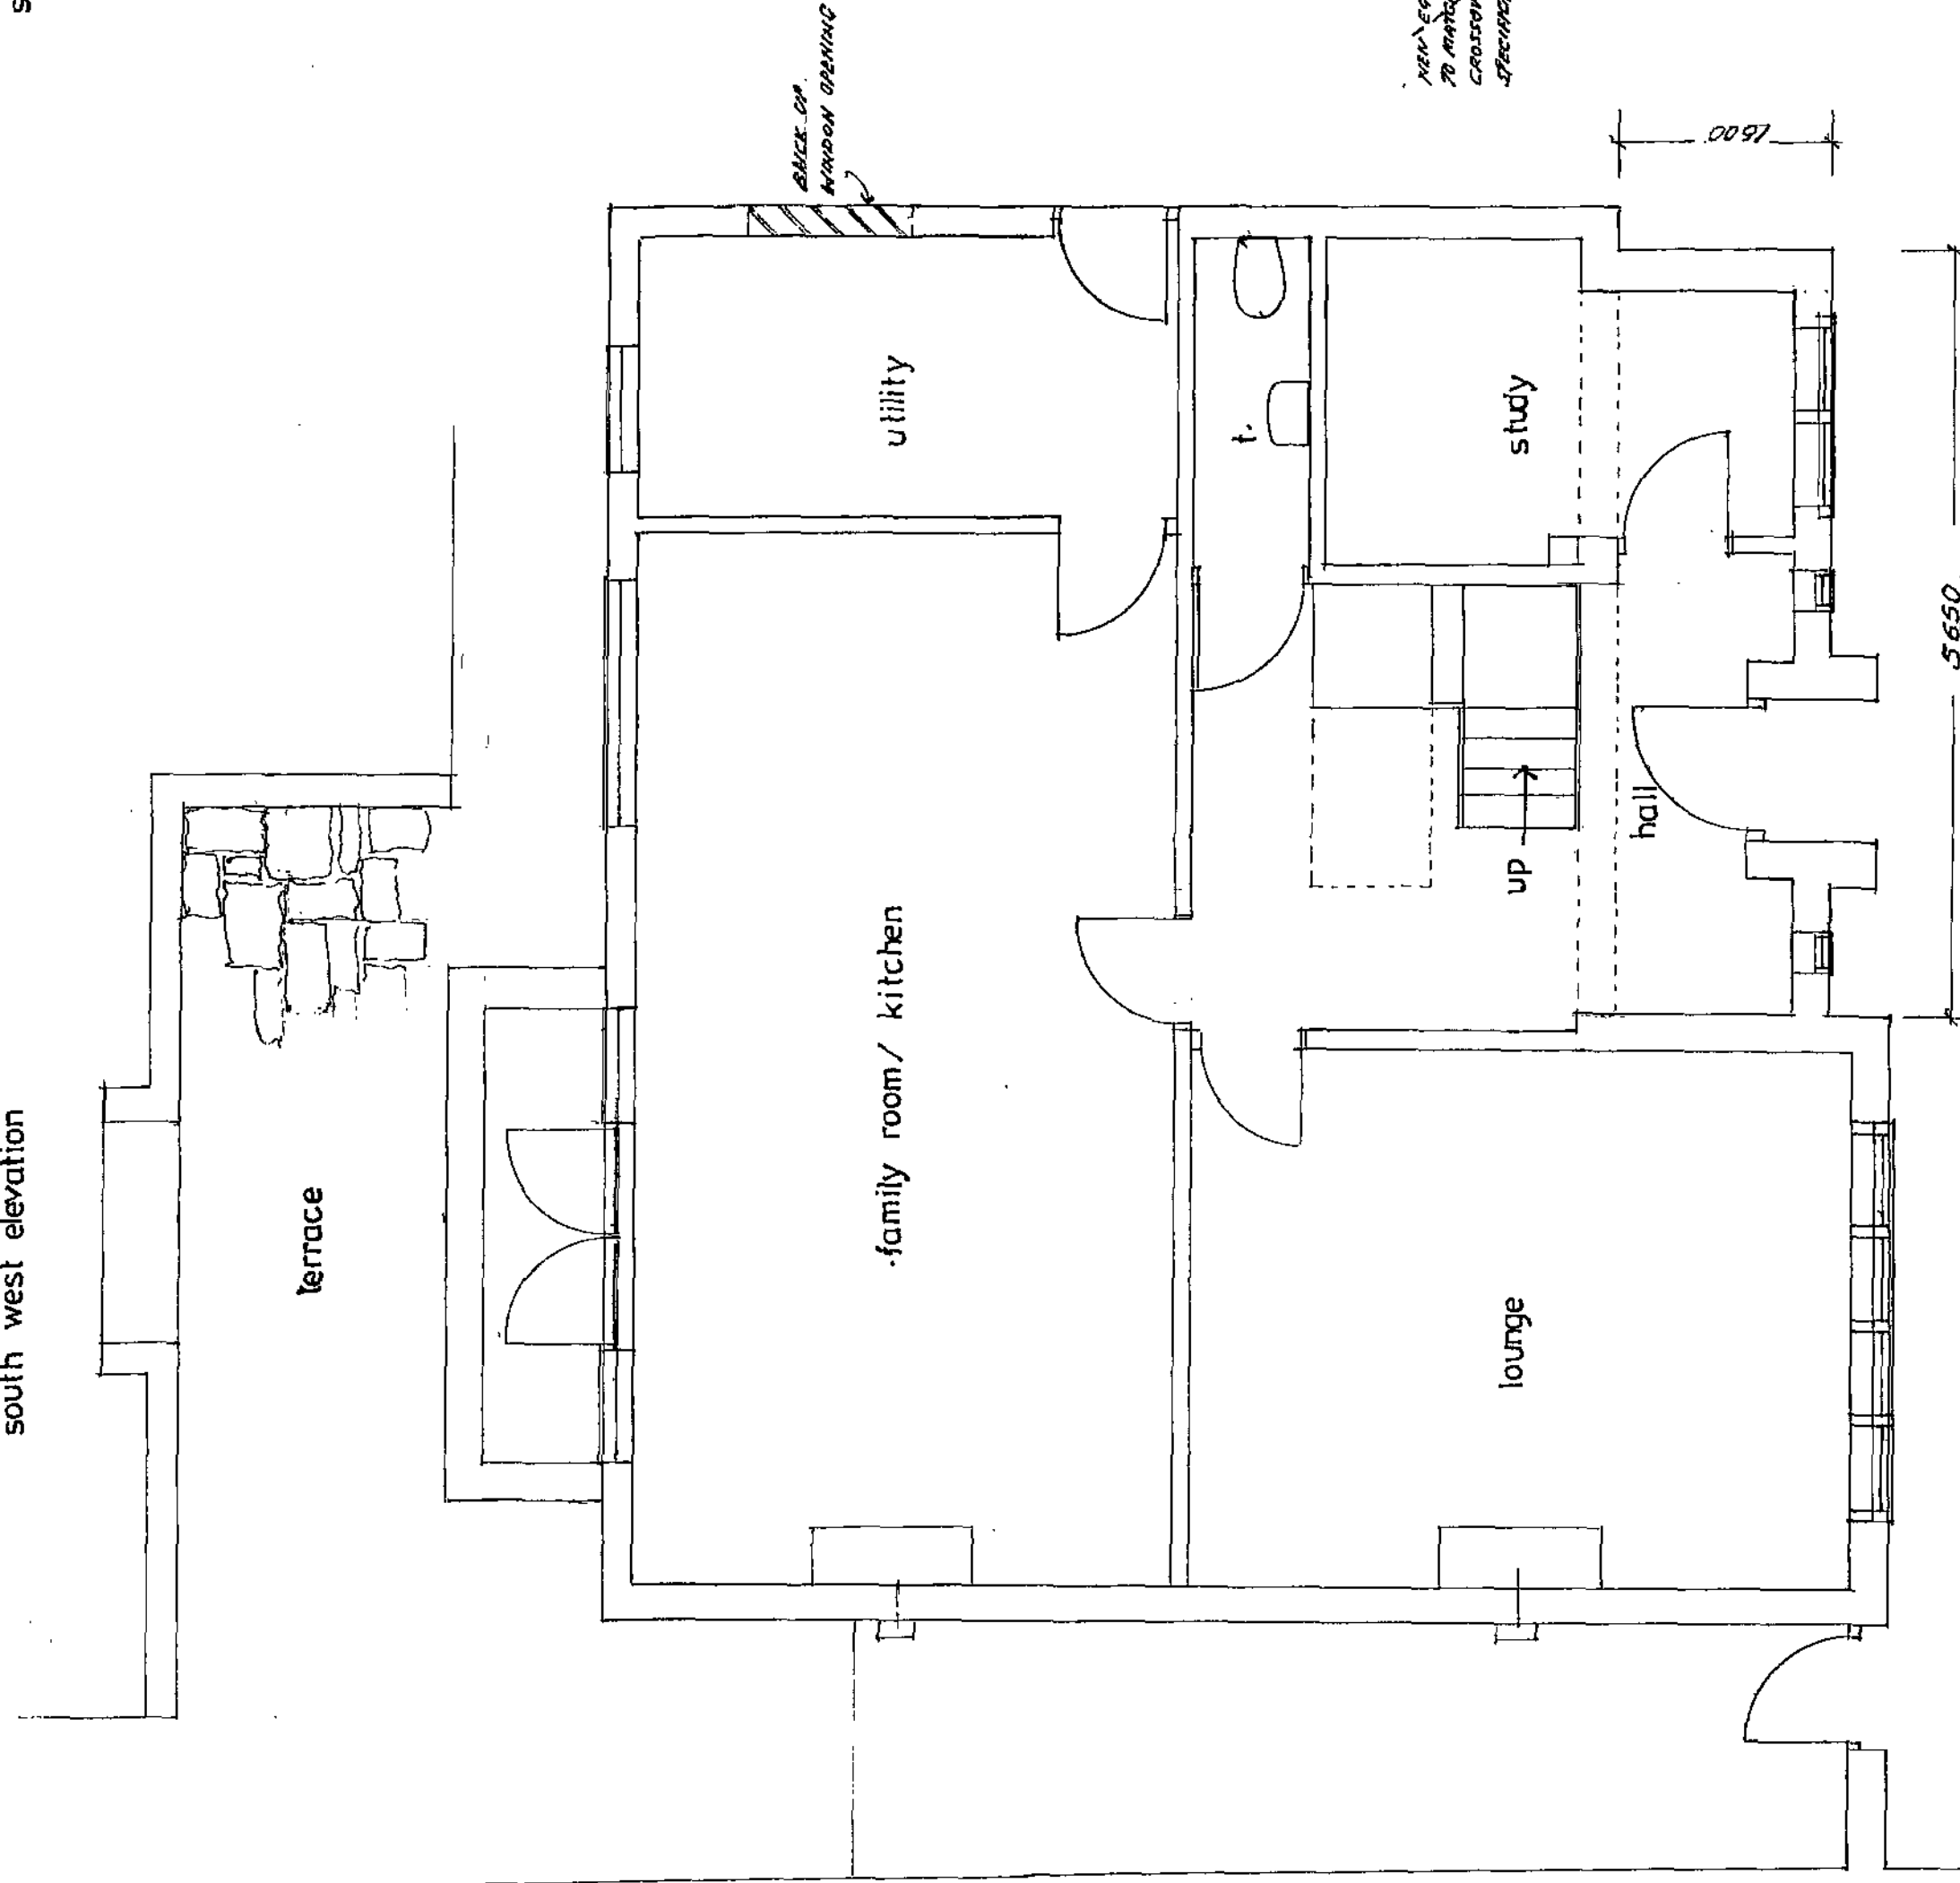

GROUND FLOOR PLAN

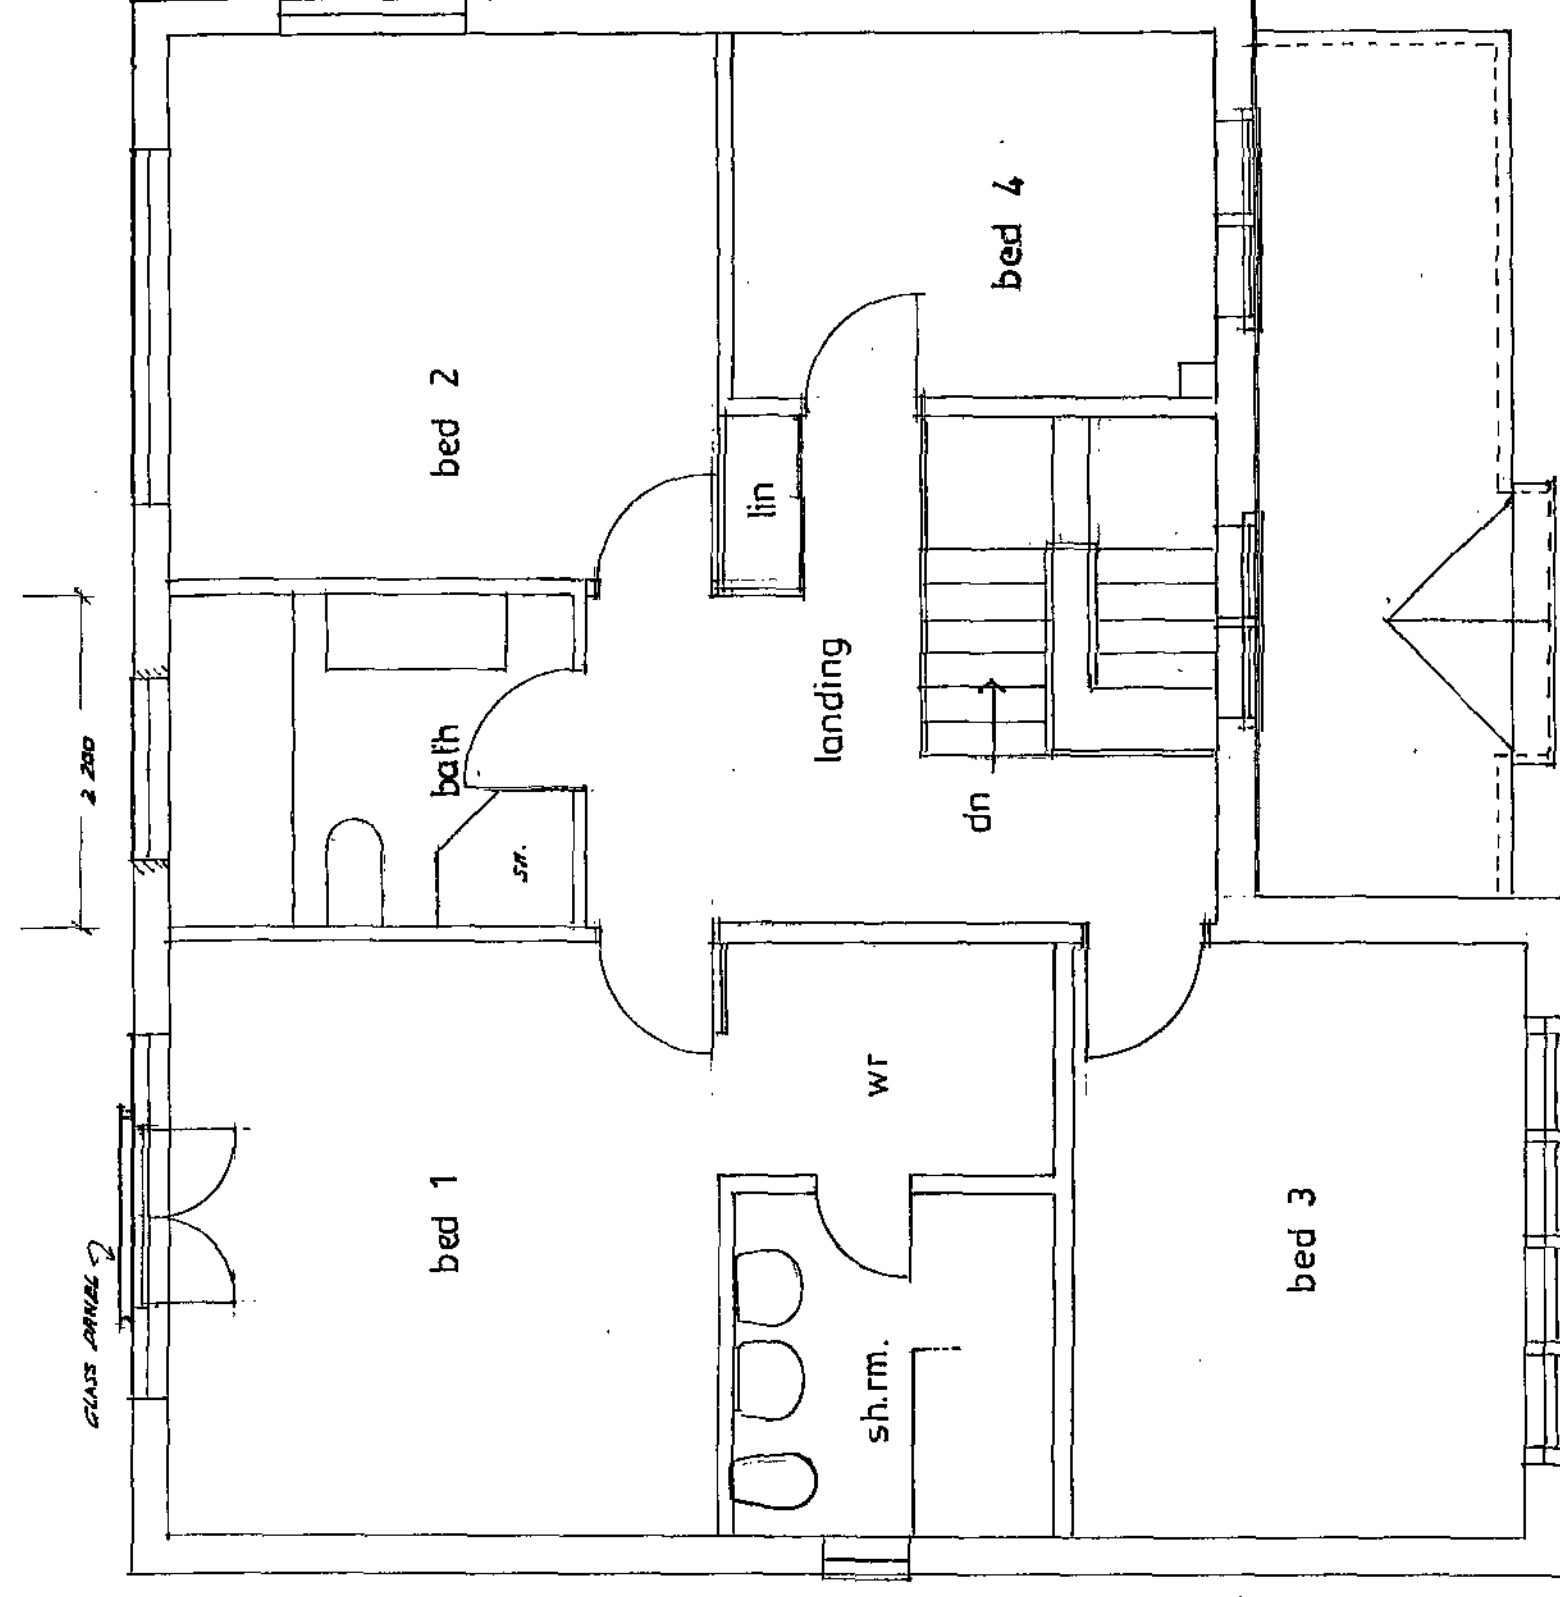

FIRST FLOOR PLAN

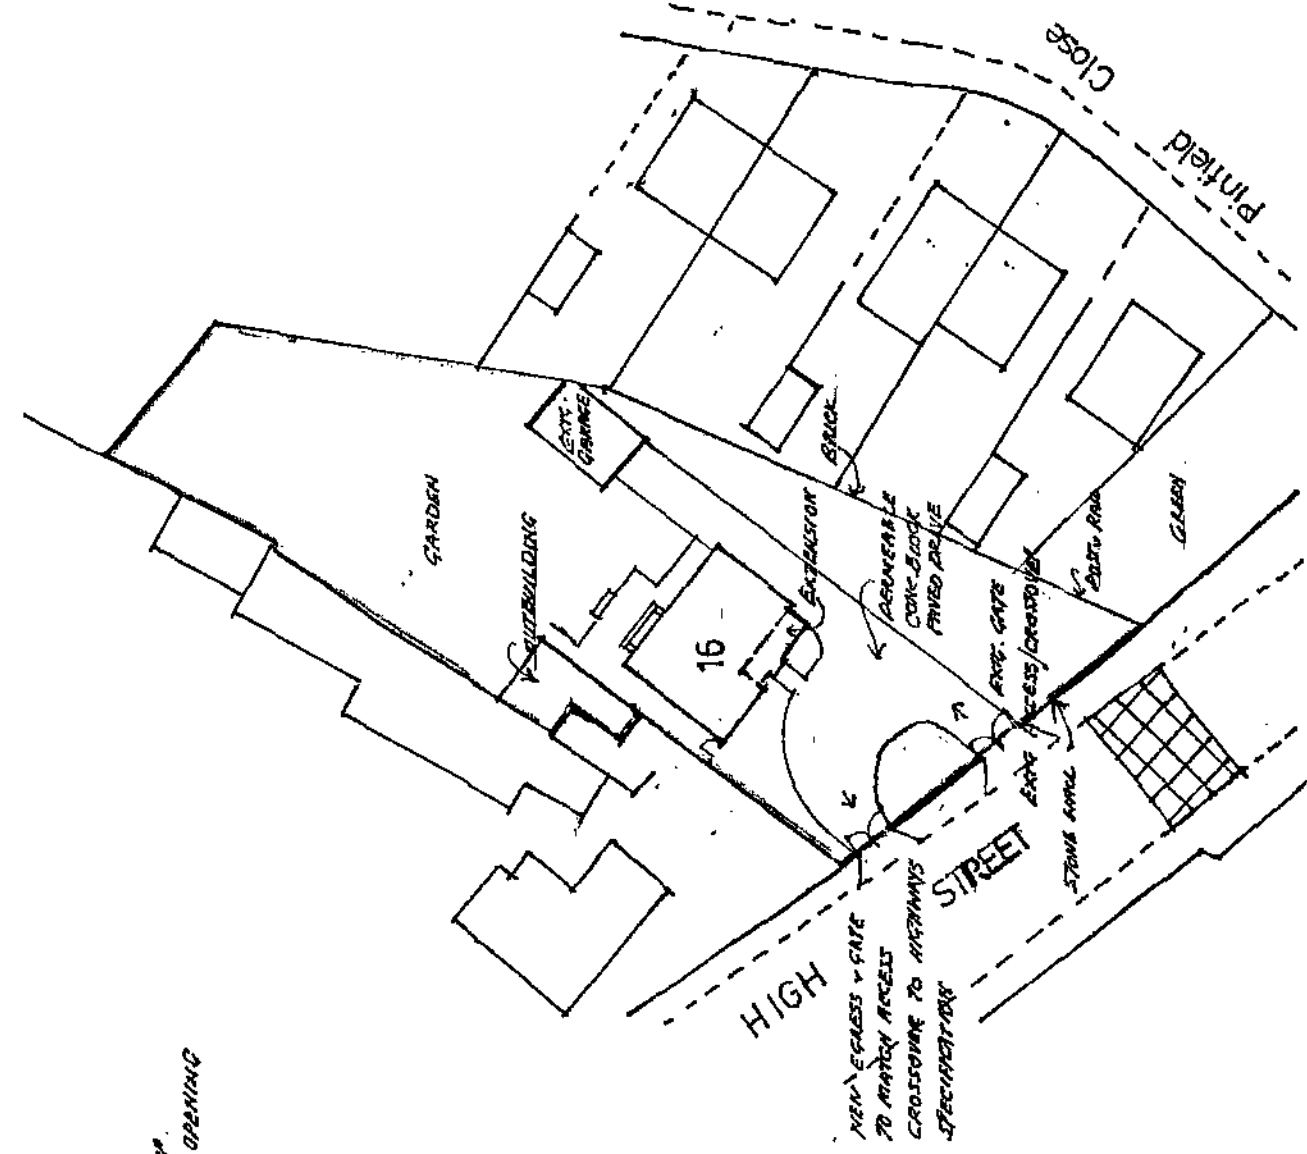

SITE PLAN SCALE 1:500

Materials

Walls

Take down front stone wall and replace with new concrete blockwork.

Build in east stone window surrounds.

Roof

Retain existing concrete slated roof and roof extension with concrete slates to match.

Replace throughout with off-white upVC.

Windows/External Doors

Replace throughout with off-white upVC.

New Crossover

Cut out 3m opening in front boundary stone wall for vehicular access and make good. Fix new gates to match existing at vehicular access.

Form new crossover as vehicular egress to HIGH STREET to Highways Specification.