


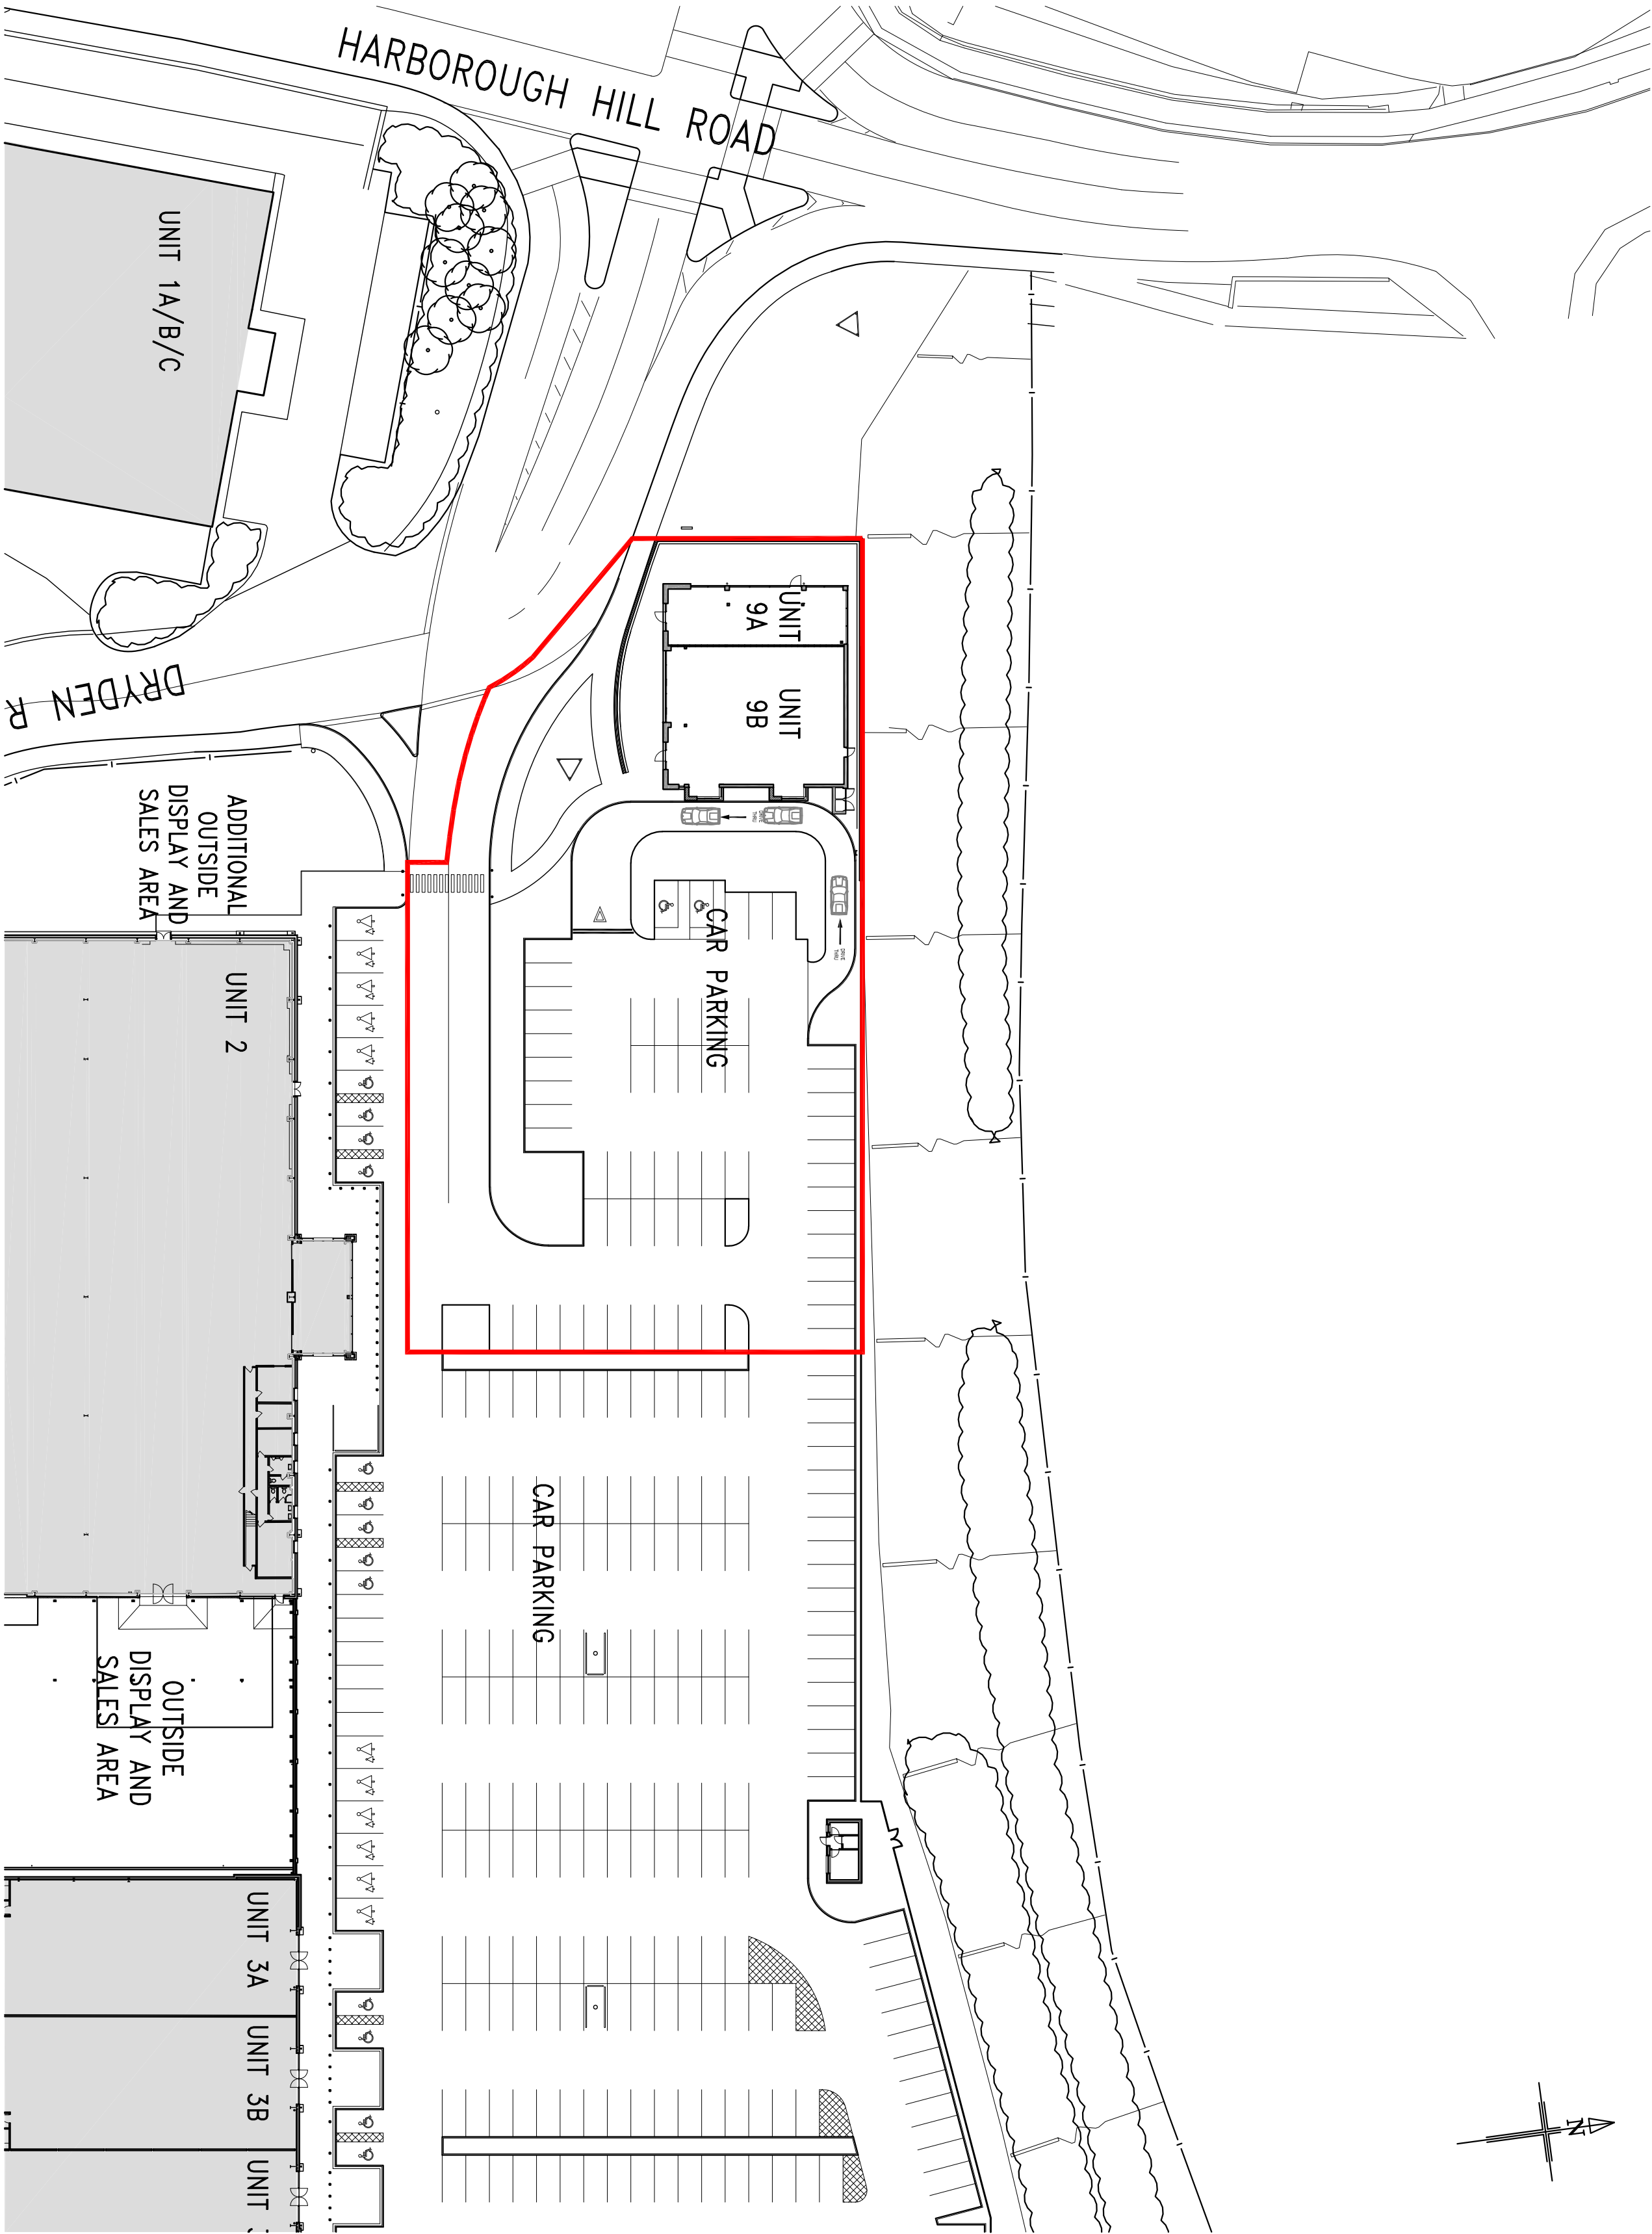

01 Proposed Site Plan

Scale 1:500 @ A2

SCHEDULE:

AREA OF WORK

UNIT 9A/B

PROPOSED GIFA - 396sqm/4262.5sqft

UNIT 9A

PROPOSED GIFA - 105.5sqm/1136sqft

UNIT 9B

PROPOSED GIFA - 259sqm/2786sqft

Rev	Description	Date	By	CHK
-----	-------------	------	----	-----

Status	Purpose for Issue			
Planning	☐	Tender	☐	
Construction	☐	As Built	☐	

INFORMATION

Client

PEEL PROPERTY (INVESTMENTS) LTD

Contract

PROPOSED ALTERATIONS

UNIT 9

HARBOROUGH HILL ROAD, BARNSELEY

Drawing

PROPOSED SITE PLAN

bateandtaylor

architects

macintosh house

4a cambridge street

manchester m1 5gg

tel: 01 61 236 0999

fax: 01 61 236 0404

mail@bate-taylor.co.uk

www.bate-taylor.co.uk

Drawing No. MH1238-SK07 Revision /
Scales 1:500 @ A2 Date FEB 20
Drawn LG Checked GB

This drawing is the copyright of the Architect and may not
be reproduced without licence.
DO NOT scale from this drawing.