




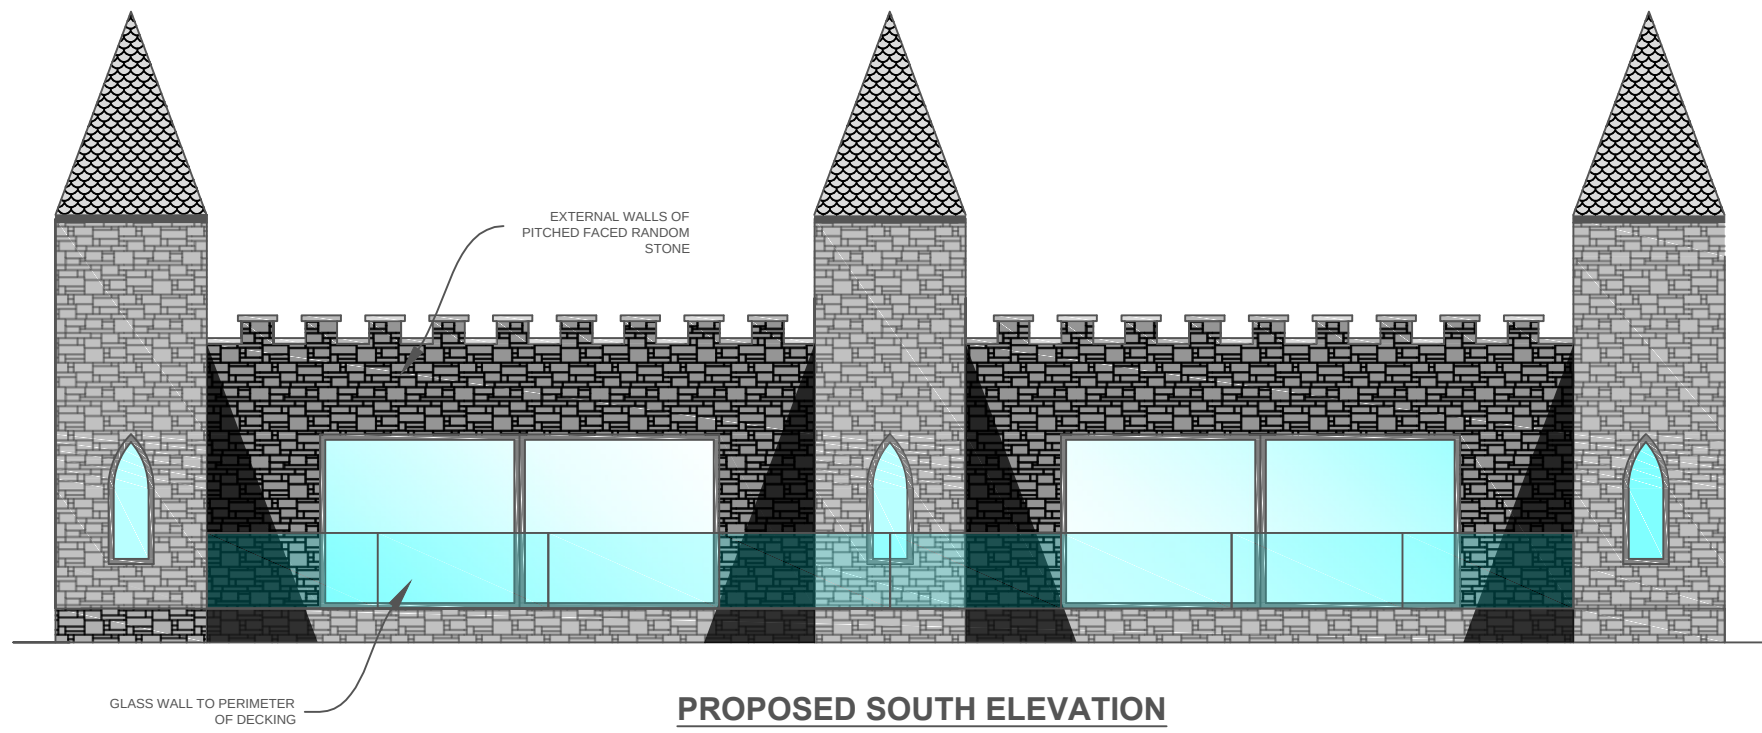


PROPOSED SOUTH ELEVATION

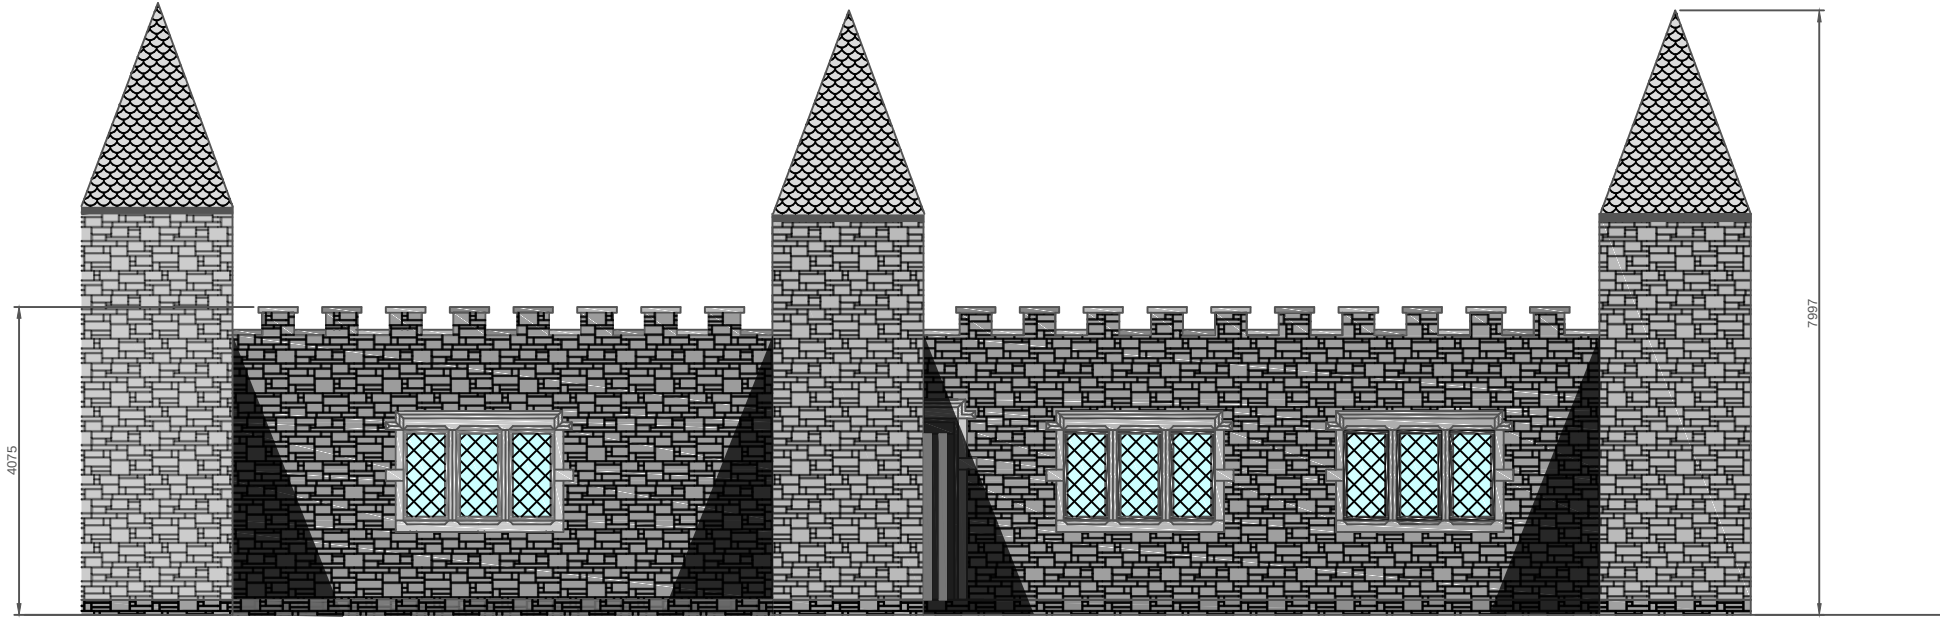


PROPOSED NORTH ELEVATION

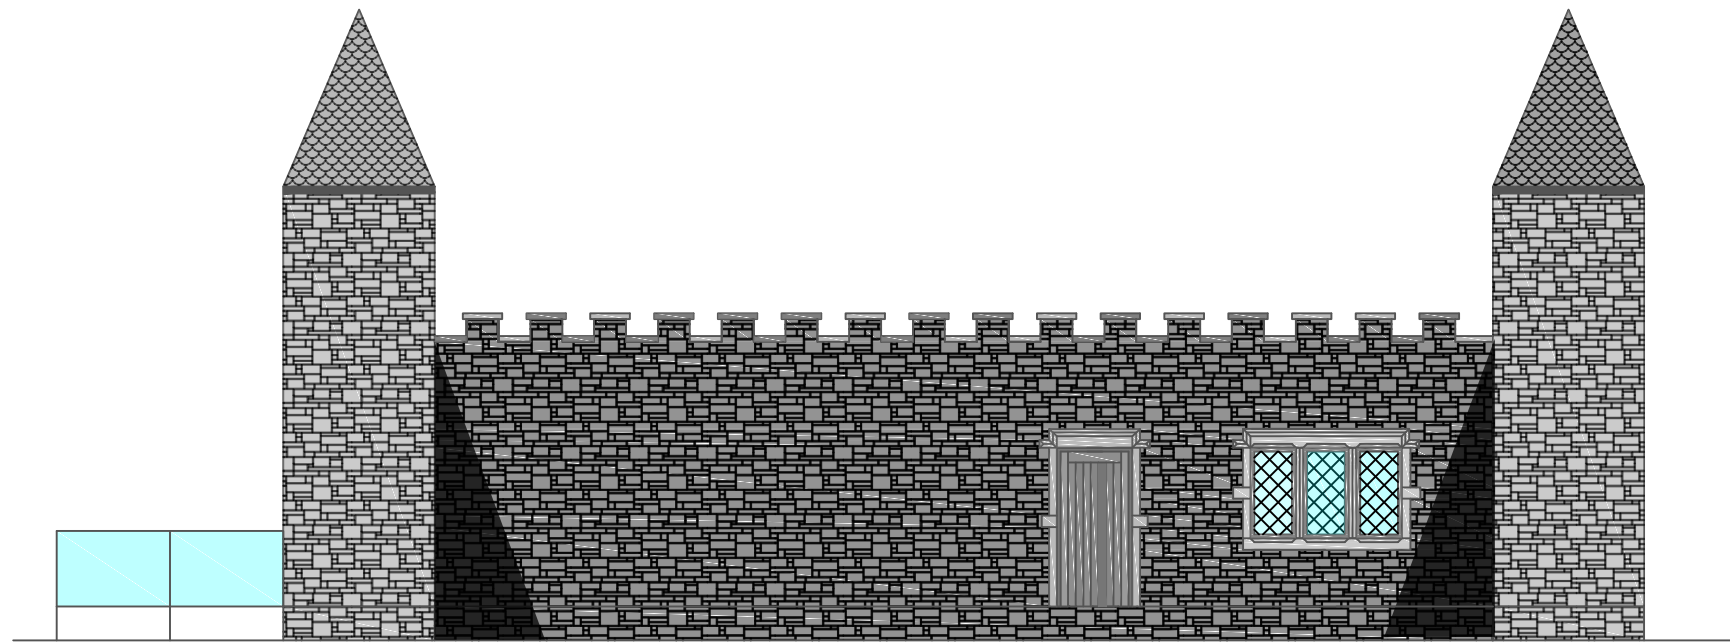



PROPOSED EAST ELEVATION

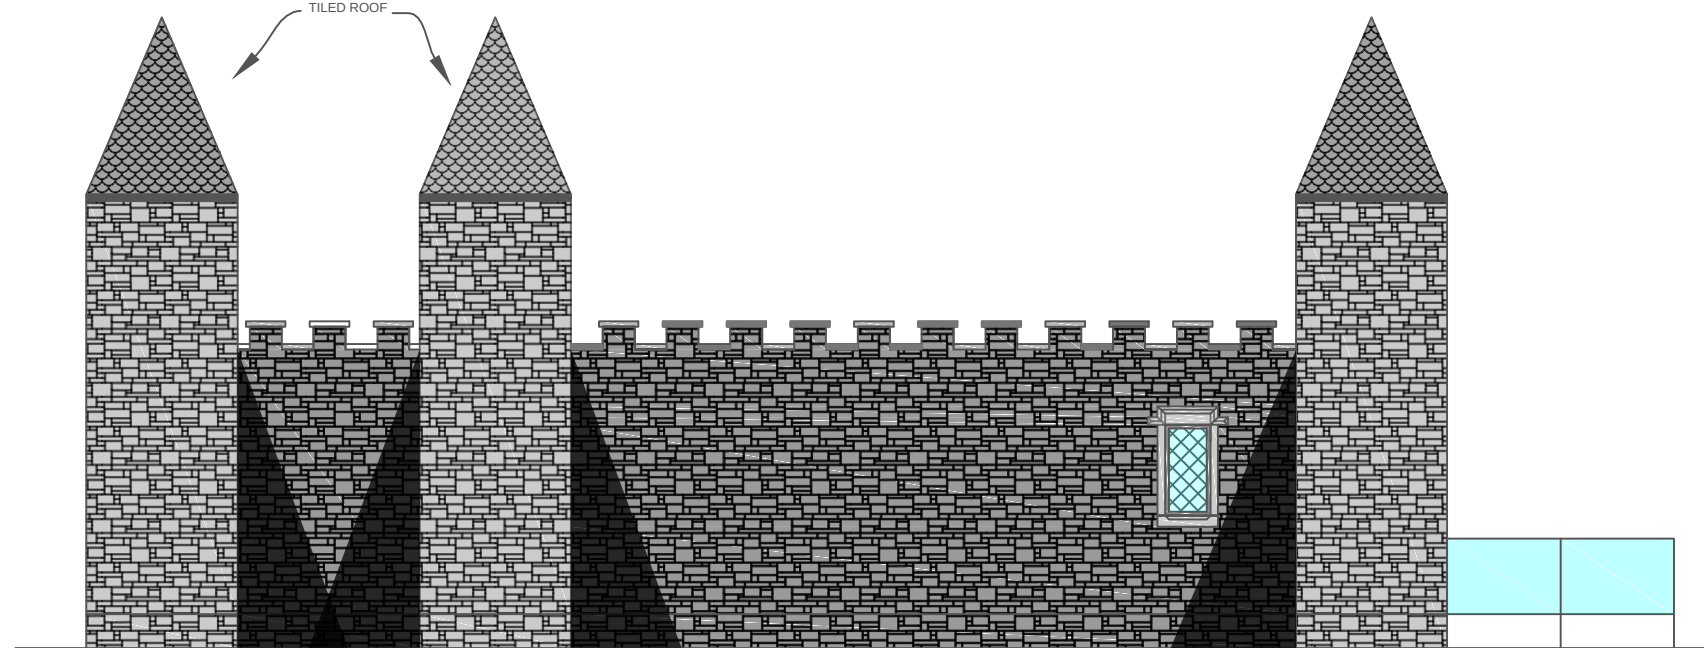

PROPOSED WEST ELEVATION

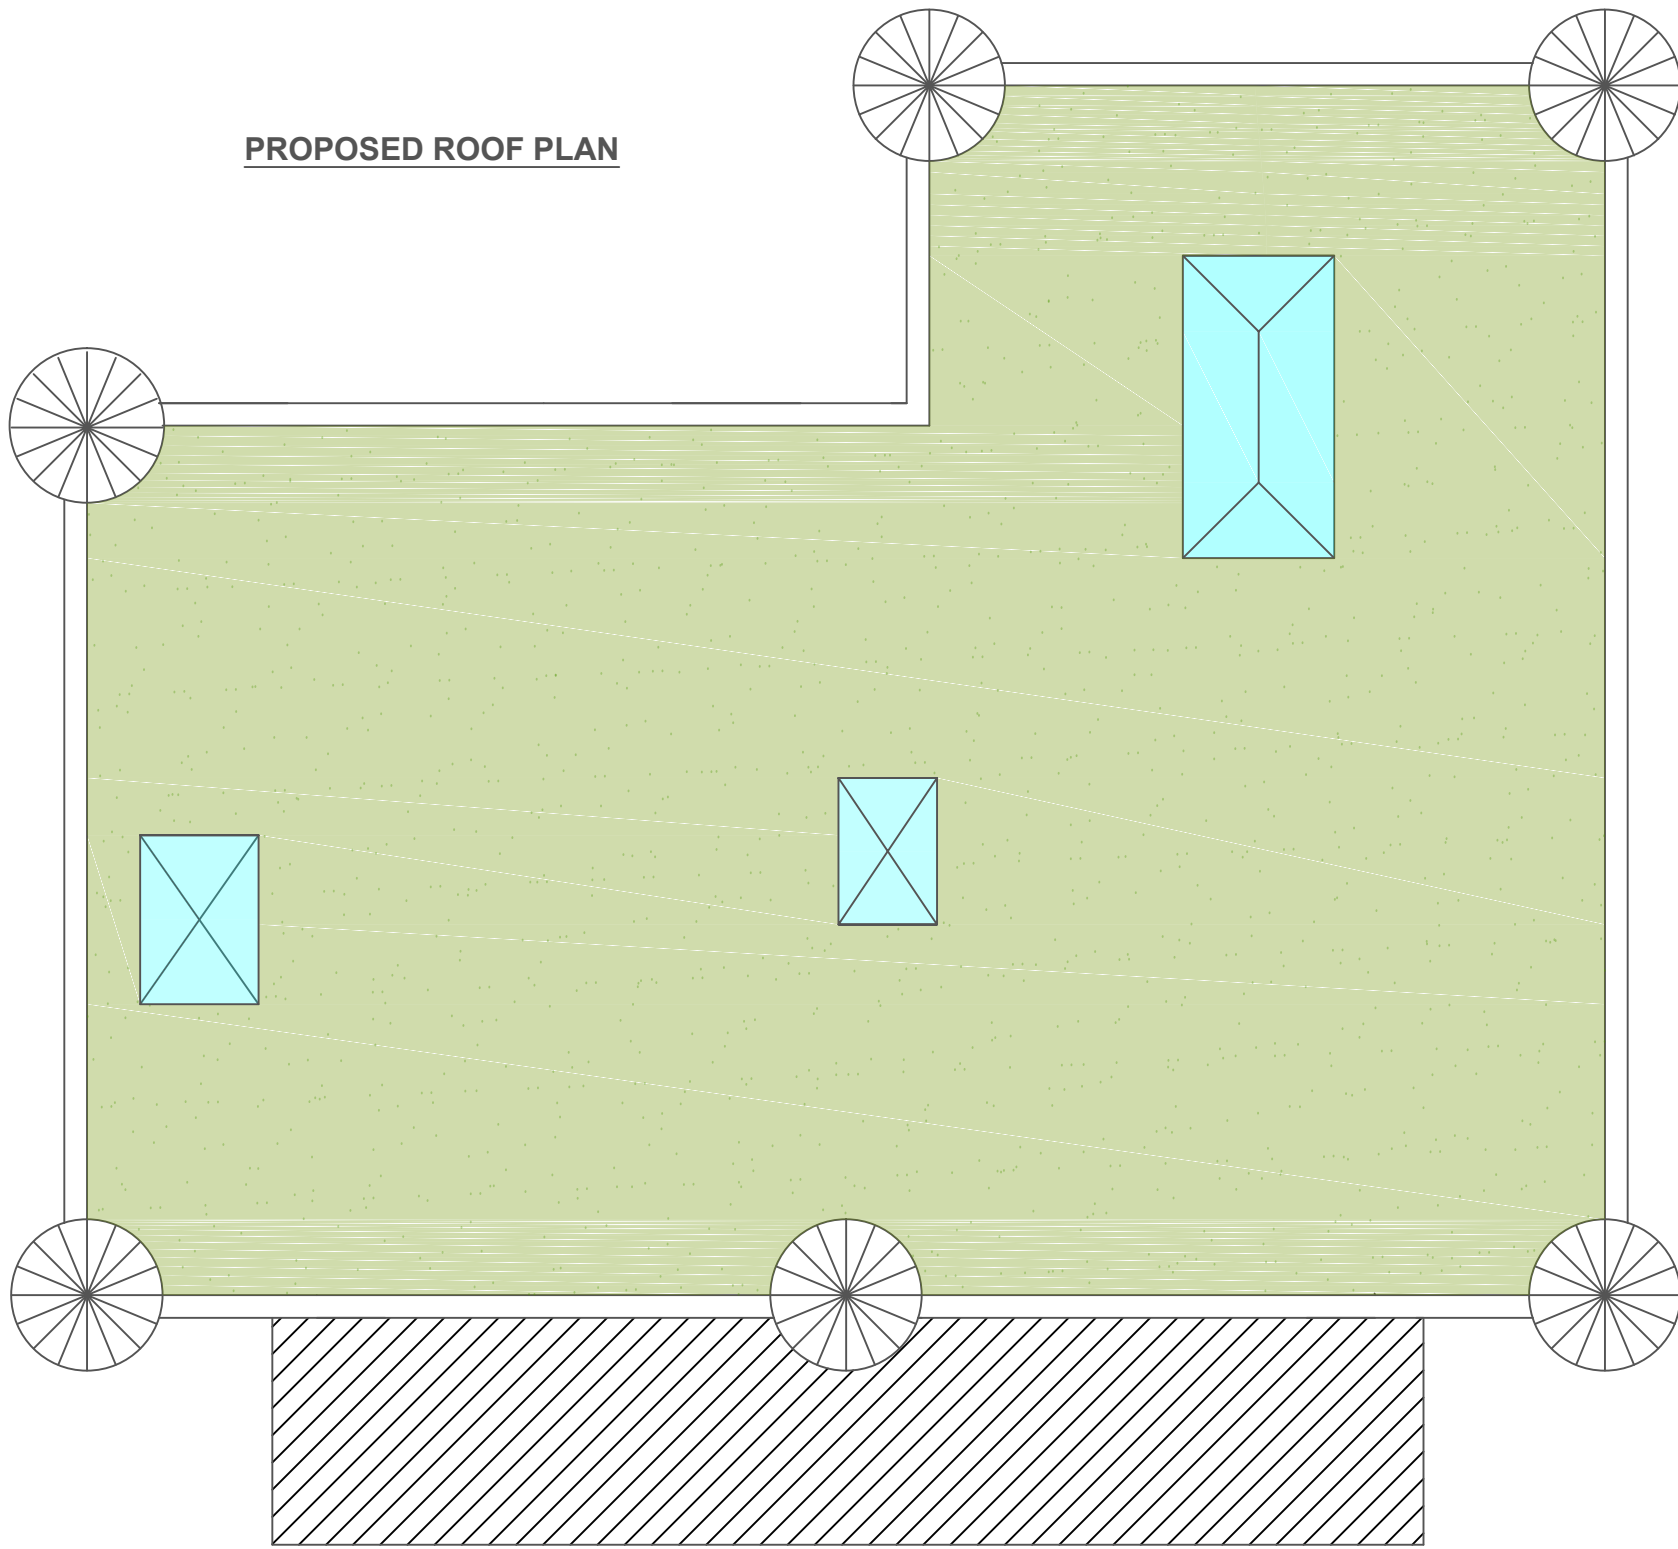

PROPOSED ROOF PLAN

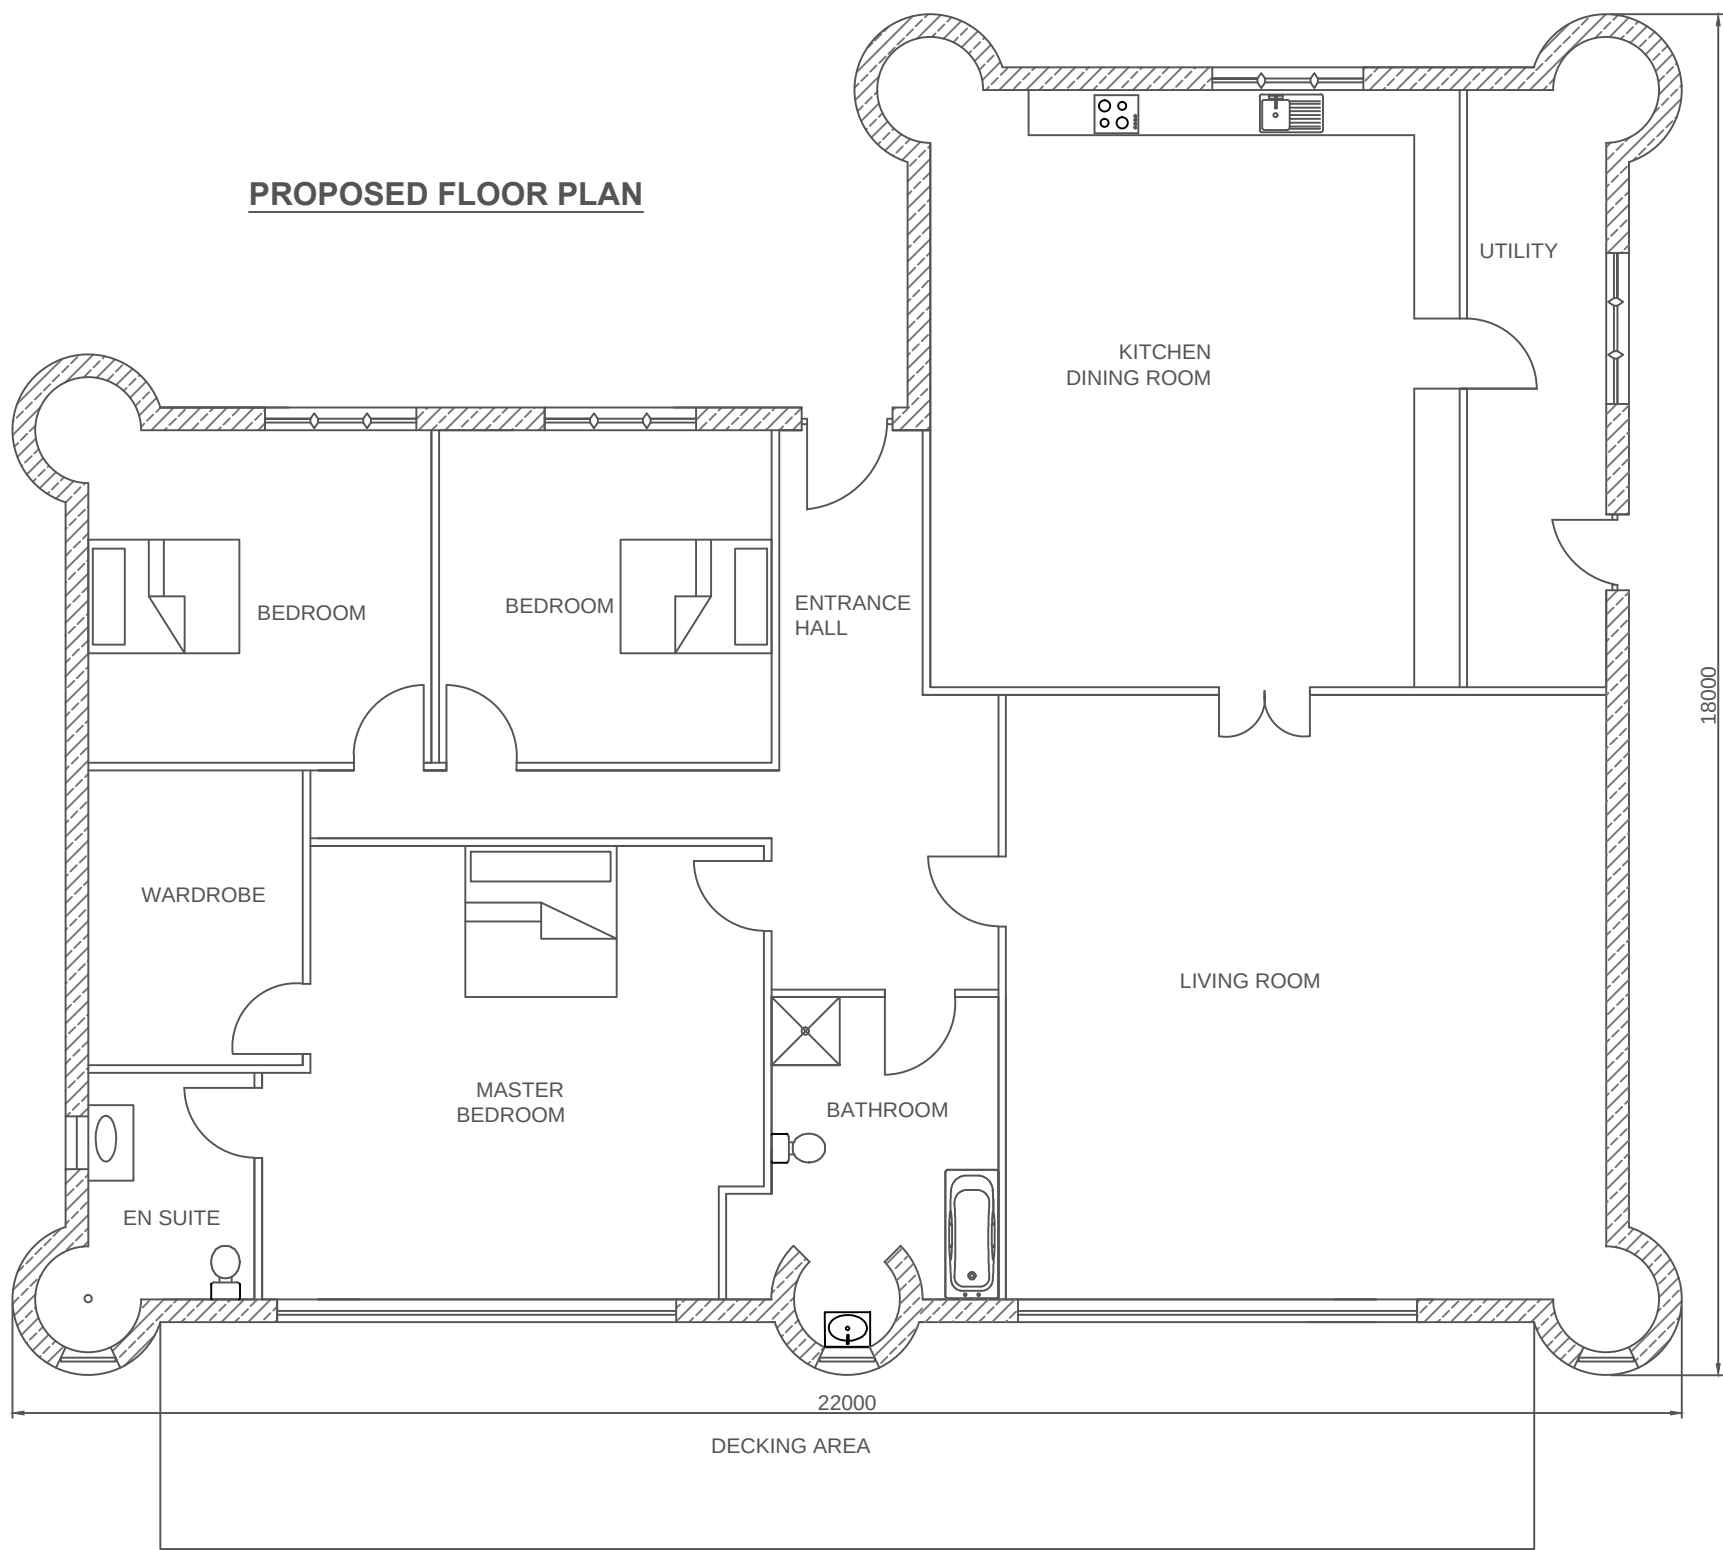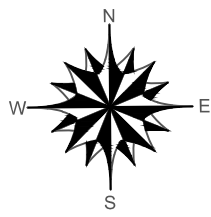

PROPOSED FLOOR PLAN

GENERAL NOTES

THESE PLANS MUST NOT BE ACTED UPON UNTIL THEY HAVE BEEN APPROVED BOTH UNDER THE TOWN & COUNTRY PLANNING ACT 1990 AND IN ACCORDANCE WITH CLAUSE 14 AND 12 [2] (b) OF THE BUILDING REGULATIONS 2000 AND ANY SUBSEQUENT AMENDMENTS. SHOULD THE OWNER AND/OR CONTRACTOR COMMENCE WORK WITHOUT THE ABOVE APPROVALS THEY DO SO AT THEIR OWN RISK.

CONTRACTOR OR PERSON UNDERTAKING THE CONSTRUCTION TO CHECK ALL DIMENSIONS ON SITE BEFORE COMMENCEMENT OF ANY WORKS. ANY ANOMALIES MUST BE REPORTED.

DO NOT SCALE FROM DRAWINGS, FIGURED DIMENSIONS ONLY TO BE USED

NOTE: This drawing may not be copied, lent, used by a third party or reproduced in whole or in part without the express written permission of N Murray Design

PARTY WALL ACT 1996:- It is the responsibility of the owner to make neighbours aware of this proposal

DIMENSIONS:- All dimensions are shown in millimetres except where stated otherwise

MATERIALS:- All materials to match existing materials unless directed otherwise by Planning Department

PRECEDENCE:- If in doubt, the text takes precedence over the drawing

Address	Springfield Livery, Barnburgh Lane, Goldthorpe, Barnsley S63 9PG
Title	Castle Toby
Client	Kirsty Grainger
N Murray Design	
44 Ten Acre Road, Kimbworth Park Rotherham, S61 3RJ	
Email: nmurraydesign@gmail.com Tel: 0750 8616377	

Scales	Date	Drawing No	Rev
1:100	6/10/19	1PP	