



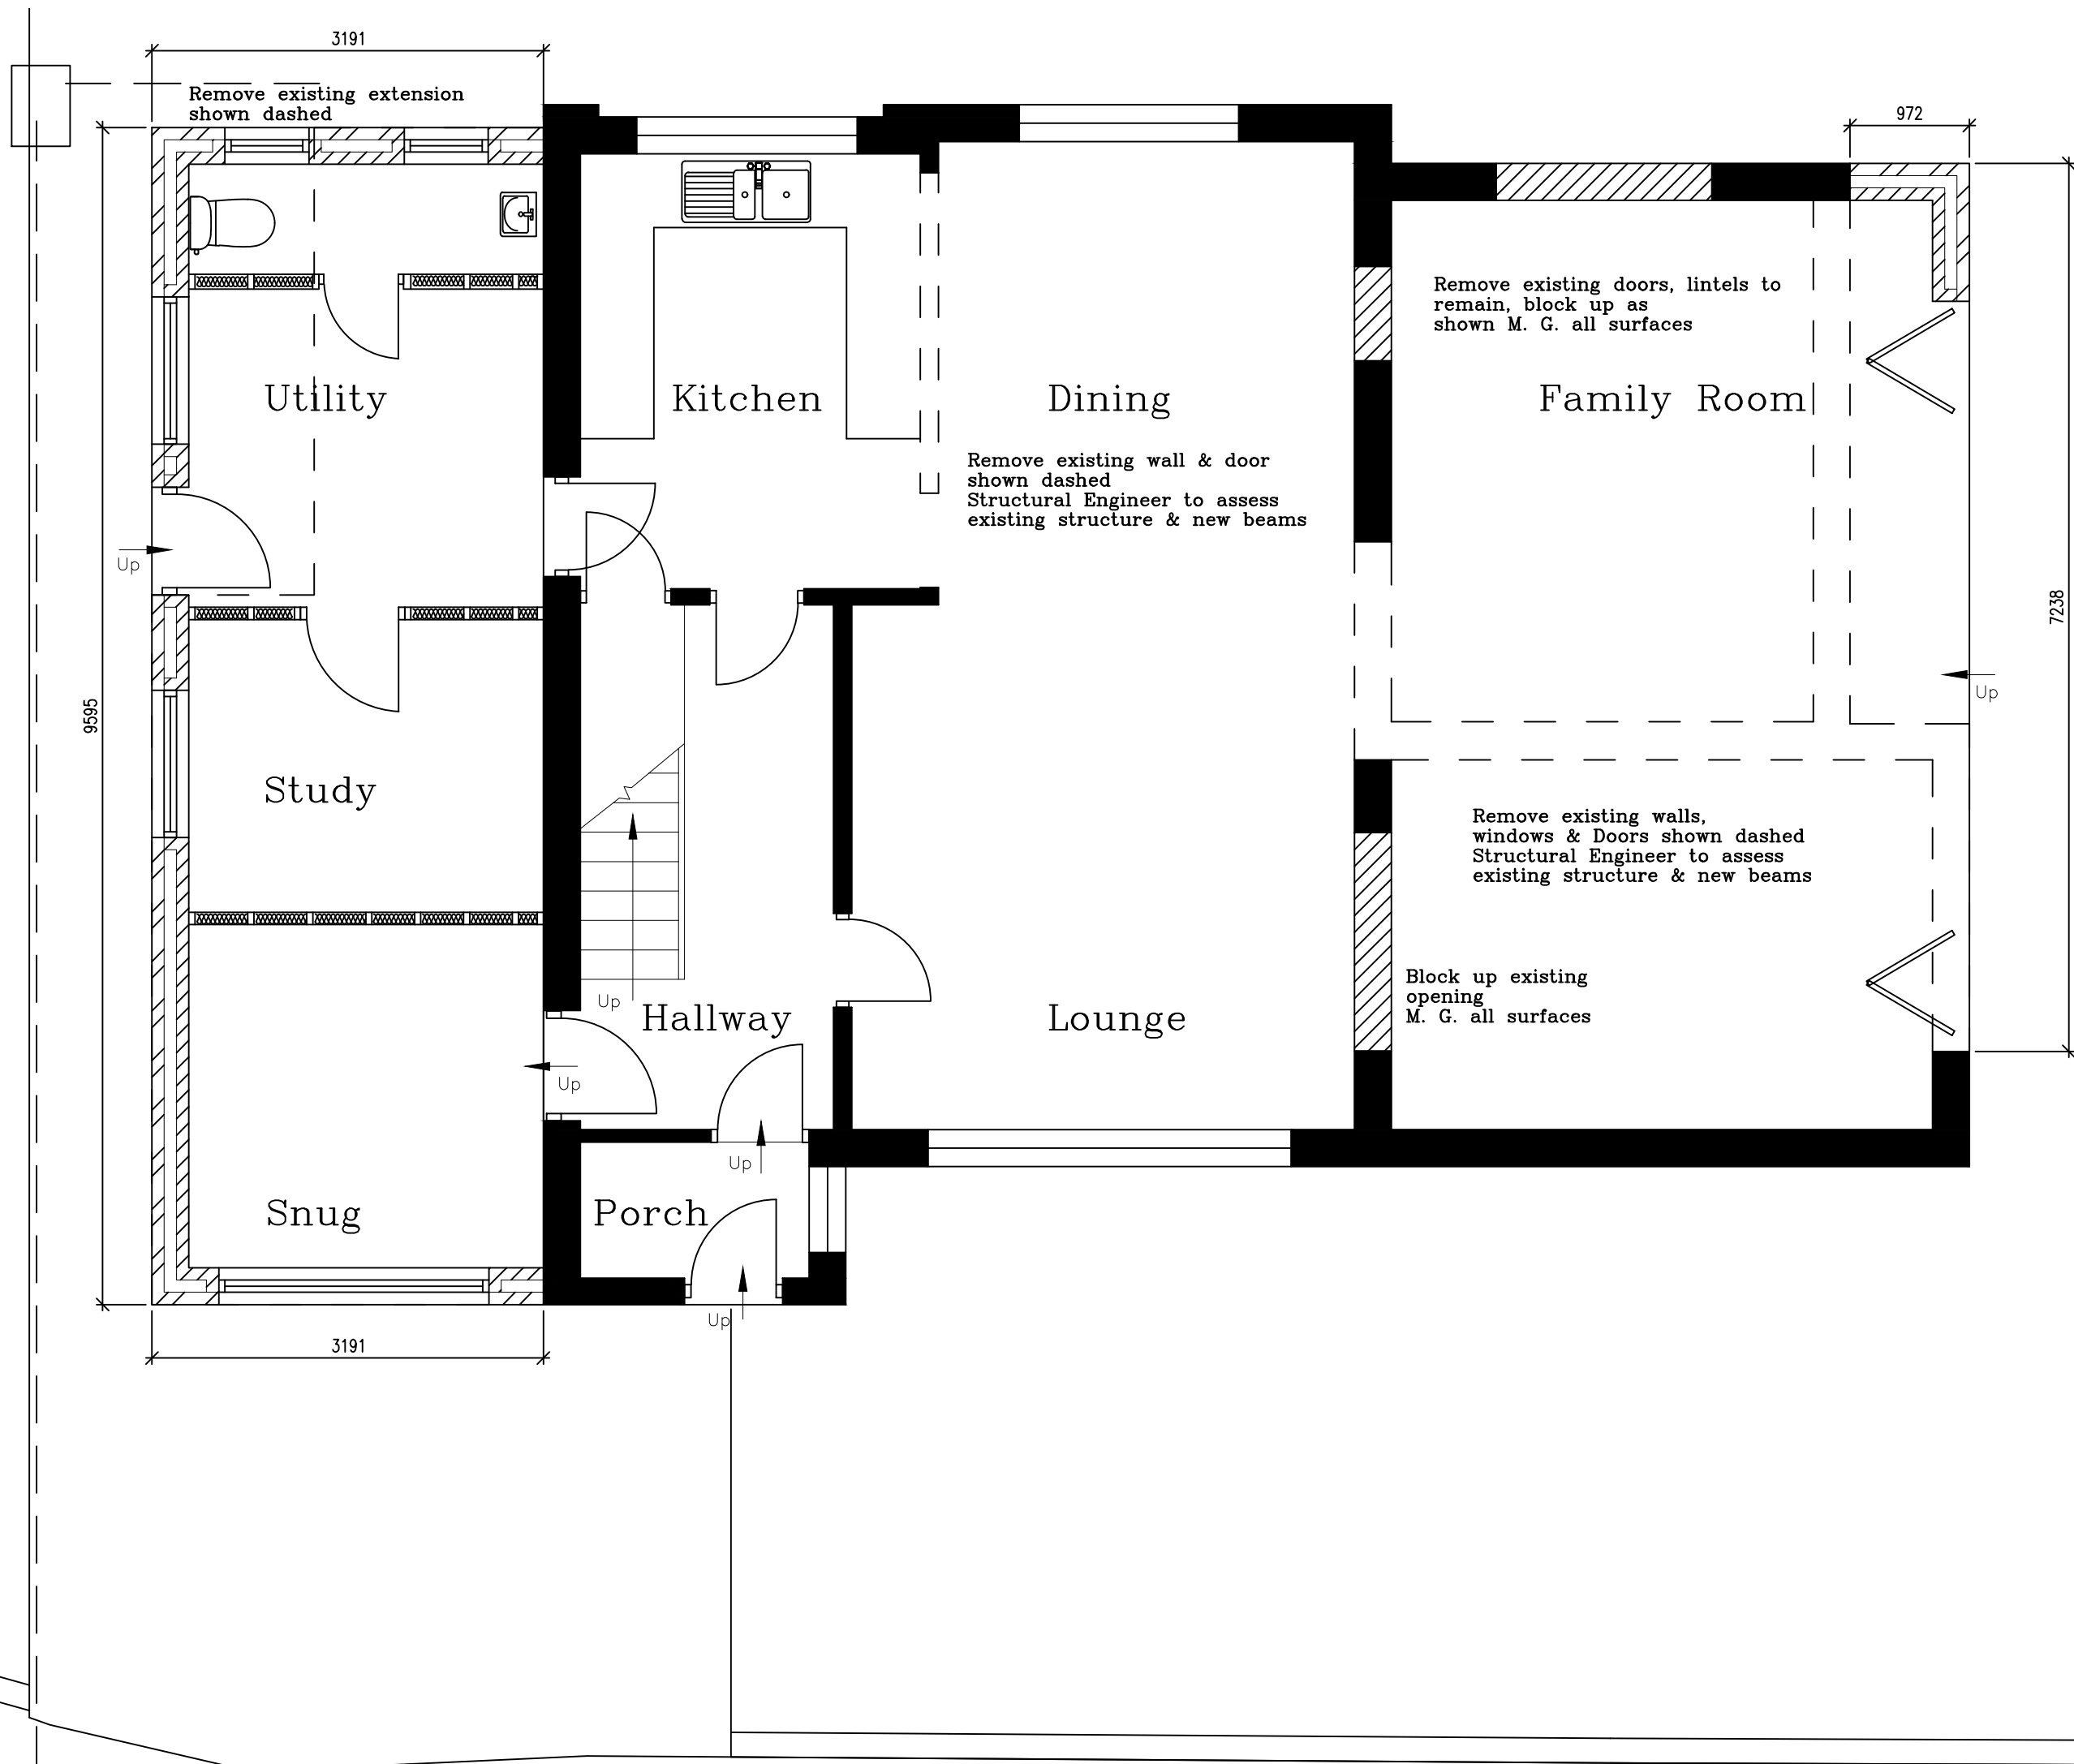

Ground Floor Layout
as Proposed.

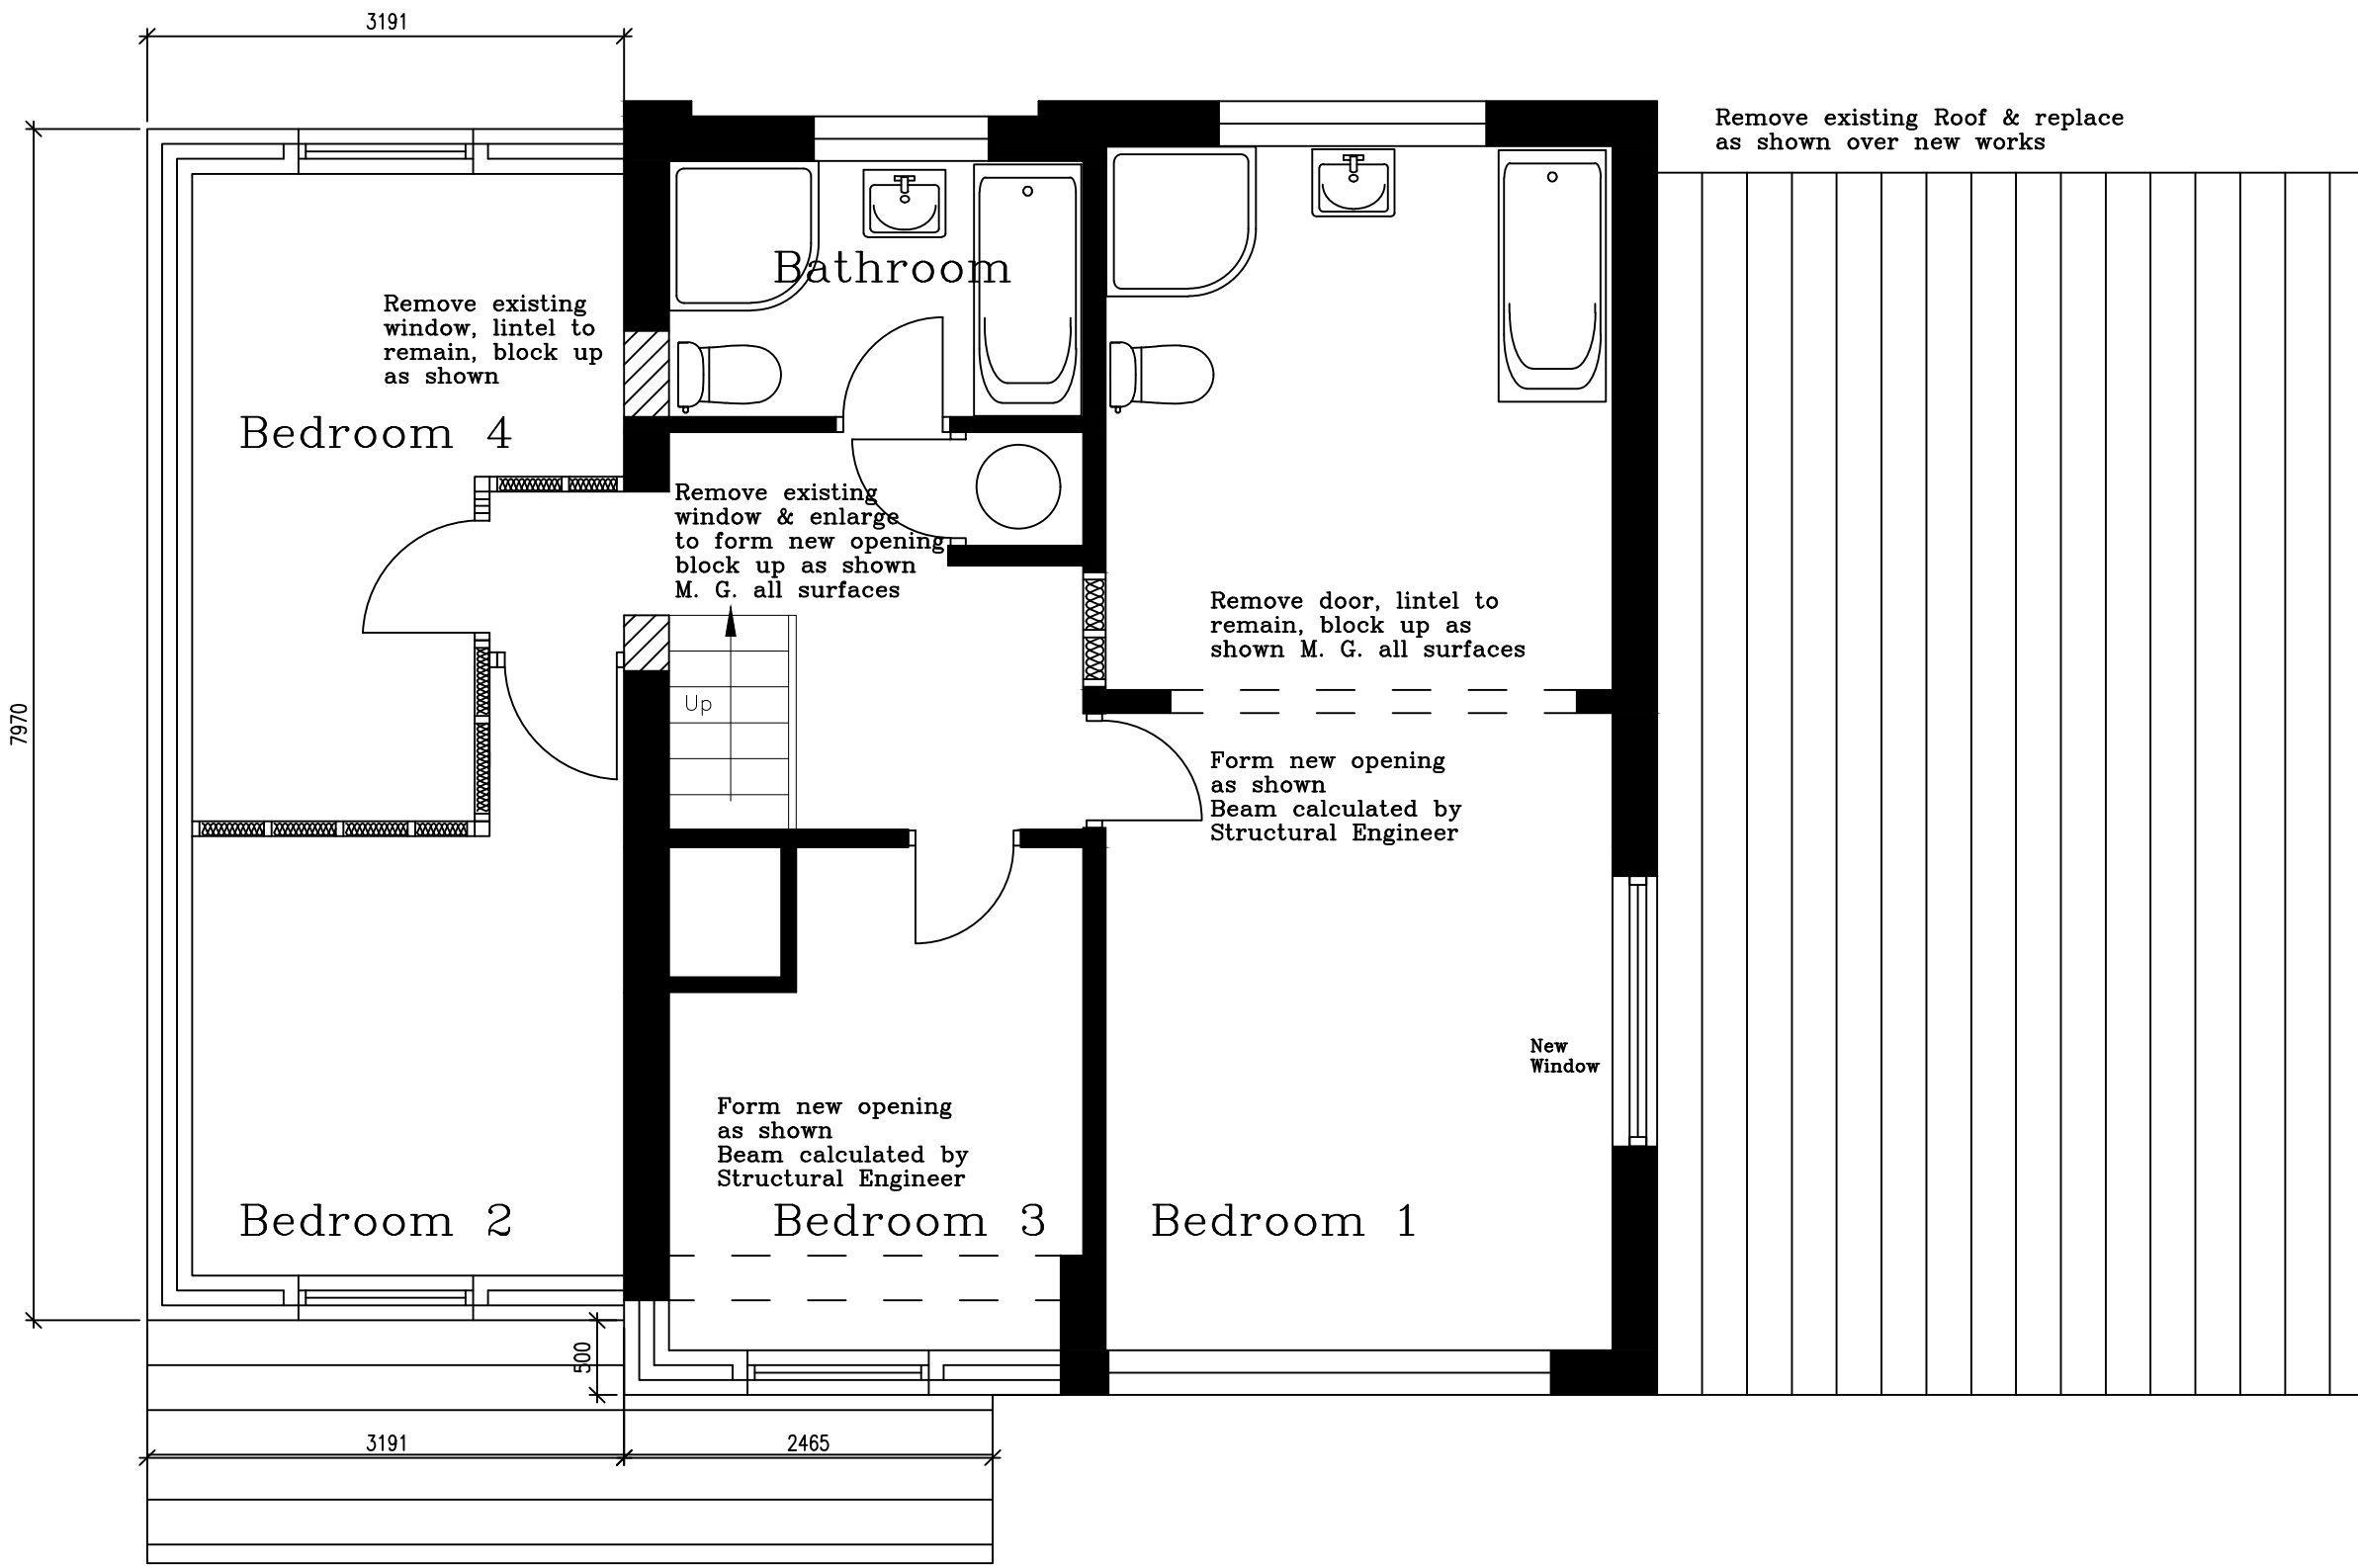

First Floor Layout
as Proposed.



Front Elevation.
as Proposed.

Side Elevation.
as Proposed.

Side Elevation.
as Proposed.

Rear Elevation.
as Proposed.

FOR PLANNING PURPOSES ONLY
NOT TO BE USED FOR CONSTRUCTION

REVISION	DATE	DESCRIPTION
A	25/10/2022	Side Extension & Existing Access amended at Planners request
B	03/03/2023	Landscaping added at Planners request & Games Room enlarged at Clients request
C	20/03/2023	Landscaping & Electric Gates clarified & Games Room reverted back to original size at Planners request
D	14/04/2023	Games Room omitted at Clients request

CHARTERED
ARCHITECTS

NEIL BOWEN
R.I.B.A.

Date 25/08/2022

Project

Proposed Single Storey Extension & 2 Storey Extension to Sides at 1 Haigh Croft, Royston
S71 4SF for Mr & Mrs D Rhodes

2408

R D

Scale
1:50
1:100

Drawing

Proposed Plans & Elevations

Drg No

2