



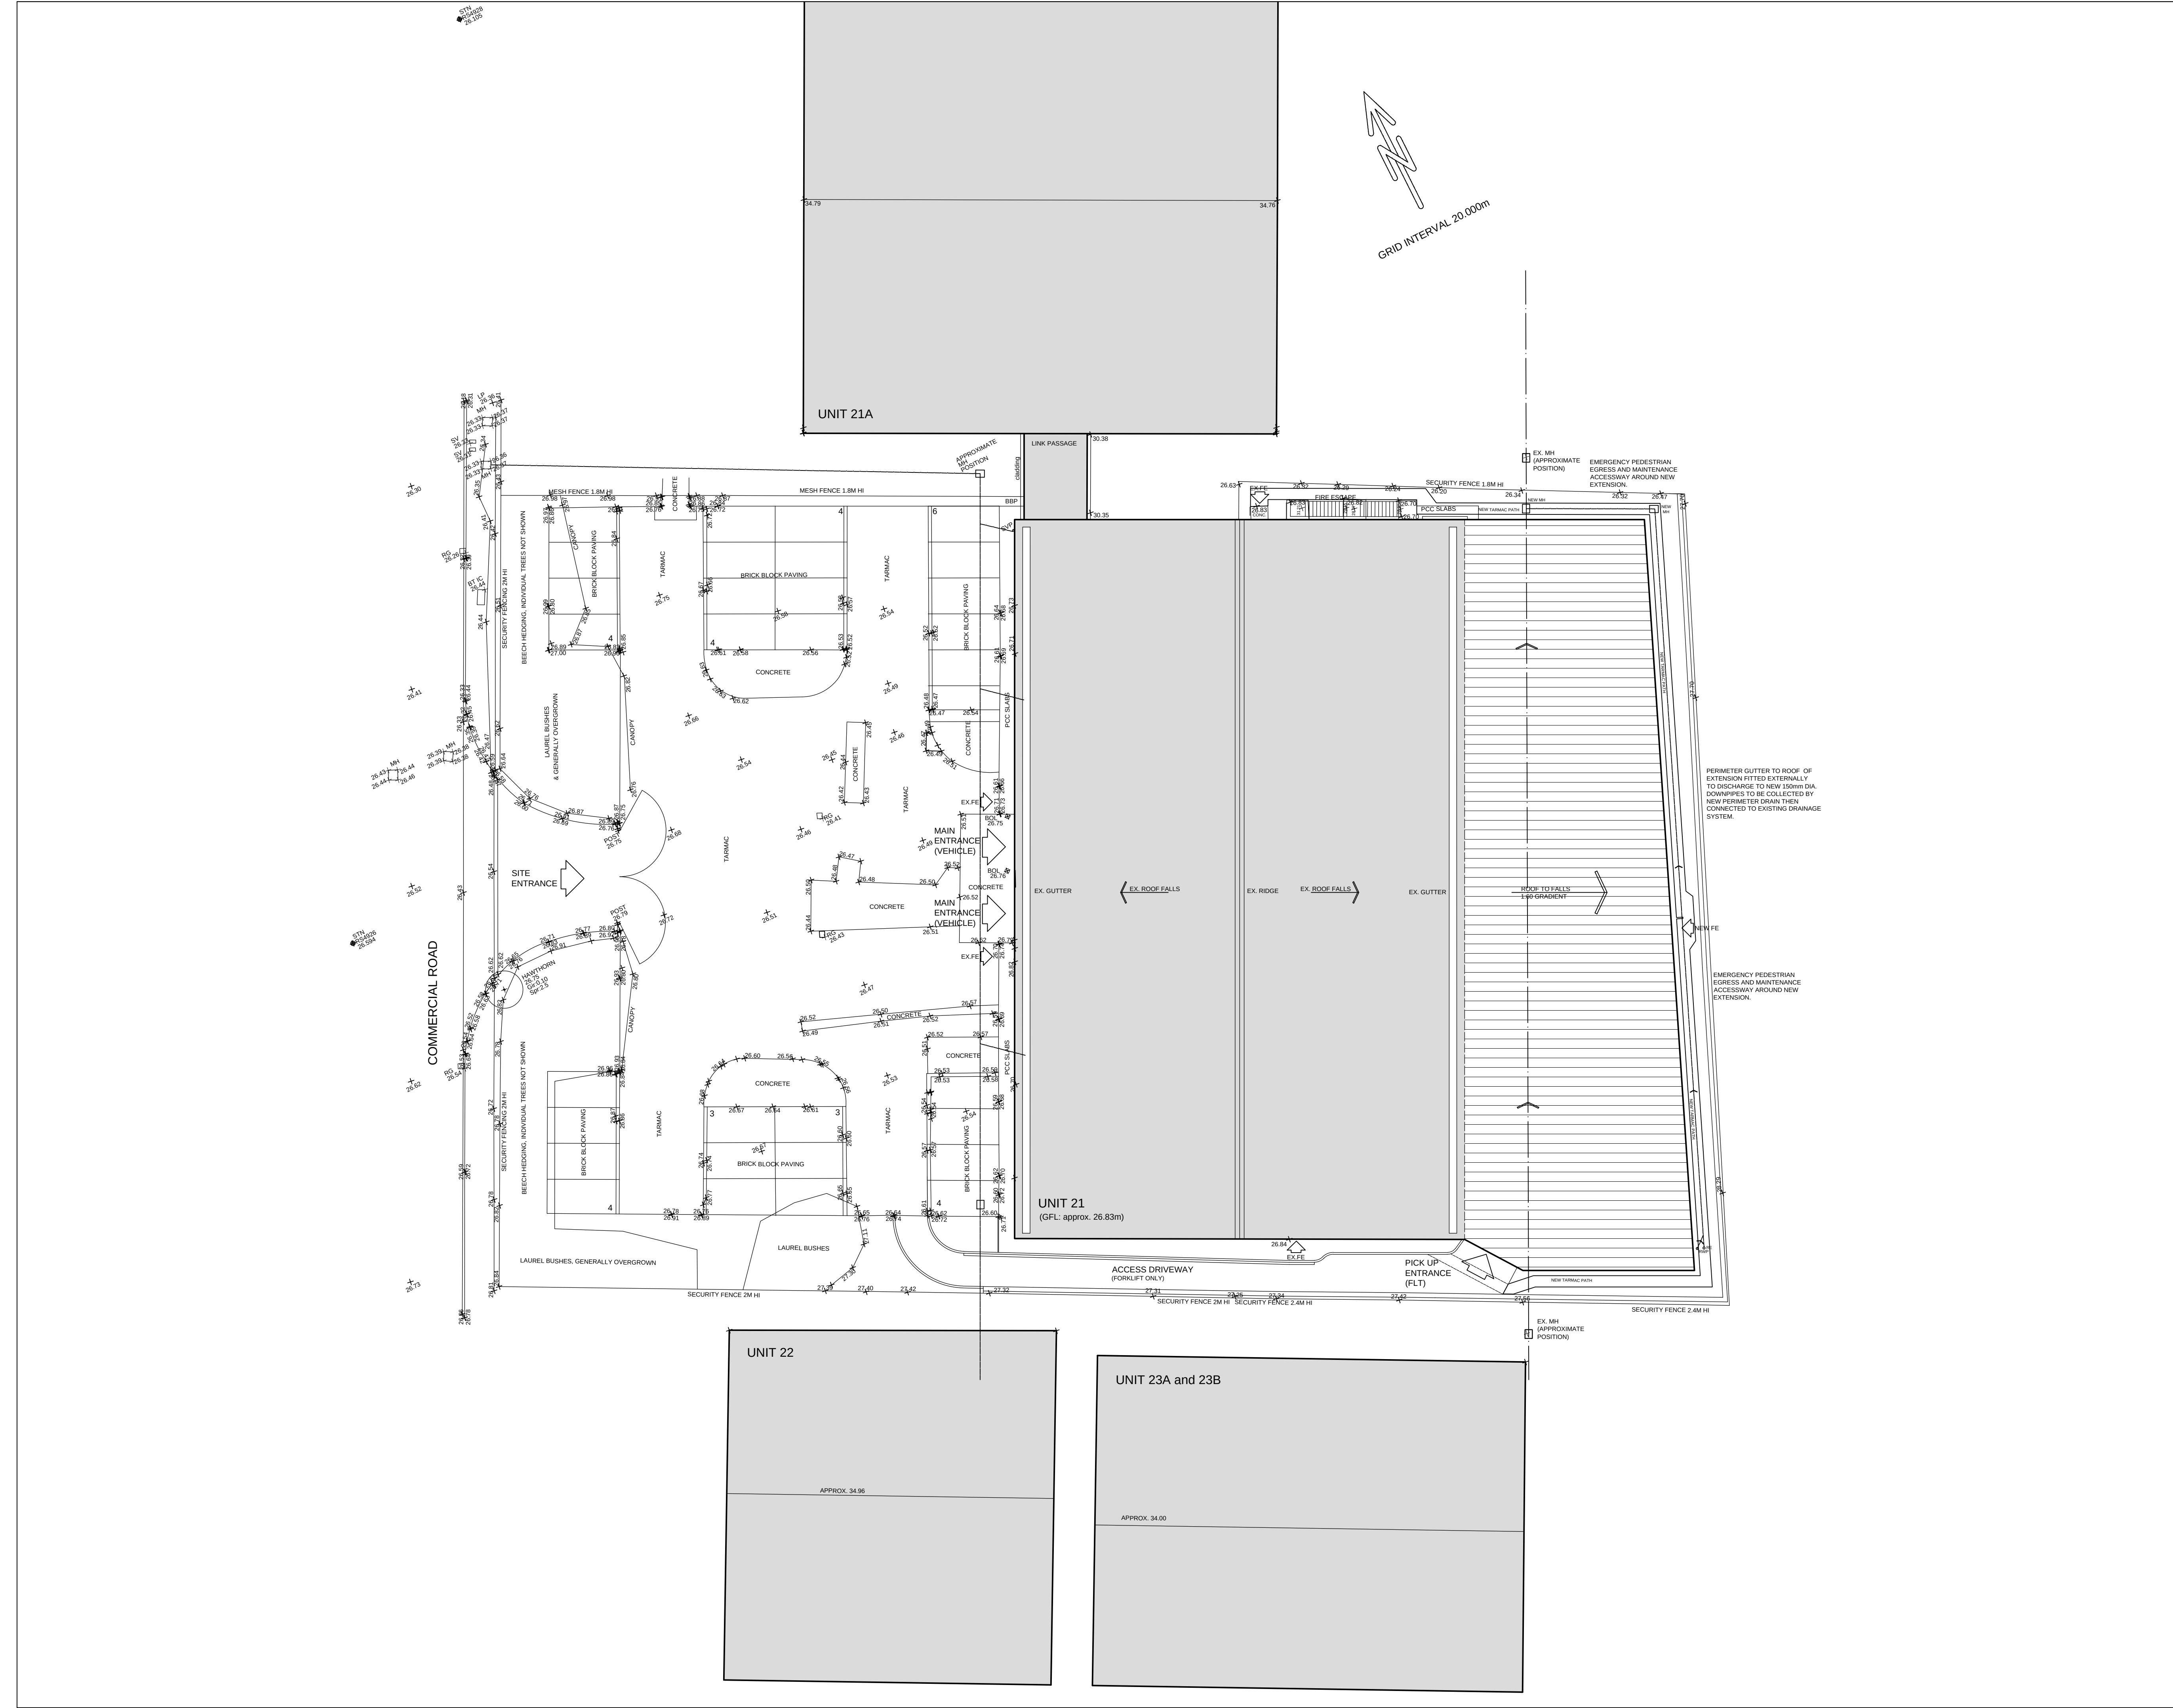

The Contractor must not scale from this drawing for construction purpose, use only annotated dimensions. Check on site and report any discrepancies to the Architect / Supervising Officer before progressing. All rights described in Chapter IV of the Copyright, Designs and Patents Act 1988 have been generally asserted ©

REV A : Revised for issue 10-12-2019

	Drawn:	Check:
Initial Issue		

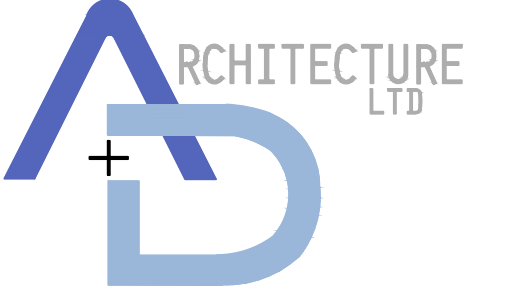

Unit 2, The Stable Block, Staveley Hall Business Centre
Staveley Hall Drive, Staveley, Chesterfield S43 3TN
Tel: 01246 472945
email: info@andarchitecture.co.uk

drawn	check	
project		
EXTENSION-UNIT 21 COMMERCIAL RD		
GOLDTHORPE IND. EST. S63 9BL		
for TECHNICAL CRANES LTD		
drawing		
PROPOSED SITE PLAN		
scale	date	
1:200 @ A1	12.19	
ref	number	rev
19-23	PL03	B