


Revisions				
rev.	revision	dr	chkd	date
-	-	-	-	-

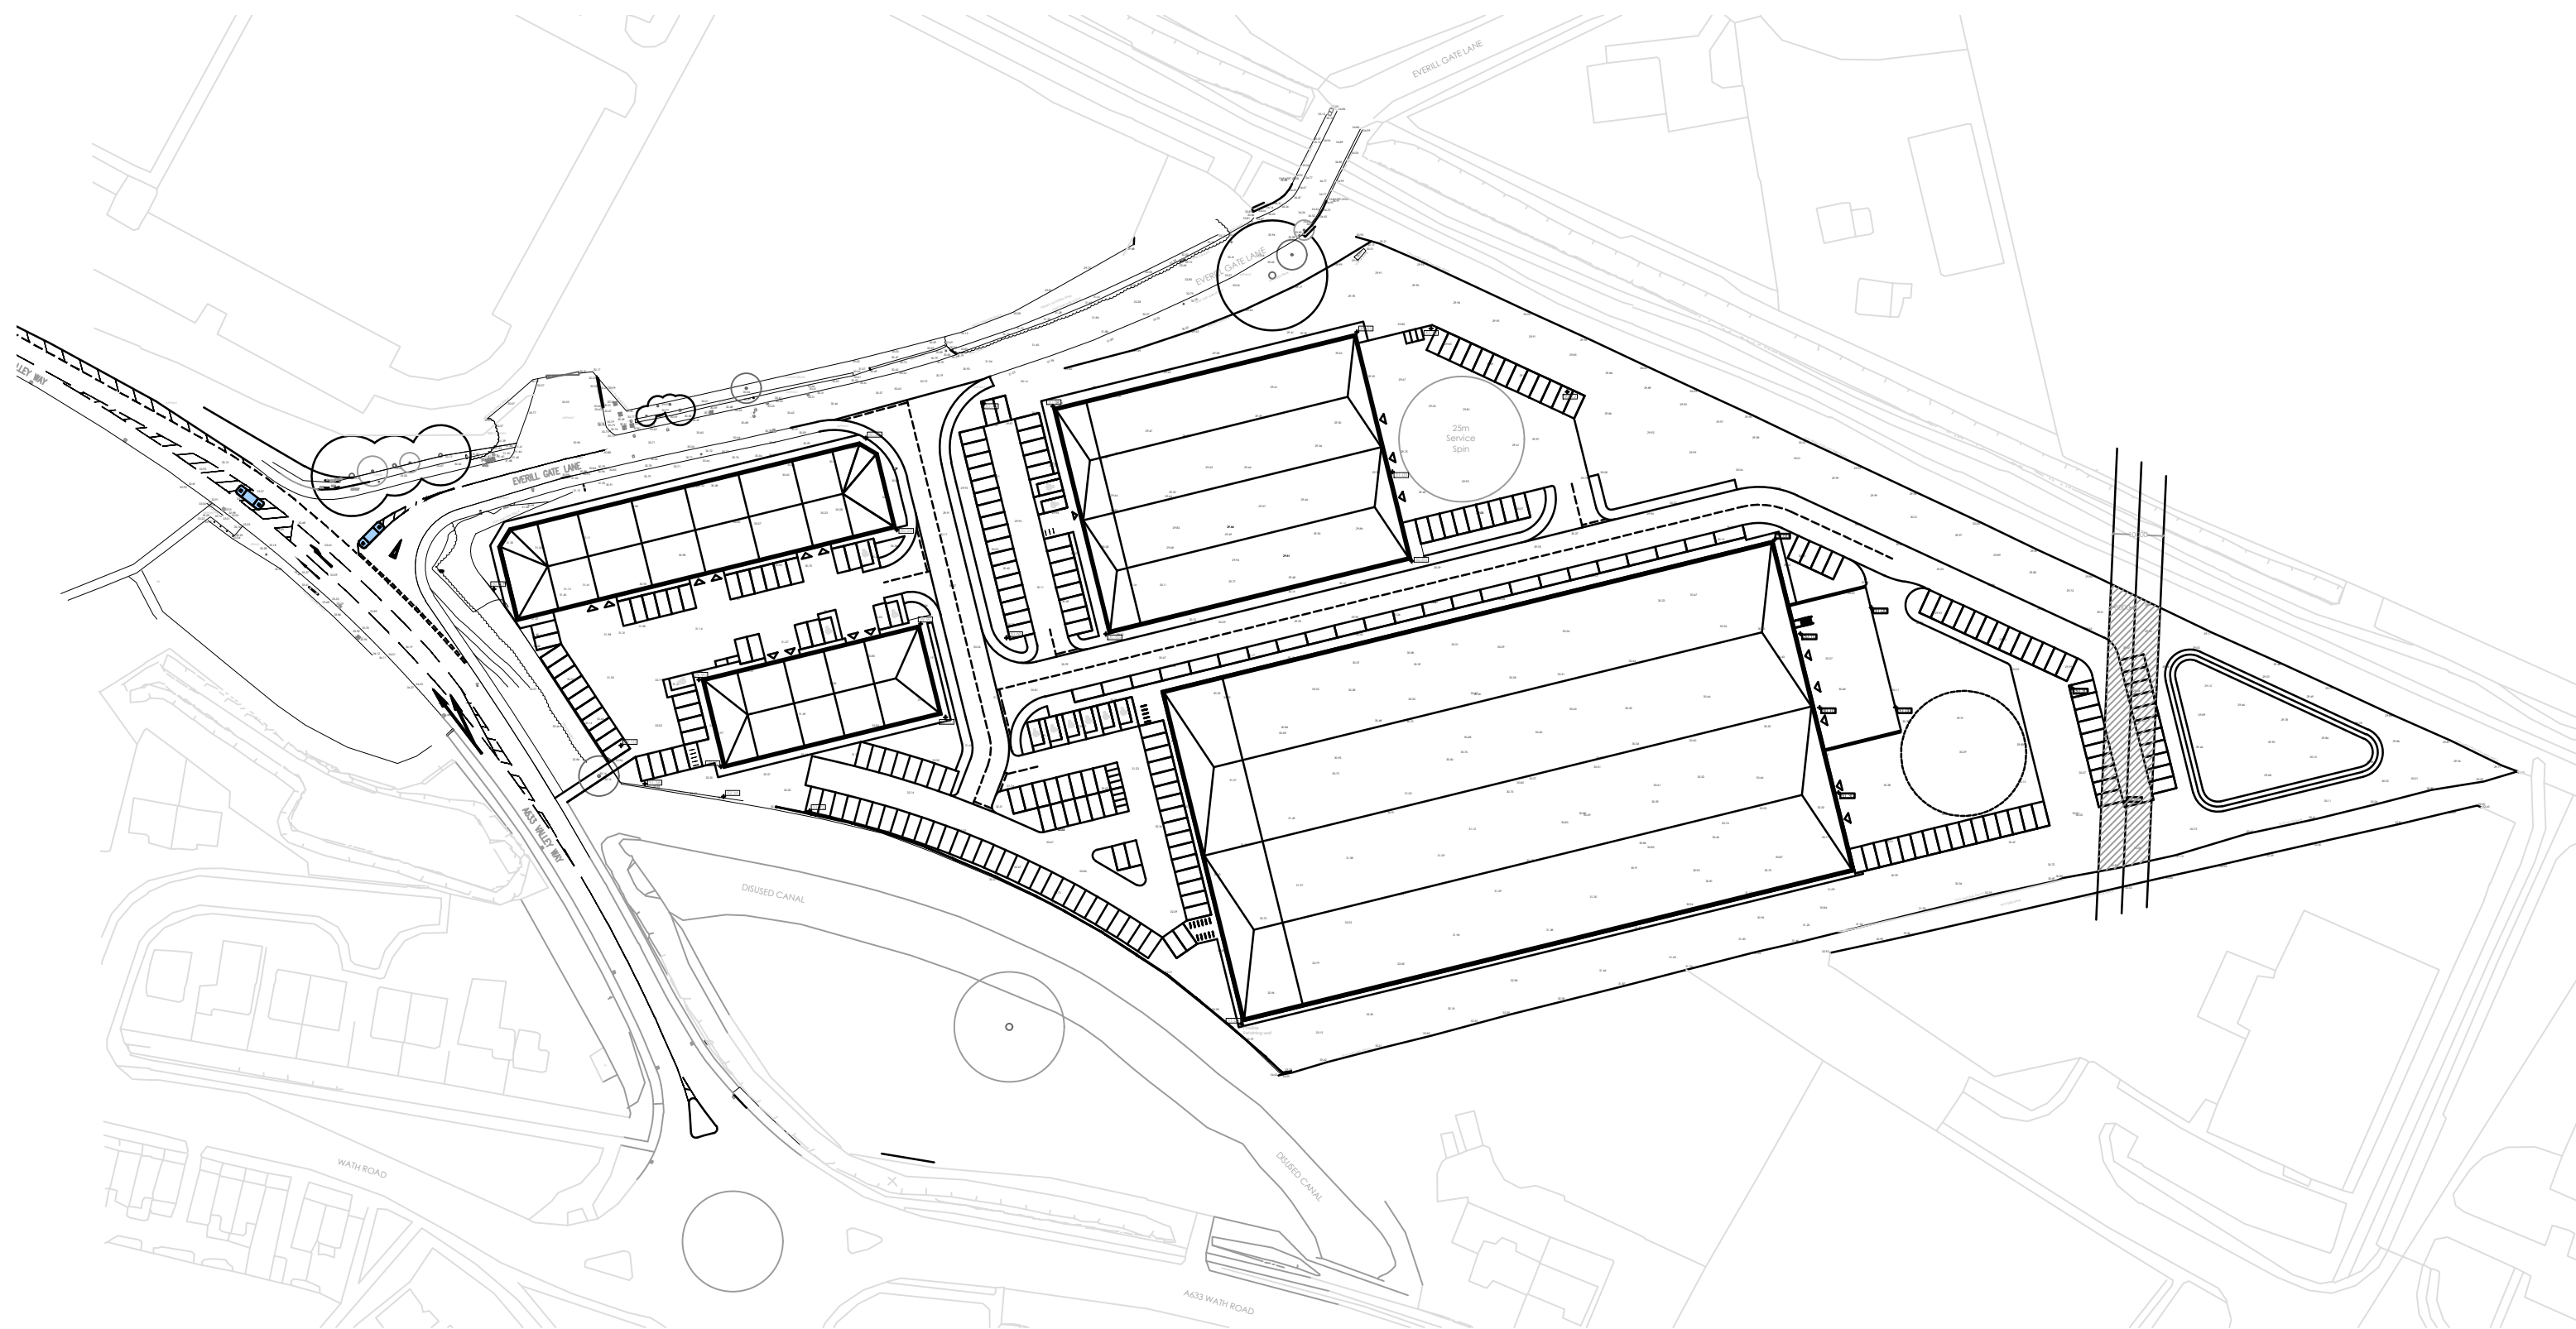

Note :
- Do not scale. Only use figured dimensions.
- All information contained within this drawing remains the copyright of ASM Architecture and must not be copied without written consent from the owner.

ASM Architecture

1 Sunningdale Grove, Heighington, Lincoln, Lincolnshire, LN4 1SP

T: (01522) 538026 M: 07804 895682

E: alex@asmarchitecture.co.uk W: www.asmarchitecture.co.uk

Proposed Industrial Development,
Everill Gate Lane,
Wombwell

Site Plan

drawing no.

1:1250 @ A3 scale.	October 2018 date.	MB drawn by	ASM chkd by.
--------------------------------------	--------------------------------------	-------------------------------	--------------------------------

AJ/18-23/03

-
drawing no.