


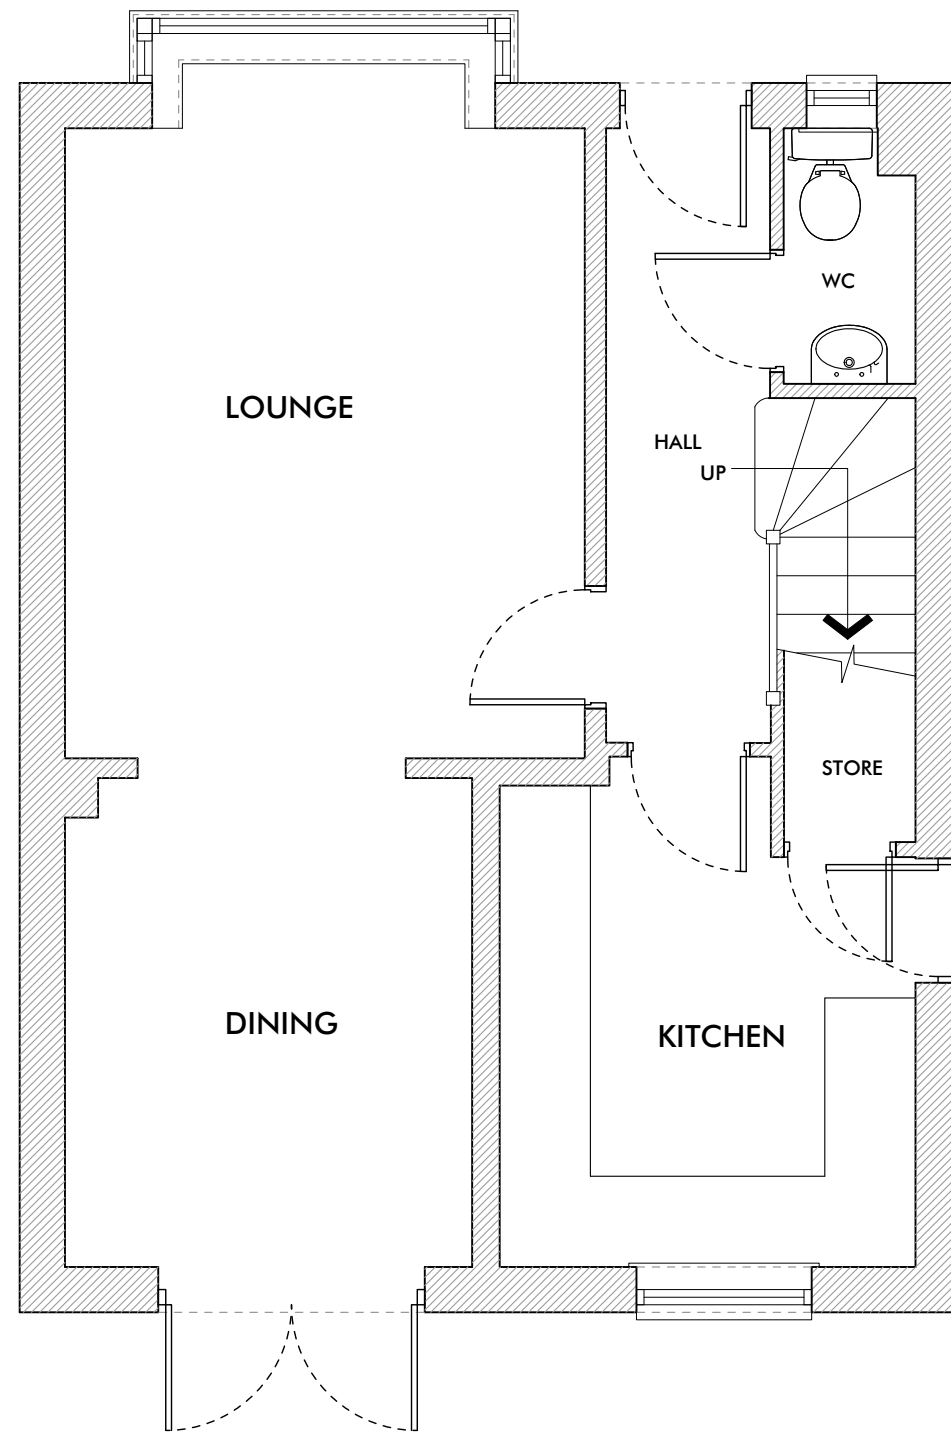

GROUND FLOOR PLAN

REV:	DATE:	DESC:
<div>  <div> 33a Chapel Street East Ardsley Wakefield West Yorkshire WF3 2AA T: 01924 835600 M: 07767 774257 W: www.sk-design.co.uk E: info@sk-design.co.uk </div> </div>		
CLIENT:	MR & MRS HUNSLEY	
PROJECT:	10 BROOM CLOSE, DARTON BARNSELY S75 5PZ	
DRAWING TITLE:	EXISTING GROUND FLOOR PLAN	
PROJECT REF:	2015-156	
DRAWING NO:	100	REVISION: -
SCALE:	1:50@A3	DATE: JAN 2016

