





Existing Front Elevation

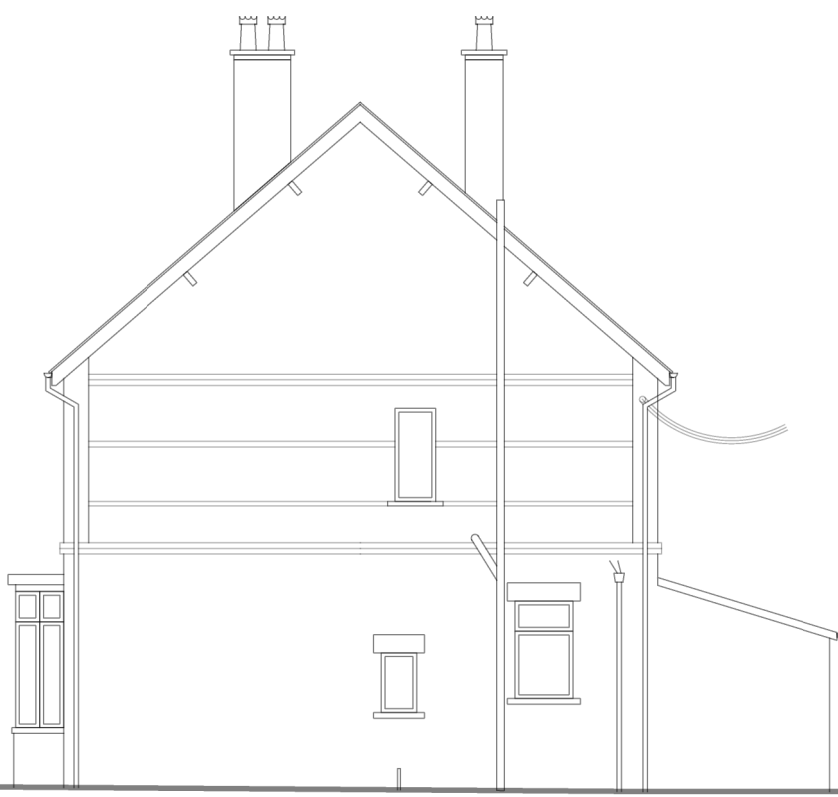


Existing Side Elevation

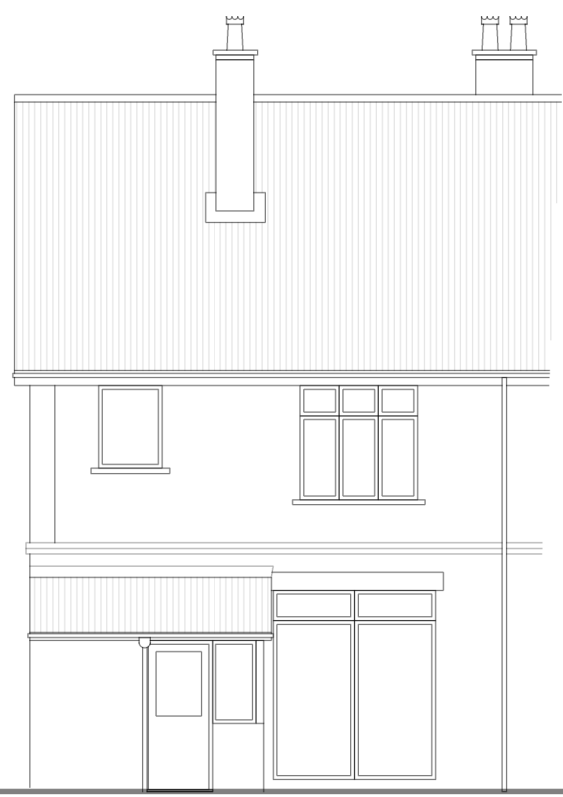

Existing Rear Elevation




Proposed Front Elevation

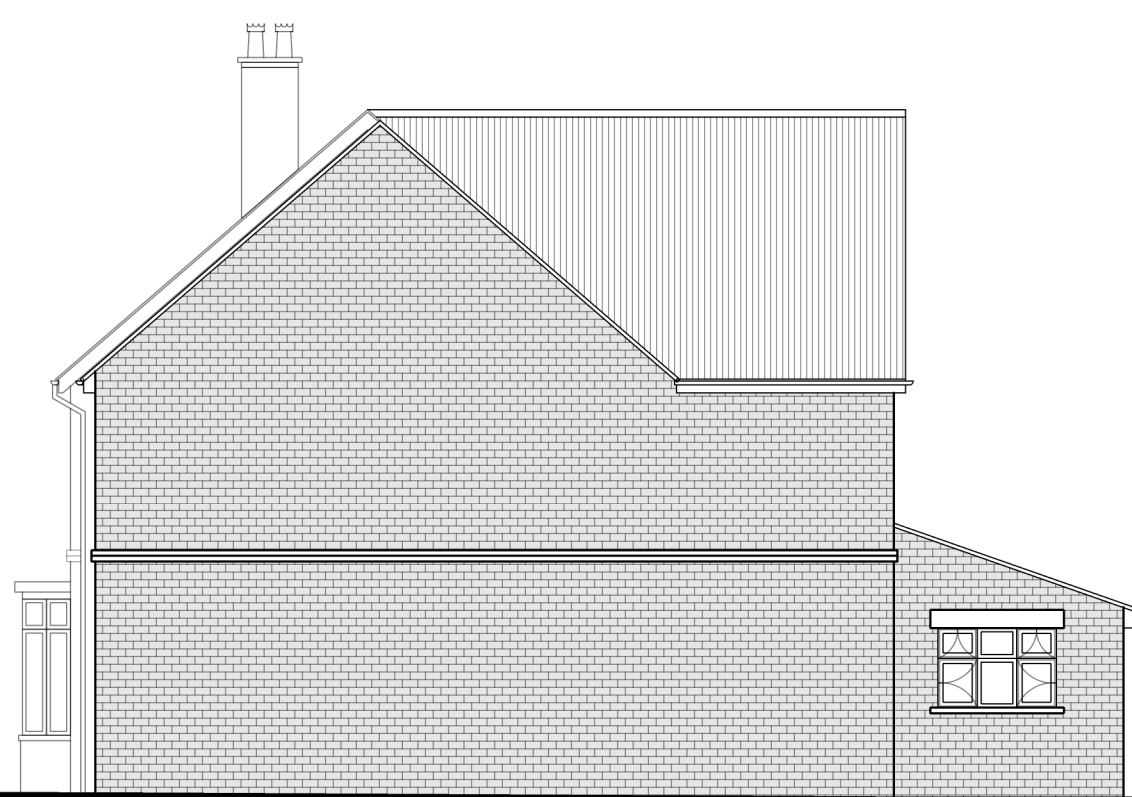


Proposed Side Elevation




Proposed Rear Elevation

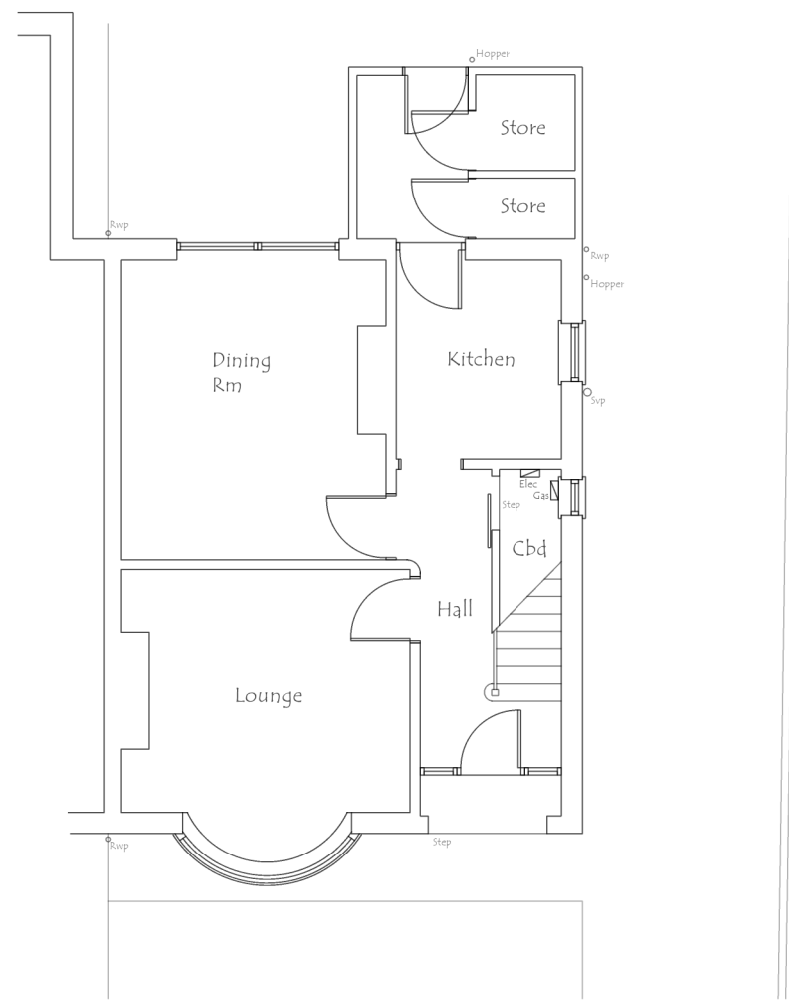


Existing Ground Floor Plan

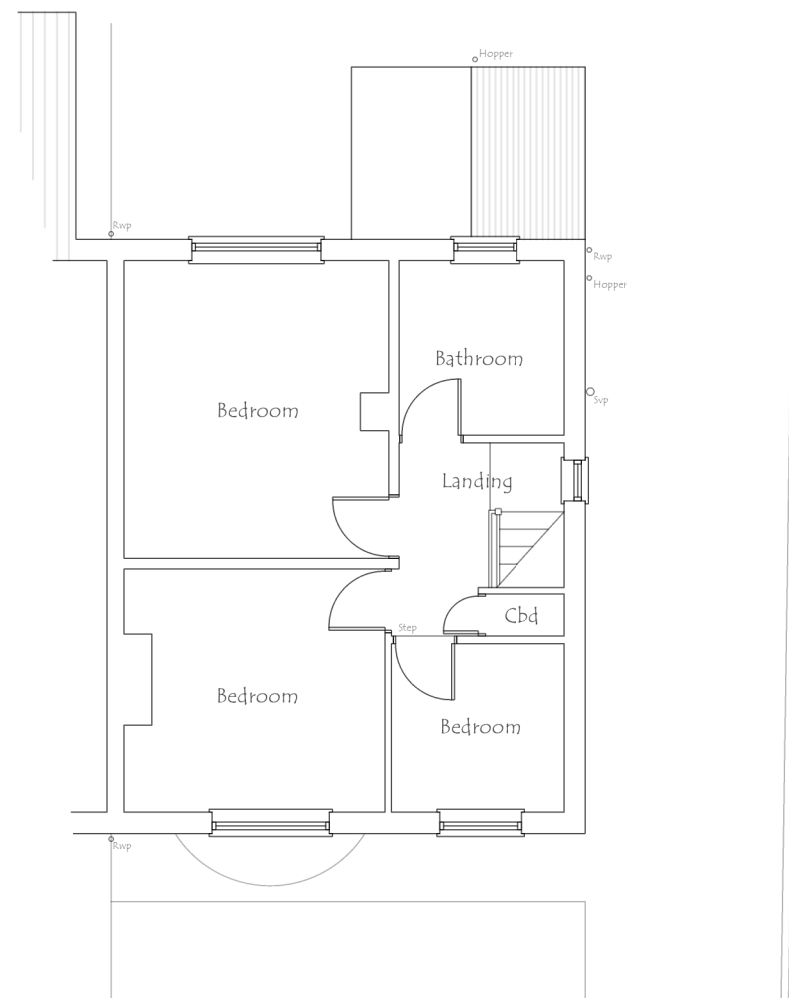


Existing First Floor Plan

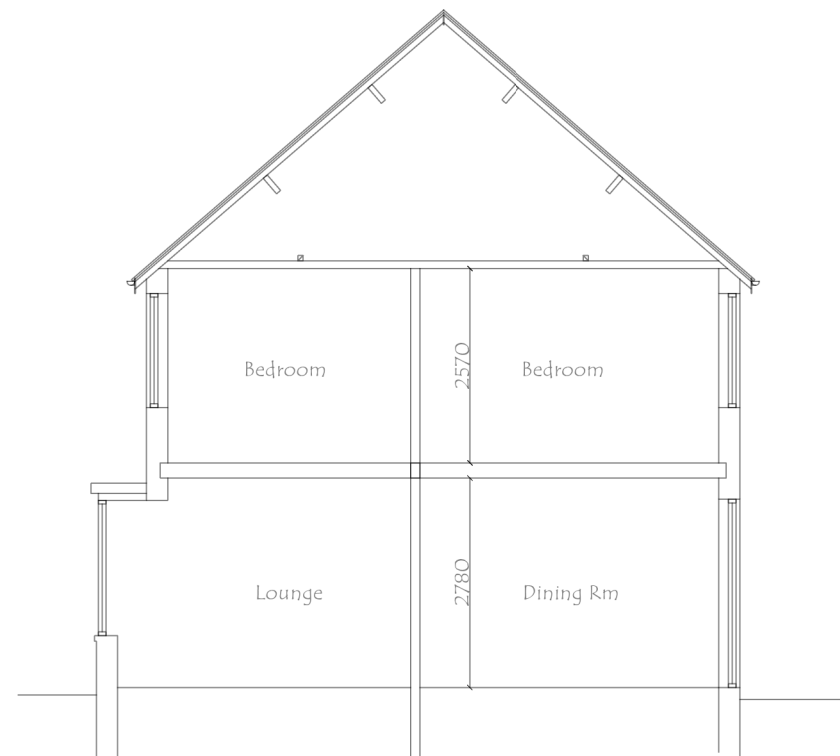


Existing Section

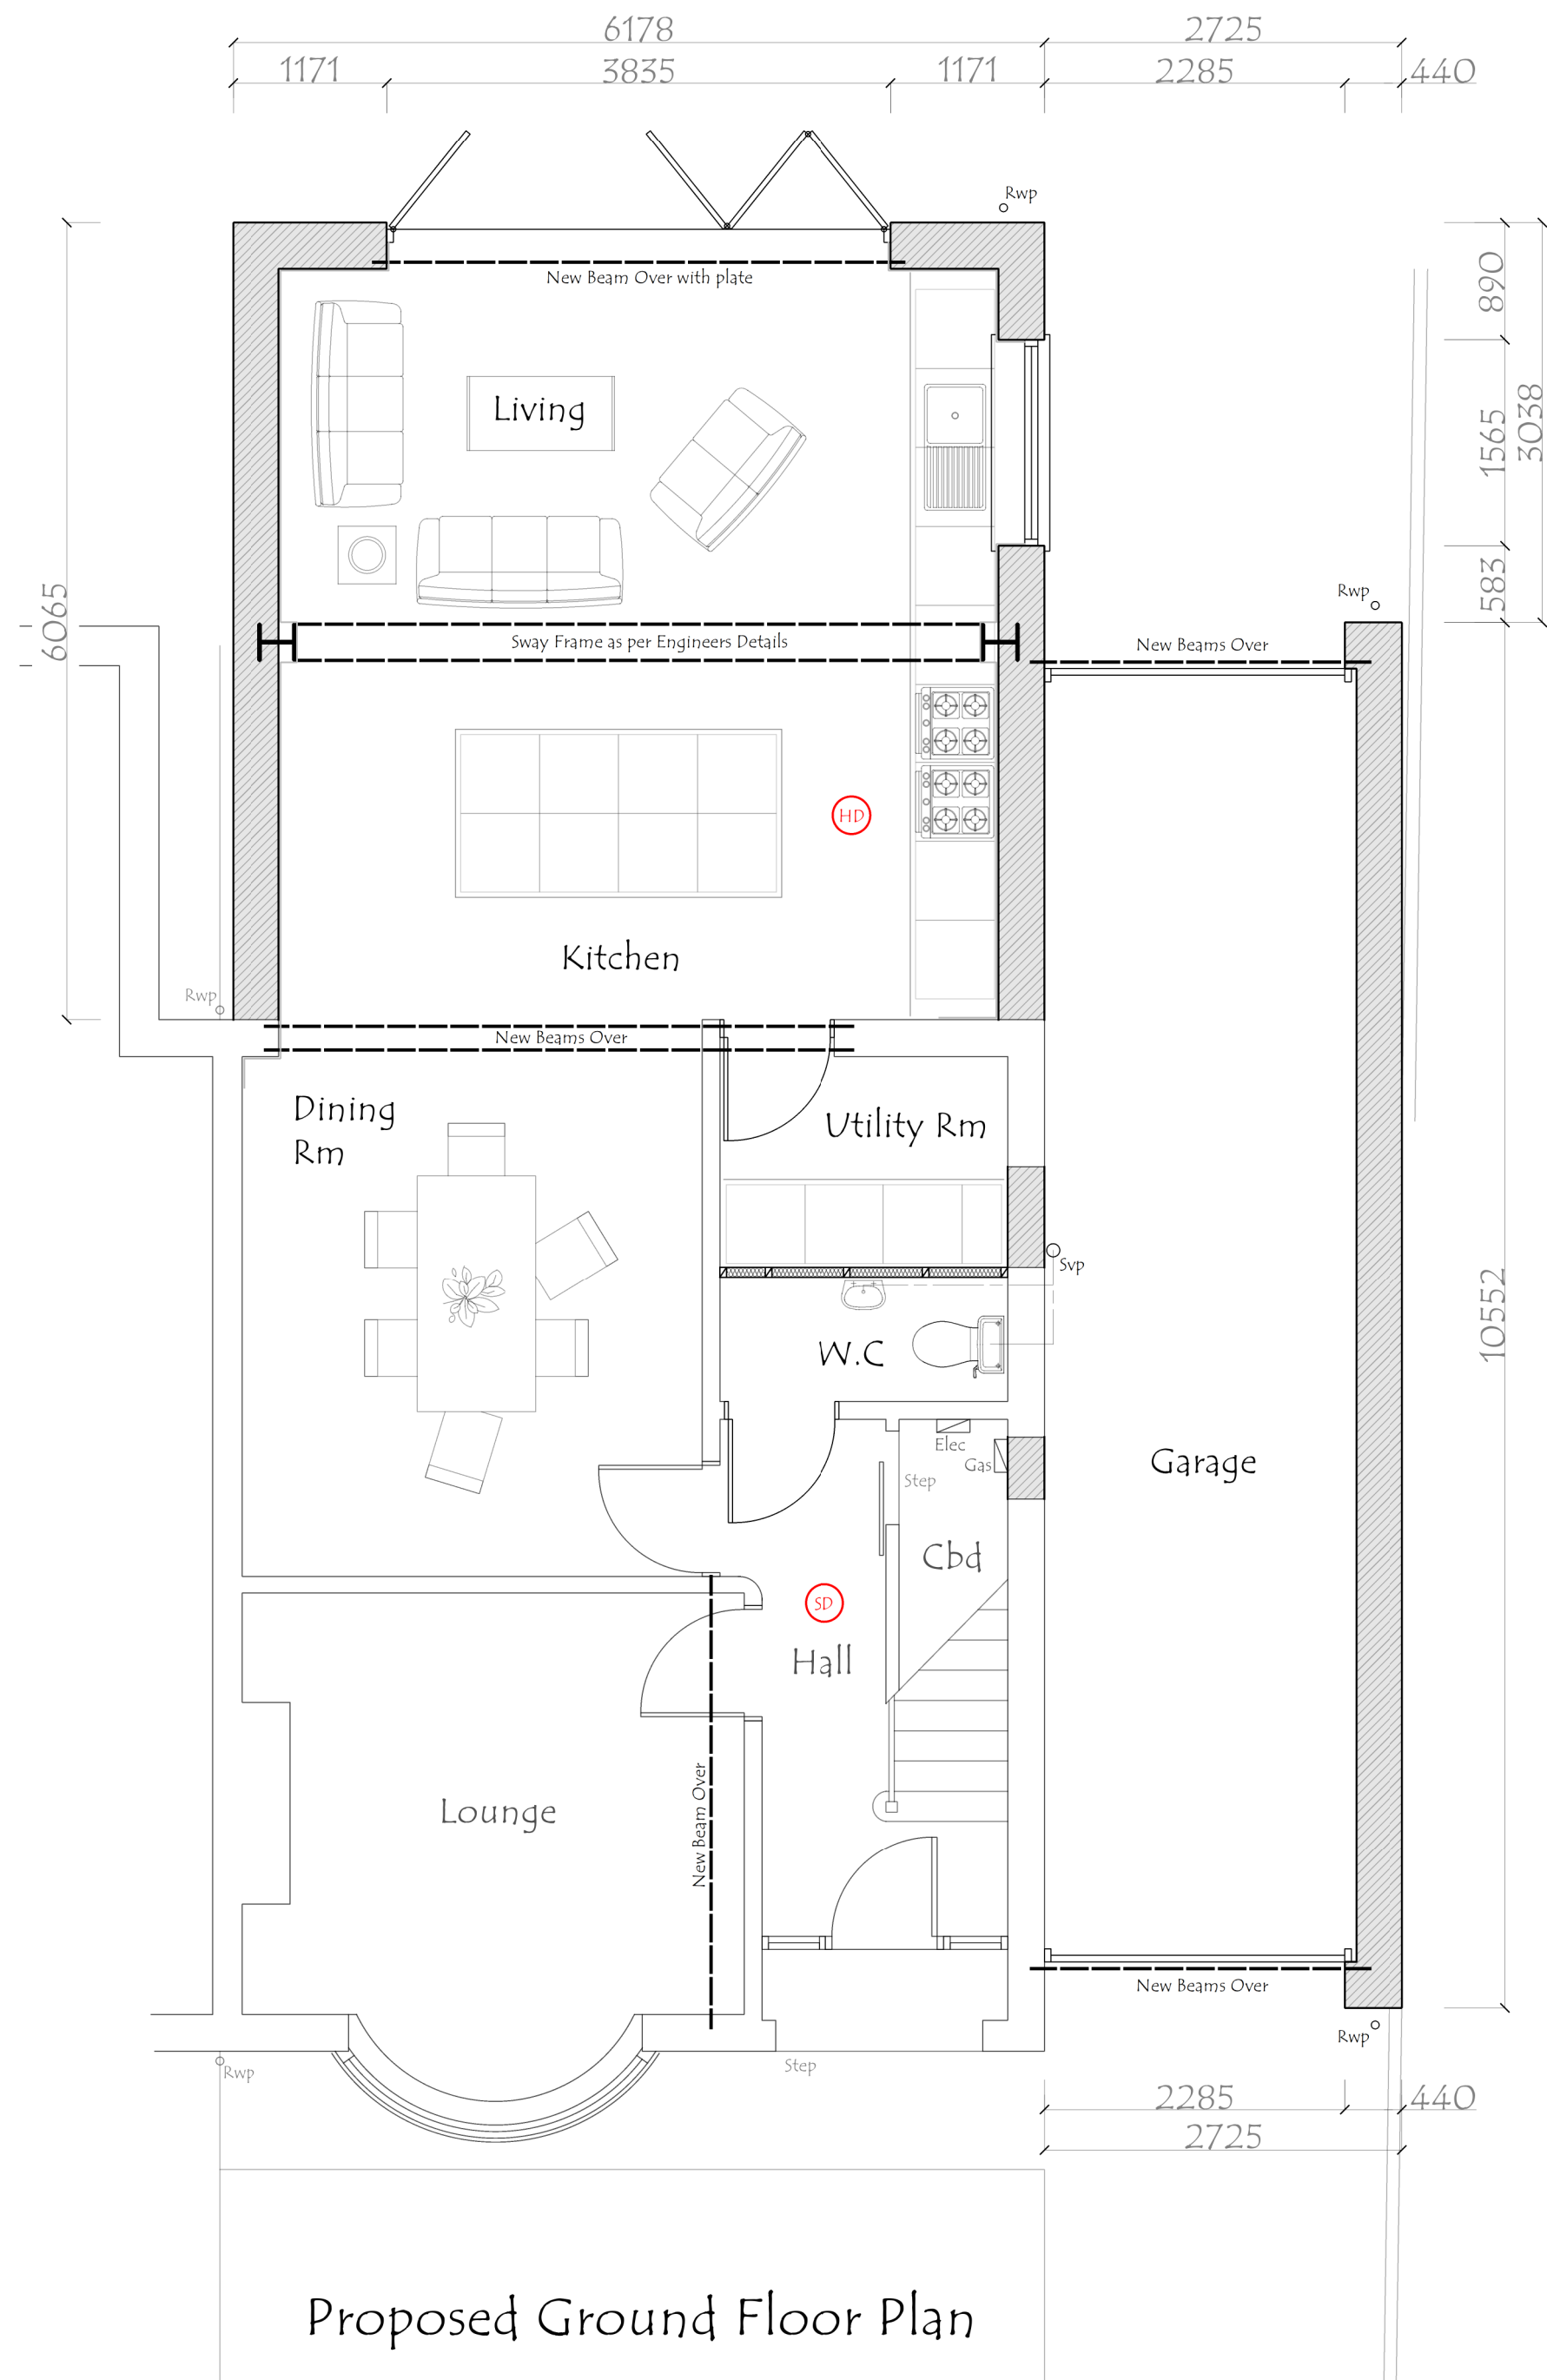

Proposed Ground Floor Plan

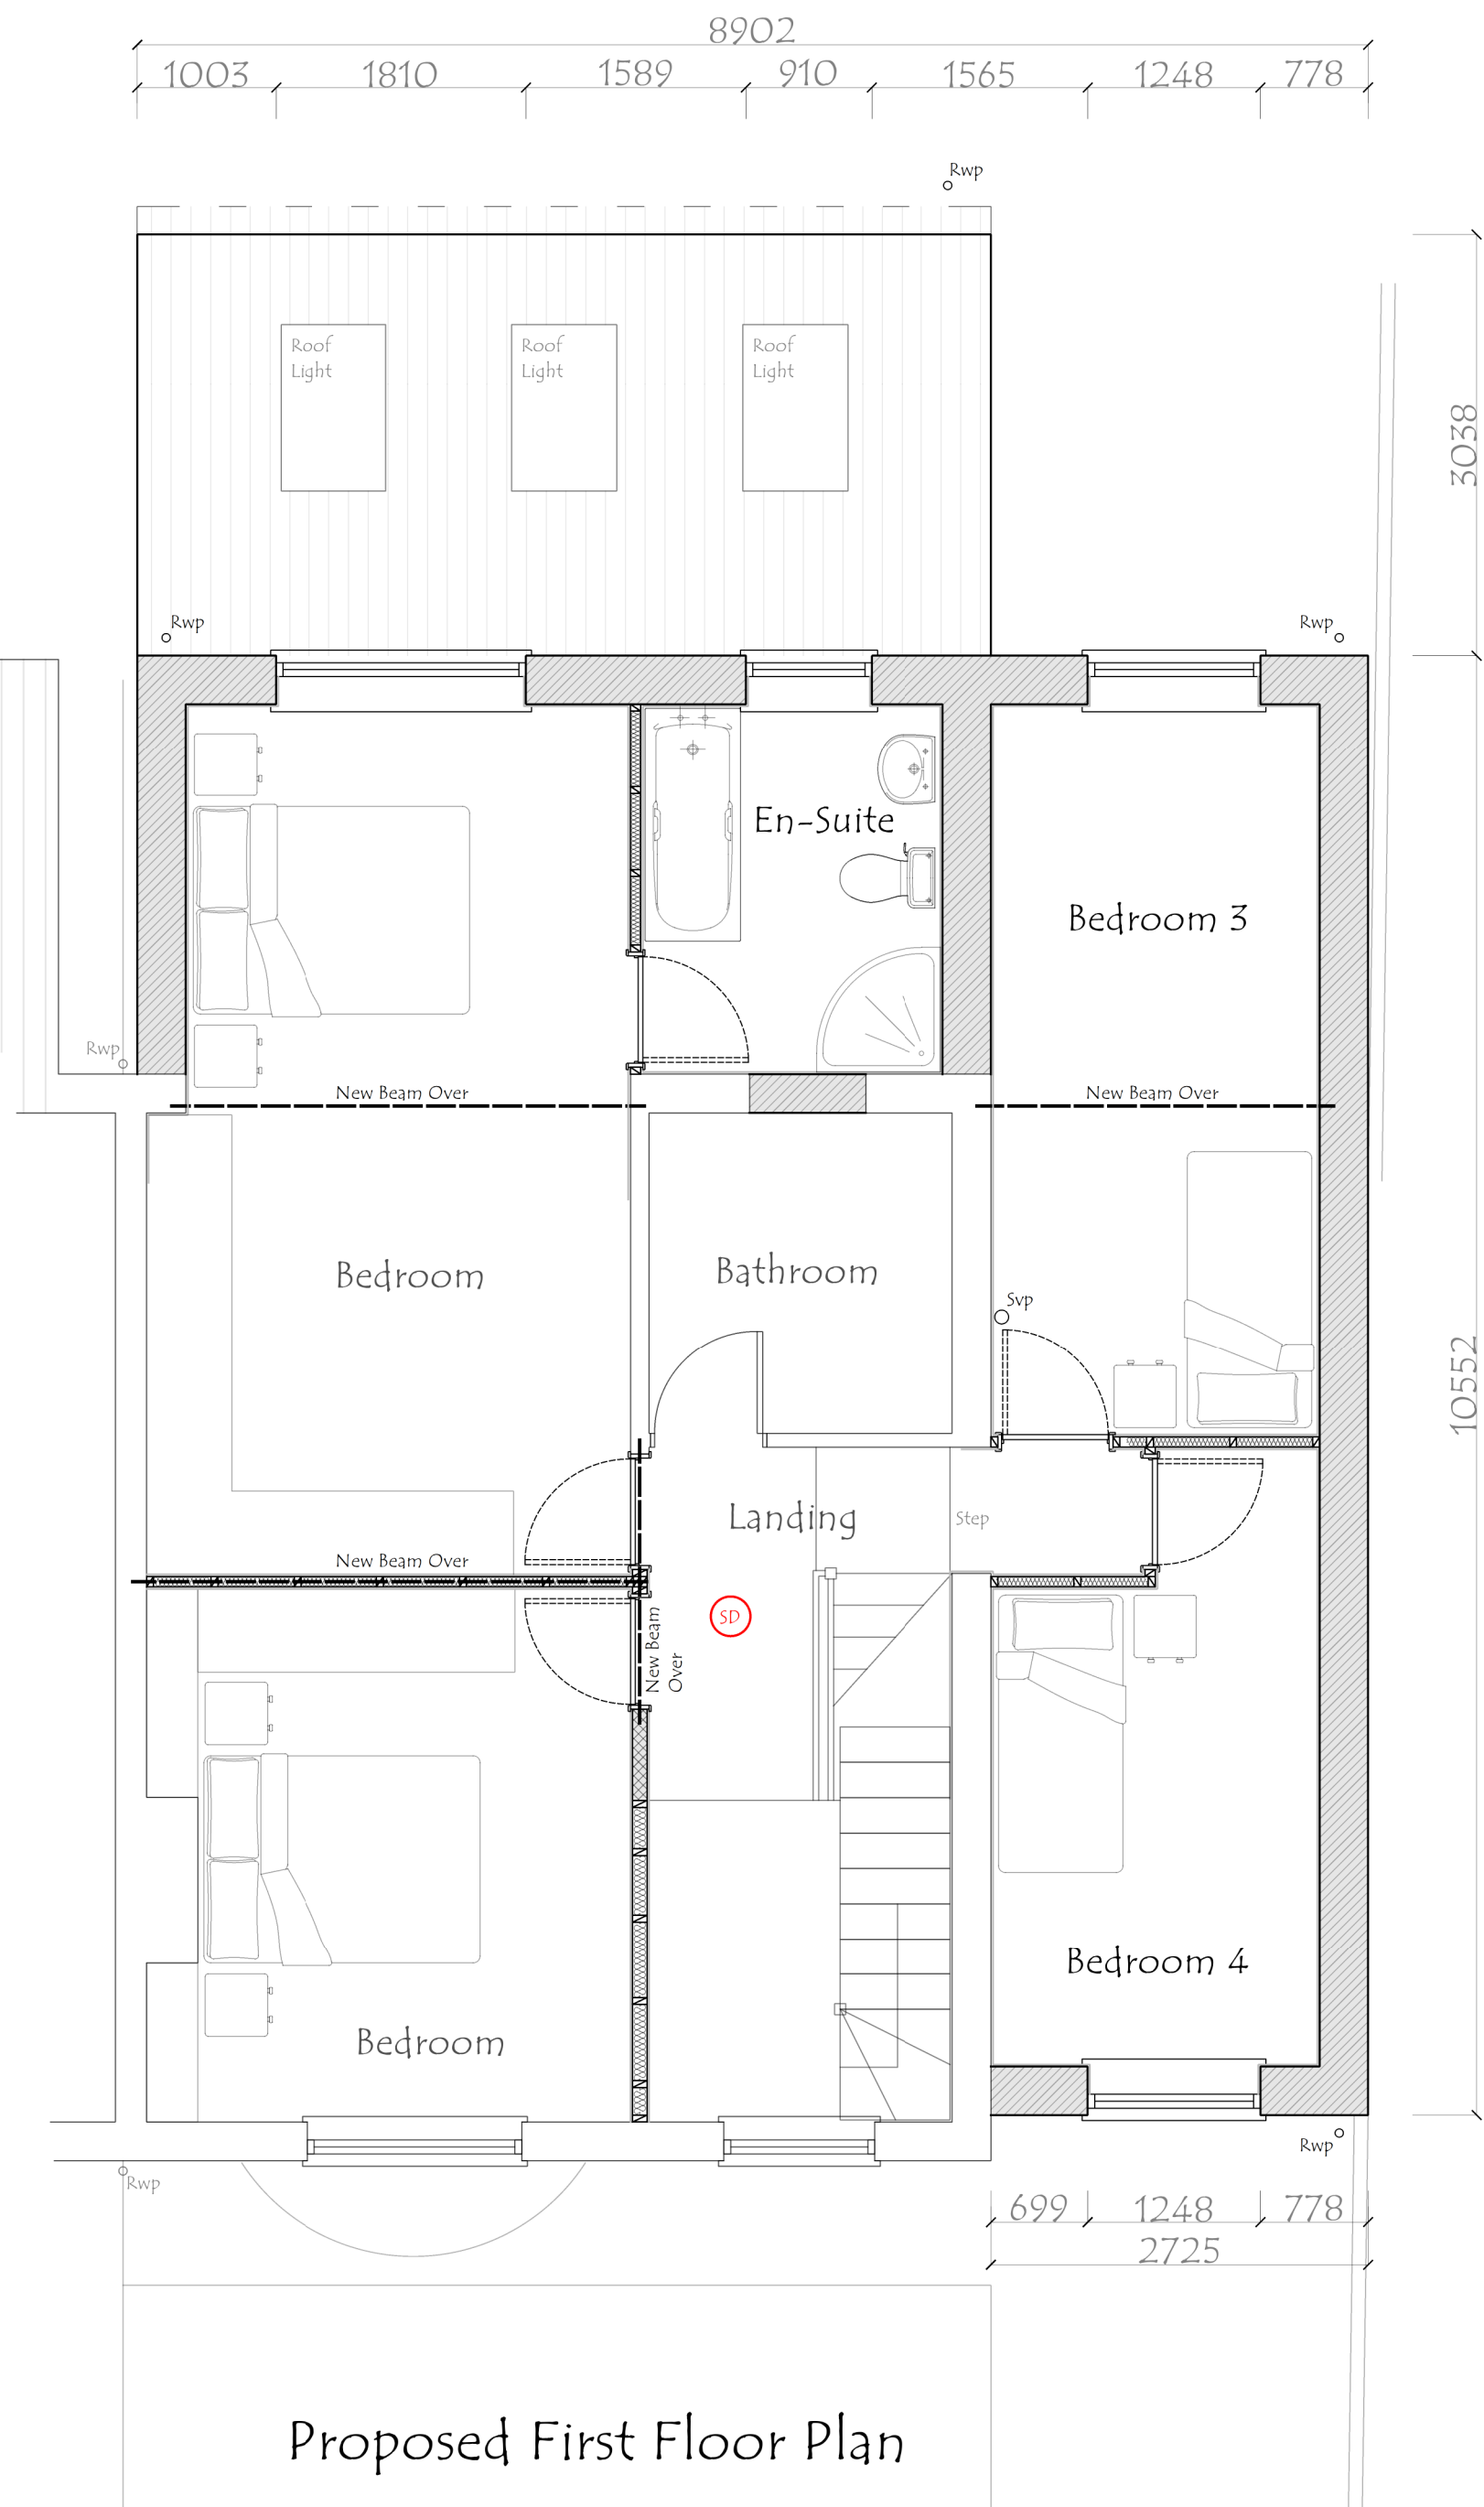

Proposed First Floor Plan

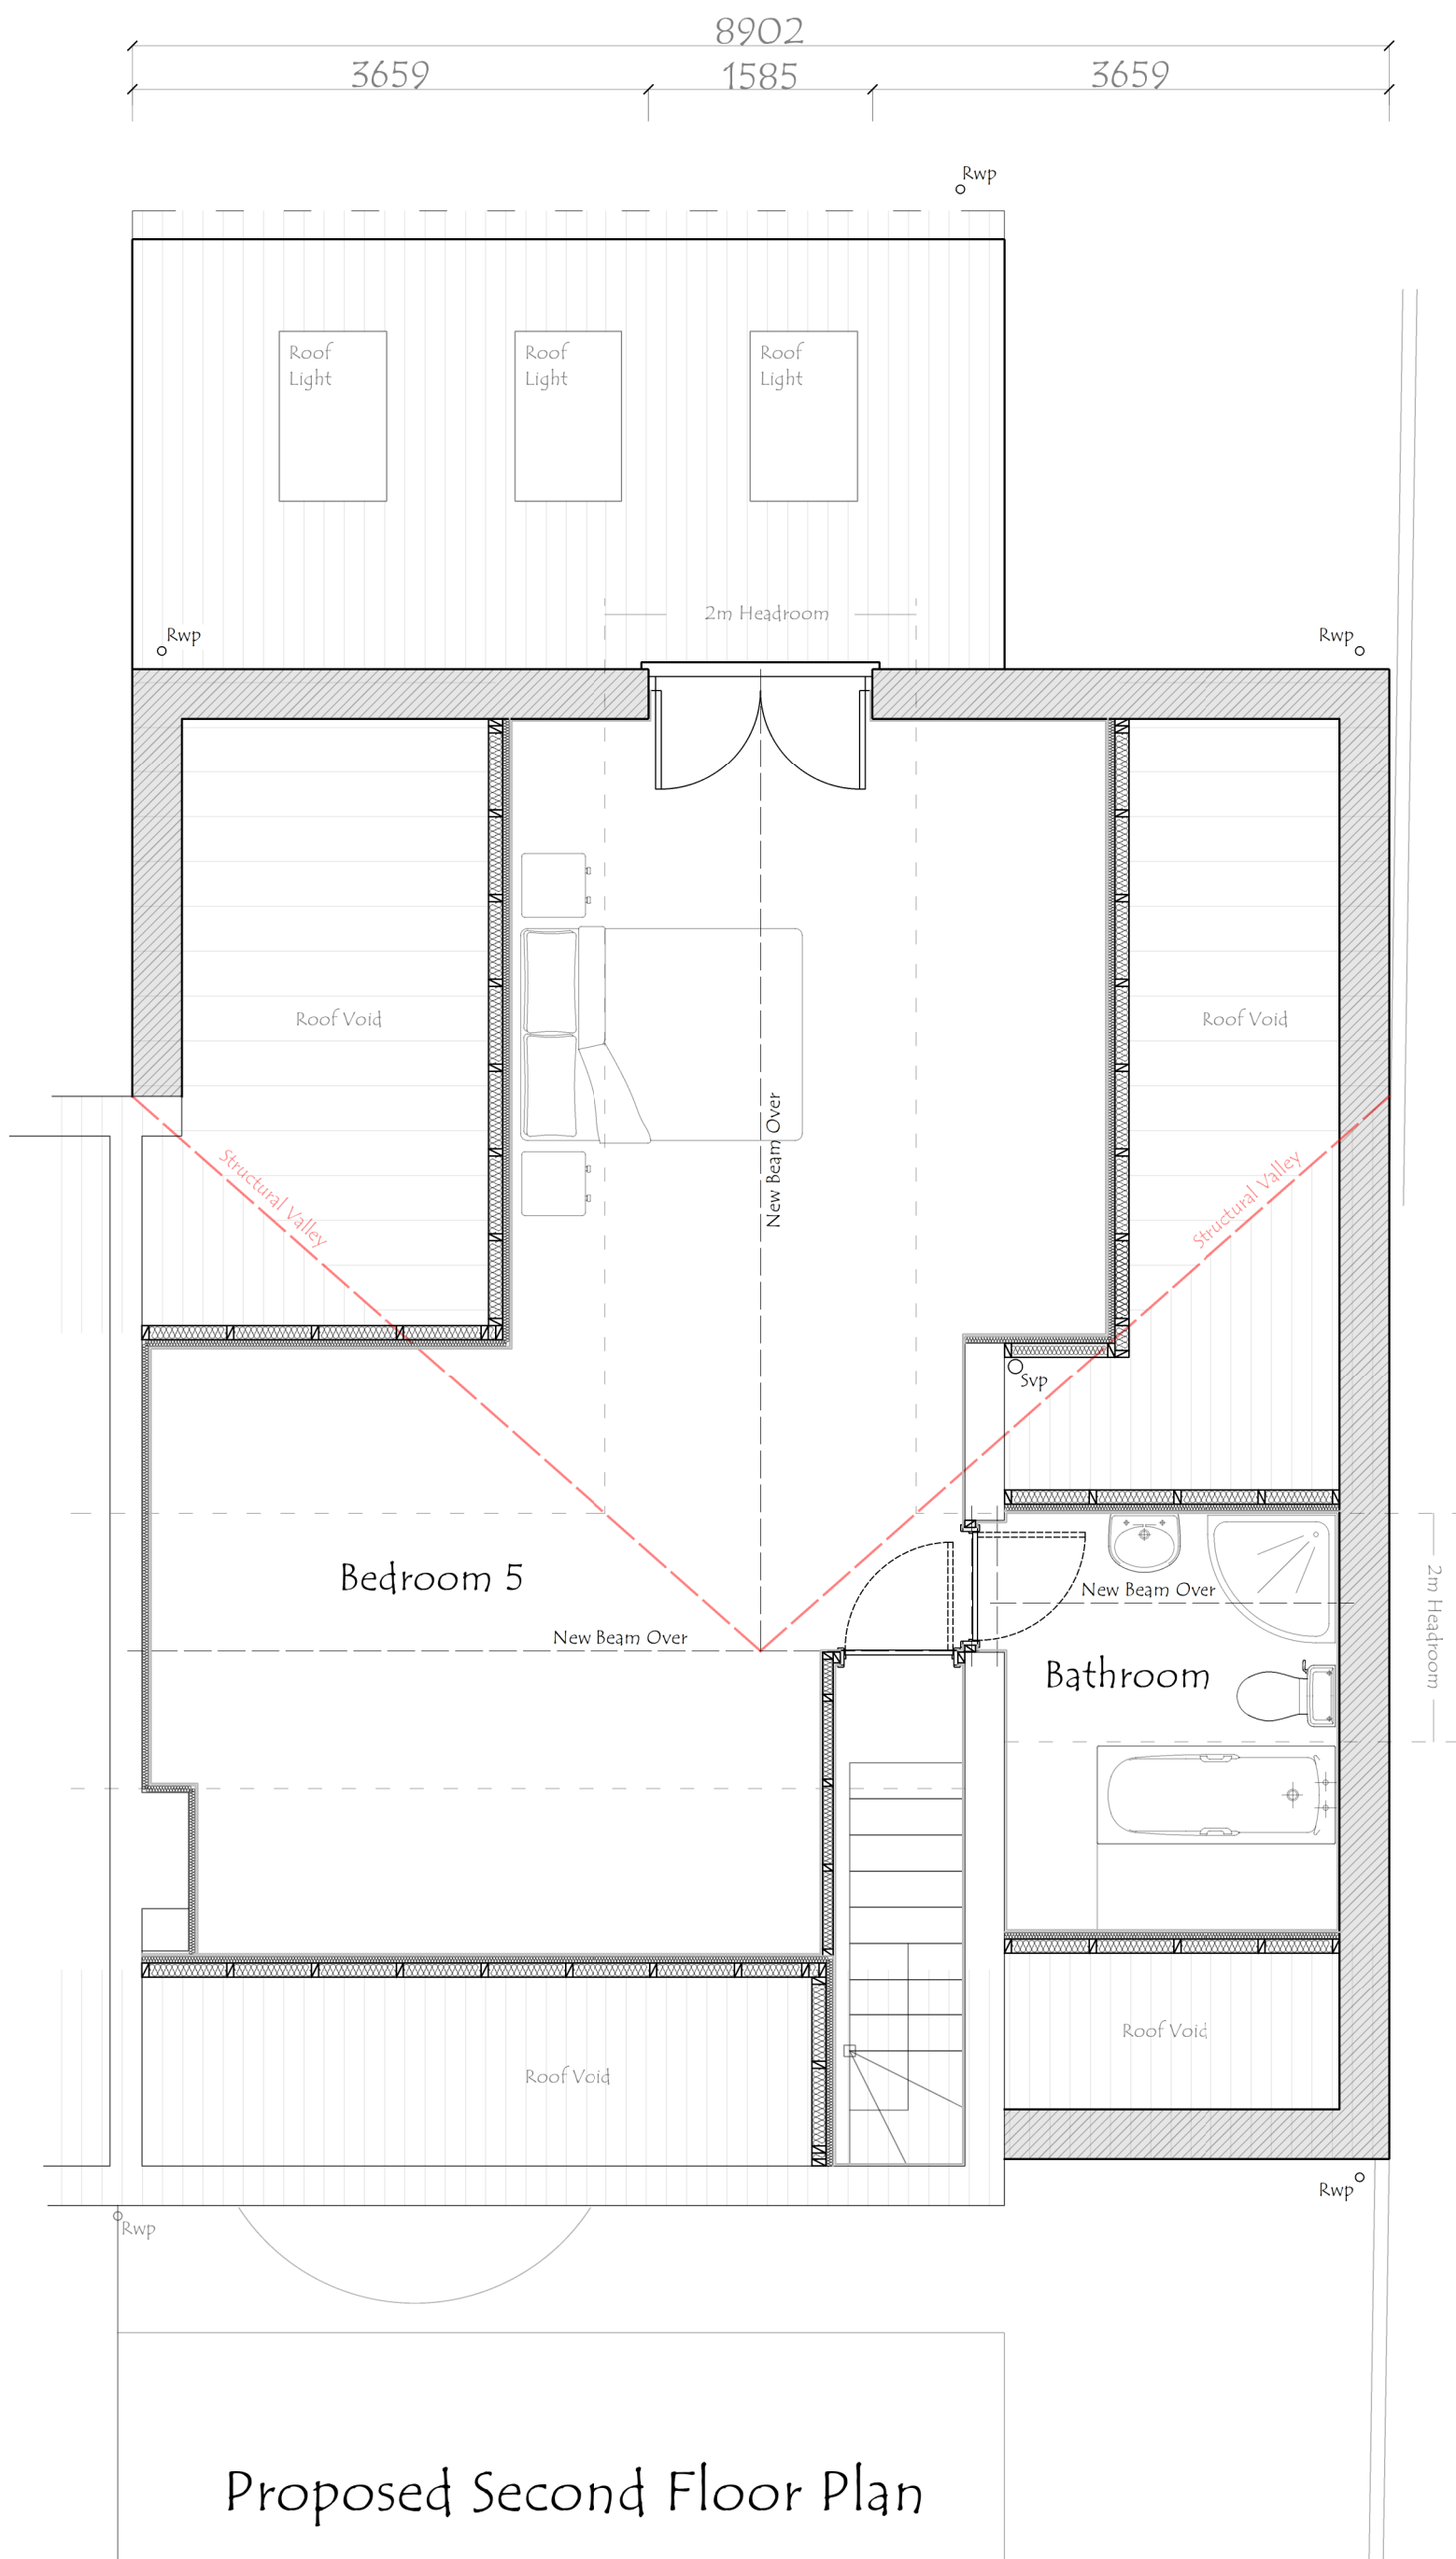

Proposed Second Floor Plan

				JDS DESIGNS LTD TEL - 07894437207 EMAIL - JDS.DESIGNS@GMAIL.COM		DRAWING TITLE Existing and Proposed Plans	
				PROJECT TITLE The erection of a two storey side and rear extension along with a single storey rear extension and internal and external alterations to 469 Rotherham Road Barnsley		PROJECT NO. 2022.00280.000	DWG NO. P1001
				SCALE 1:50 / 100		SCALE 1:50 / 100	REV. -
REV	DESCRIPTION	DATE	DRWN				